


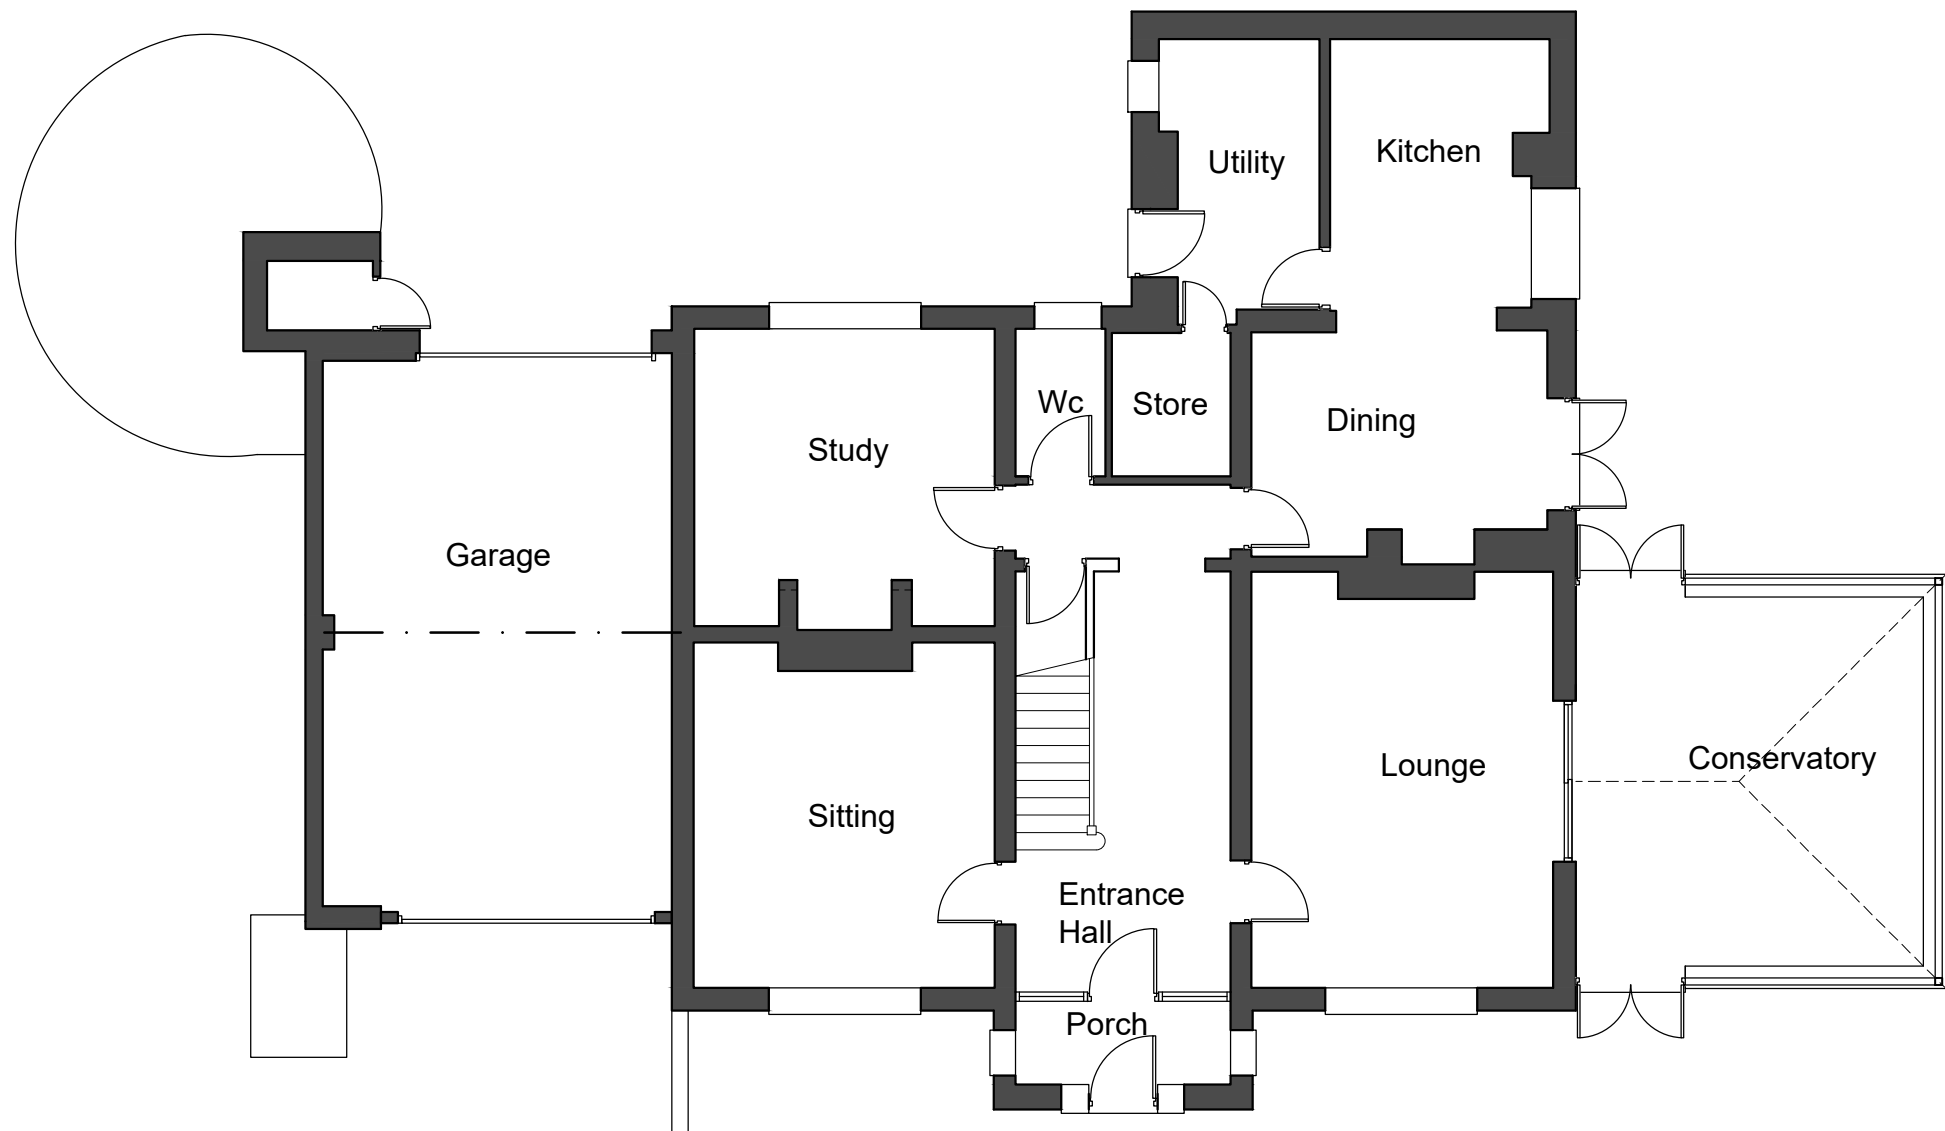

Ground Floor Plan

0 1 2 3 4 5m

Scale 1:100

This drawing is copyright and must not be reproduced or copied to any third party without the written permission of DP Architectural Services Ltd. All dimensions must be checked on site. Only figured dimensions to be worked from. Discrepancies must be reported to DP Architectural Services Ltd before proceeding.

DP Architectural Services LTD		Client Mr P & Mrs L Jones Dunwood Mount Dunwood Lane Longsdon Staffs ST9 9QW		Project Side extension and alterations after demolition of attached garage		Drawings Ground Floor Plan As Existing	
The Coach House Preston Road Charnock Richard Chorley, Lancashire PR7 5LH m. 07877 595100 t. 01257 471990 e.dparch69@gmail.com		Paper size Date	A3 Dec 2023	Job no Scale	27-2023 1:100	Drawing no Revision	Ex01 .