



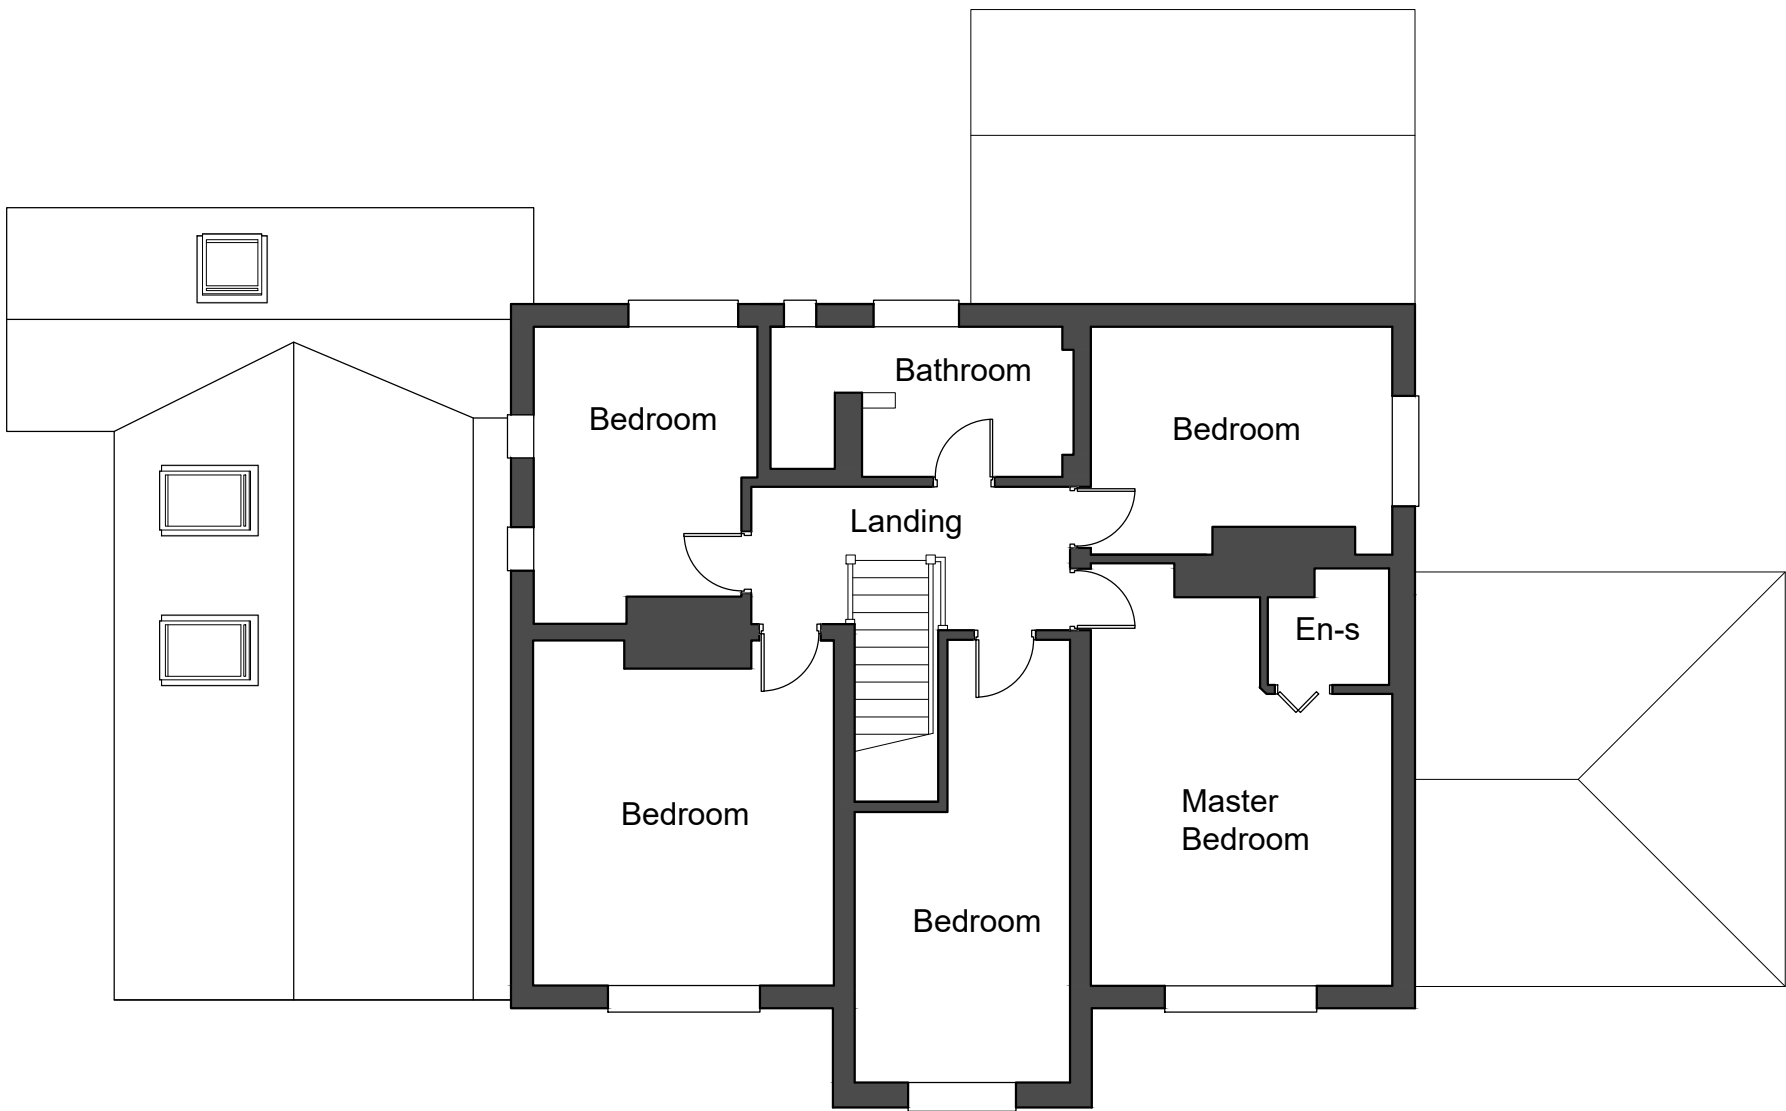

First Floor Plan

 

- Existing wall
- New Walls

This drawing is copyright and must not be reproduced or copied to any third party without the written permission of DP Architectural Services Ltd. All dimensions must be checked on site. Only figured dimensions to be worked from. Discrepancies must be reported to DP Architectural Services Ltd before proceeding.

DP Architectural Services LTD		Client		Project		Drawings	
The Coach House Preston Road Charnock Richard Chorley, Lancashire PR7 5LH m. 07877 595100 t. 01257 471990 e.dparch69@gmail.com		Mr P & Mrs L Jones Dunwood Mount Dunwood Lane Longsdon Staffs ST9 9QW		Side extension and alterations after demolition of attached garage		First Floor Plan As Proposed	
Paper size A3		Job no 27-2023		Drawing no P02			
Date Dec 2023		Scale 1:100		Revision .			