



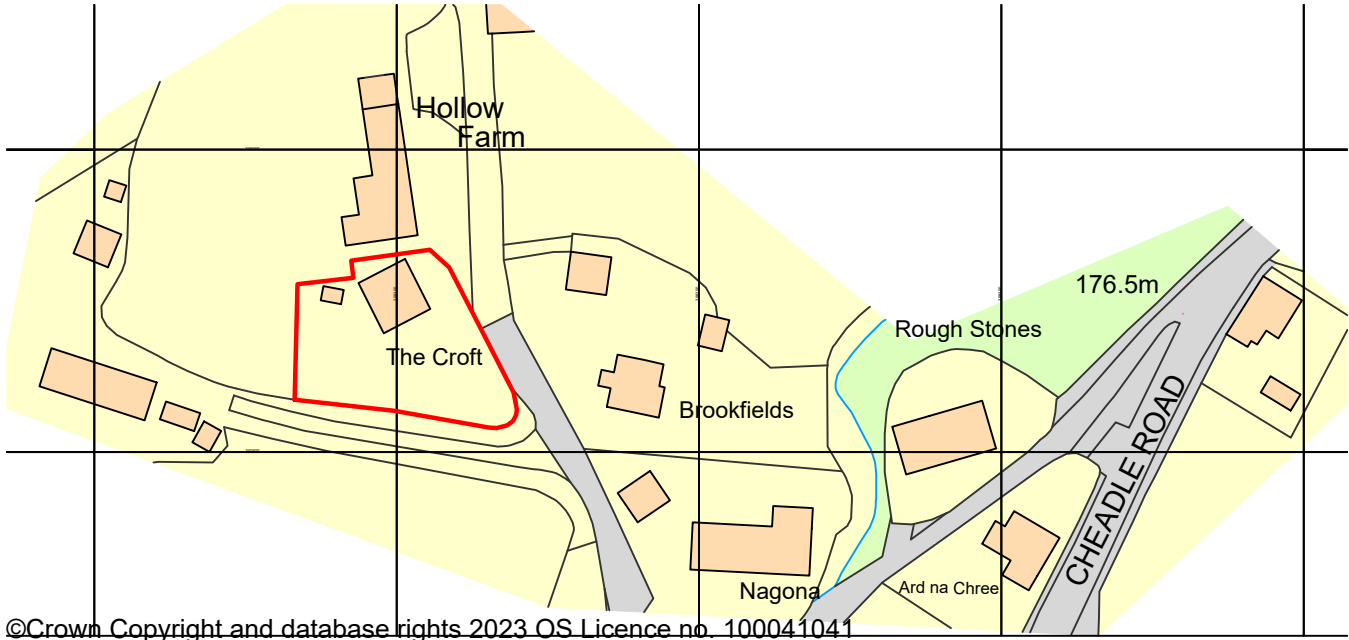

©Crown Copyright and database rights 2023 OS Licence no. 100041041

LOCATION PLAN


Scale 1:1250

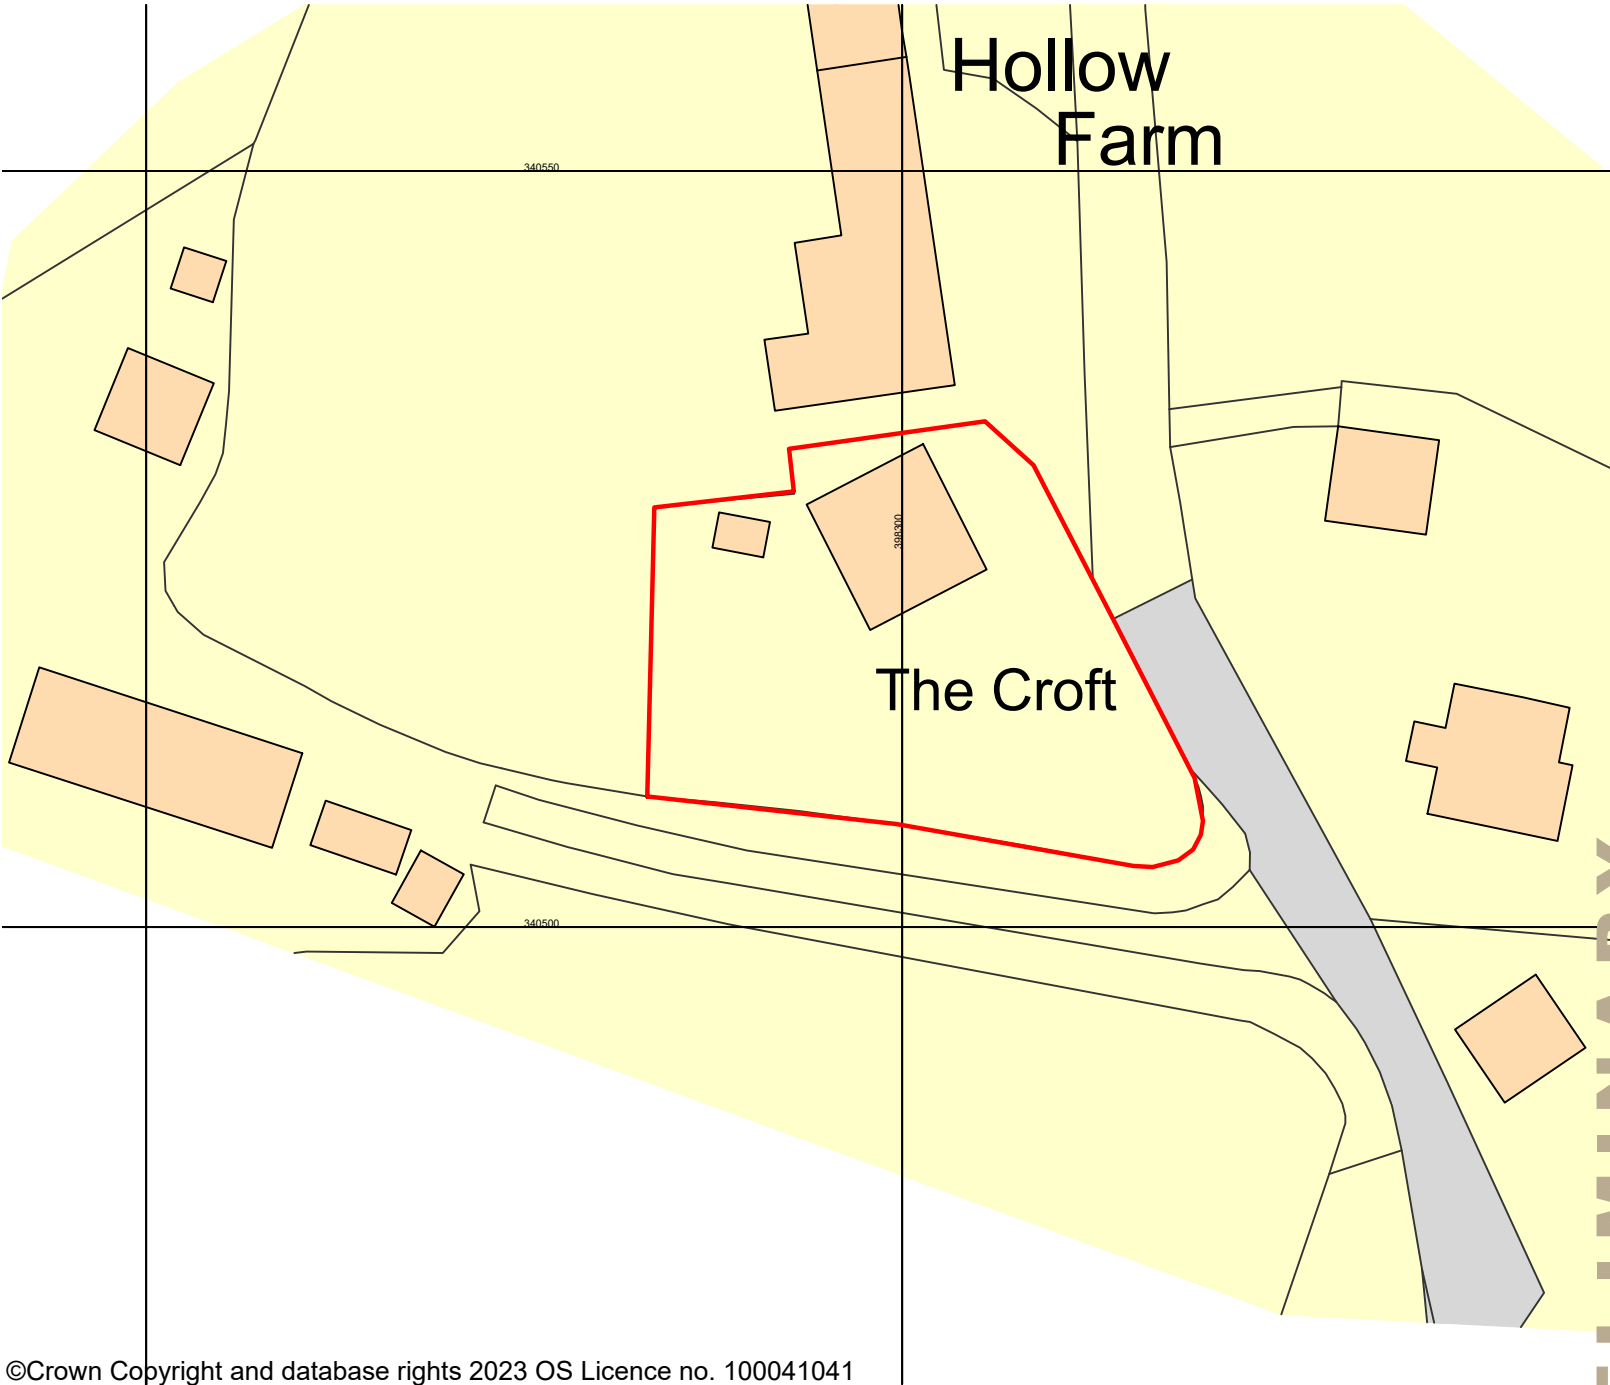

©Crown Copyright and database rights 2023 OS Licence no. 100041041

BLOCK PLAN

Scale 1:500

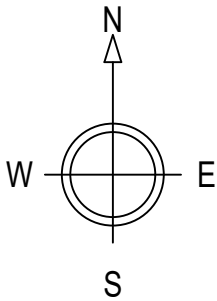

1:1250

0

10 m

0

10 m

1:500

50 m

100 m

150 m

50 m

200 m

80 m



NOTES:
1. Use written dimensions only. All dimensions to be checked on site and any discrepancies reported to ACORUS immediately. If in doubt ask.
2. Where relevant, significant hazards have been identified on the drawing. Hazards which should be obvious to a competent contractor or unforeseeable have not been identified.
3. This drawing is confidential and remains the exclusive property of ACORUS.
© ACORUS Rural Property Services Ltd.

Rev	Date	Description	Dwn	Chk
Rev.	Date.	Amendment.	Drawn.	Checked.

PROJECT BEECH THE CROFT BROOKSIDE, ST11 9RQ				
TITLE SITE PLAN				
SCALE AS SHOWN @A3		DATE 07/24		DRAWN BY CF
JOB NO. BTC/AA24/01		DRAWING NO. 100_01		CHECKED BY AA
				REVISION



acorus

Planning. Design. Property.

acorus.co.uk

PRELIMINARY