


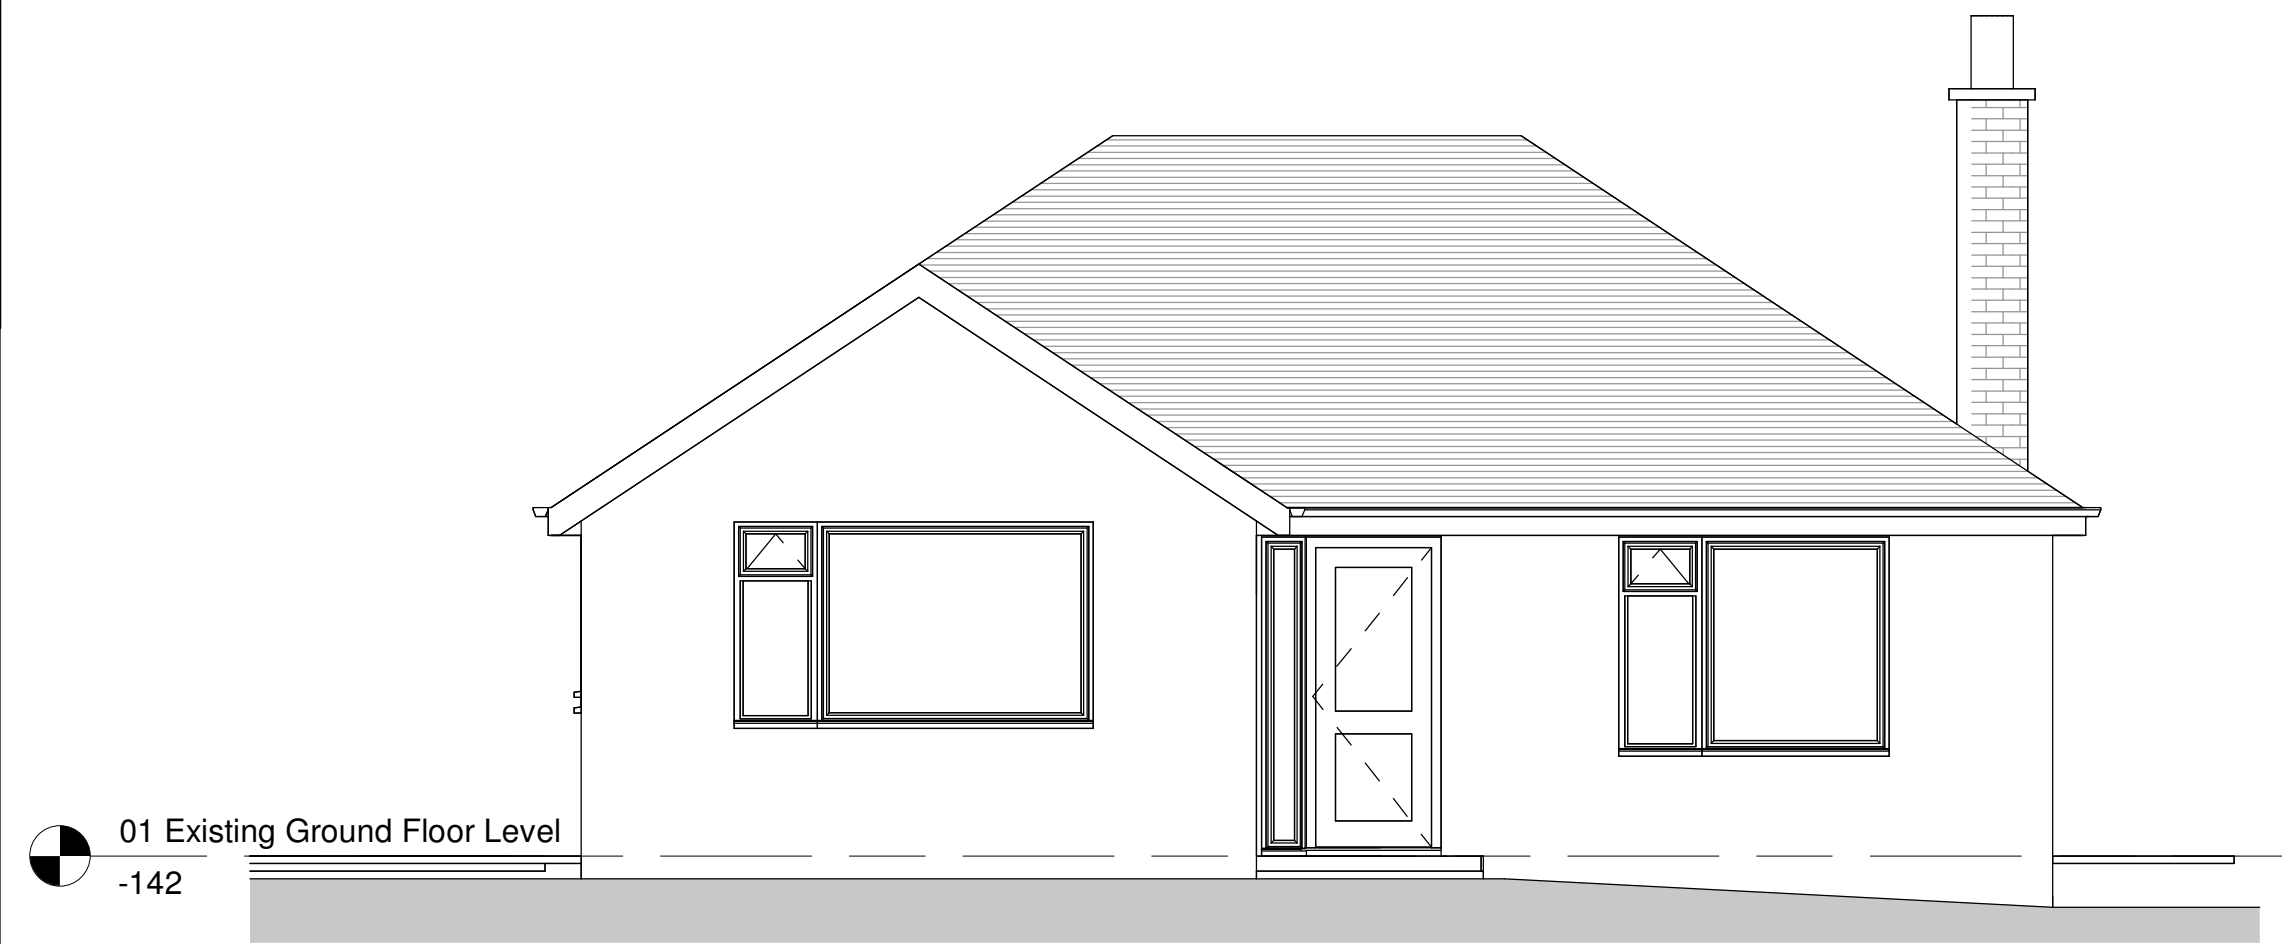


1 Proposed Front Elevation
(North - East Facing)
1 : 50



3 Proposed Side Elevation
(South - East Facing)
1 : 50



2 Proposed Rear Elevation
(South - West Facing)
1 : 50

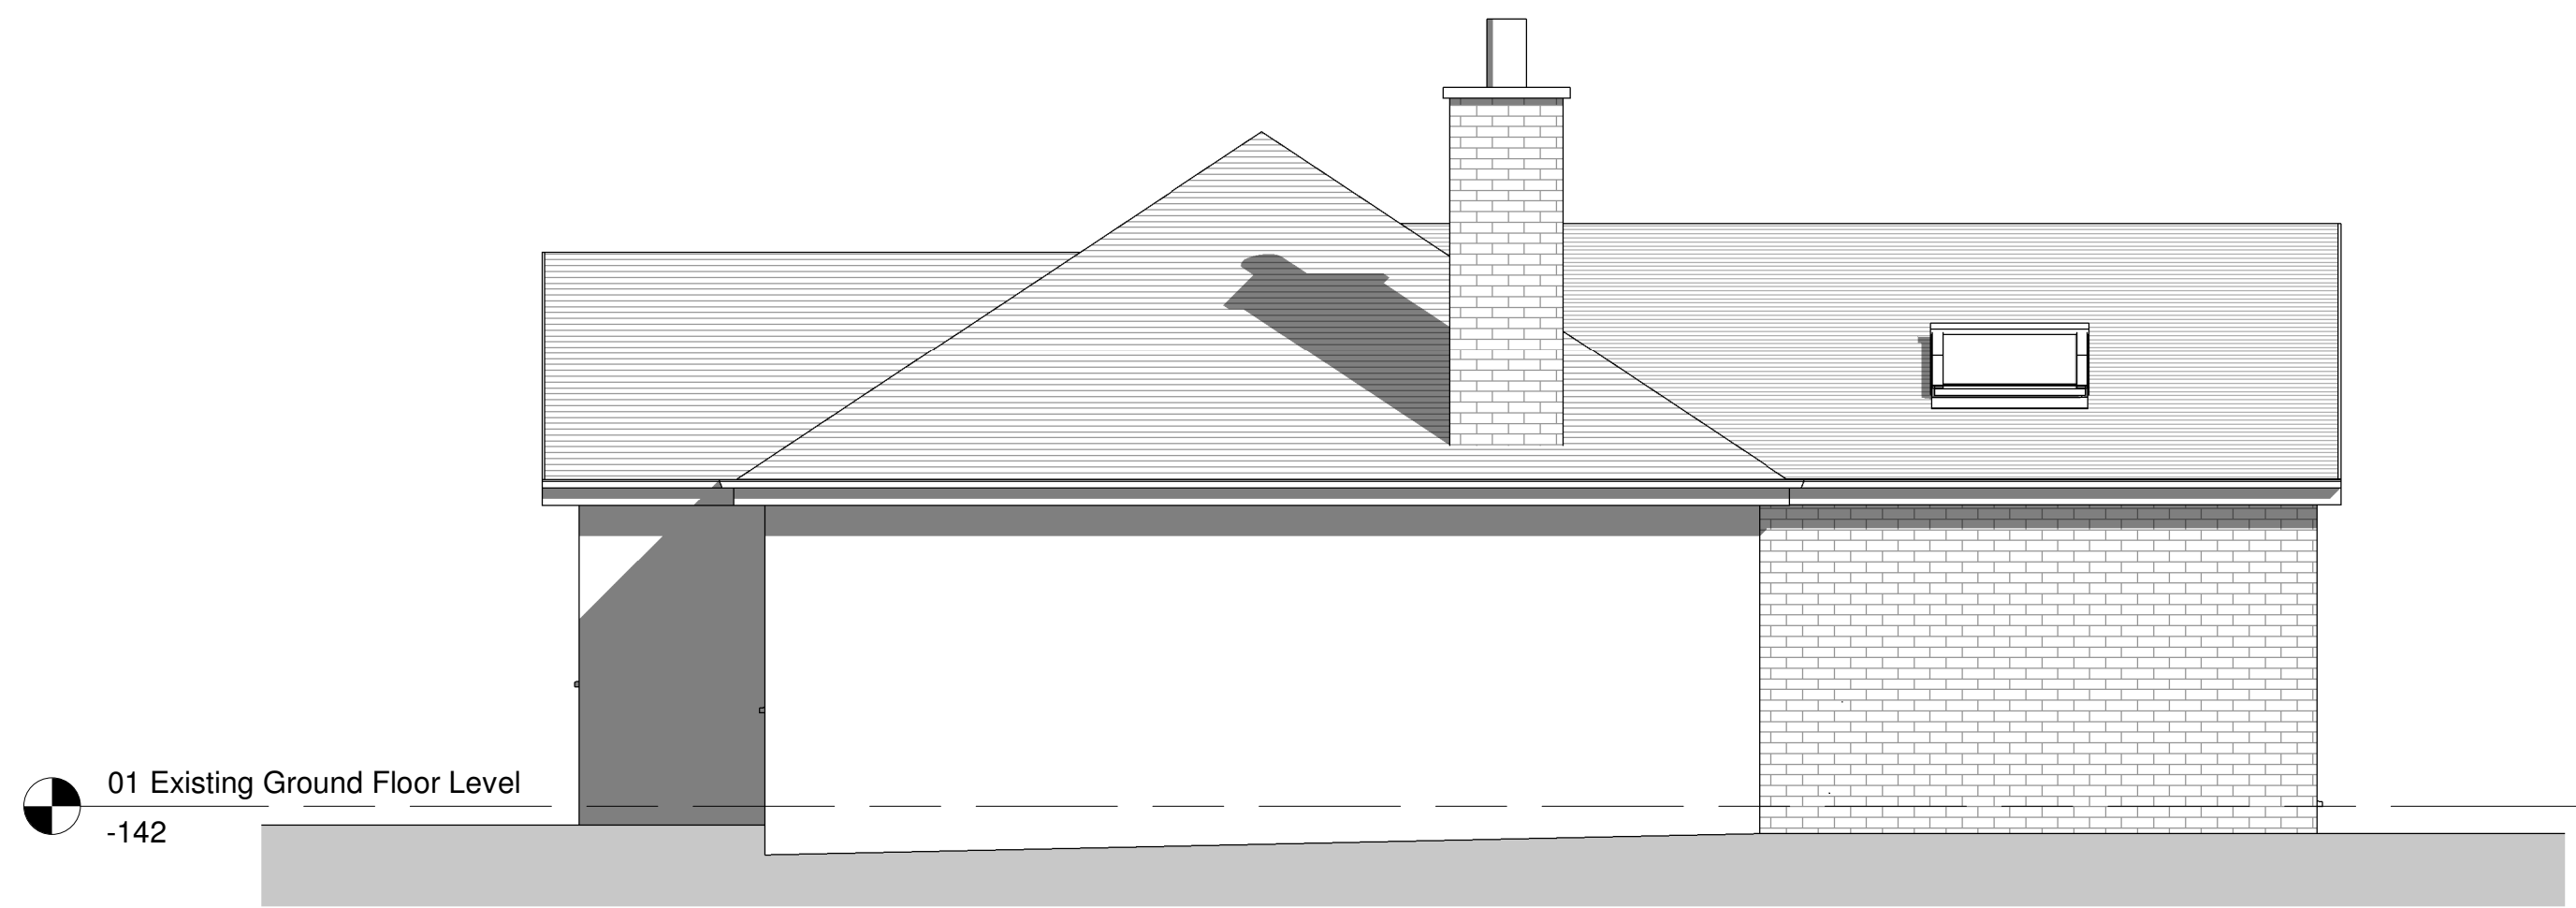

4 Proposed Side Elevation
(North - West Facing)
1 : 50

GENERAL NOTES

All work is to be completed in accordance with the planning consent notice ref.

All building work is to conform with the 2010 Building Regulations and all subsequent revised documents and to the satisfaction of the building control officer.

The contractor is to check all dimensions and conditions on site prior to commencing works.

Works to be completed in strict accordance with all project specific documents produced in accordance with the CDM Regulations 2015.

It remains the duty of the client and contractor to establish all legal boundaries on site.

This drawing and its contents remain the copyright of EPOCH Architecture Ltd.

KEY

F.C.	-	Floor - Cill Height
C.H.	-	Head Height
D.H.	-	Door Head Height
[250]	-	Floor - Ceiling Height
[250] I.C.#	-	Existing Four Water Inspection Chamber
[250] W.L.#	-	Existing Surface Water Inspection Chamber
[250] W.L.#	-	Existing Combined Water Inspection Chamber
[250] W.M.H.#	-	Existing Full Water Manhole
[250] W.M.H.#	-	Existing Surface Water Manhole
[250] W.M.H.#	-	Existing Combined Water Manhole
Rwp.	-	Rainwater Pipe
SVP	-	Soil Vent Pipe
S.S.	-	Sub-Stack
G.	-	Gully
BIG.	-	Back Inlet Gully

DRAWING NOTES:

0m 1m 2m 3m 4m

VISUAL SCALE 1:50 @ A1

C	Chimney added to proposed front elevation		13/08/24
B	Extension re-positioned to provide greater clearance/passing to garage side		01/08/24
A	Alterations made to size and roof further to the clients comments		16/07/24
Rev:	Details:	By/Chk:	Date:



EPOCH Architecture Limited
12 Robin Hill, Blidworth Moor, Staffordshire, ST8 7NN
T: 01782 505936
M: 07709 260128
E: jonathan@epocharchitecture.co.uk
W: www.epocharchitecture.co.uk

EPOCH Architecture Limited
Registered in England & Wales
10183180



Client:	Mr and Mrs Ratcliffe		
Project:	5 Meadowside Extension & Alterations		
Drawing Title:	Proposed Elevations		
Stage:	Status:		
Drawn By:	Date:	Scale:	
Author	06/17/24	1 : 50	
EPOCH Project Number:	Client Project Number:	Sheet Size:	
		A1	
P367 - 203 PP02			Revision:
			C