
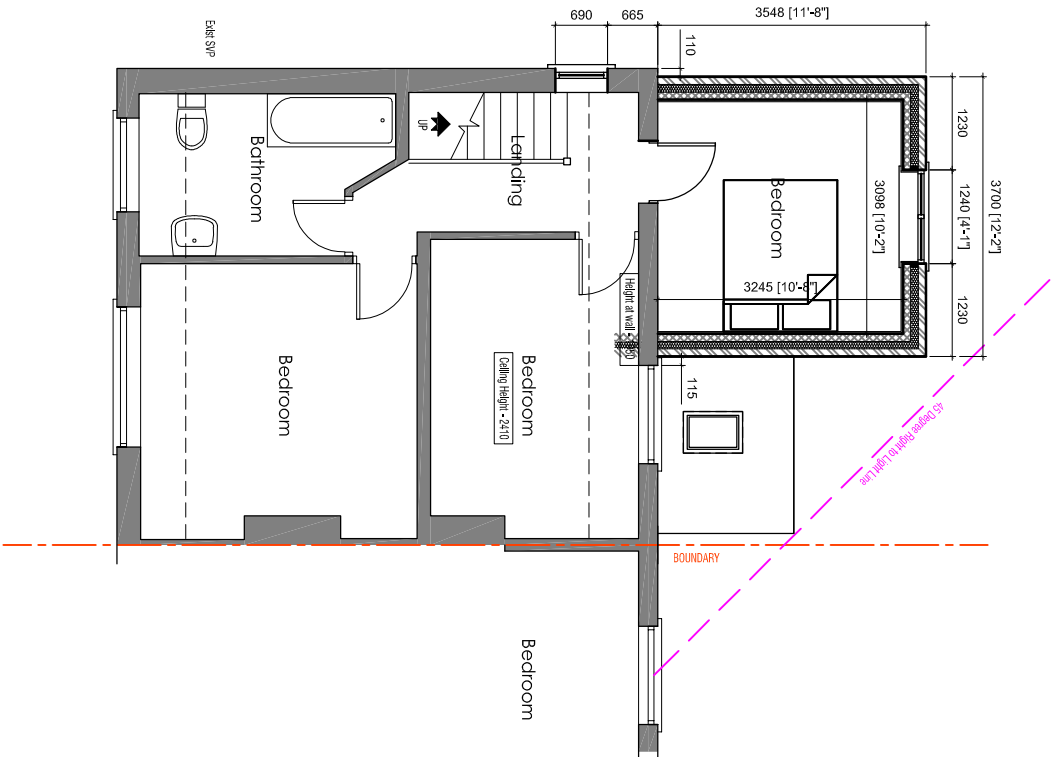
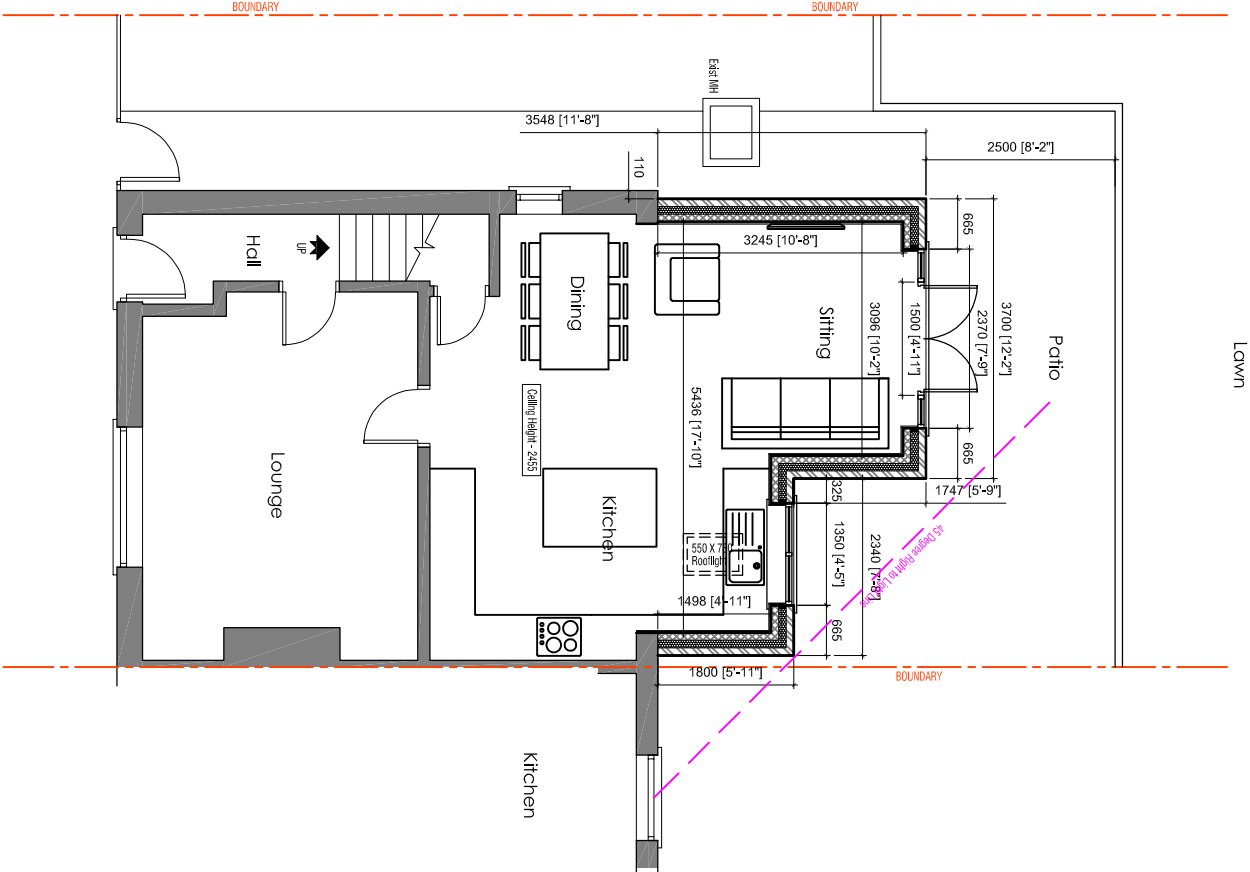
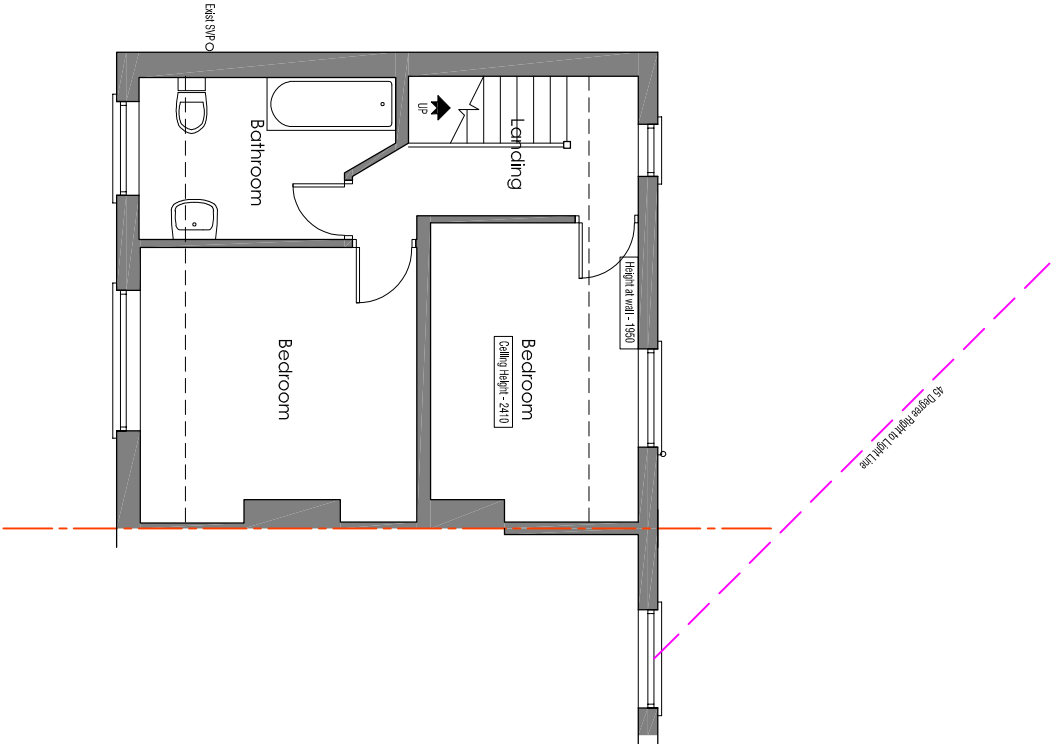



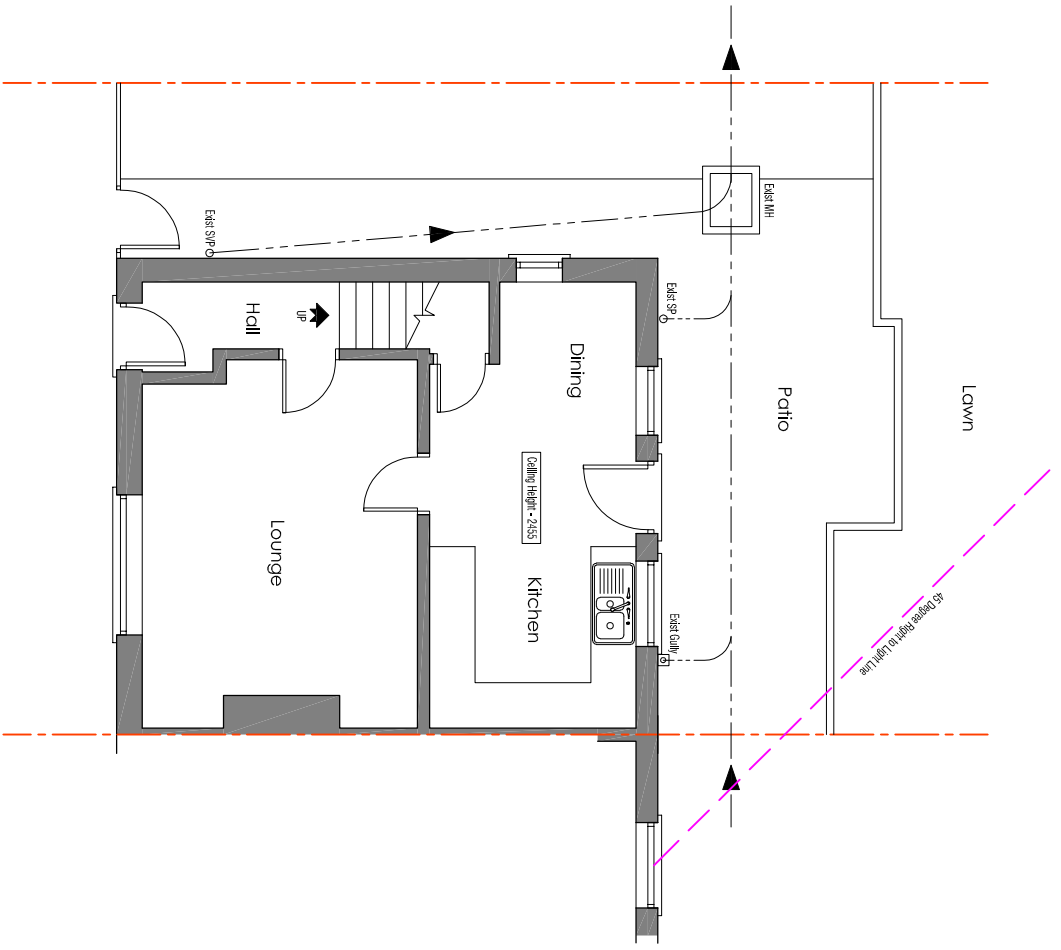


Existing Ground Floor Plan

Existing First Floor Plan



Proposed Ground Floor Plan

Proposed First Floor Plan

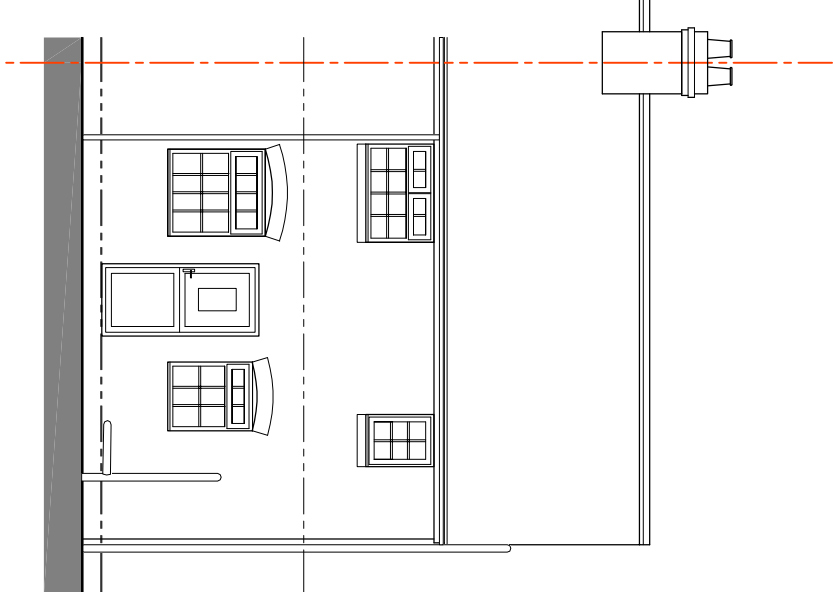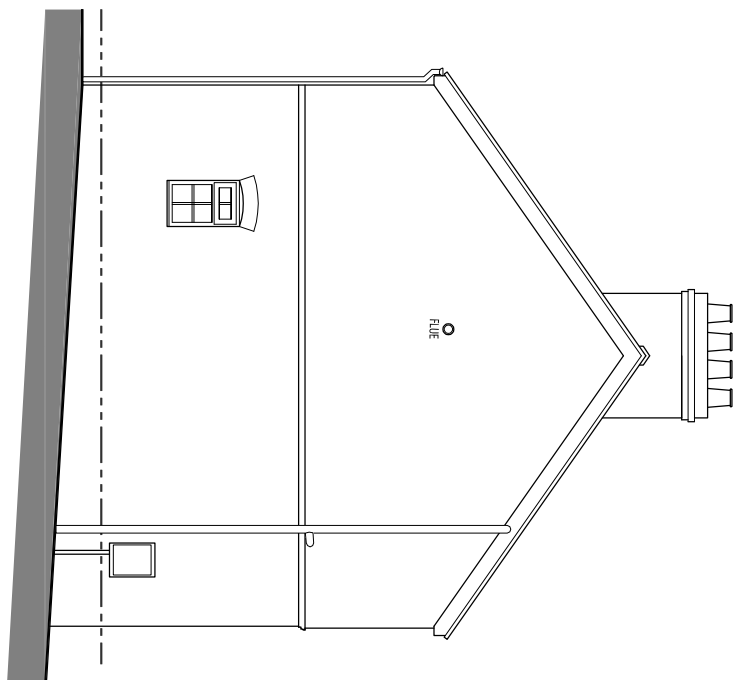

Existing Side Elevation


Existing Rear Elevation

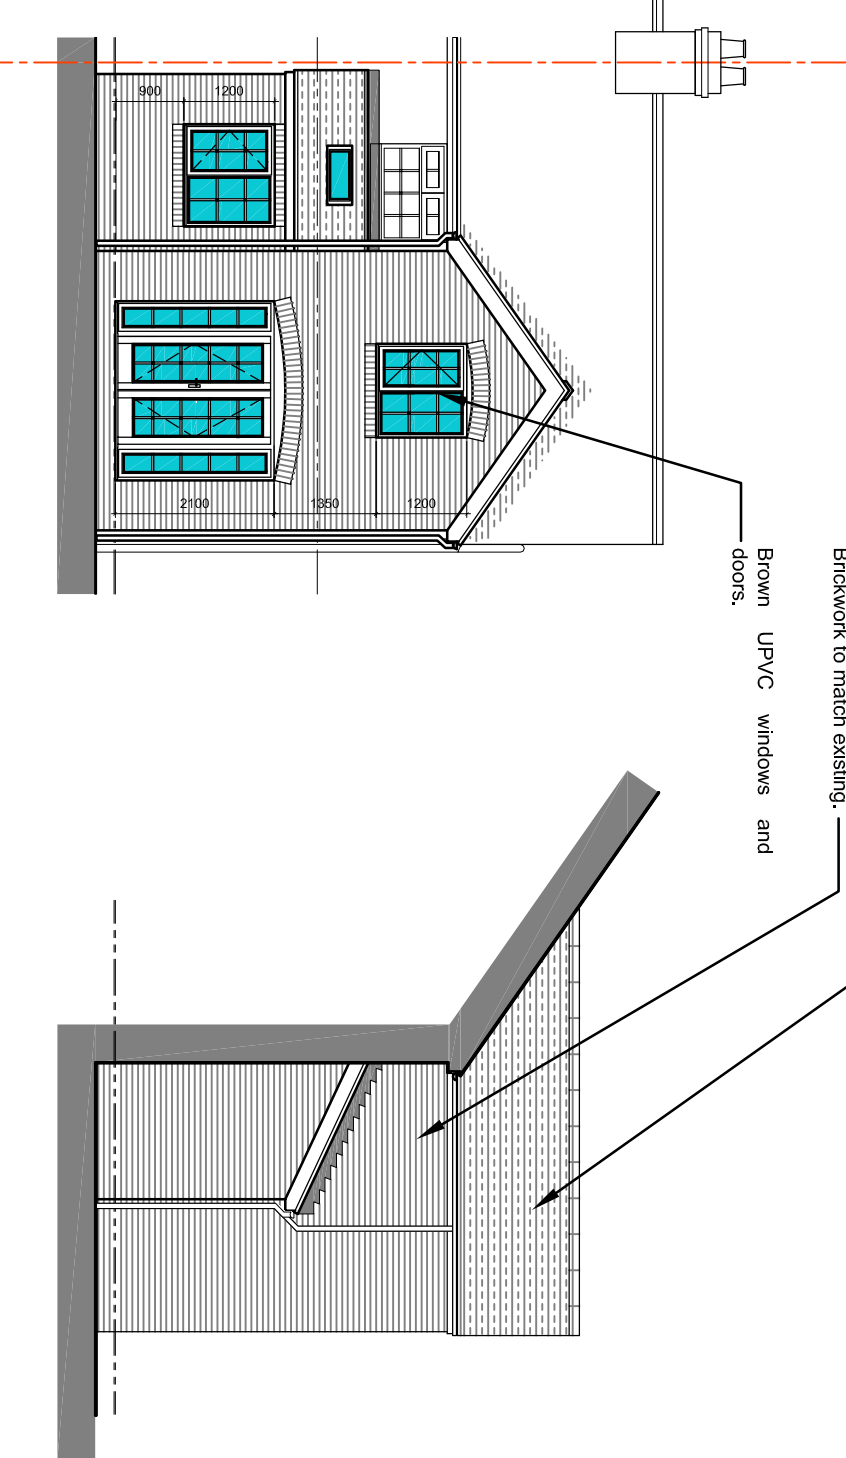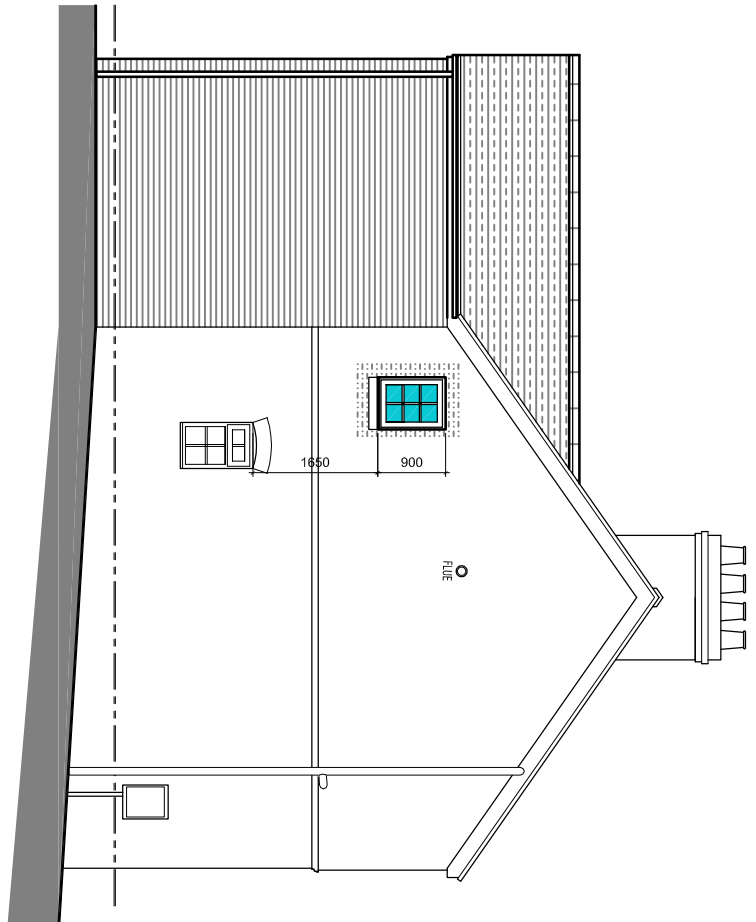

Proposed Side Elevation

Proposed Rear Elevation

Proposed Side Elevation

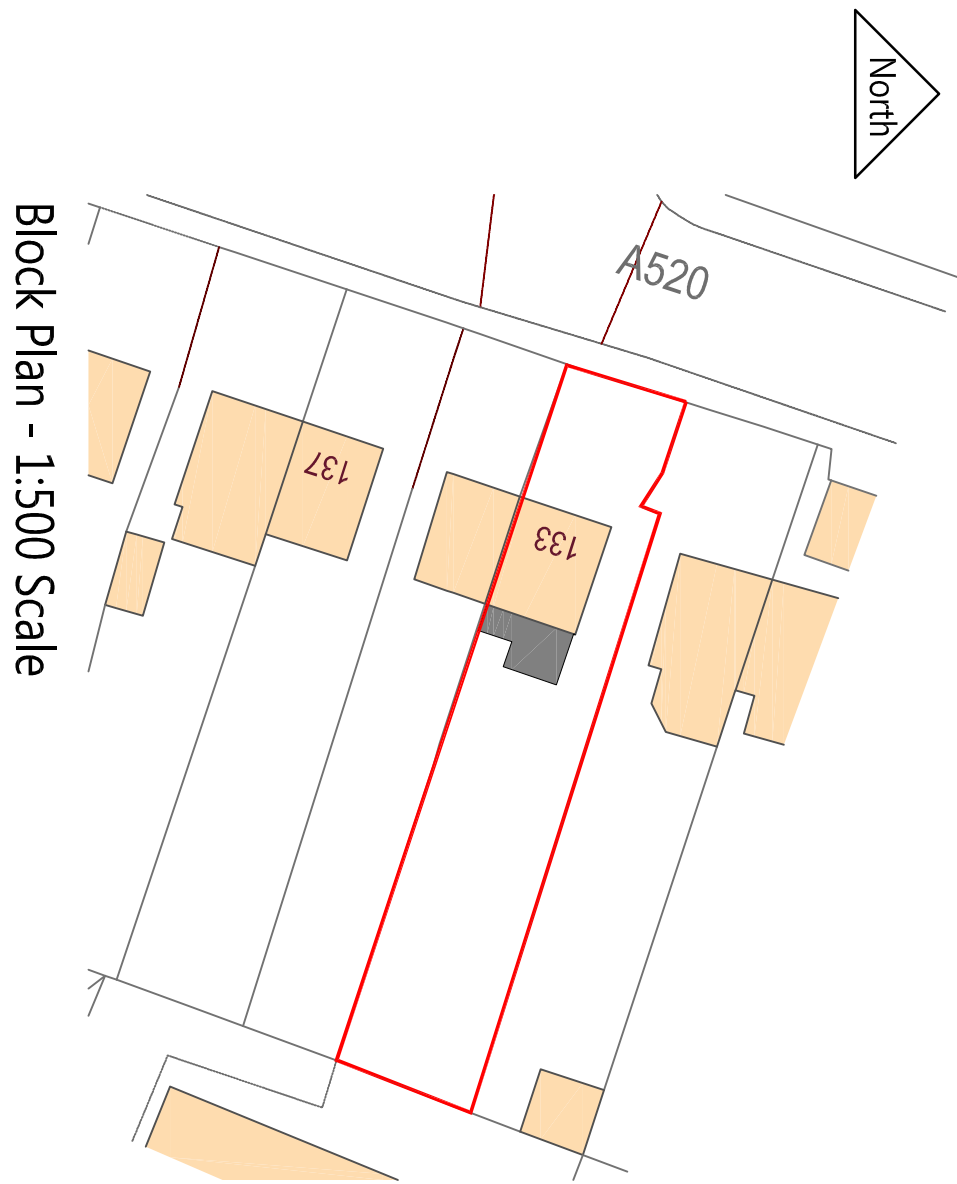

Block Plan - 1:500 Scale



Location Plan - 1:1250 Scale

GNC Architectural Services BUILDING PLANS		
Client:	Mr. P.	
Site:	133 Cheadle Road, Cheddleton, Staffordshire. ST13 7HN	
Project:	Proposed Double and Single Storey Extension to Rear	
Date:	Scale @ A1:	
April 2024	1:100;1:500;1:1250	
Drawing No:	Drawing Title:	Revision:
GNC/24/120/2	Planning Drawing	A
Dimensions only are to be taken from this drawing. All contractors must visit the site and be responsible for taking and checking all dimensions relative to their work. To be read in conjunction with other specialist drawings and documentation. Works carried out prior to full Planning and Building Regulations Approval at Property Owners risk.		