


EXISTING AND PROPOSED NORTH ELEVATION

EXISTING AND PROPOSED WEST ELEVATION




EXISTING AND PROPOSED SOUTH ELEVATION

EXISTING AND PROPOSED EAST ELEVATION

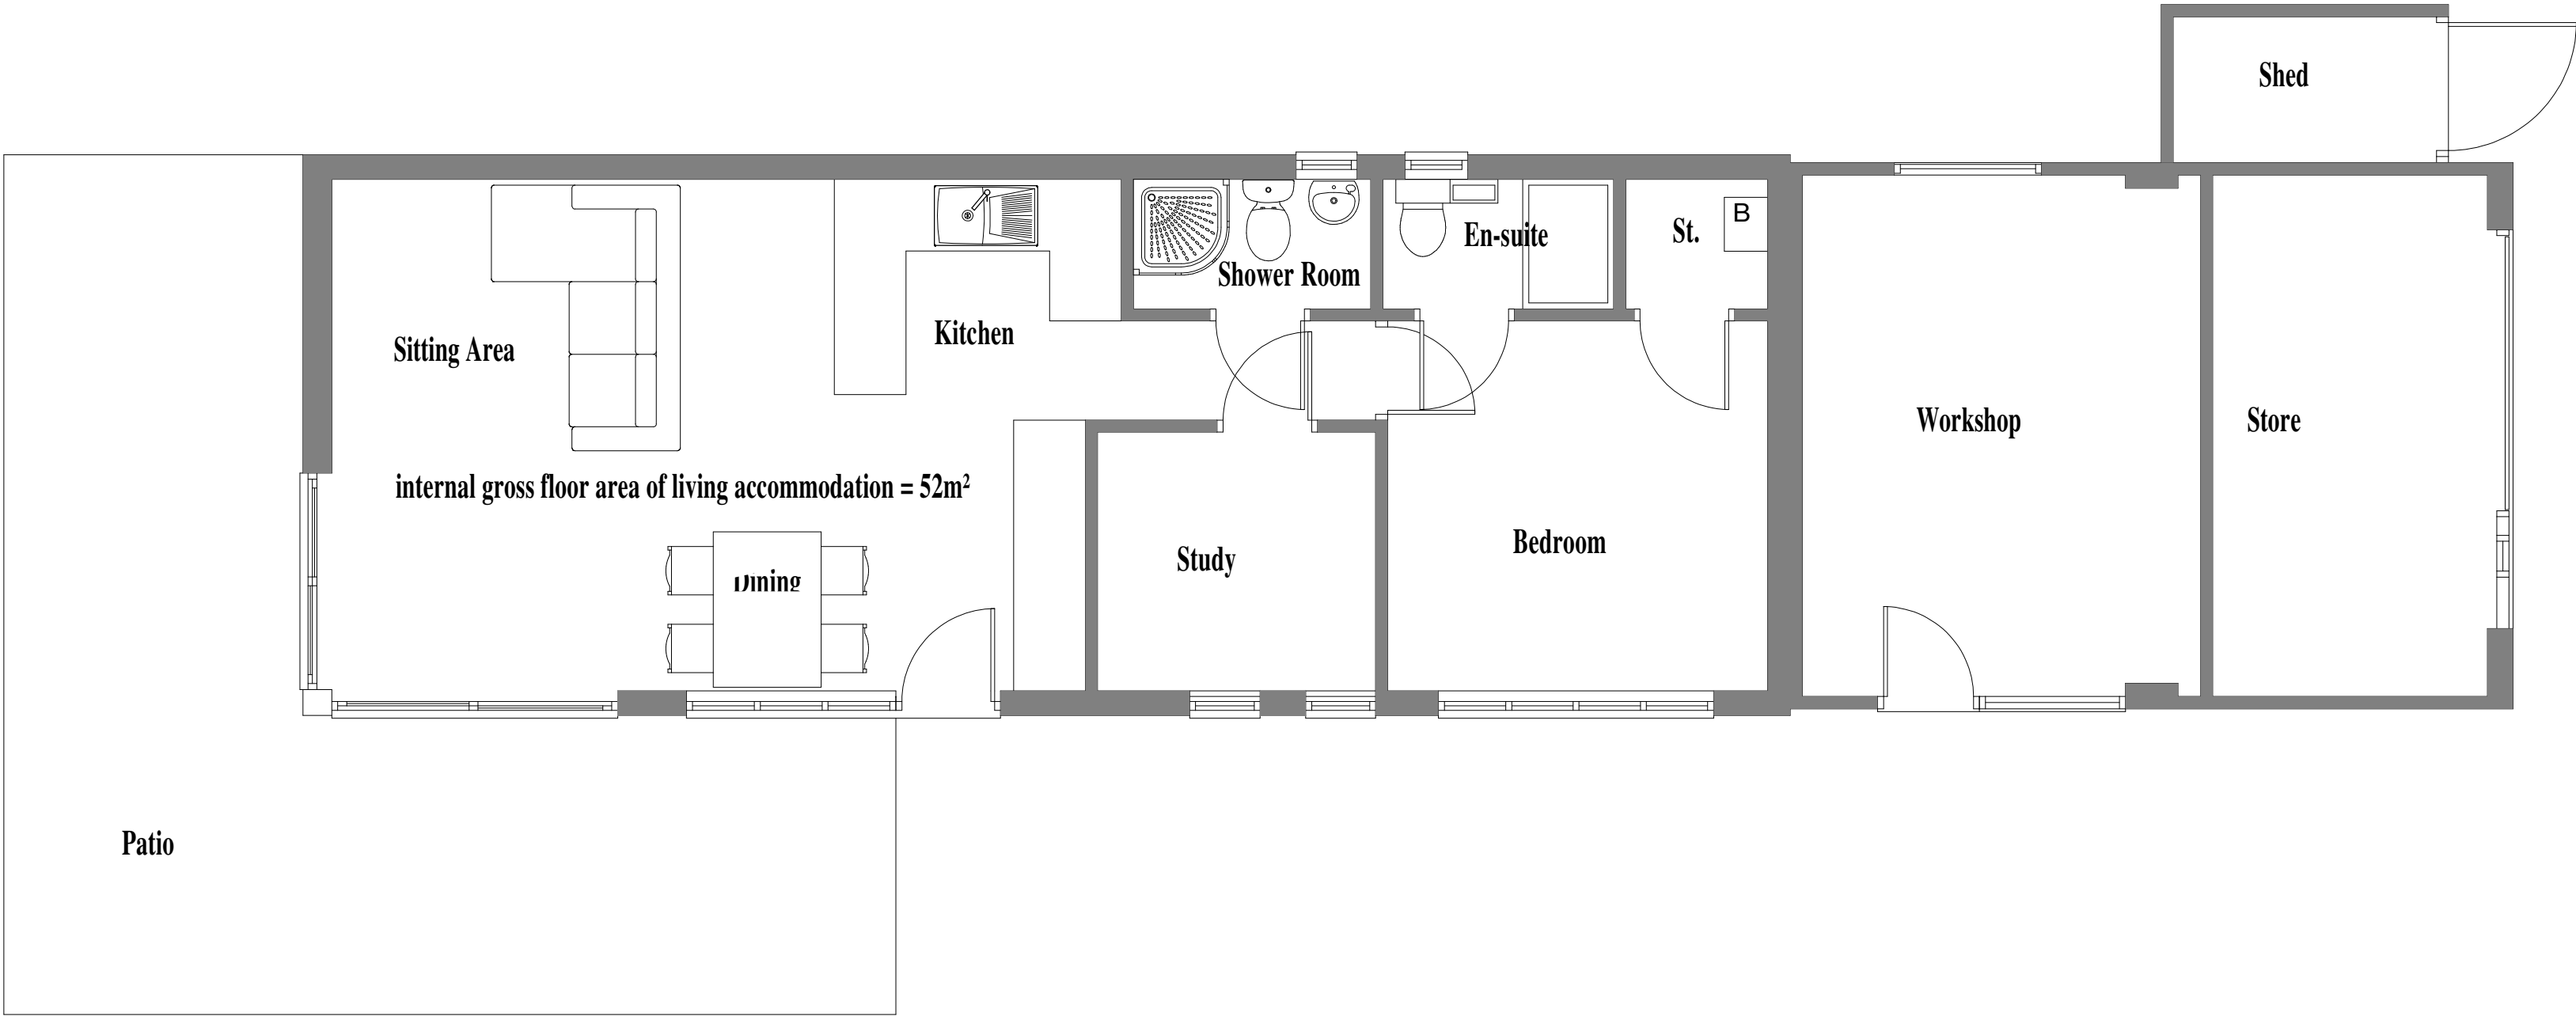

EXISTING AND PROPOSED GROUND FLOOR PLAN

Building
Design

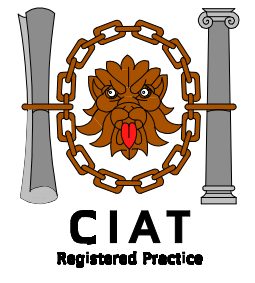

CIAT
Registered Practice

TITLE

OUTBUILDING AT 22 JASMINE CLOSE
BLYTHE BRIDGE
STOKE-ON-TRENT
ST11 9RS

CLIENT

MR & MRS R. OLPHIN

DRAWING NO.

SURVEY AS EXISTING

SCALE

1:50

DATE

DECEMBER 2021

B. BLAKEMAN CIAT

2 Conran Place
Burlaston
Stoke-on-Trent
ST12 9FL
TEL 01782 470694