



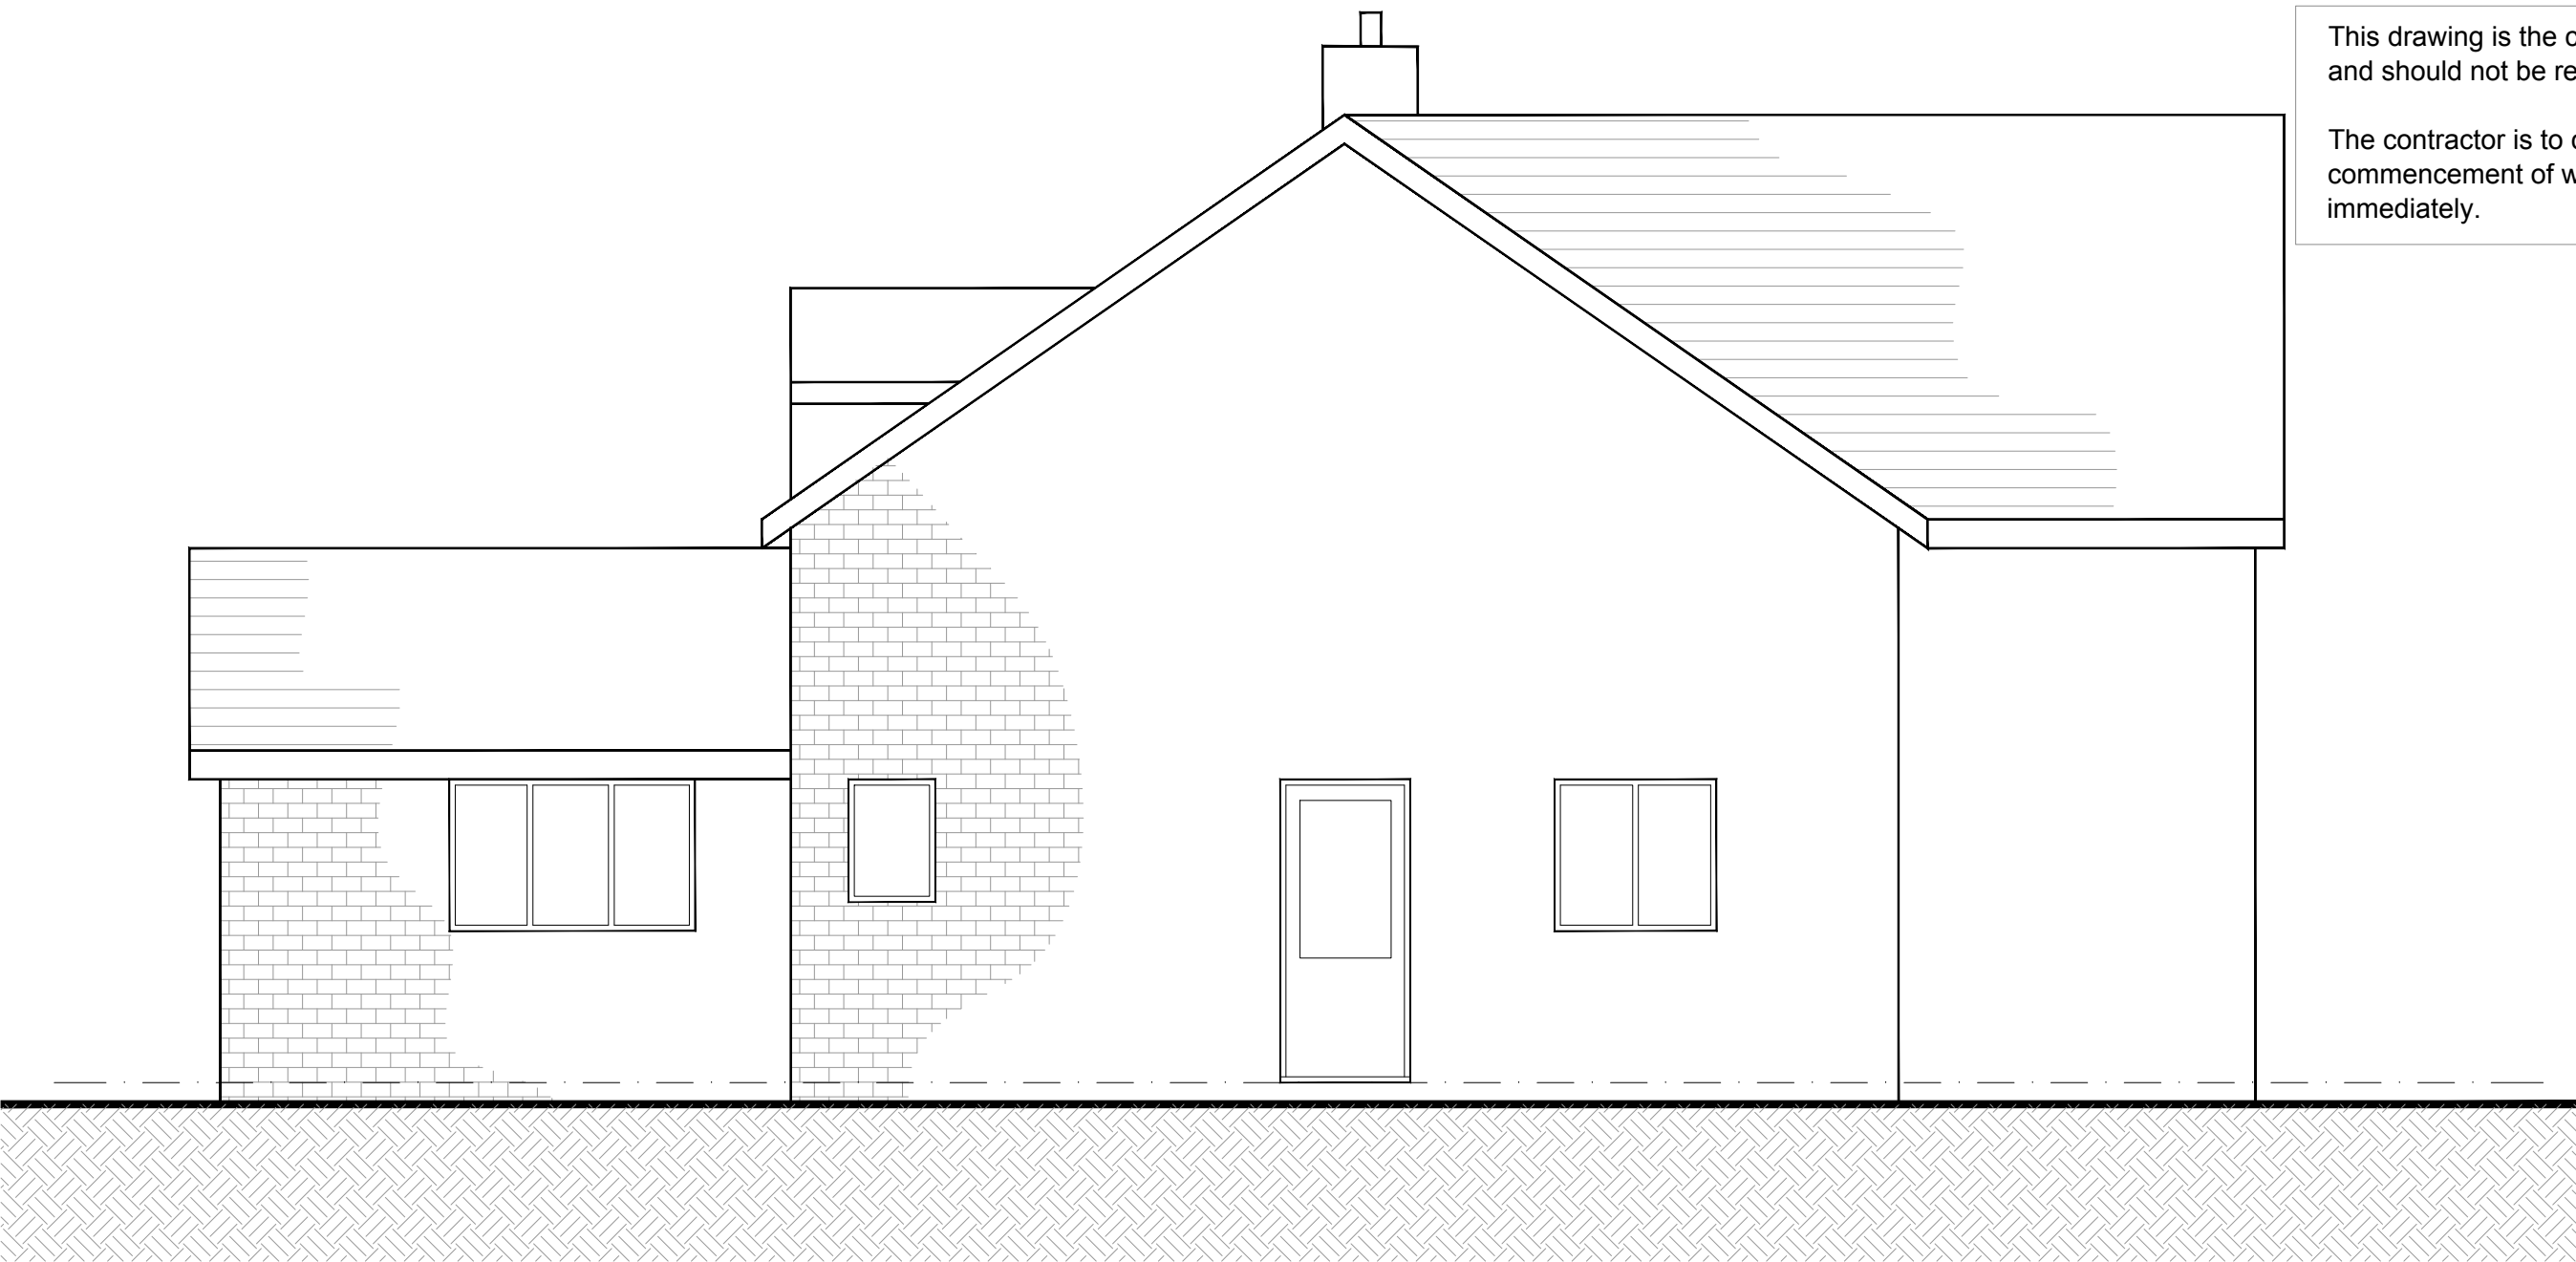


This drawing is the copyright of Forefront Development Consulting Ltd and should not be reproduced without our written consent.

The contractor is to check dimensions and levels on site prior to the commencement of works. Any discrepancies are to be reported immediately.

EXISTING REAR ELEVATION

EXISTING SIDE ELEVATION

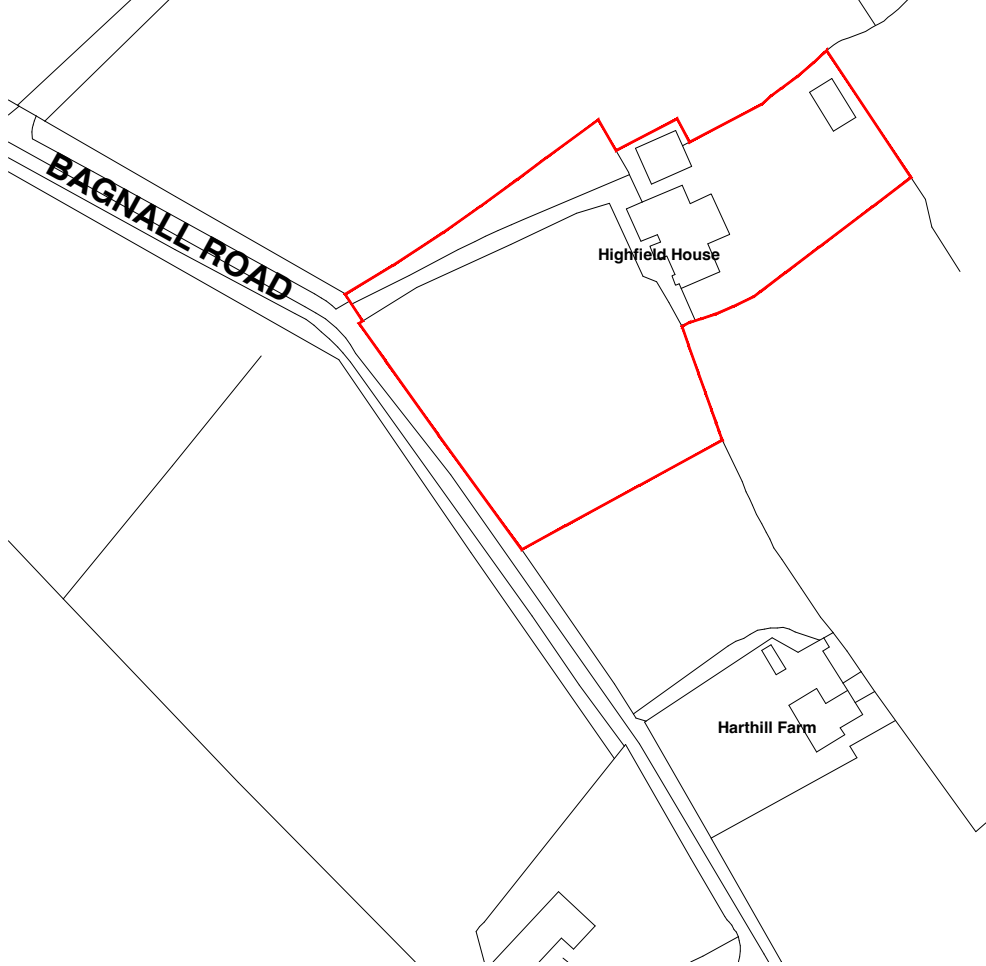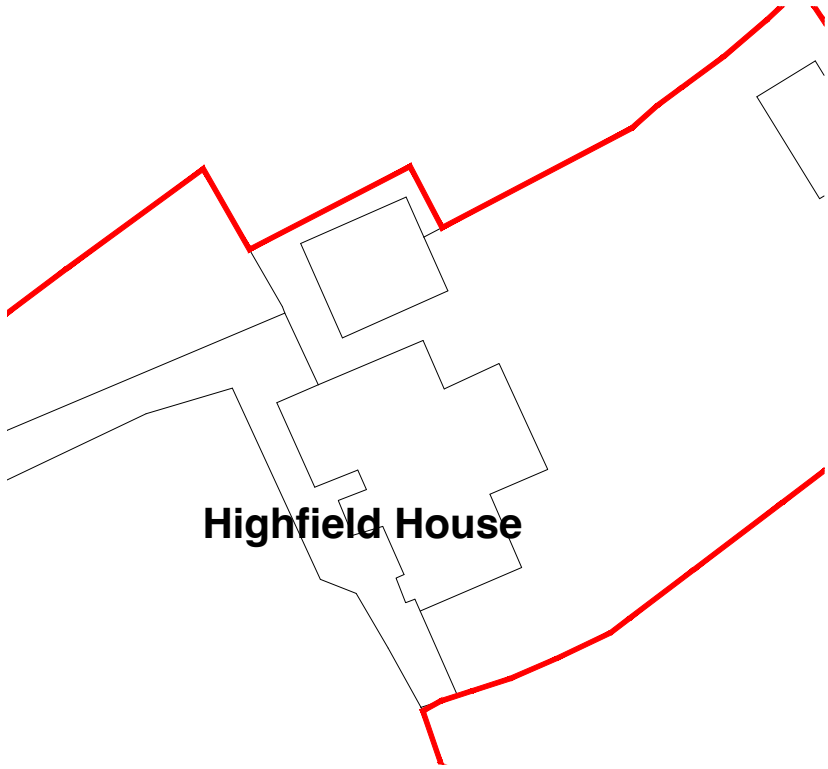

EXISTING SITE PLAN - 1:500

EXISTING LOCATION PLAN - 1:1250



EXISTING SIDE ELEVATION



FOREFRONT
DEVELOPMENT CONSULTING

4 Ridge House, Ridge House Drive, Festival Park, S-O-T. ST1 5SJ
Office 01782 216912 WWW.FOREFRONTDC.COM

CLIENT

MR C HAMMOND

PROJECT

Proposed single storey rear extension at Highfield House, Bagnall Road, Bagnall, Staffs. ST9 9JY

TITLE

Existing Ground Floor Plan and Elevations
Crown copyright and Ordnance Survey 0100031673

SCALE

1:50 @ A1

DRG NO.

24-121-01

REV.

DRAWN

ATG

DATE

13 / 08 / 24

DESCRIPTION

DATE

EXISTING GROUND FLOOR PLAN

PLANNING