

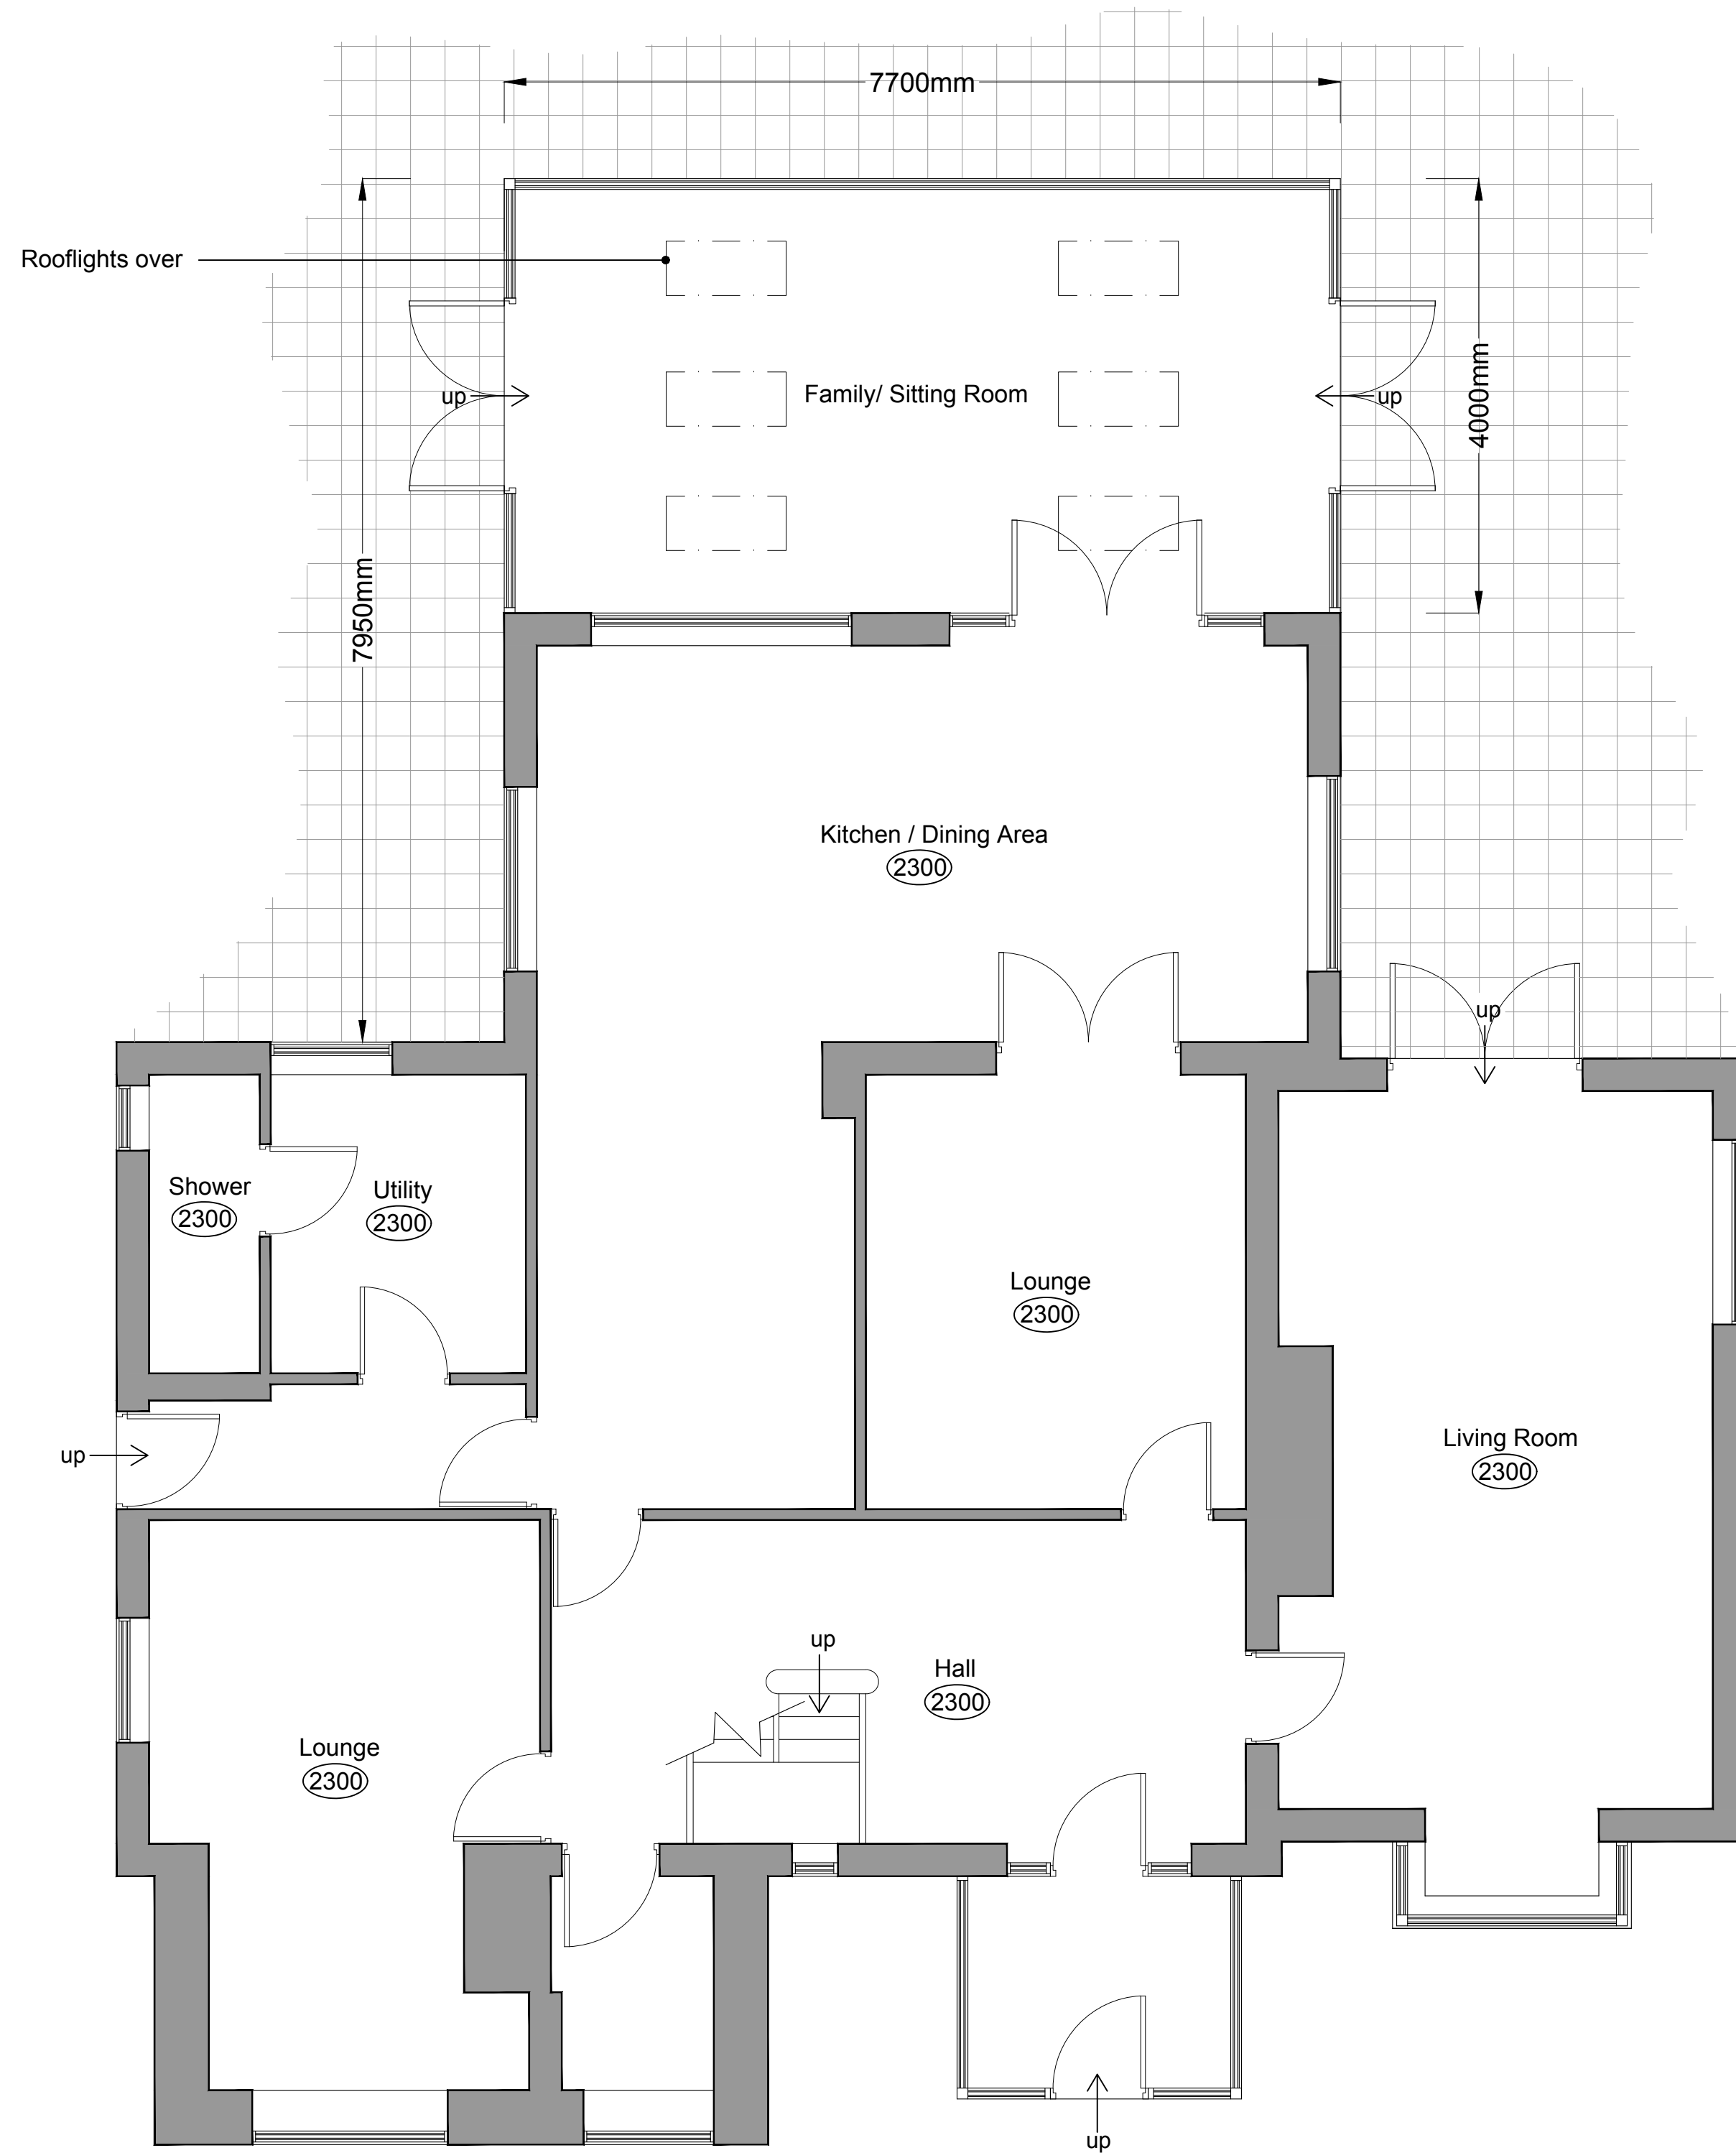


This drawing is the copyright of Forefront Development Consulting Ltd and should not be reproduced without our written consent.


The contractor is to check dimensions and levels on site prior to the commencement of works. Any discrepancies are to be reported immediately.

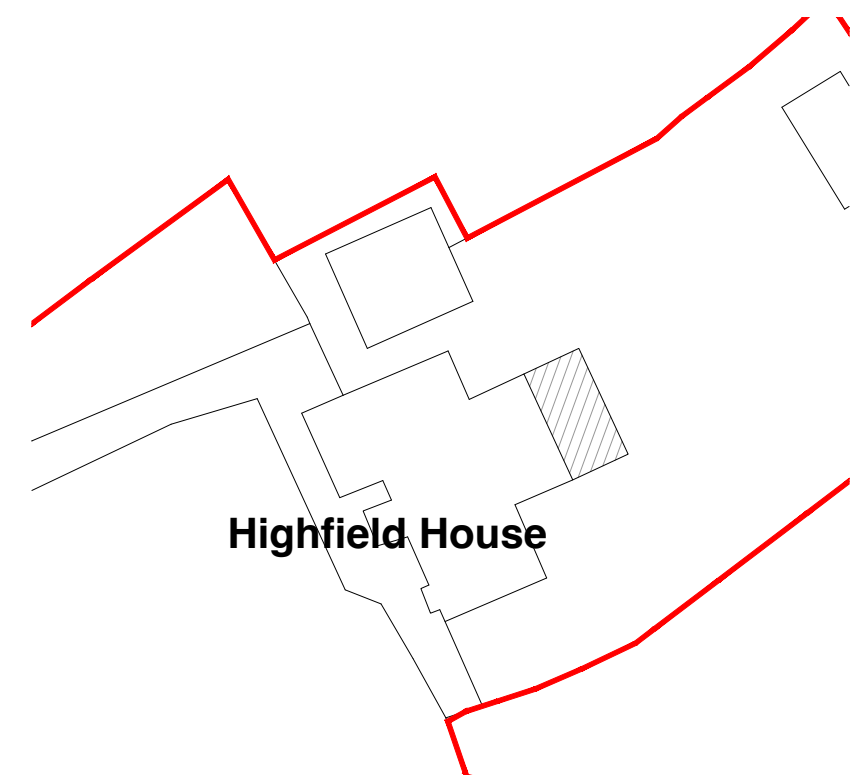

PROPOSED GROUND FLOOR PLAN

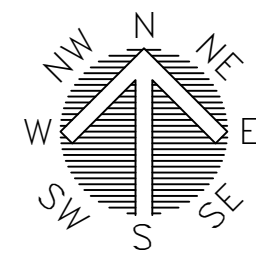

PROPOSED SITE PLAN - 1:500

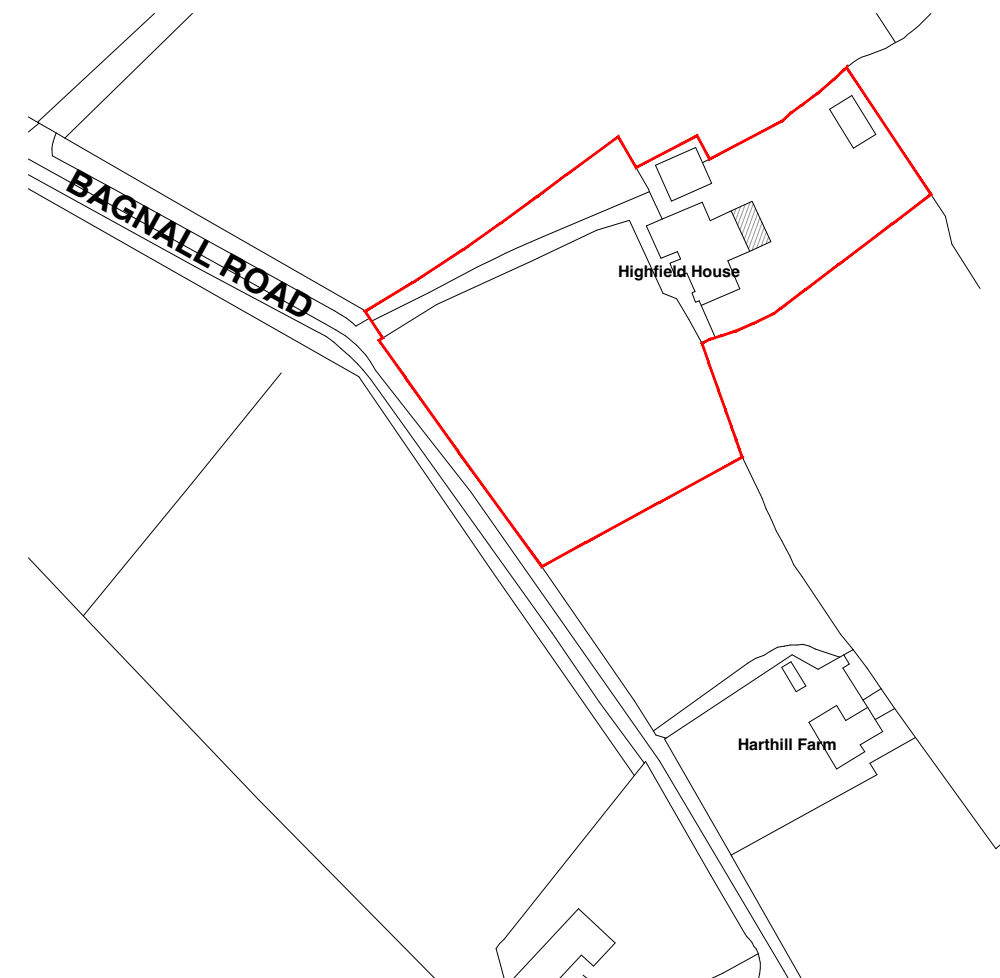

PROPOSED LOCATION PLAN - 1:1250



FOREFRONT

DEVELOPMENT CONSULTING

4 Ridge House, Ridge House Drive, Festival Park, S-O-T. ST1 5SJ
Office 01782 216912 WWW.FOREFRONTDC.COM

CLIENT

MR C HAMMOND

PROJECT

Proposed single storey rear extension at Highfield House, Bagnall Road, Bagnall, Staffs. ST9 9JY

TITLE

Proposed Ground Floor Plan
Crown copyright and Ordnance Survey 0100031673

SCALE

1:50 @ A1

DRG NO.

24-121-02

REV.

DRAWN

ATG

DATE

16 / 08 / 24

DESCRIPTION

DATE

PLANNING