
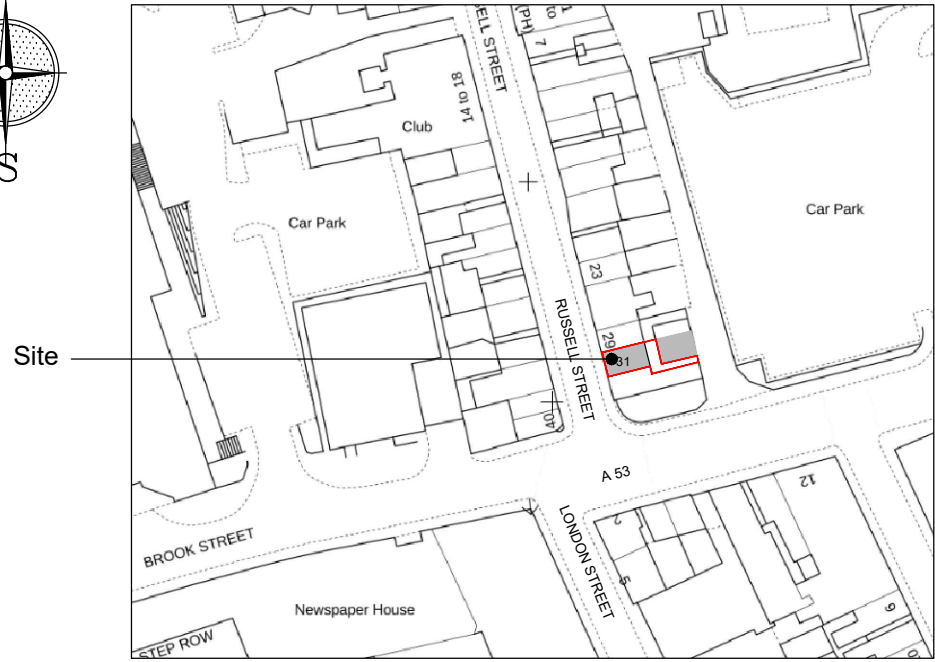




Copyright of this drawing is vested in the Designer and it must not be copied or reproduced without consent.  
Contractor to check site for any utility locations that may affect any proposals prior to commencement on site.  
Contractor to check any site dimensions prior to commencement on site.

| Rev. | Drawn | Comments | Date |
|------|-------|----------|------|
|------|-------|----------|------|

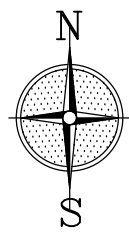

Site location plan

Scale 1:1250

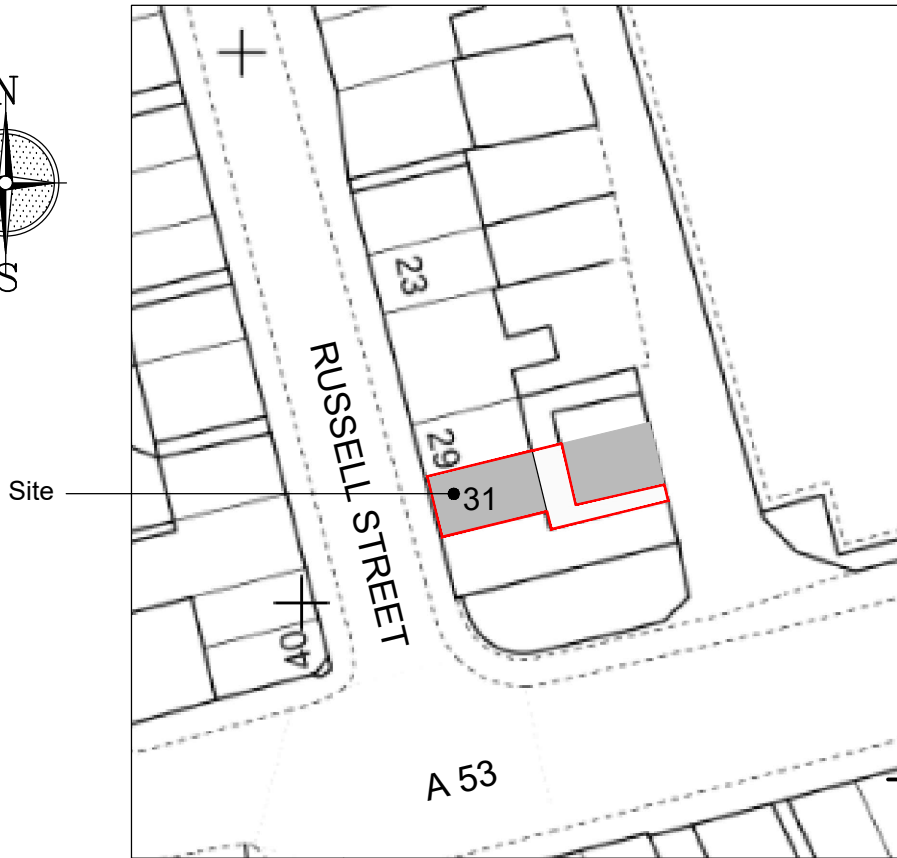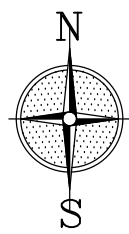

Site plan

Scale 1:500

Reproduced from the  
Ordnance Survey map with the permission of Ordnance  
Survey on behalf of The Controller of Her Majesty's  
Stationary Office  
Licence No. AL 100001834



Tel: 07391714290  
Email: info@MEDesignsolutions.co.uk  
www.MEDesignsolutions.co.uk

|                                                      |   |             |         |
|------------------------------------------------------|---|-------------|---------|
| Client                                               | MR & MRS                                                                                             |             |         |
| Project                                              | PROPOSED CHANGE OF USE TO PROVIDE DOMESTIC LIVING ACCOMMODATION AT 31 RUSSELL STREET, LEEK, ST13 5JF |             |         |
| Title                                                | EXISTING PLANS                                                                                       |             |         |
| Status                                               | CHANGE OF USE                                                                                        |             |         |
| Date                                                 | JUNE 2024                                                                                            | Drawn       | ME      |
| Scale                                                | @A1                                                                                                  | AS SHOWN    | Checked |
| Project No                                           | 100-01                                                                                               | Drawing No. | Rev     |
| Copyright ©ME Design Sol. 2019. All rights reserved. |   |             |         |




Existing front elevation

Scale 1:100


Existing rear elevation

Scale 1:100

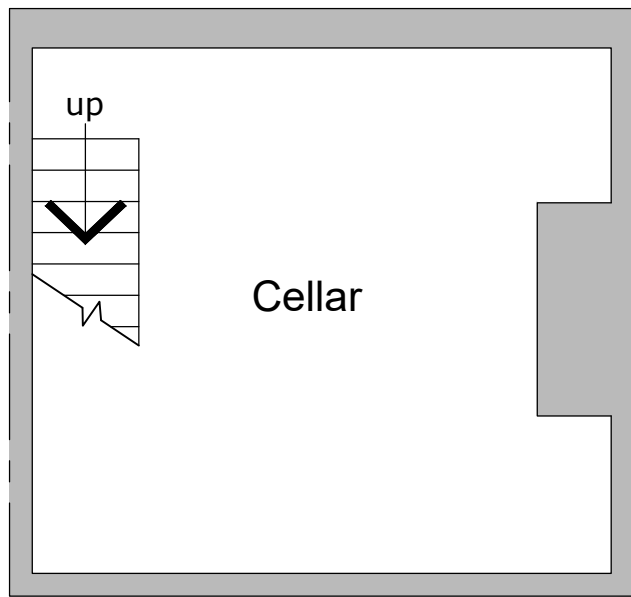


Existing basement floor plan

Scale 1:50

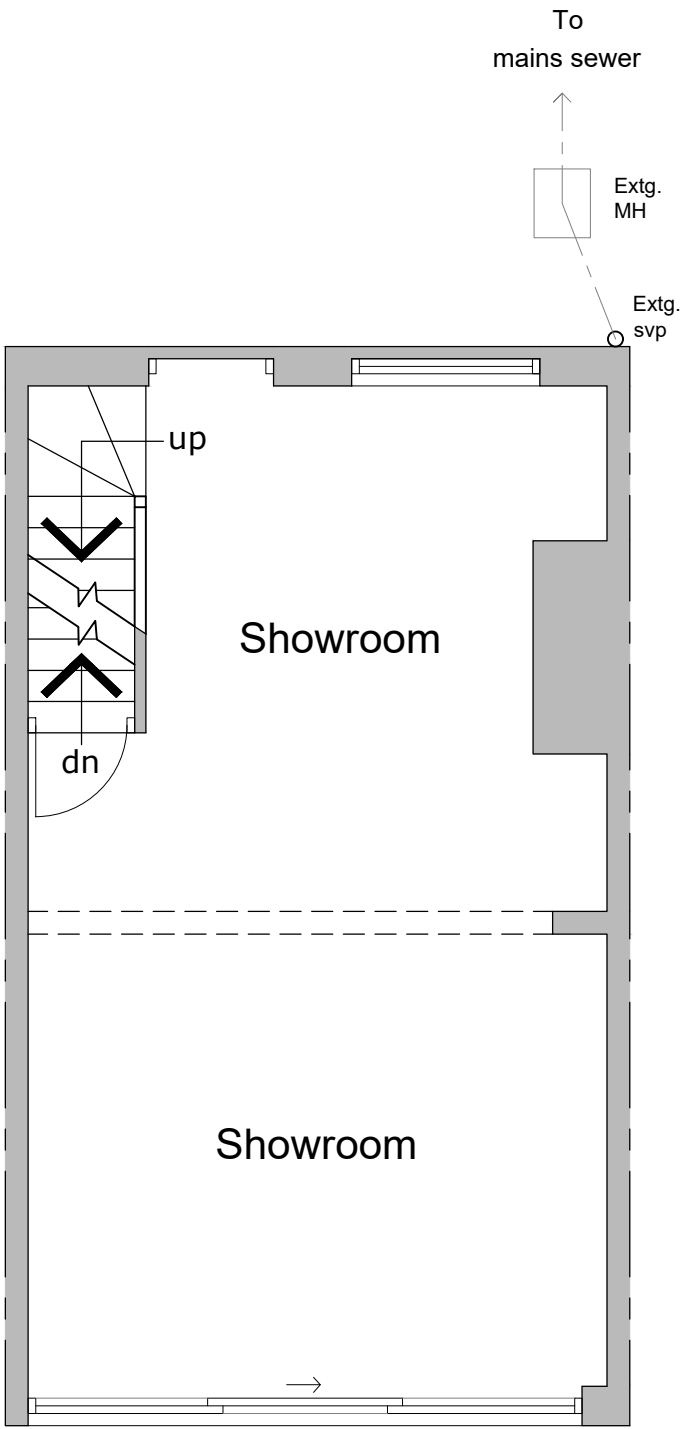

Existing ground floor plan

Scale 1:50

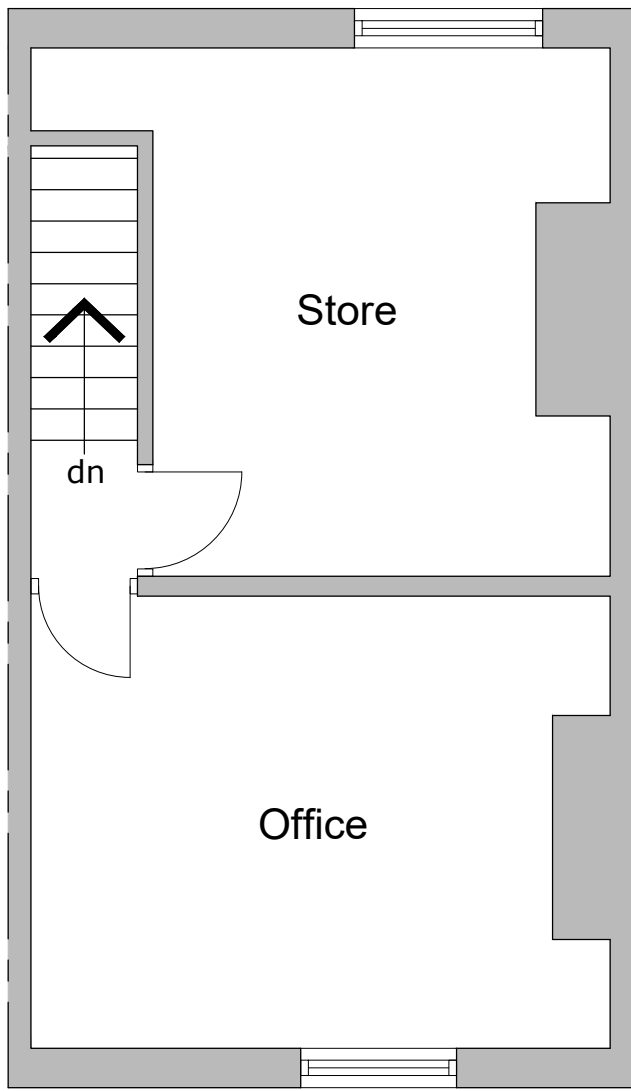

Existing first floor plan

Scale 1:50