



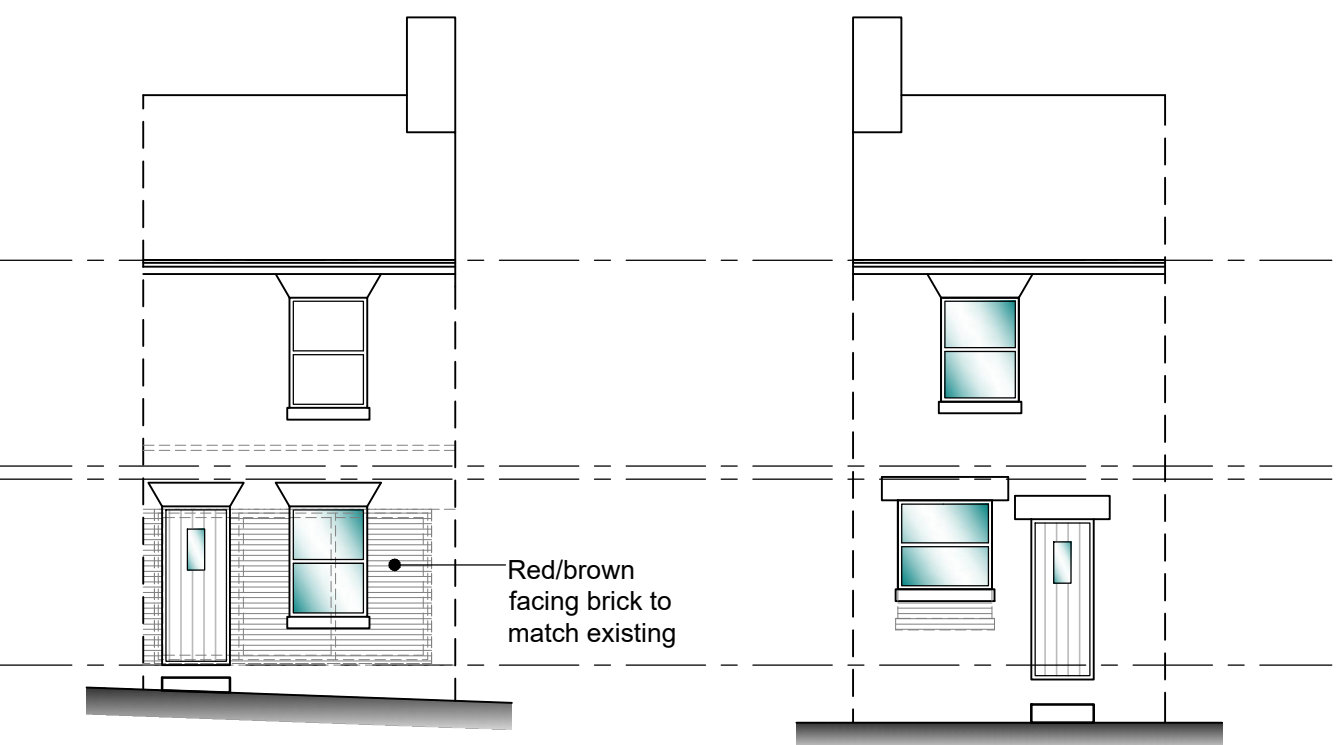


Proposed front elevation
Scale 1:100



Proposed rear elevation
Scale 1:100

Copyright of this drawing is vested in the Designer and it must not be copied or reproduced without consent.
Contractor to check site for any utility locations that may affect any proposals prior to commencement on site
Contractor to check any site dimensions prior to commencement on site

Rev.	Drawn	Comments	Date
------	-------	----------	------

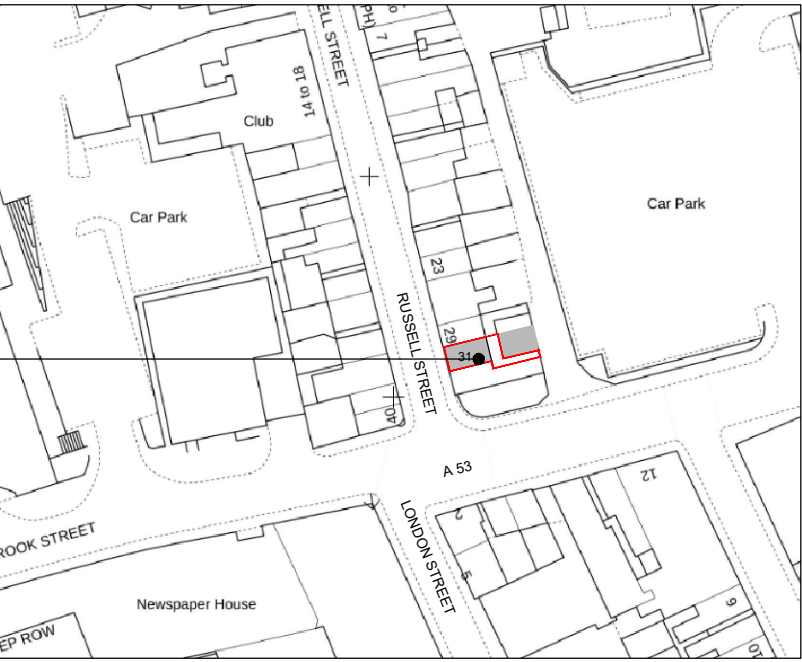 


Site location plan
Scale 1:1250

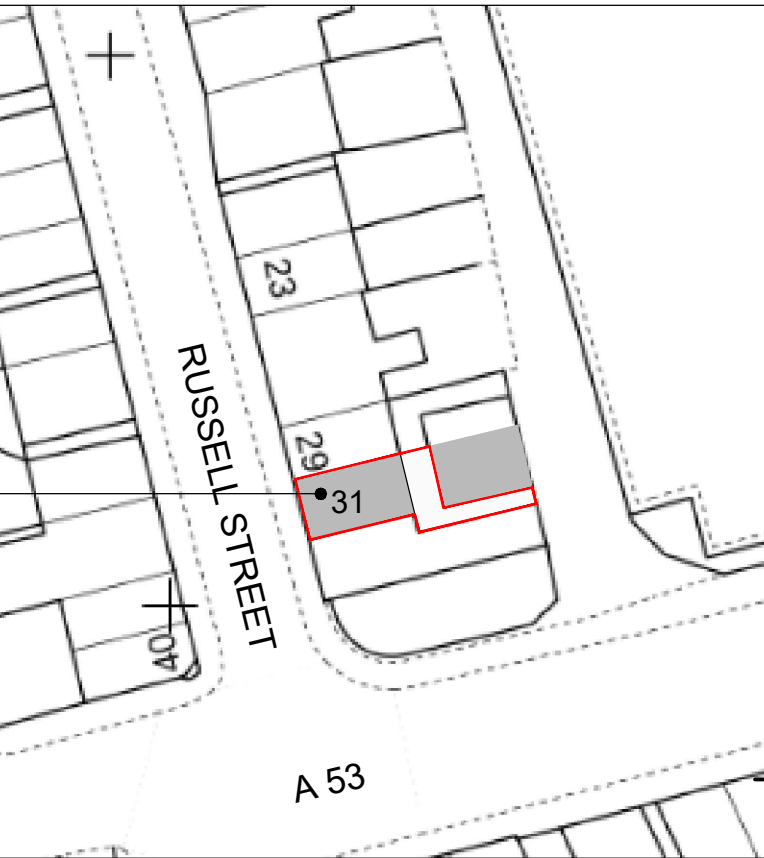 


Site plan
Scale 1:500


Reproduced from the
Ordnance Survey map with the permission of Ordnance
Survey on behalf of The Controller of Her Majesty's
Stationery Office
Licence No. AL 100001834

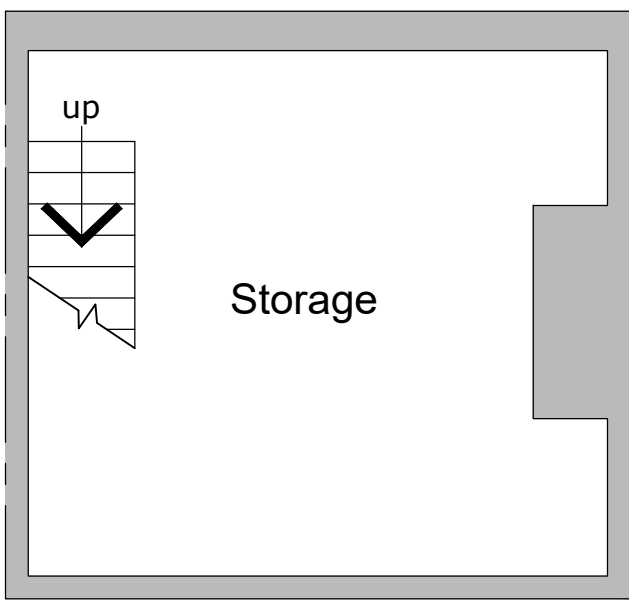

Proposed basement floor plan
Scale 1:50

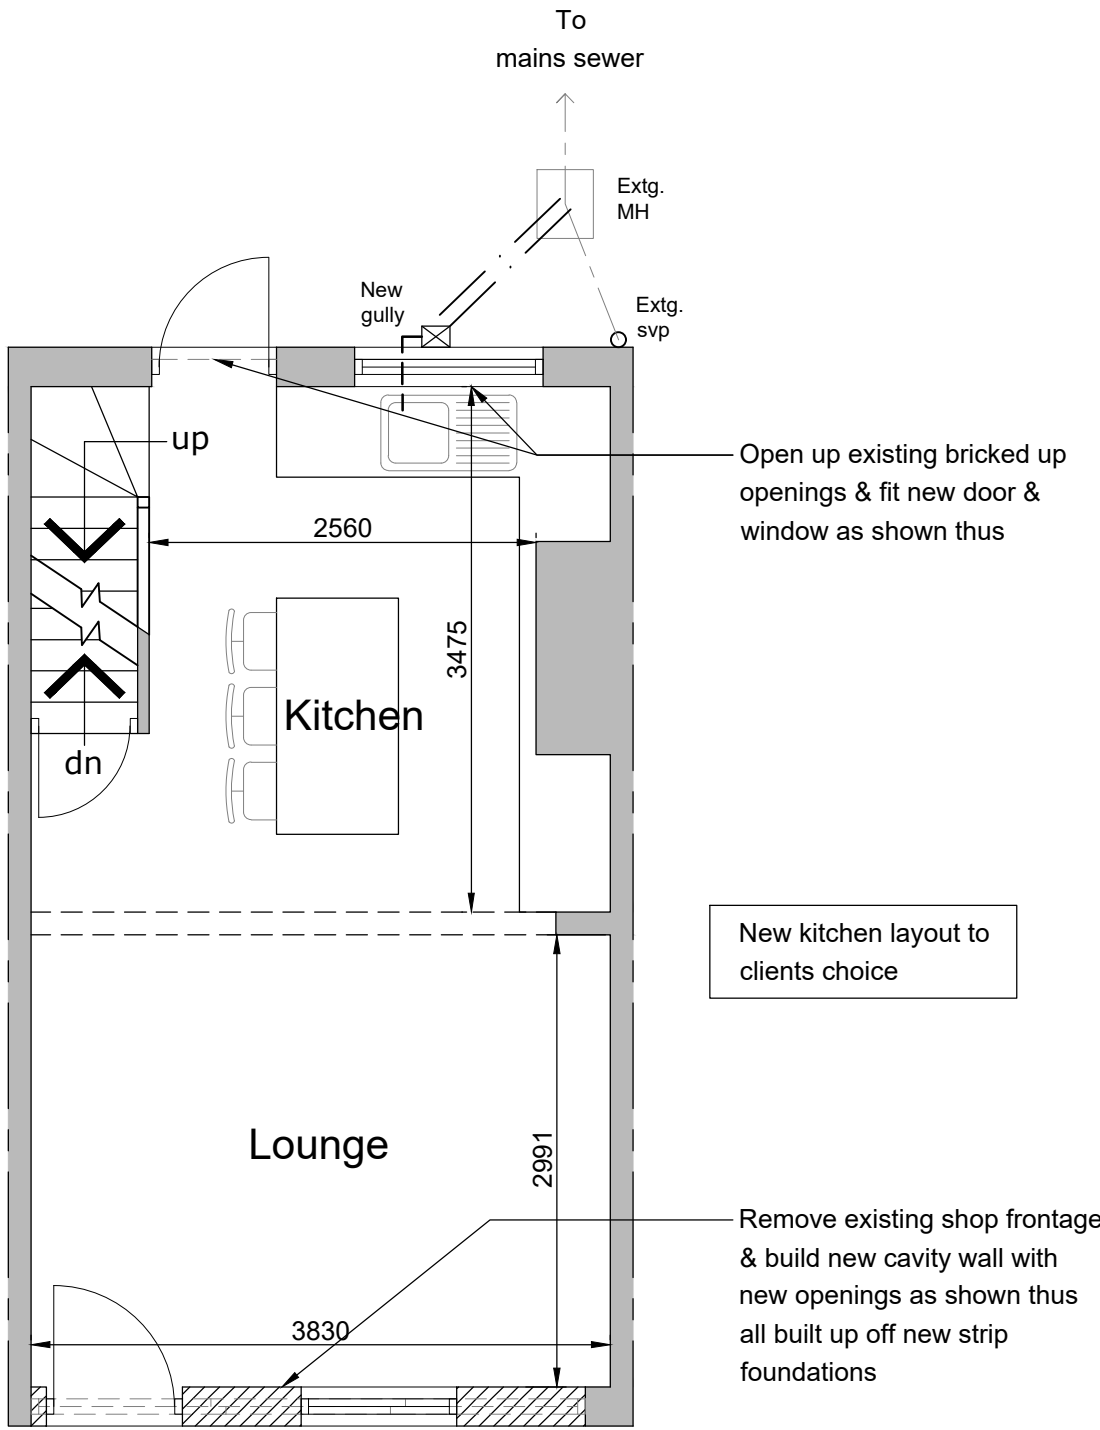

Proposed ground floor plan
Scale 1:50

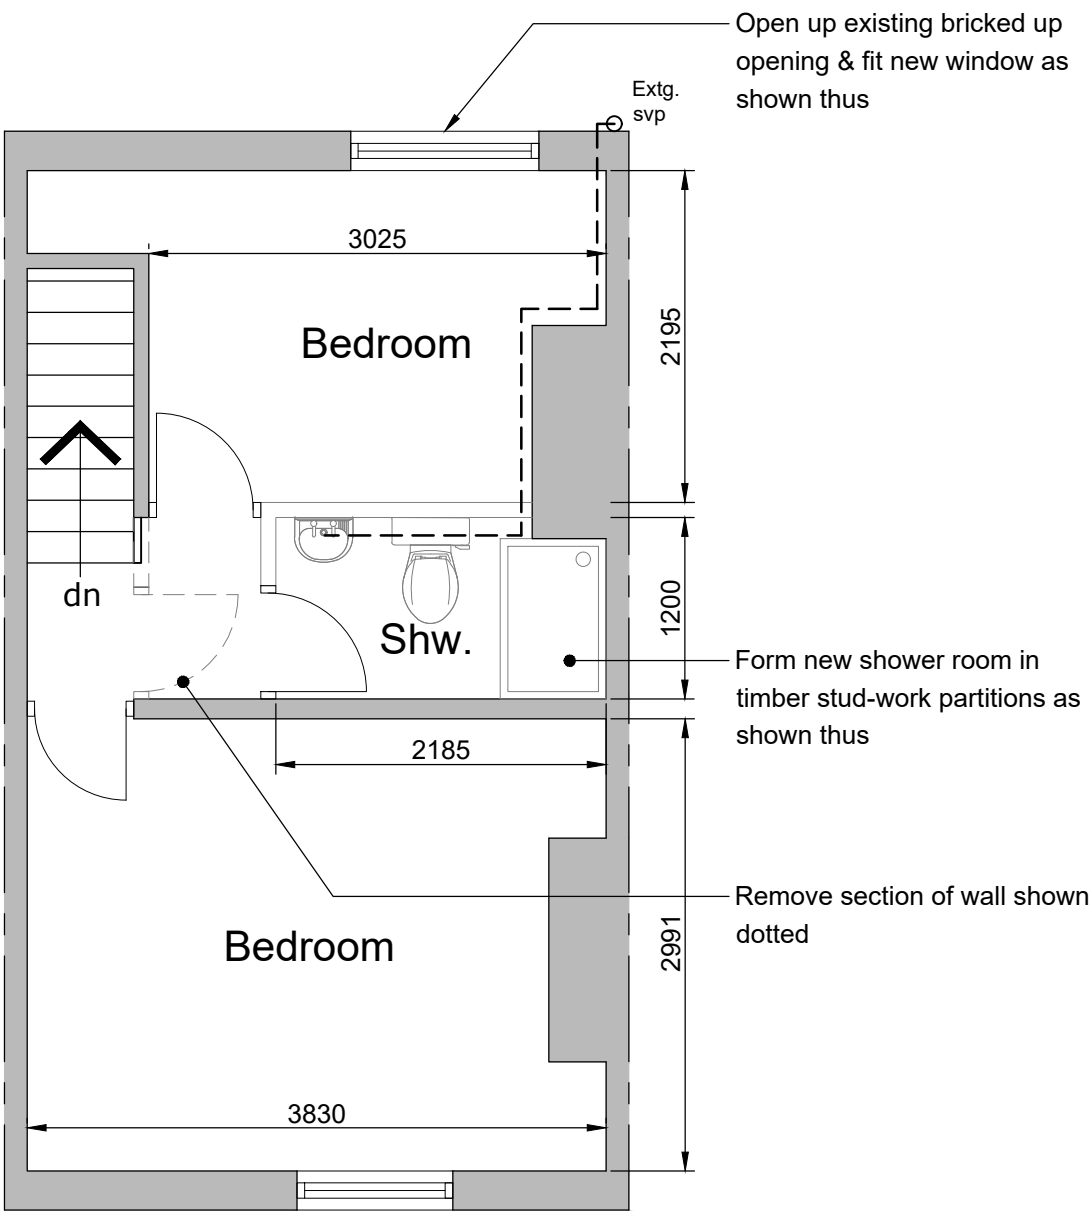

Proposed first floor plan
Scale 1:50



Client	MR & MRS		
Project	PROPOSED CHANGE OF USE TO PROVIDE DOMESTIC LIVING ACCOMMODATION AT 31 RUSSELL STREET, LEEK, ST13 5JF		
Title	PROPOSED PLANS		
Status	CHANGE OF USE		
Date	JUNE 2024	Drawn	ME
Scale	@A1	AS SHOWN	Checked
Project No	100-02	Drawing No.	Rev
Copyright ©ME Design Sol. 2019. All rights reserved.			