




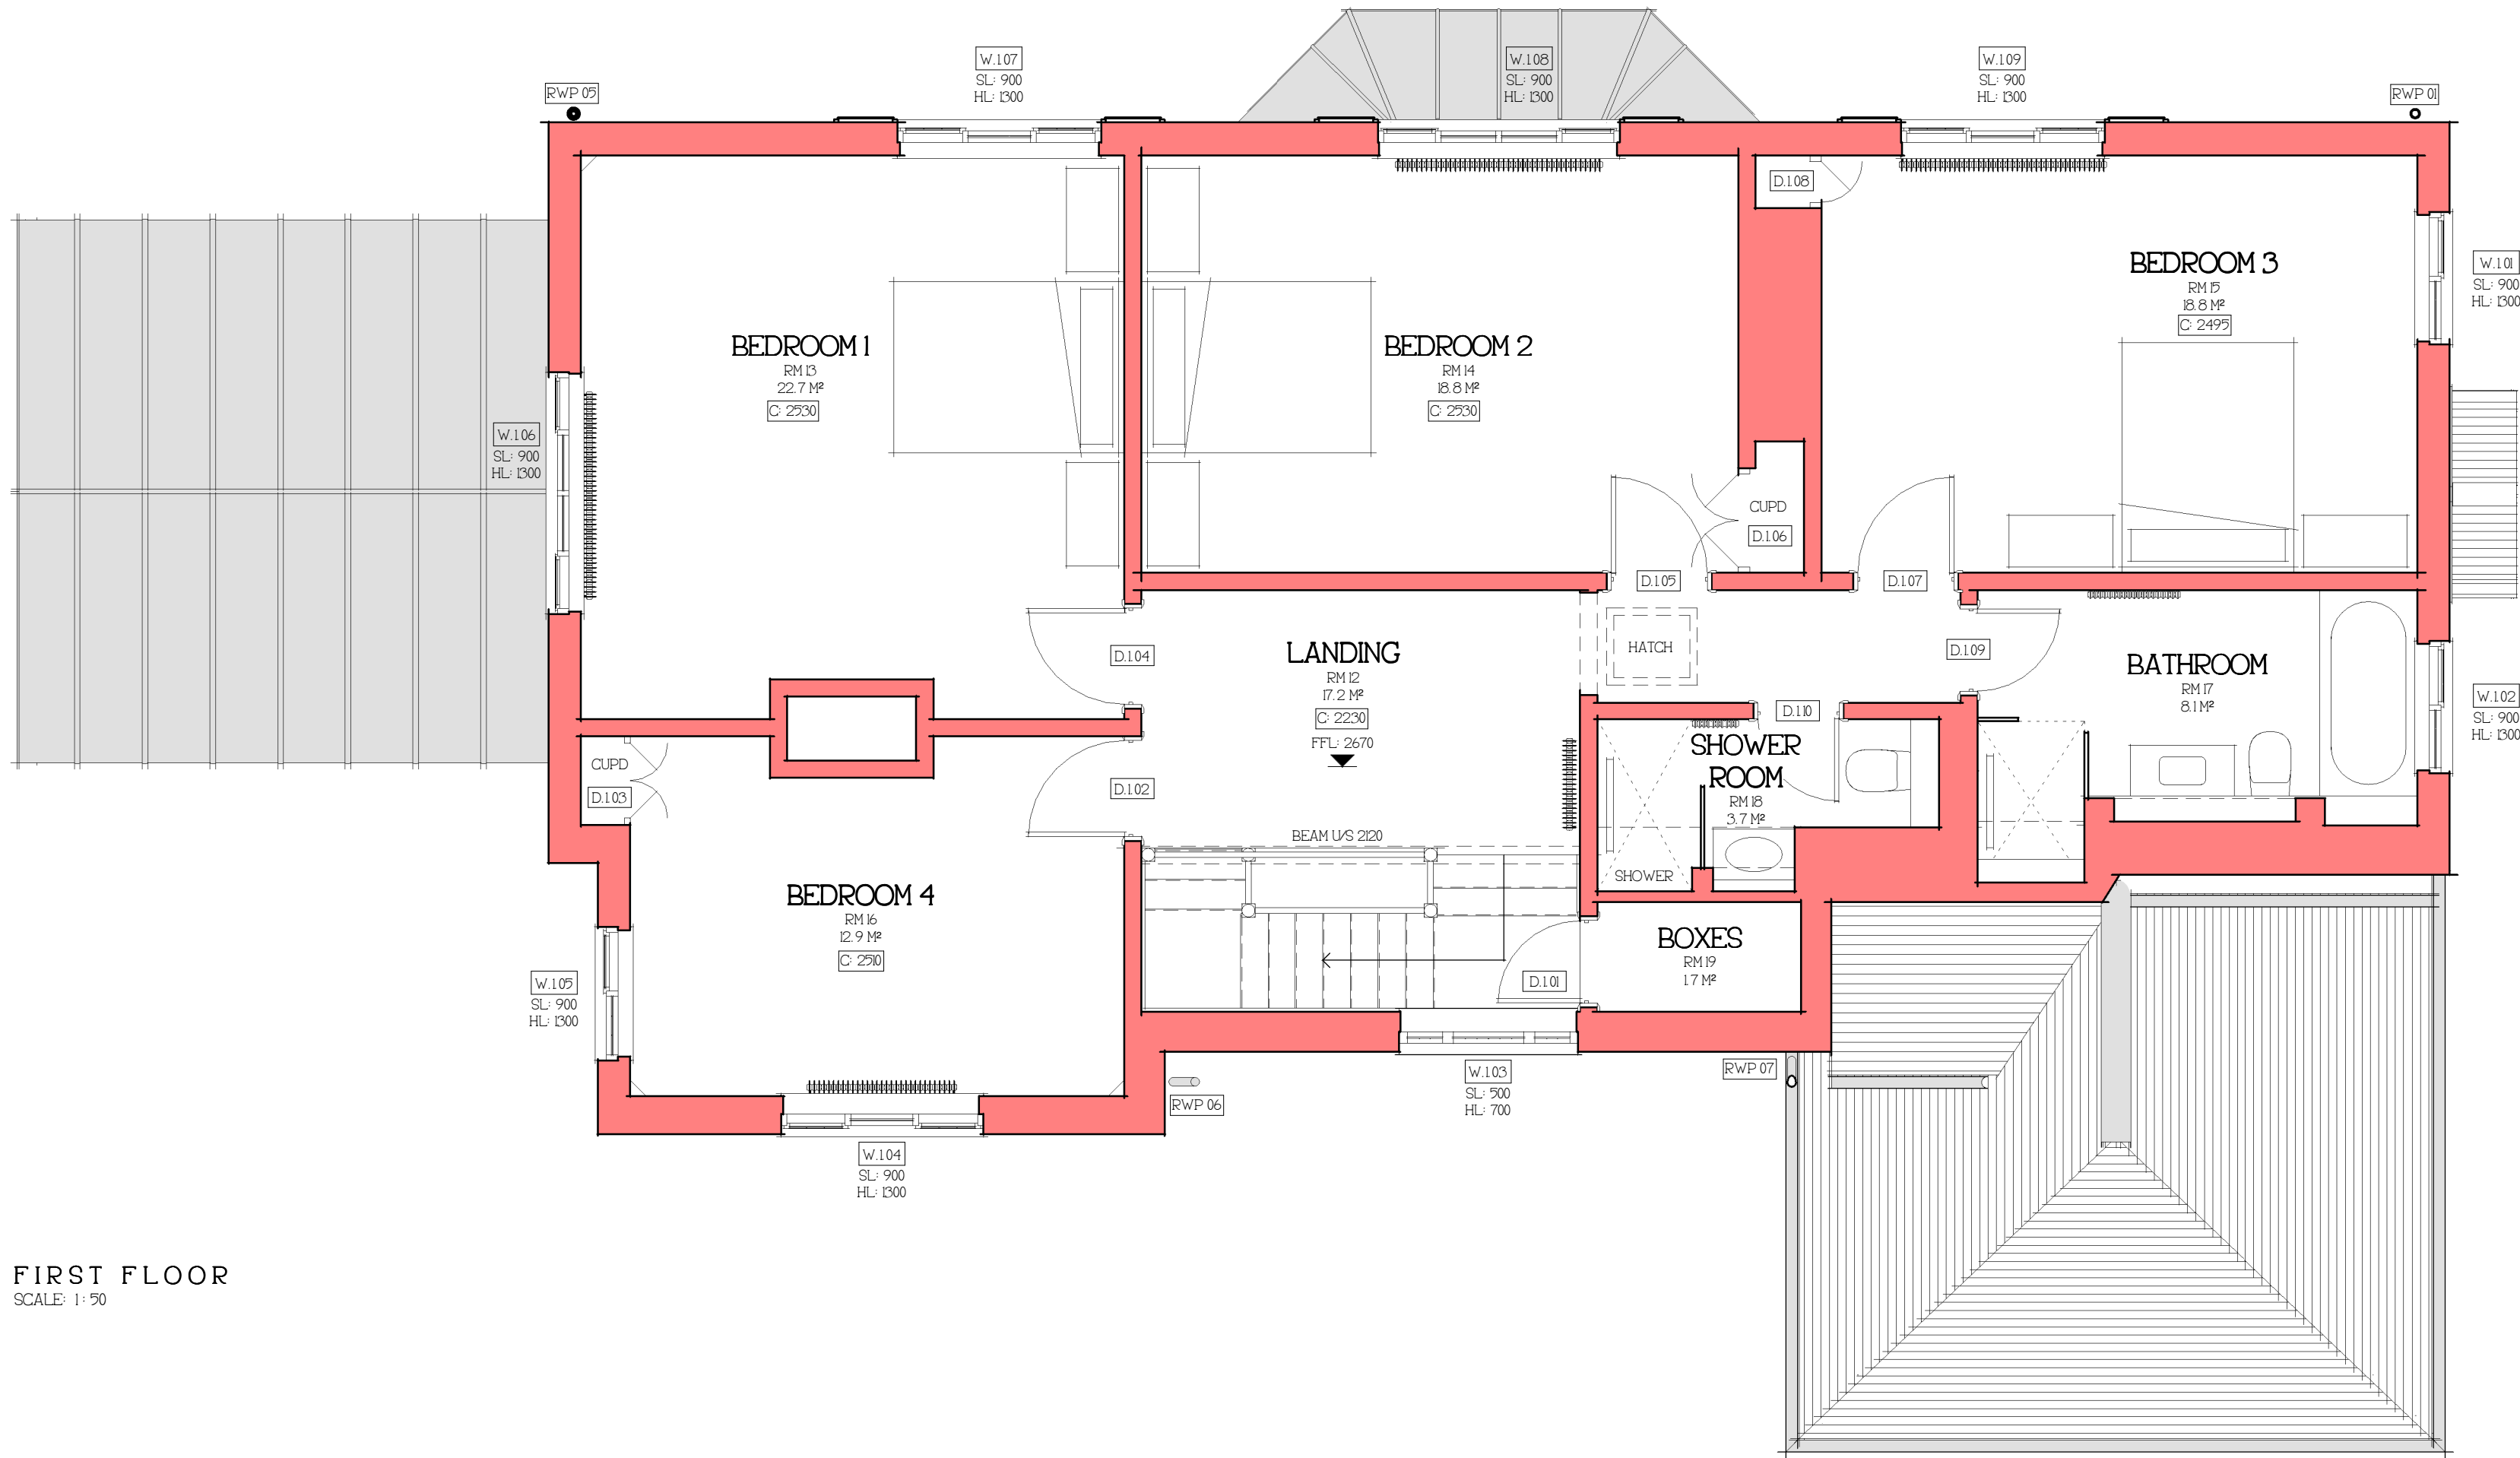

FIRST FLOOR
SCALE: 1:50

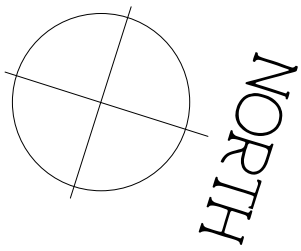

GROUND FLOOR PLAN
SCALE: 1:50

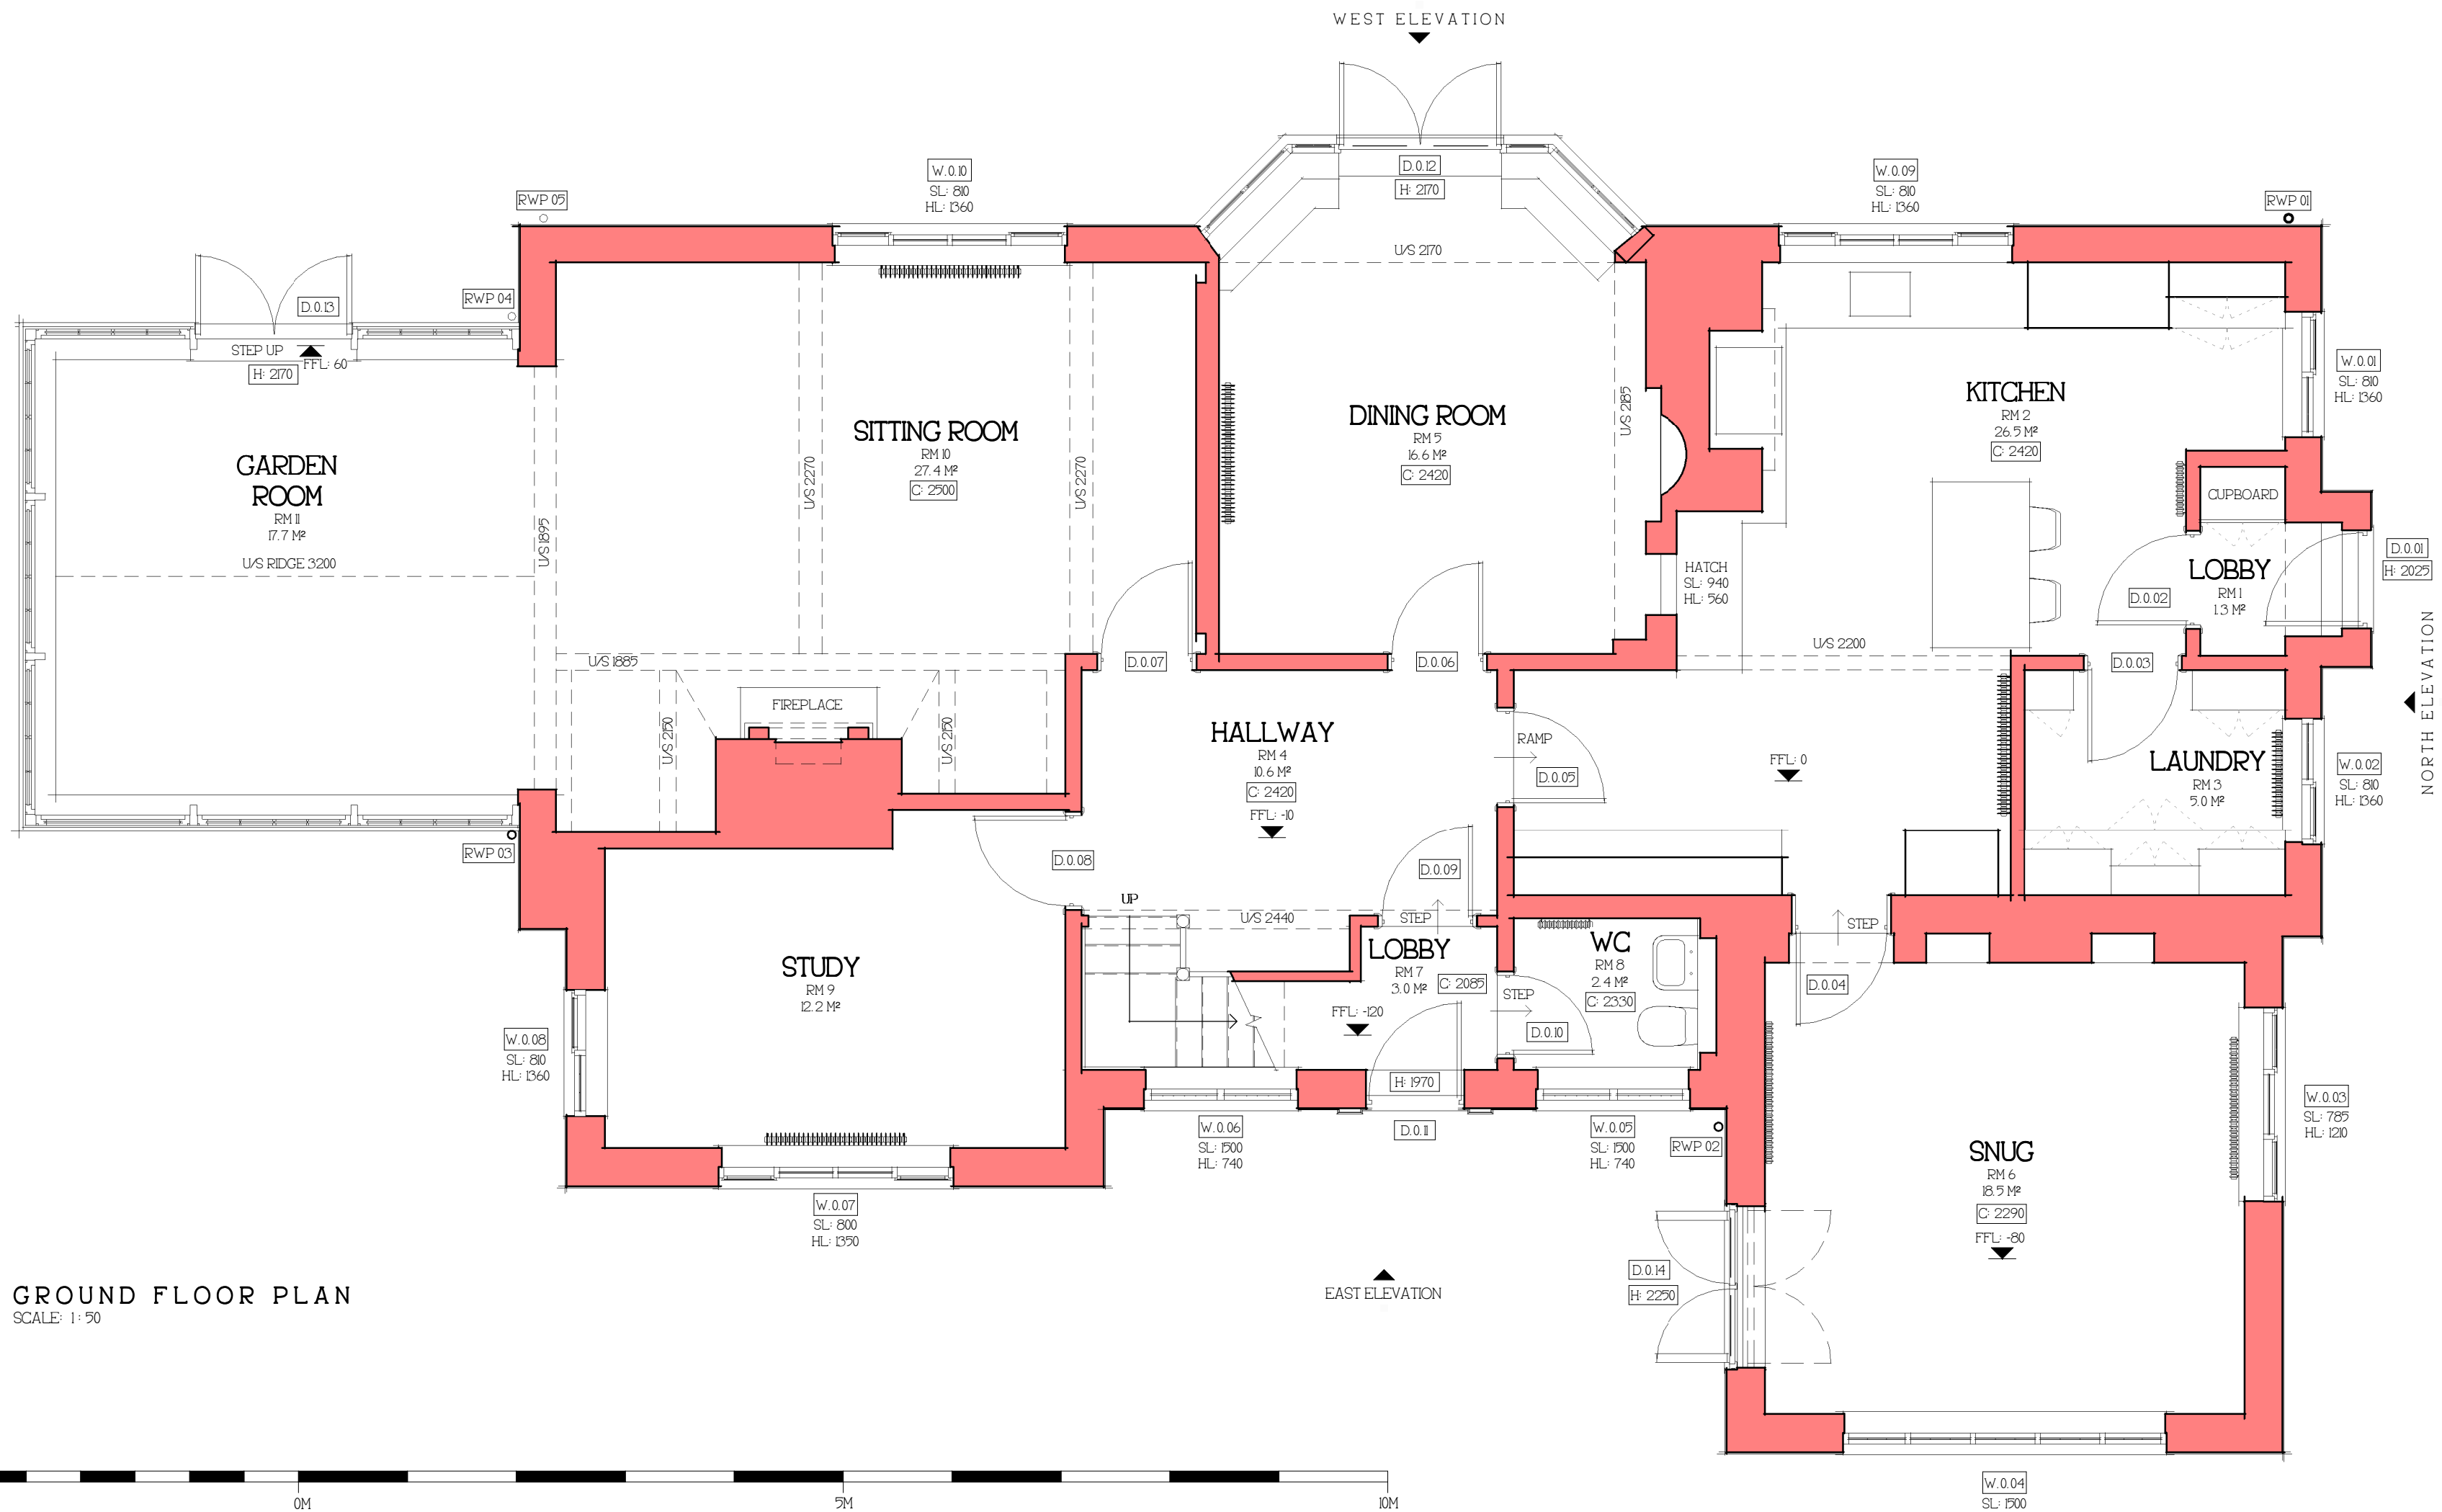

NORTH ELEVATION
SCALE: 1:100



SOUTH ELEVATION
SCALE: 1:100



EAST ELEVATION
SCALE: 1:100



WEST ELEVATION
SCALE: 1:100

Issued	09/08/24	Revised	09/08/24	Revised for planning
Author	LEEK	Editor	27/06/24	Revised following client feedback
Rev	Date	Drawn	Description	
ctd architects				
Client		Project		Scale
GP & SE Varley		Porch and Garage Alterations		1:50 100
Title		Status		Size
Floor Plans & Elevations 'as existing'		PLANNING		A1
		Job No		2419
		Drawing No		AL03
		Rev		B