


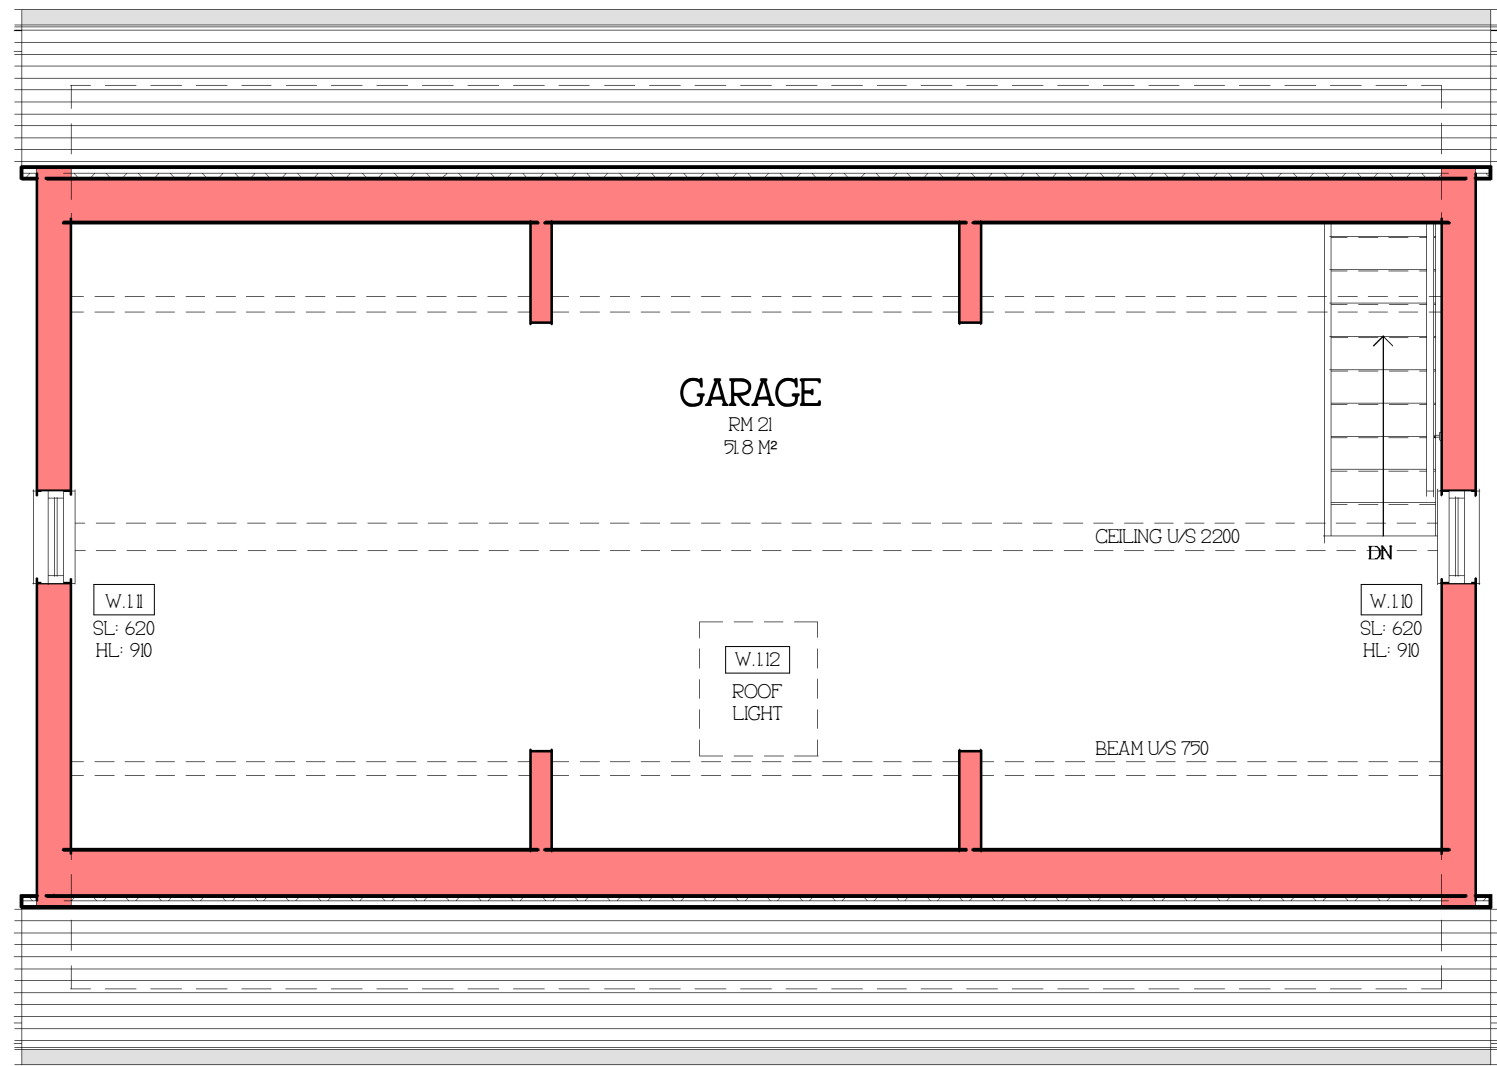


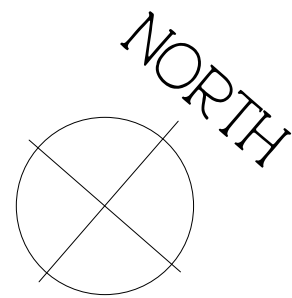


GARAGE FIRST FLOOR
SCALE: 1 : 50

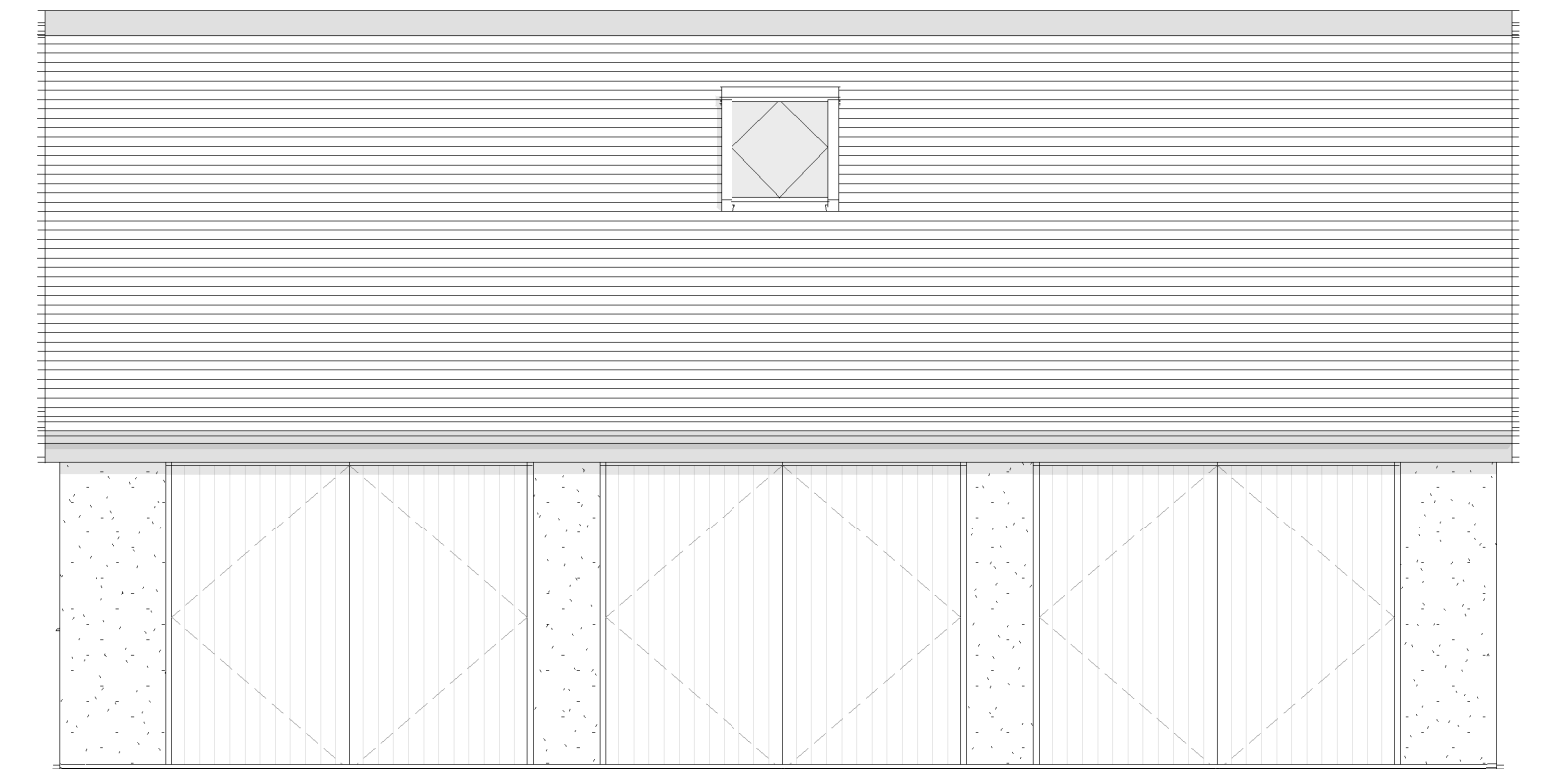


GARAGE FRONT ELEVATION
SCALE: 1 : 50

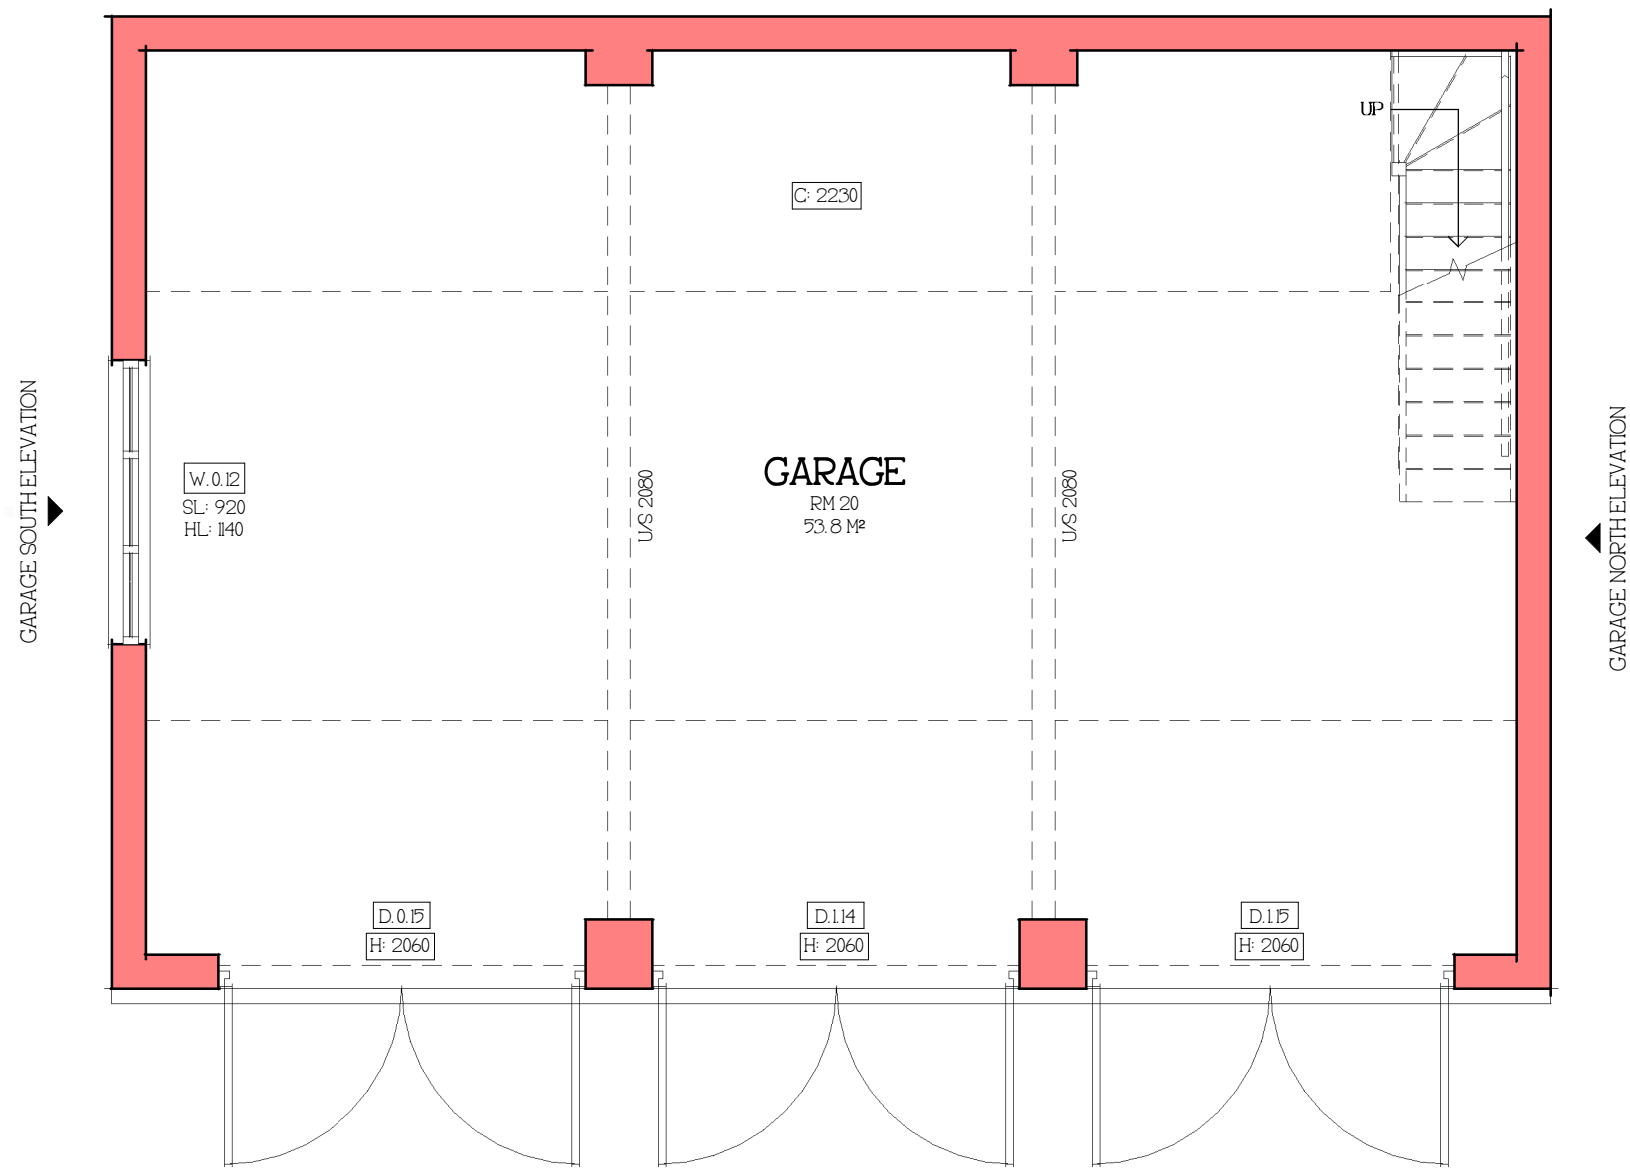

GARAGE GROUND FLOOR
SCALE: 1 : 50

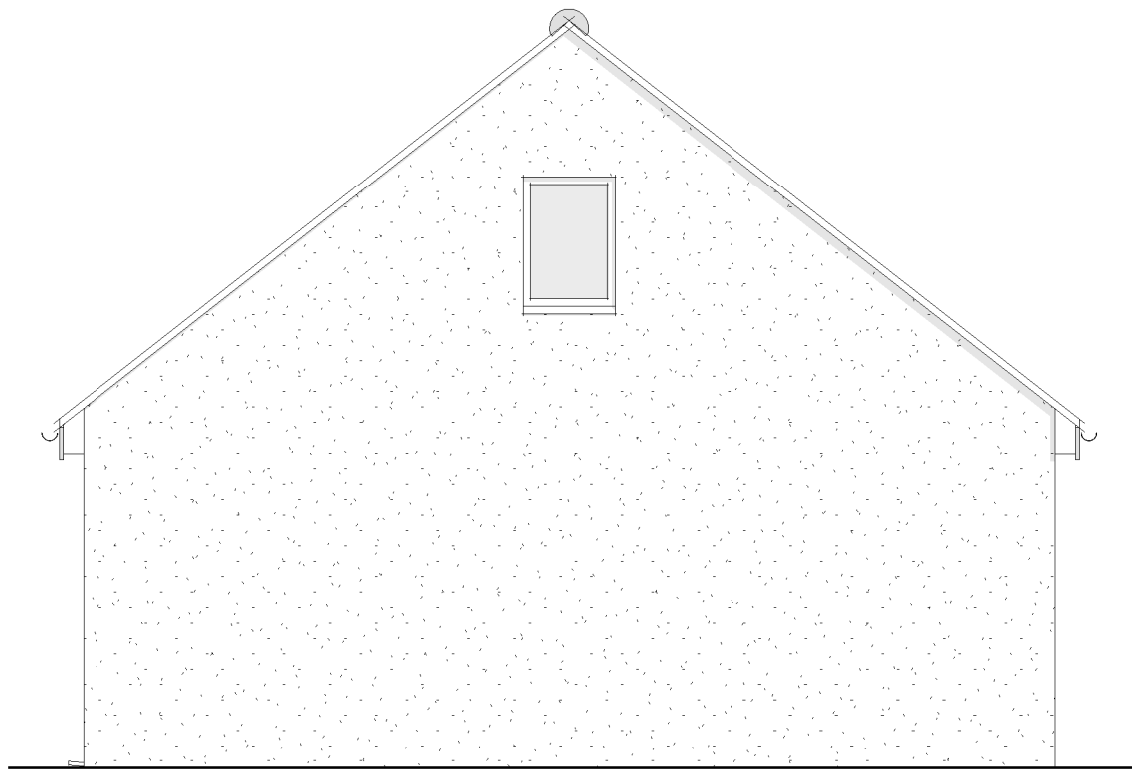

GARAGE NORTH ELEVATION
SCALE: 1 : 50

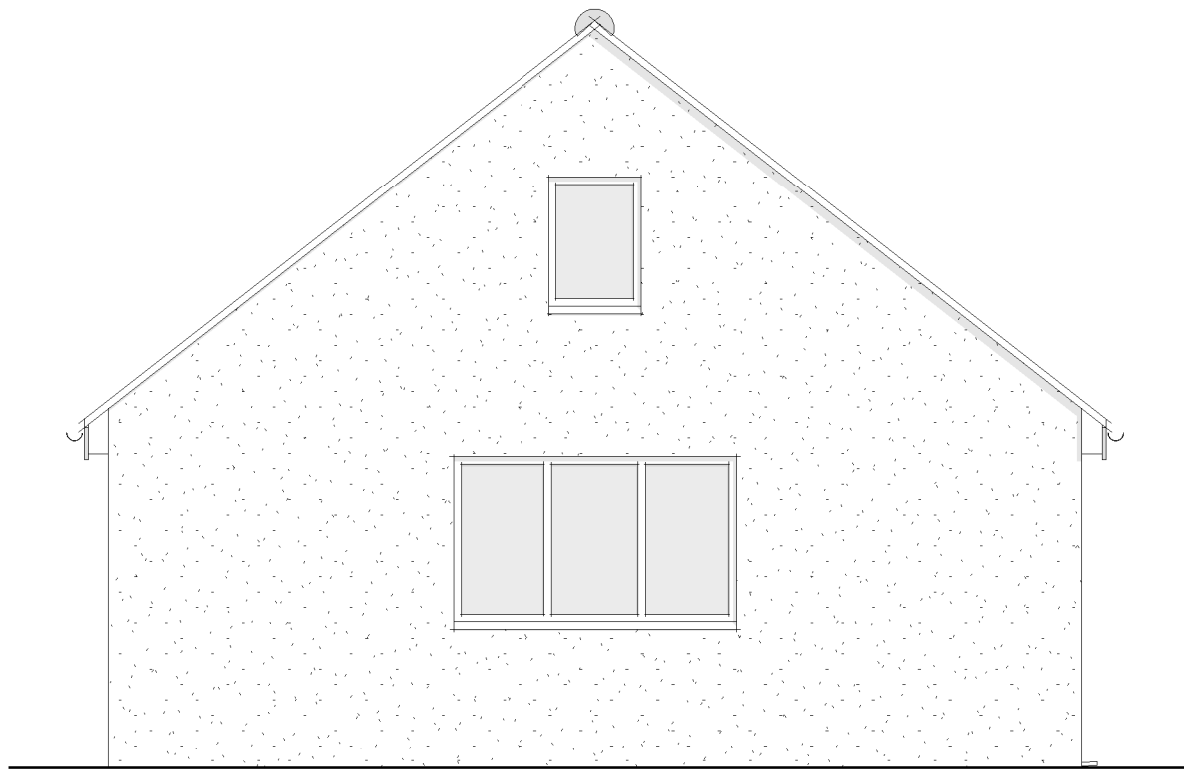

GARAGE SOUTH ELEVATION
SCALE: 1 : 50



B	09/08/24	ED	Revised for planning				
A	27/06/24	ED	Revised following client feedback				
Rev	Date	Drawn	Description				
			Clerk Bank House Clerk Bank LEEK Staffordshire ST13 5HE				
Client			t: 01538 373477 e: info@ctdarchitects.co.uk f: 01538 386503 w: www.ctdarchitects.co.uk				
GP & SE Varley			Project Porch and Garage Alterations Westerdale, Birchall Lane, Leek, ST13 5RA				
Title Garage Floor Plans & Elevations 'as existing'			Scale 1 : 50	Size A1	Drawn ED	Chkd KL	Date 19/06/24
			Status PLANNING				
			Job No 2419	Drawing No AL04	Rev. B		