




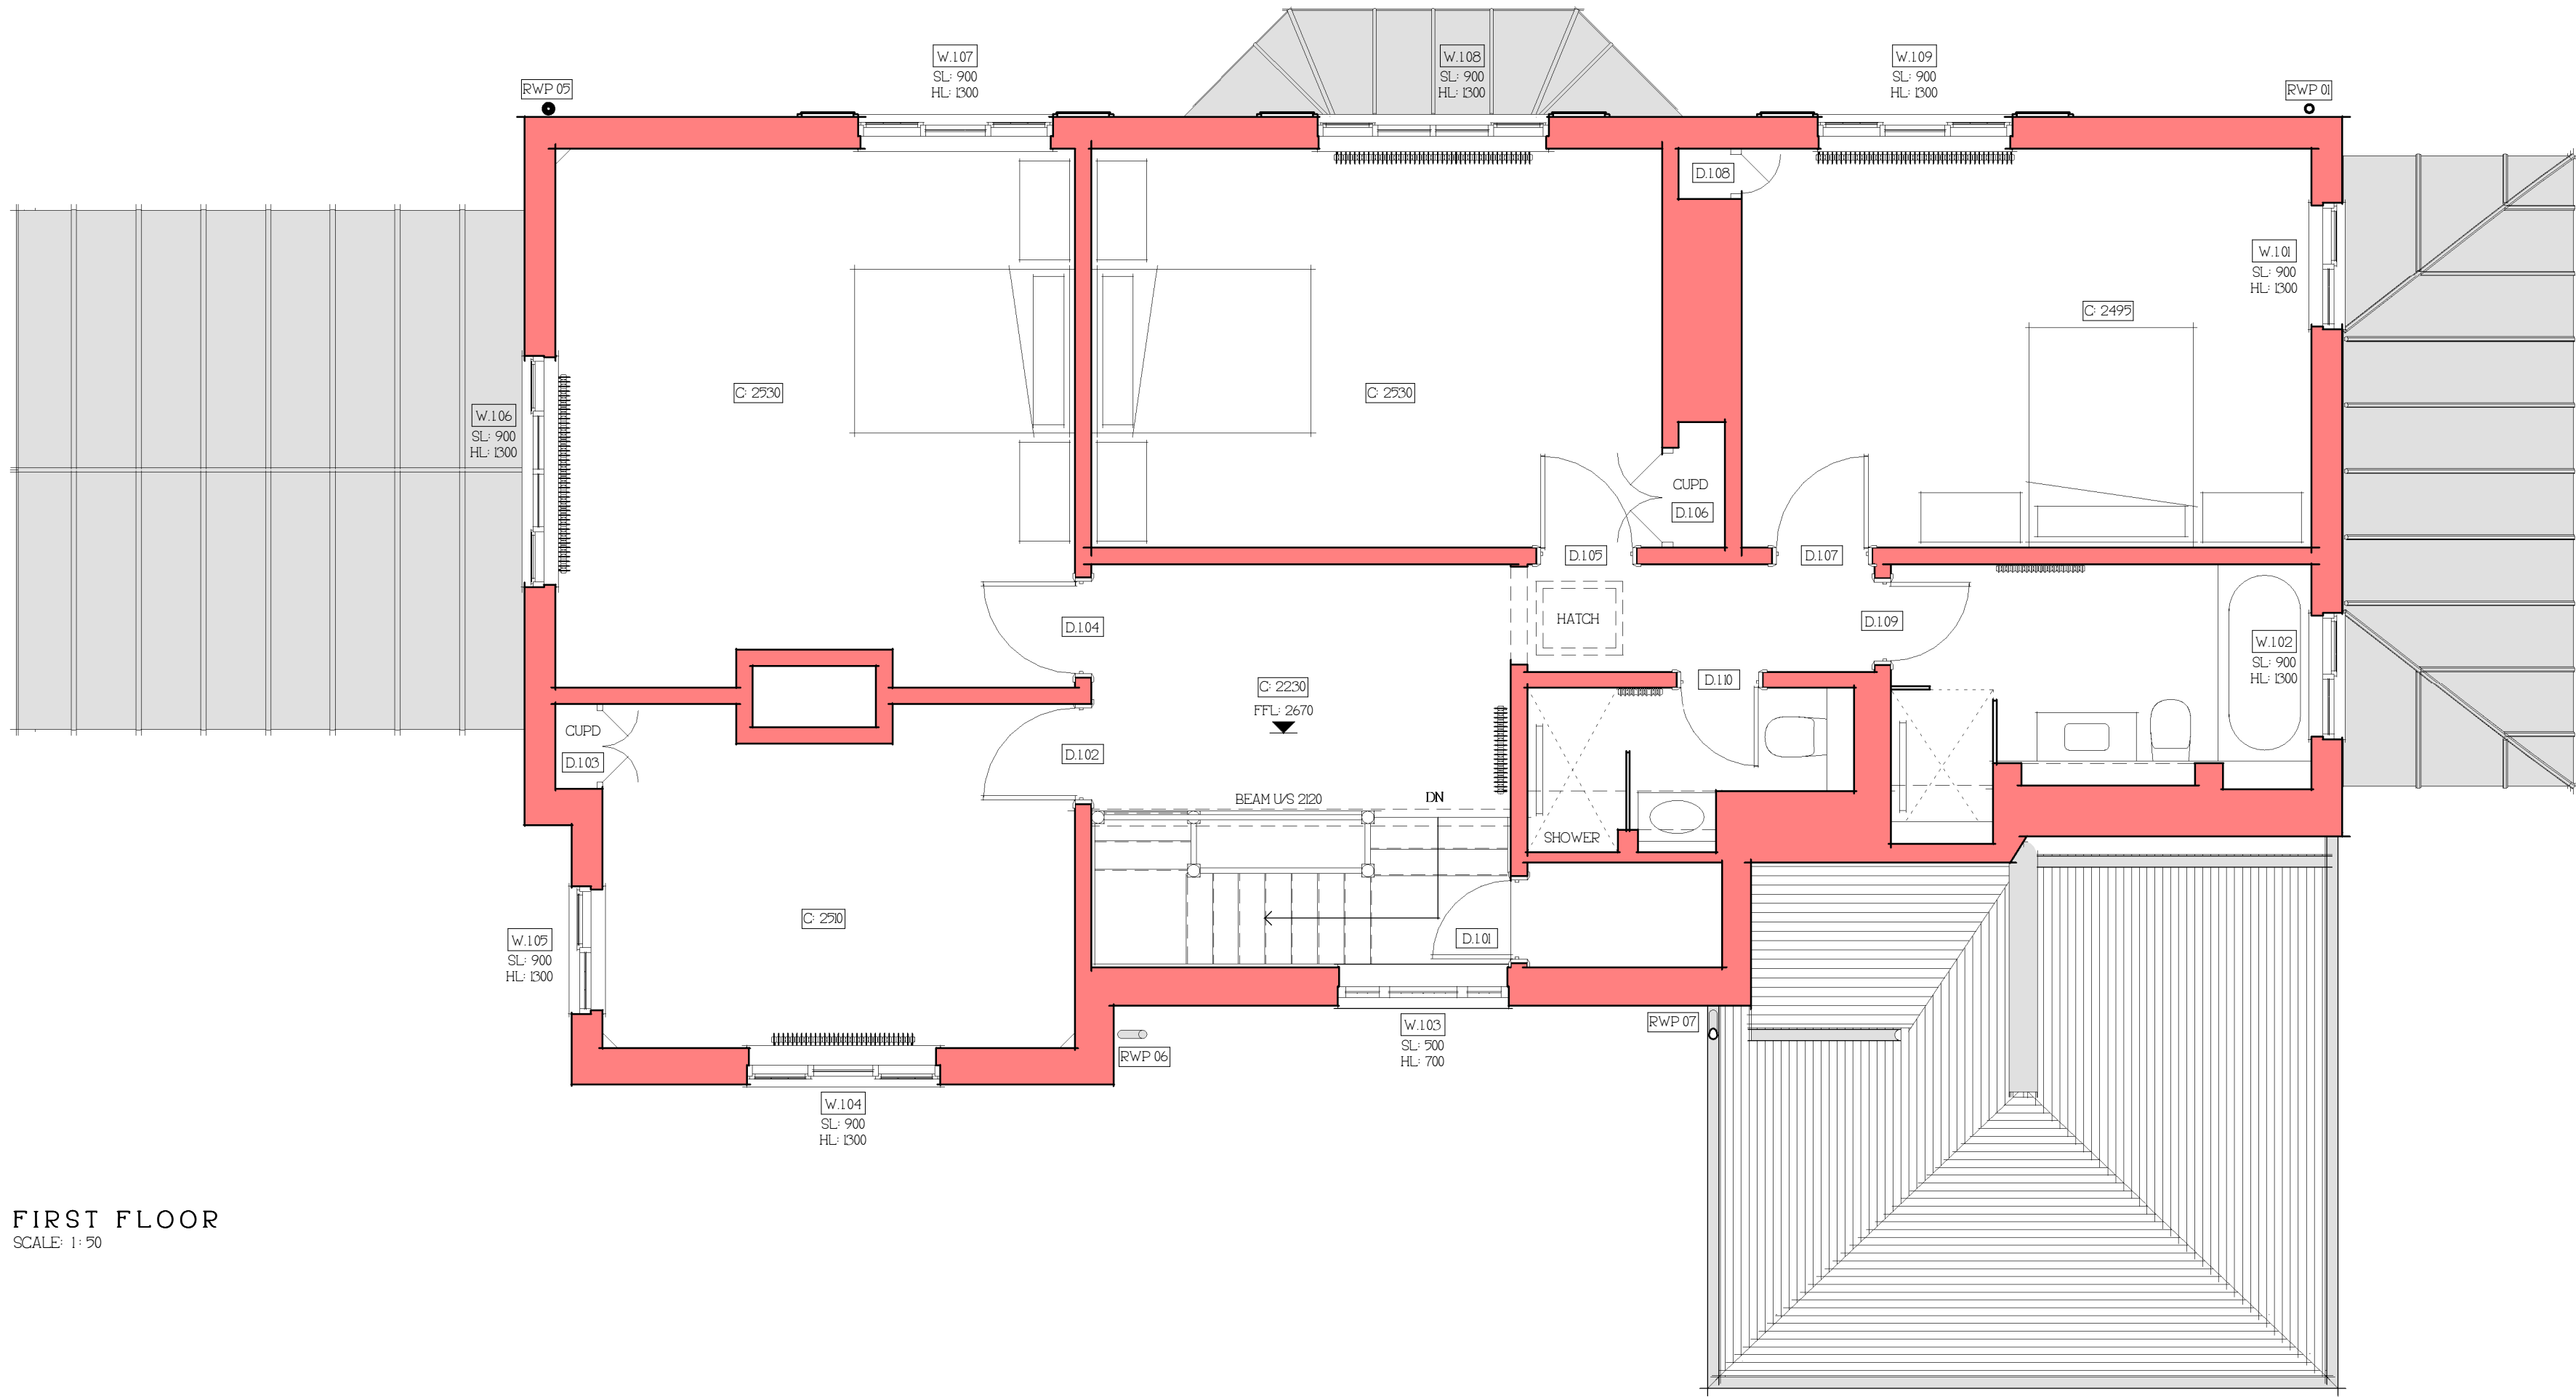

FIRST FLOOR
SCALE: 1:50

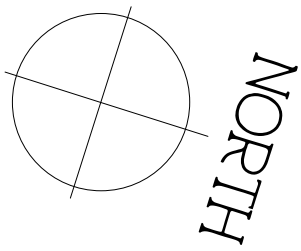

GROUND FLOOR PLAN
SCALE: 1:50

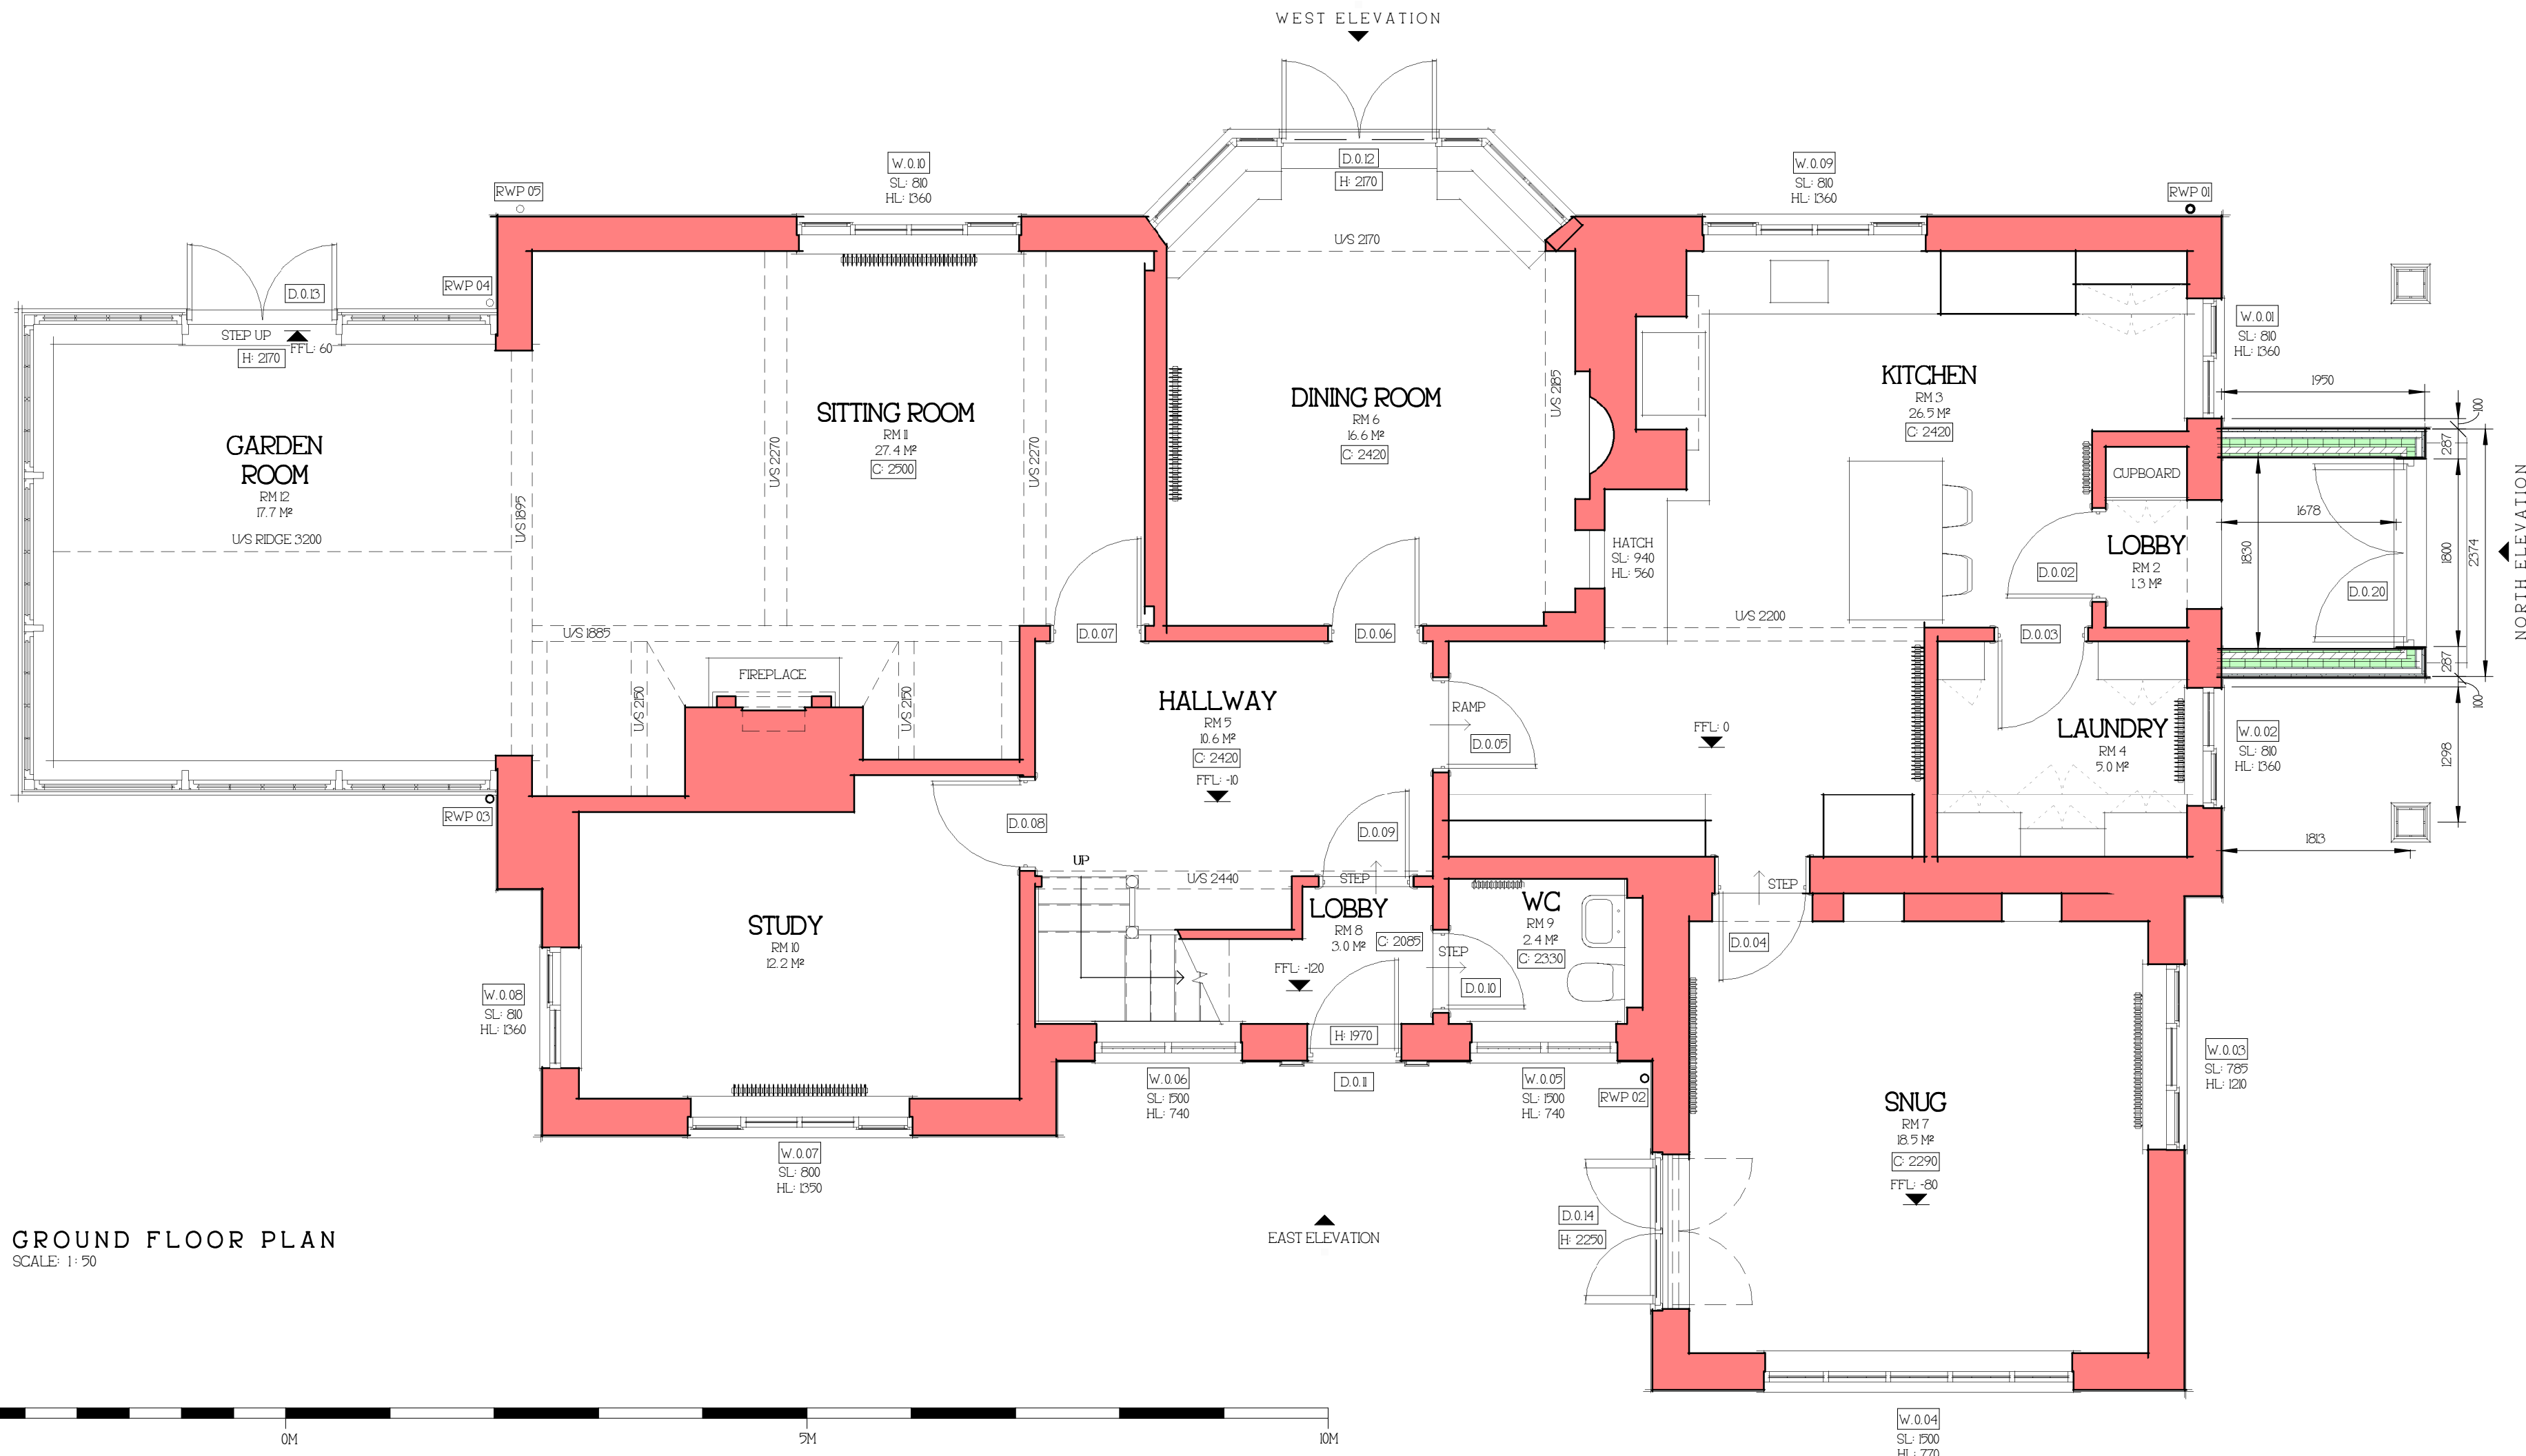

NORTH ELEVATION
SCALE: 1:100

SOUTH ELEVATION
SCALE: 1:100



EAST ELEVATION
SCALE: 1:100



WEST ELEVATION
SCALE: 1:100



Rev	Date	Drawn	Description
ctd	architects	Clerk Bank House Clerk Bank LEEK Staffordshire ST13 5HE	ctd architects © 2024 This drawing is copyright. All dimensions to be checked on site before proceeding. Contractor must notify the architect of any discrepancies before proceeding. Contractor to check/adjust dimensions of new work to suit existing conditions. Do not assume existing structure or details are plumb, square or level. All drawings to be read in conjunction with all other consultants drawings and specs.
Client	Project	Status	Scale
GP & SE Varley	Porch and Garage Alterations Westerdale, Birchall Lane, Leek, ST13 5RA	PLANNING	1:50 100
Title	Job No	Drawing No	Rev.
Floor Plans & Elevations 'as proposed'	2419	AL06	