


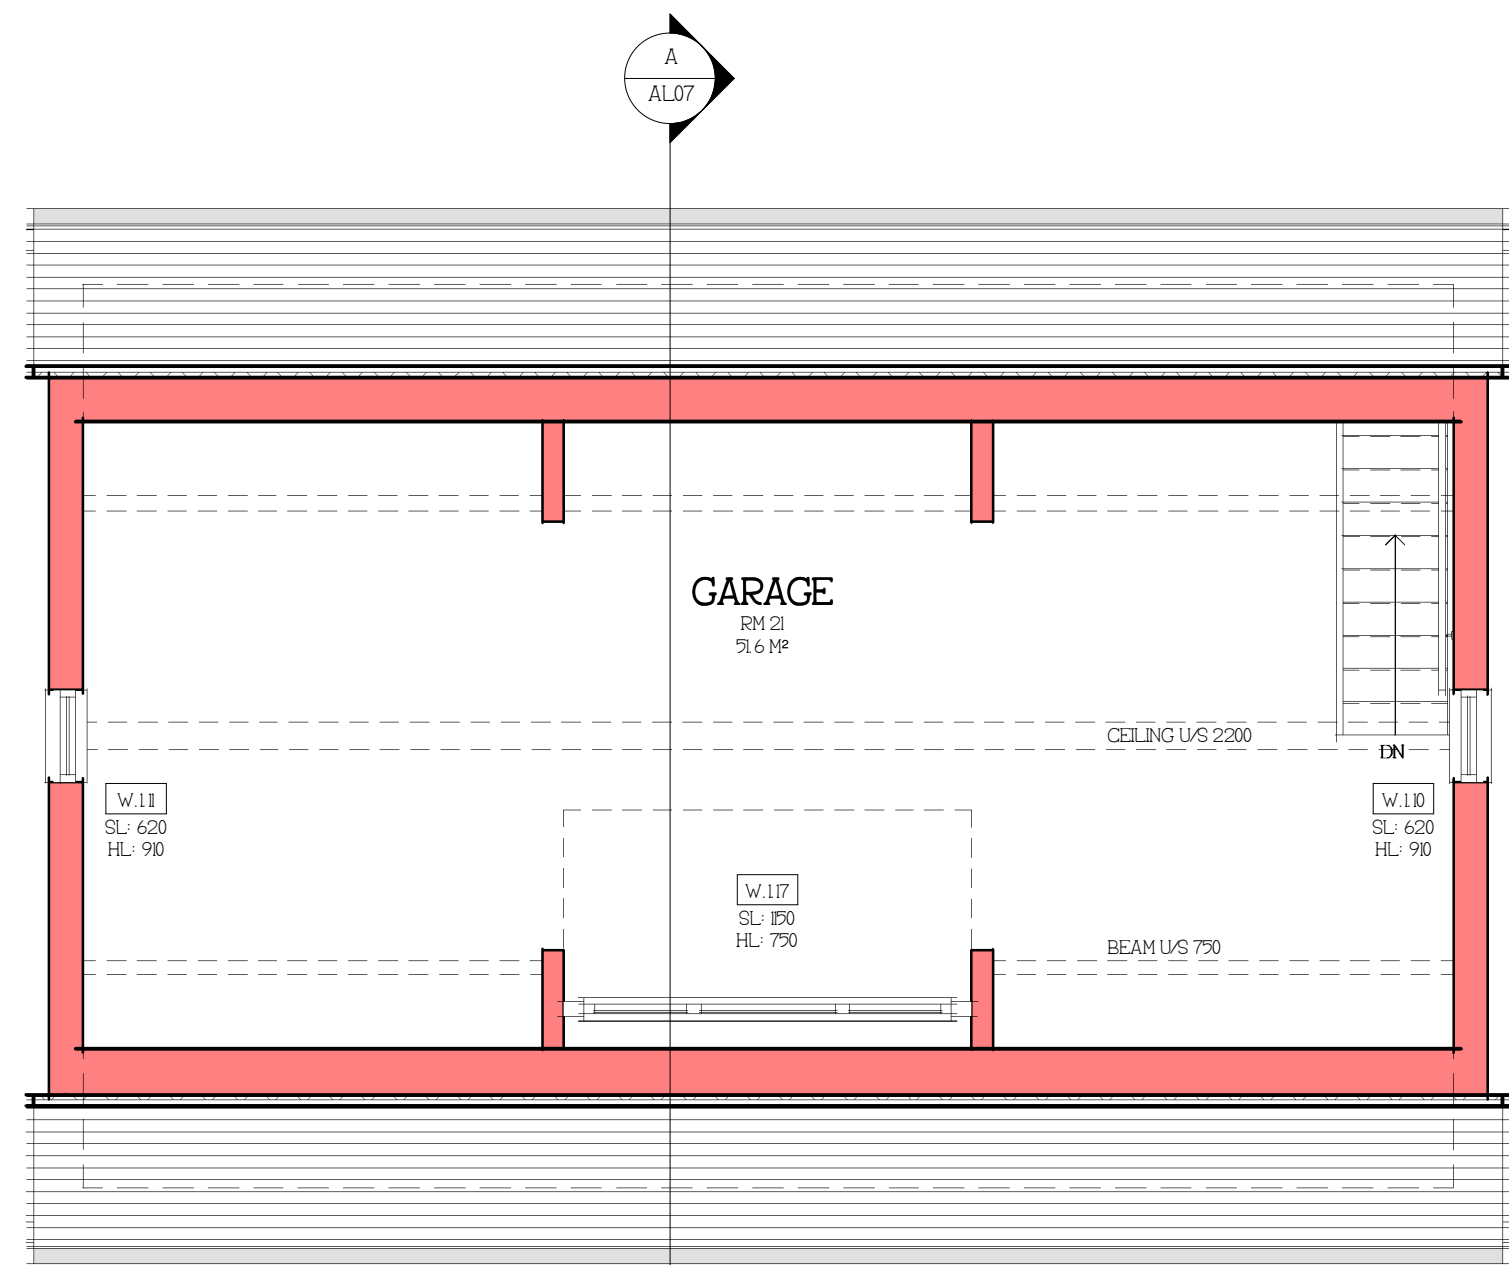


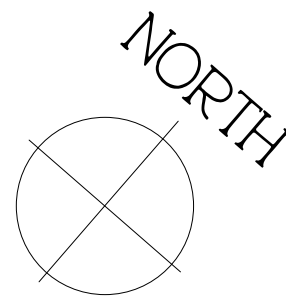


GARAGE FIRST FLOOR
SCALE: 1:50

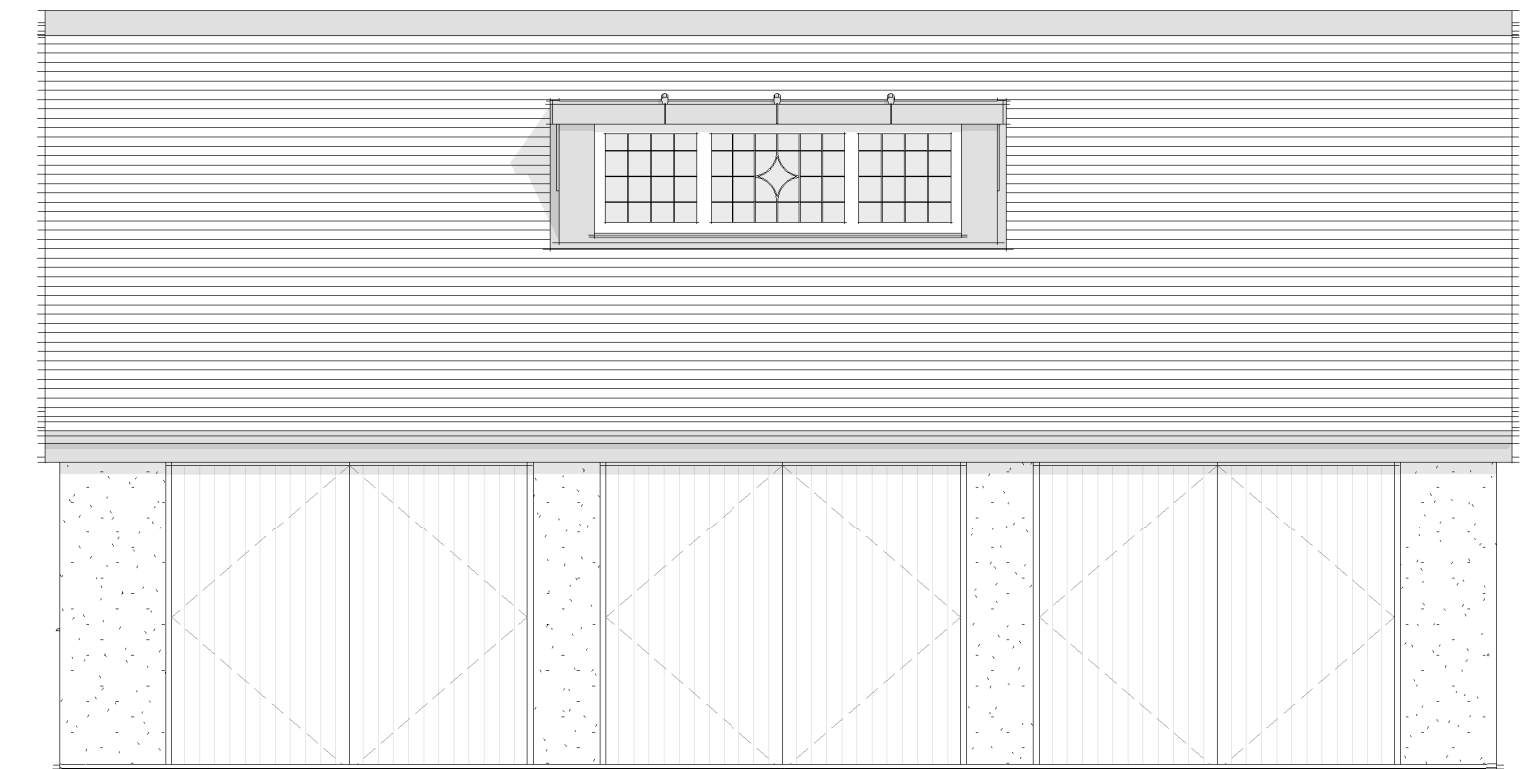


GARAGE FRONT ELEVATION
SCALE: 1:50

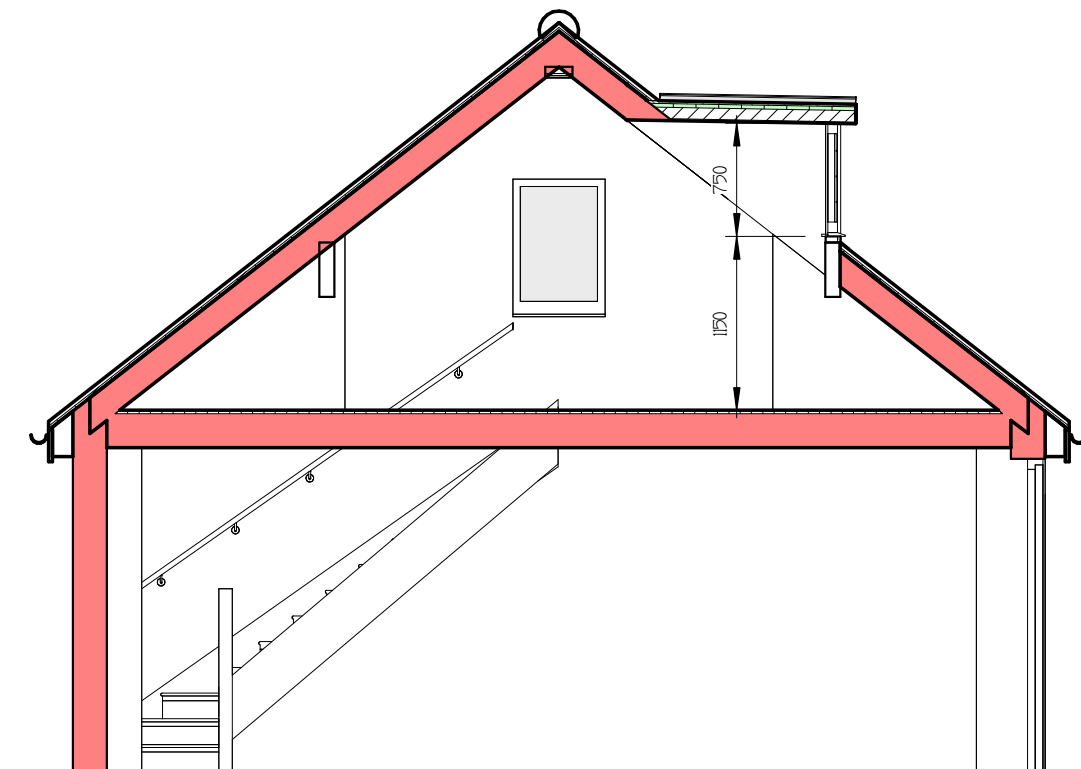


GARAGE SECTION A
SCALE: 1:50

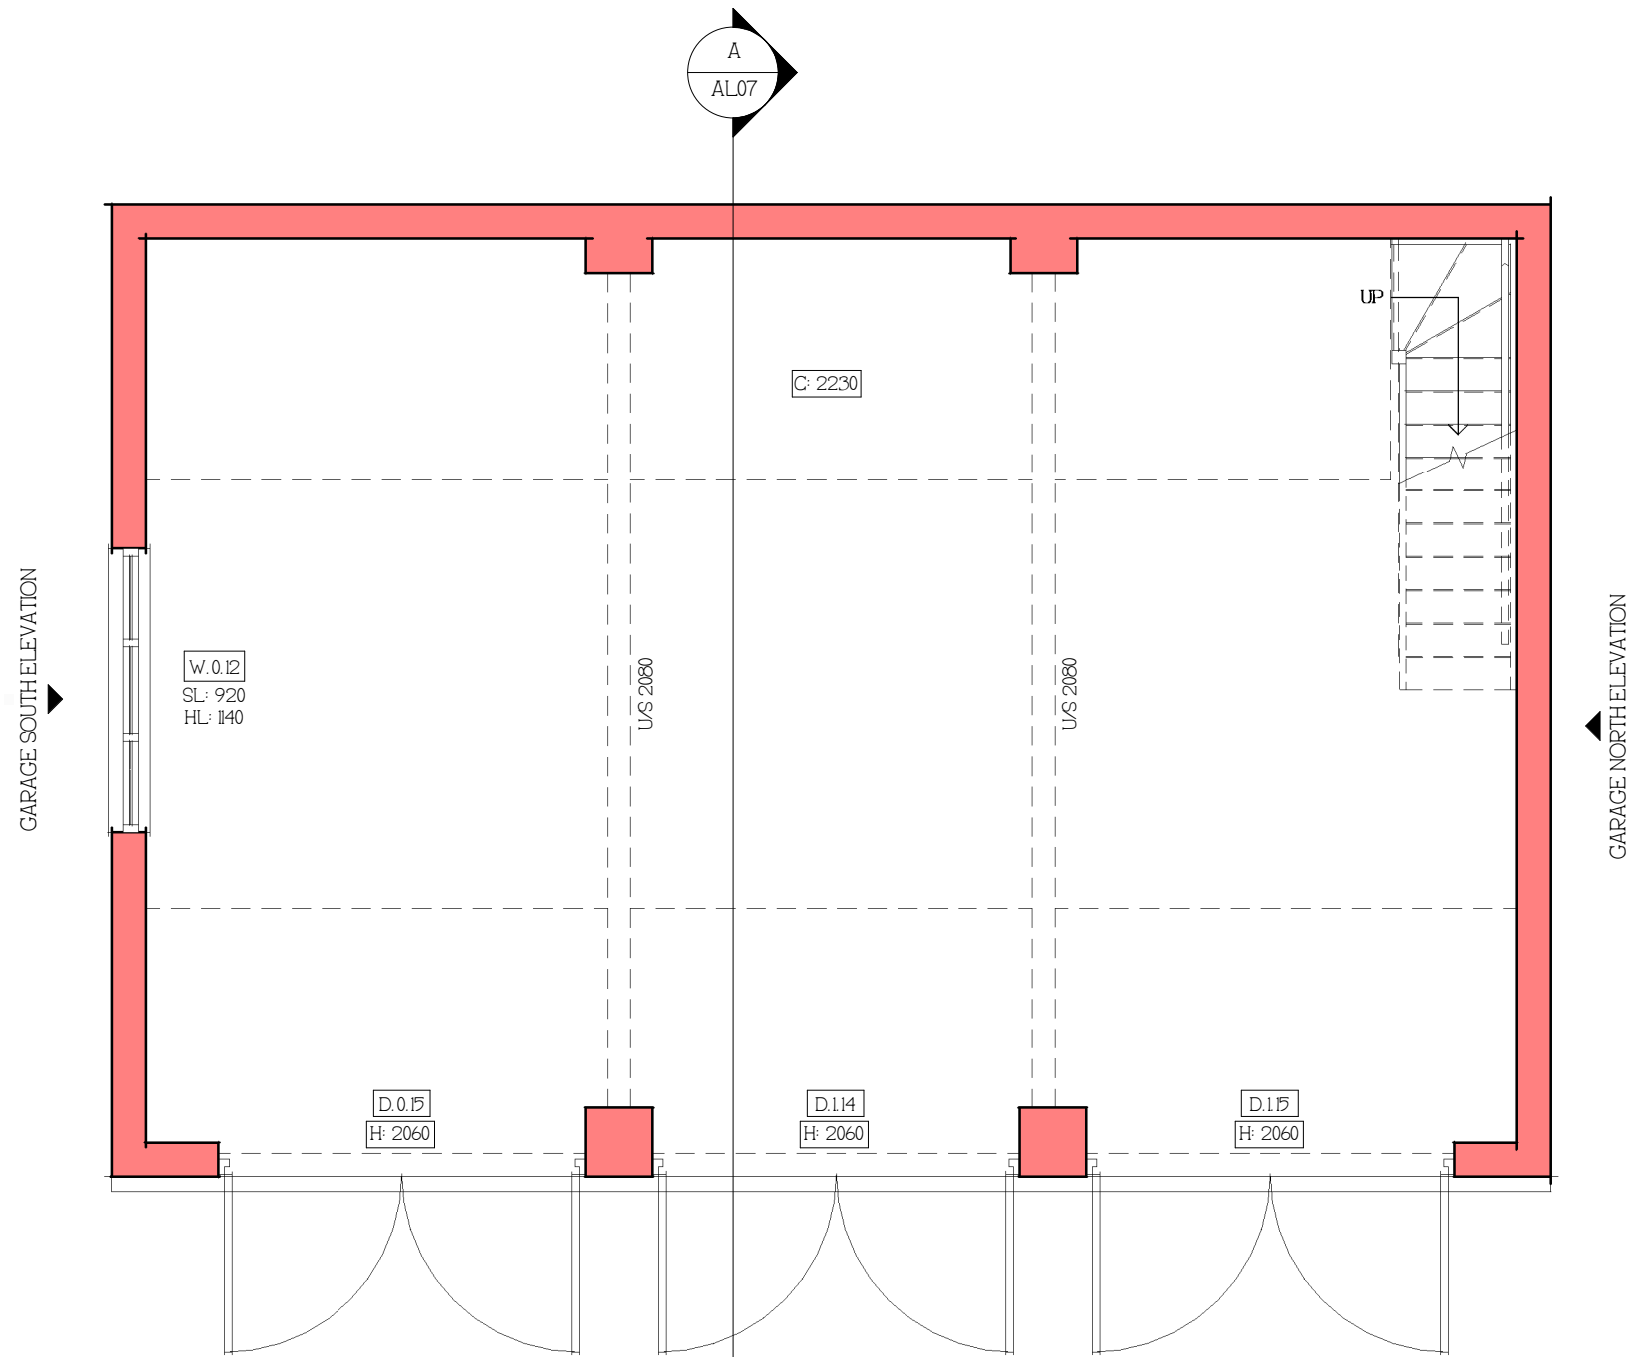

GARAGE GROUND FLOOR
SCALE: 1:50

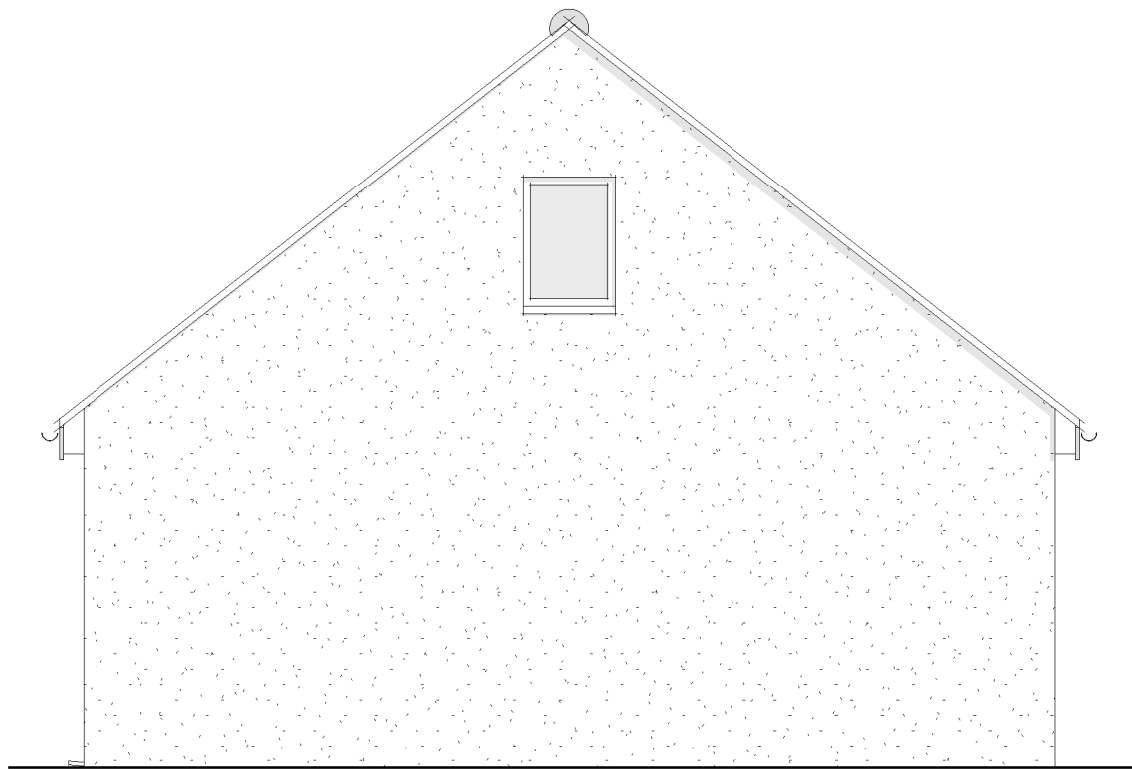

GARAGE NORTH ELEVATION
SCALE: 1:50

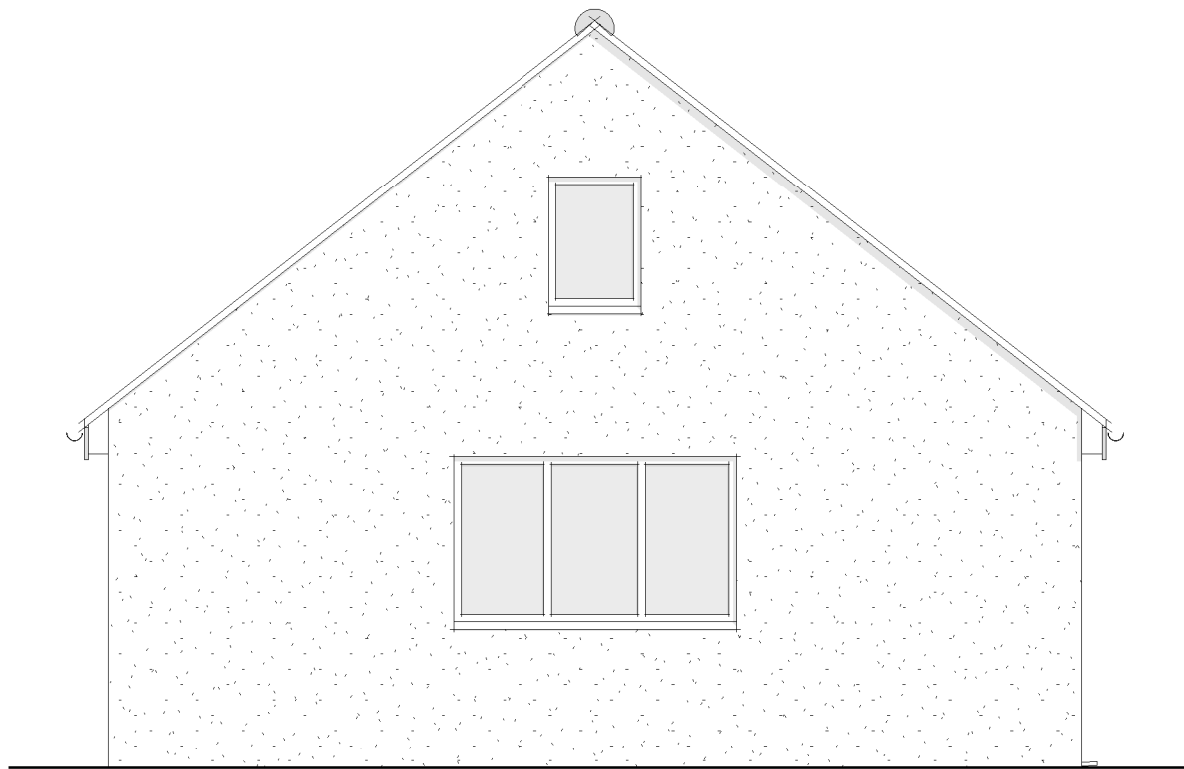

GARAGE SOUTH ELEVATION
SCALE: 1:50



Rev	Date	Drawn	Description				
ctd architects				Clerk Bank House Clerk Bank LEEK Staffordshire ST13 5HE			
				t: 01538 373477 f: 01538 386503 e: info@ctdarchitects.co.uk w: www.ctdarchitects.co.uk			
				ctd architects © 2024 • This drawing is copyright. • All dimensions to be checked on site before proceeding. • Contractor must notify the architect of any discrepancies before proceeding. • Contractor to check/adjust dimensions of new work to suit existing conditions. Do not assume existing structure or details are plumb, square or level. • All drawings to be read in conjunction with all other consultants drawings and specs.			
Client				Project	Scale	Size	Date
GP & SE Varley				Porch and Garage Alterations Westerdale, Birchall Lane, Leek, ST13 5RA	1:50	A1	14/08/24
				Status	PLANNING		
				Title	Job No	Drawing No	Rev.
				Garage Floor Plans & Elevations 'as proposed'	2419	AL07	