


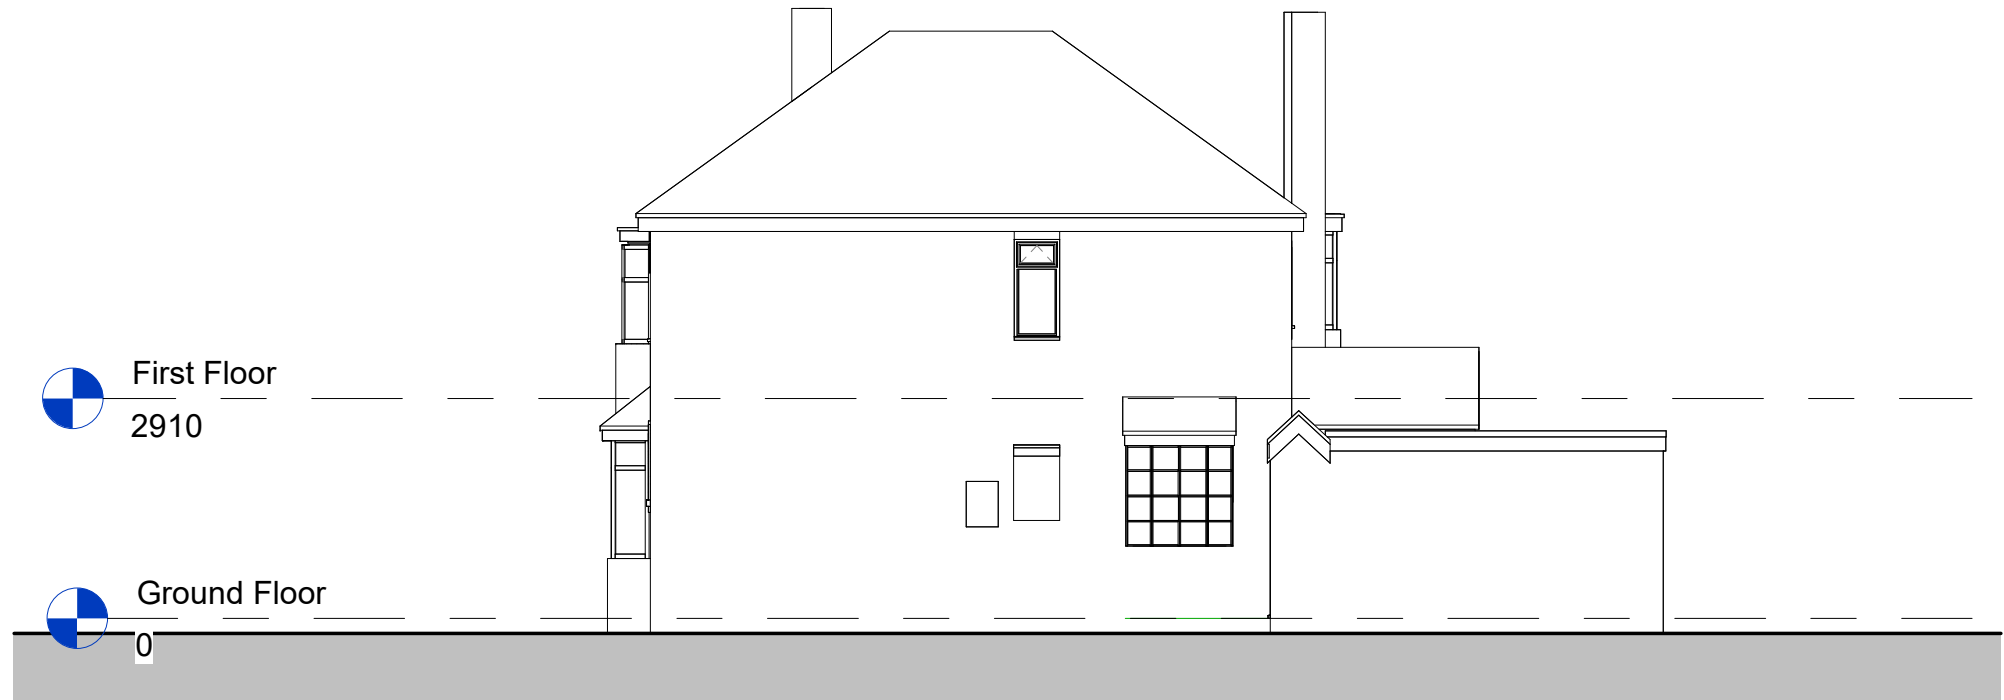

1 North Elevation as Existing
SCALE 1 : 100




2 East Elevation as Existing
SCALE 1 : 100




3 South Elevation as Existing
SCALE 1 : 100



4 West Elevation as Existing
SCALE 1 : 100

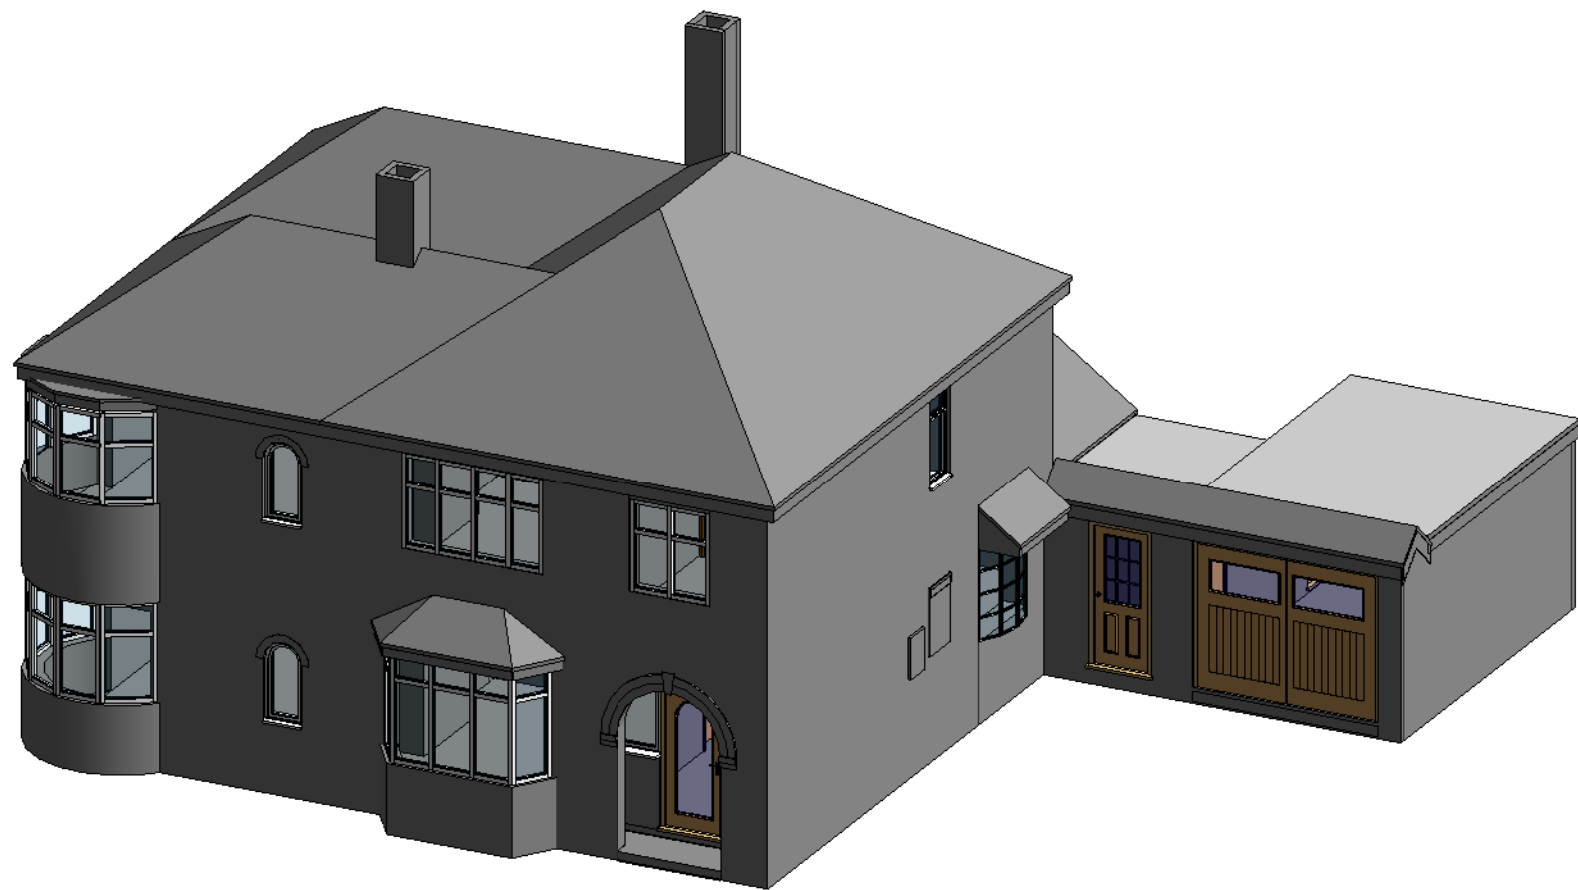

5 3D Front Elevation as Existing
SCALE

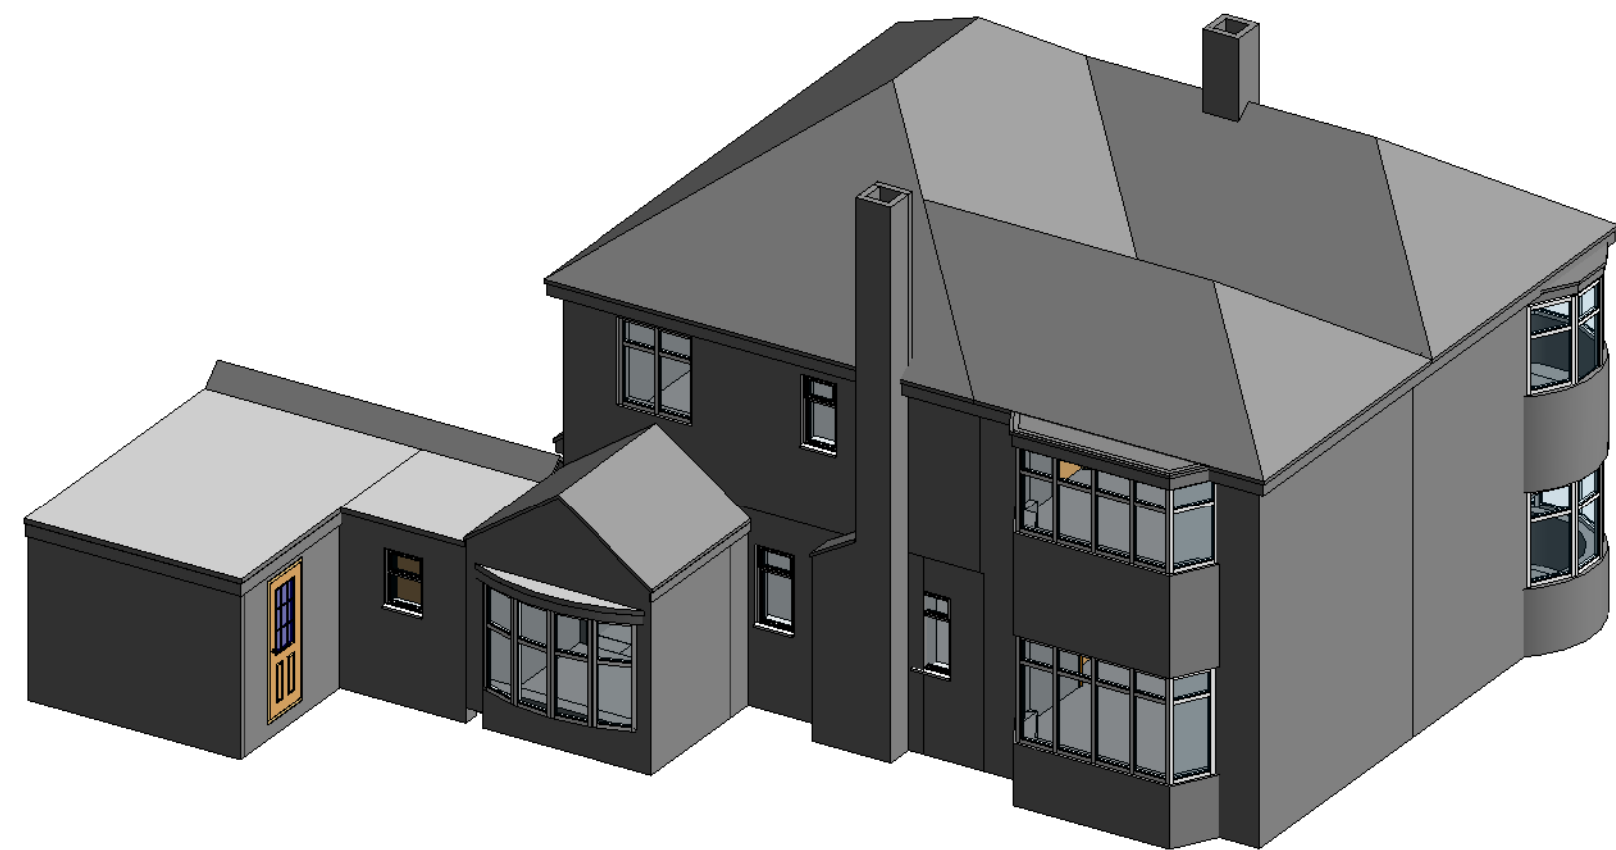

6 3D Rear Elevation as Existing
SCALE

No.	Date	By	Revision
-----	------	----	----------

Drawing status			
----------------	--	--	--

S4			
----	--	--	--

Client			
--------	--	--	--

Byatt			
-------	--	--	--

Project/Location			
------------------	--	--	--

297 Draycott Old Road			
Draycott			
Stoke on Trent			
Staffordshire			
ST11 9AH			

Drawing title			
---------------	--	--	--

Existing Elevations PD			
------------------------	--	--	--

Date	Drawn	Checked	Job No.
------	-------	---------	---------


02/07/24	AD	-	
----------	----	---	--

Scale			
-------	--	--	--

1 : 100 @A1			
-------------	--	--	--

Drawing number			Revision
----------------	--	--	----------

1019-DRBS-01-ZZ-DR-A-0401			
---------------------------	--	--	--

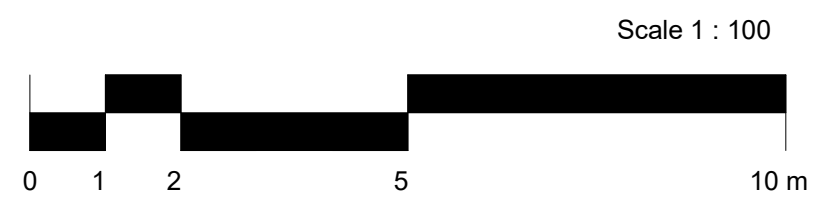

0401