




North Elevation

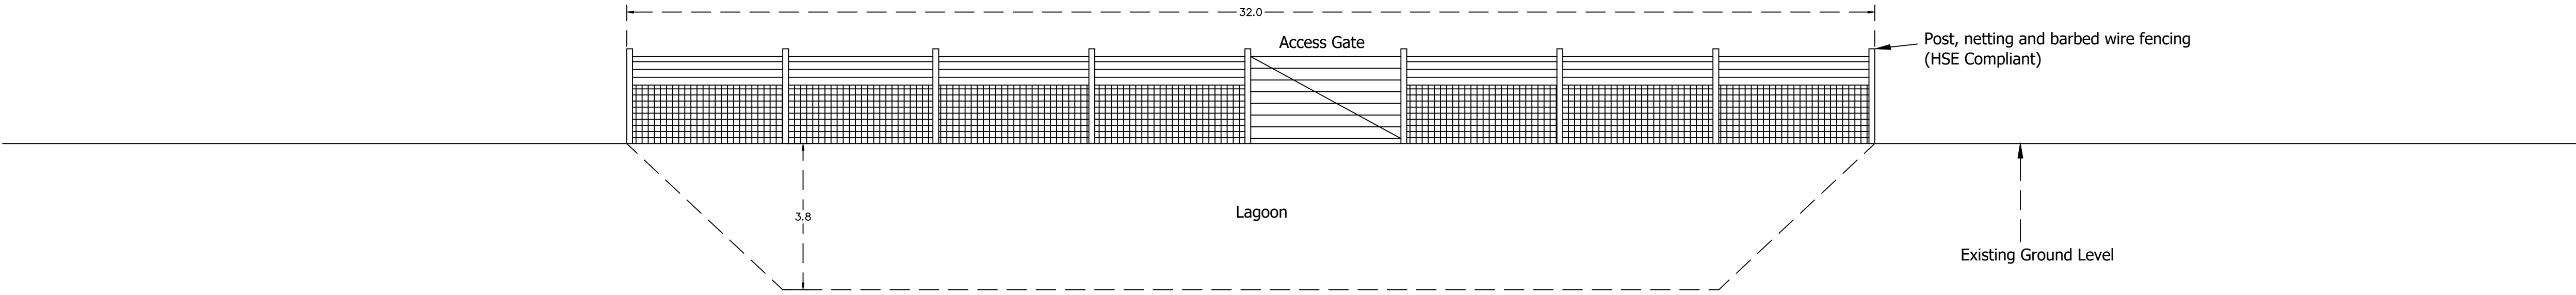


South Elevation

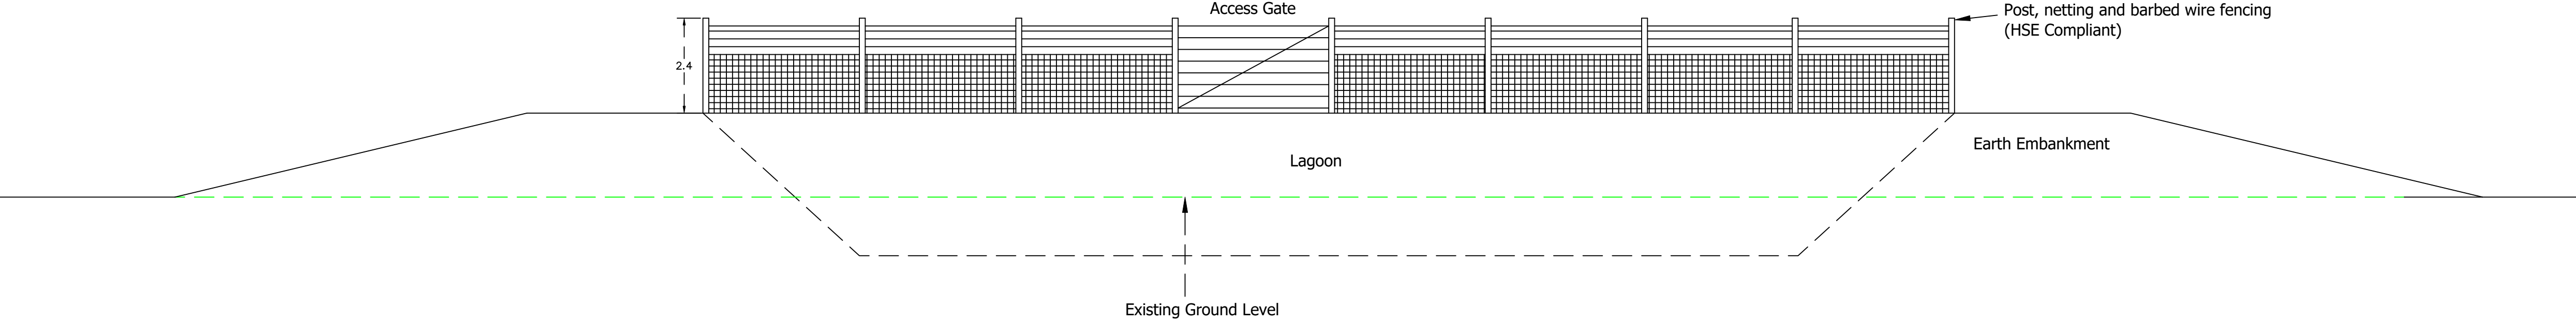

East Elevation

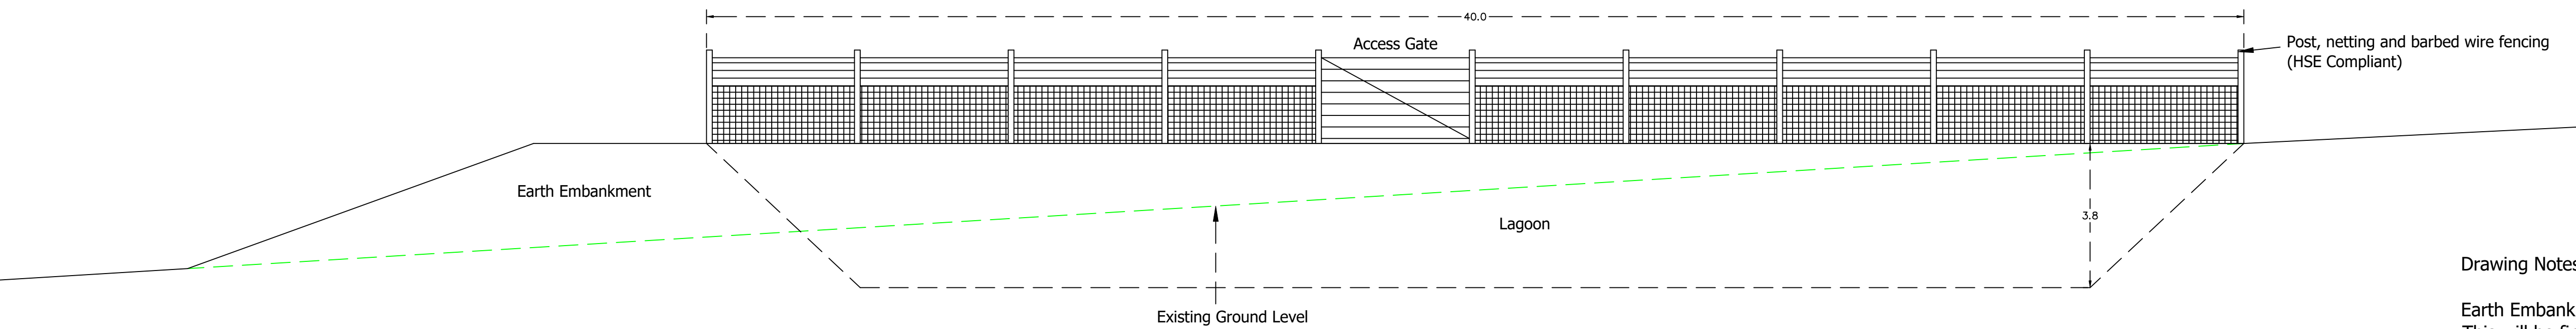

West Elevation

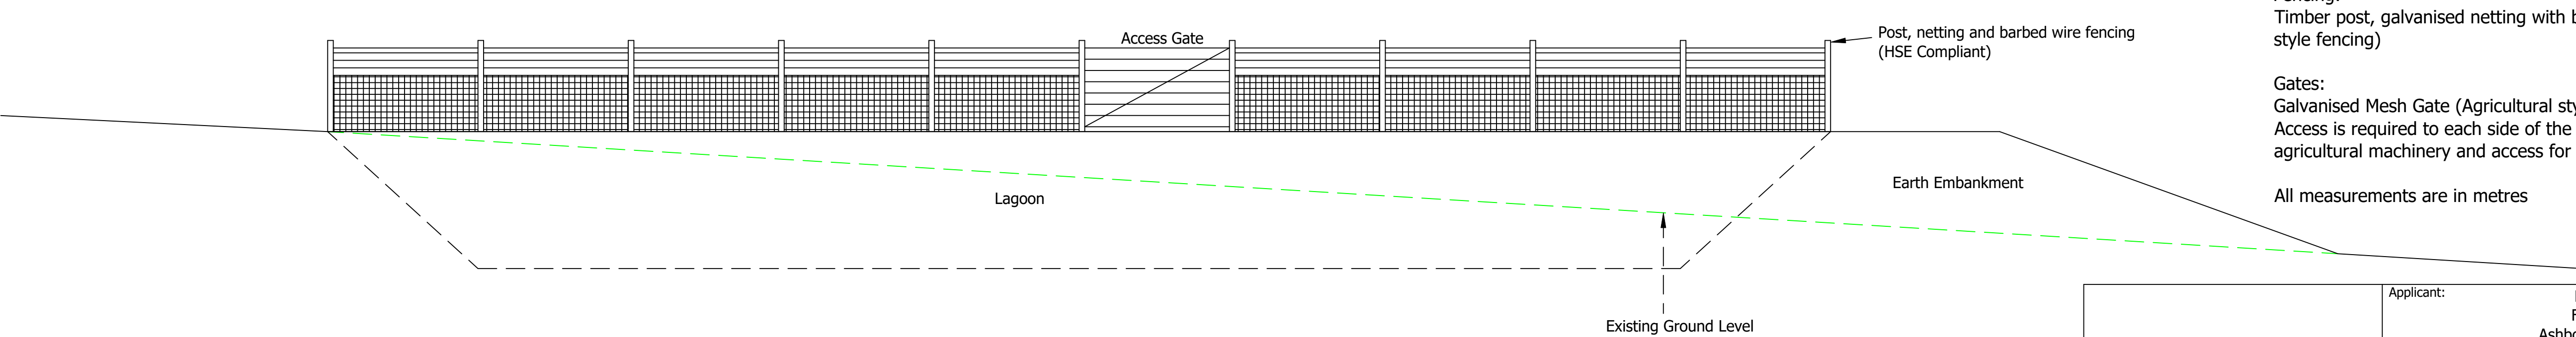

Drawing Notes:

Earth Embankment:
This will be finished with 300mm of top soil and reseeded with grass seed mix and incorporated into the management of the adjoining field with grazing livestock during suitable times of the year.

Fencing:
Timber post, galvanised netting with barbed wire above (deer style fencing)

Gates:
Galvanised Mesh Gate (Agricultural style)
Access is required to each side of the lagoon for stirring with agricultural machinery and access for emptying

All measurements are in metres

Bagshaws LLP Vine House, Ashbourne, Derbyshire. DE6 1AE Telephone: 01335 342201 opt:2 www.bagshaws.com	Applicant: Birchwood Park Farms Forest Farm, Swinscoe, Ashbourne, Derbyshire, DE6 2BU	
	Proposal: Engineering operations to create an earth bank slurry store	
	Scales: 1:100 @ A1	Detail: Elevation Details
	Date: 7th August 2024	Drawing No. 14304-033