




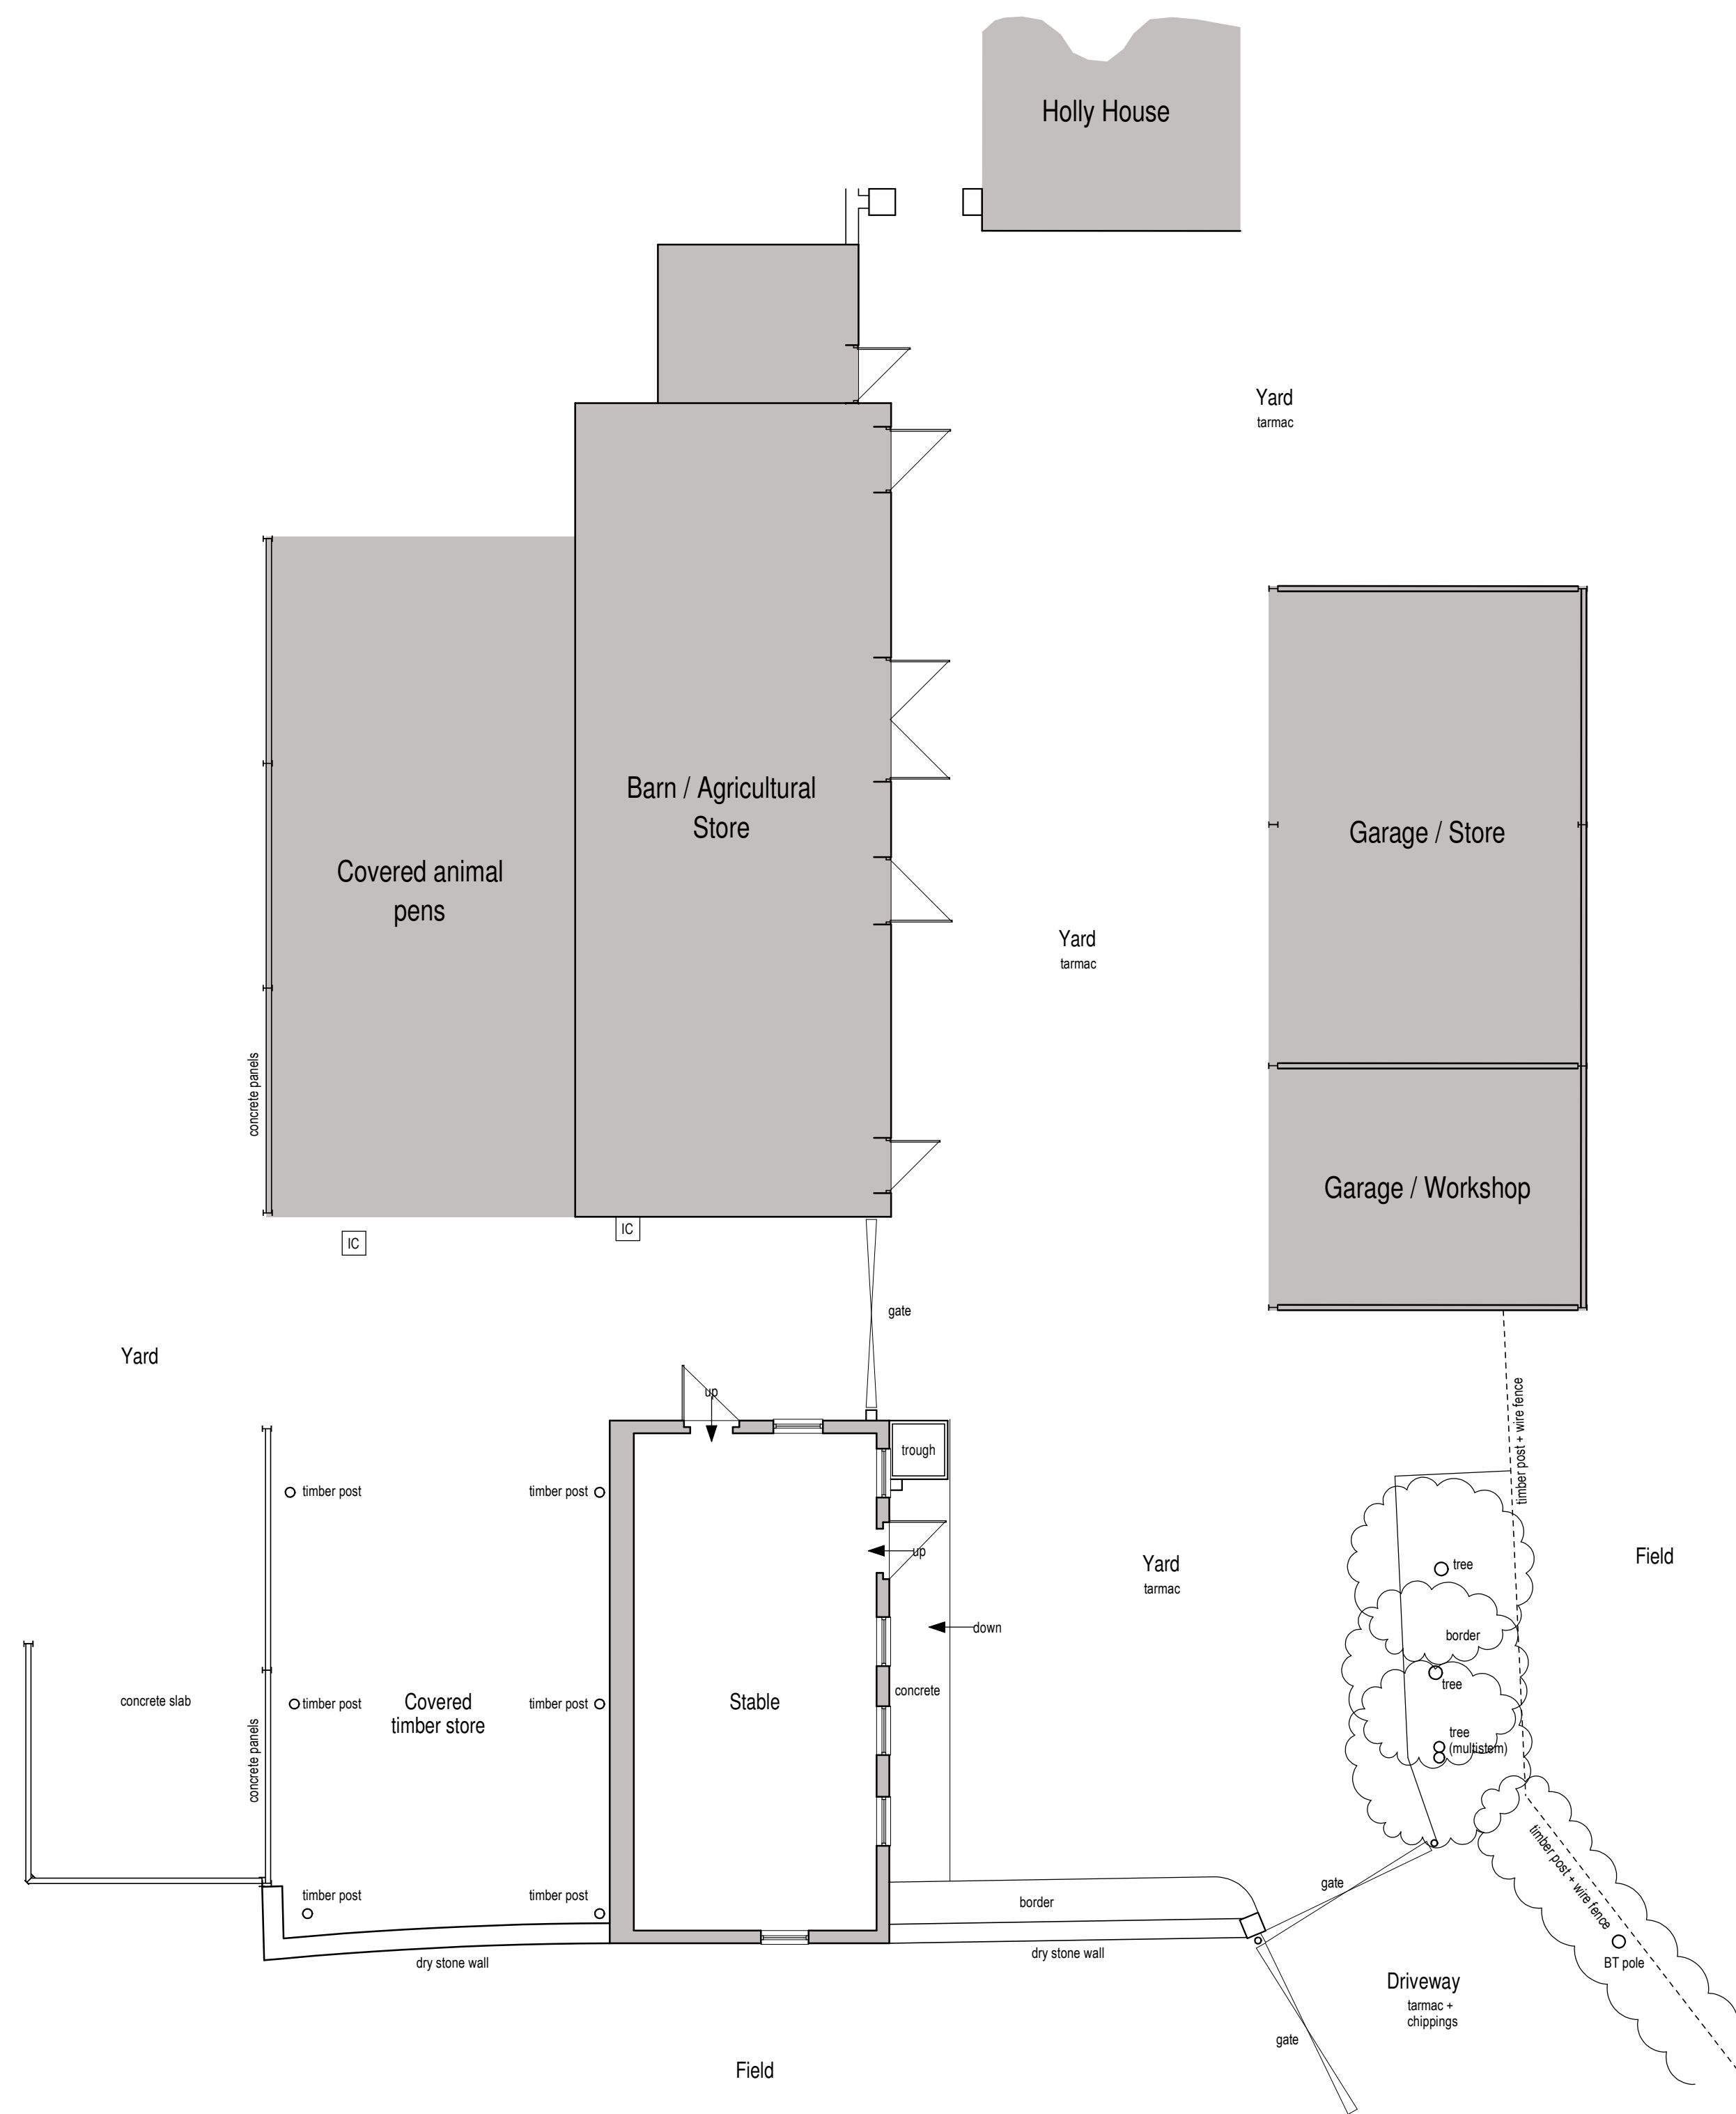


Floor Plan

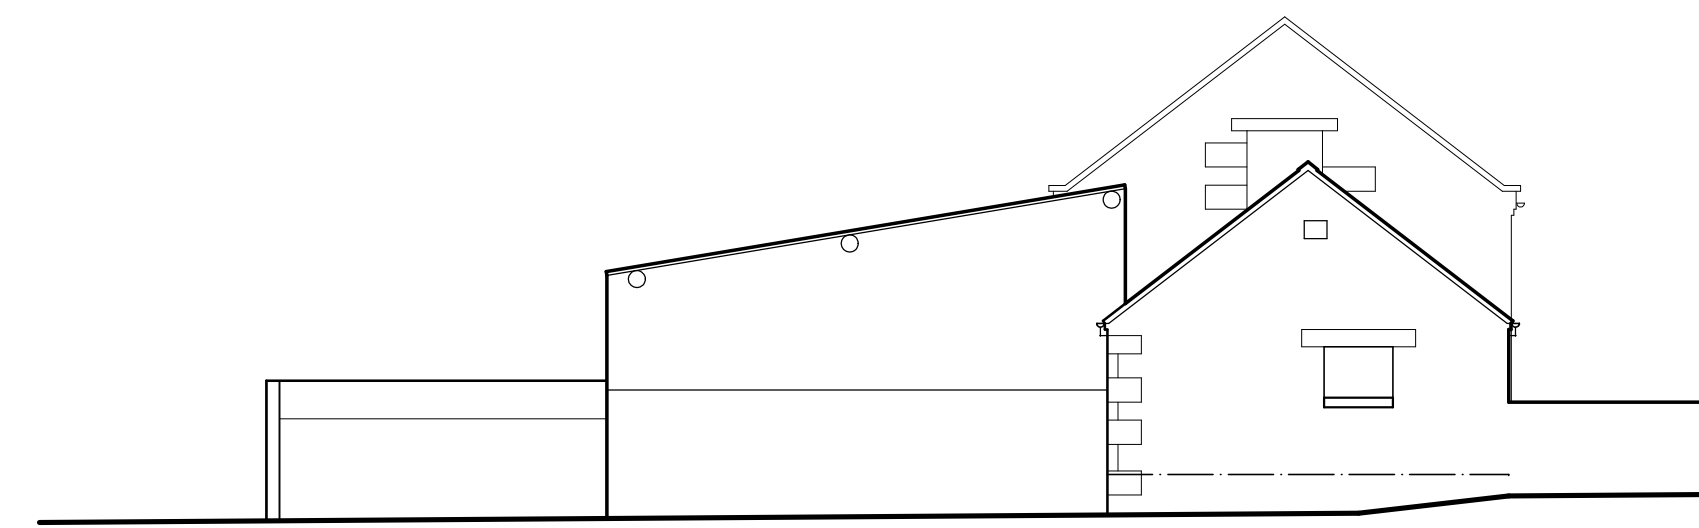

West Elevation

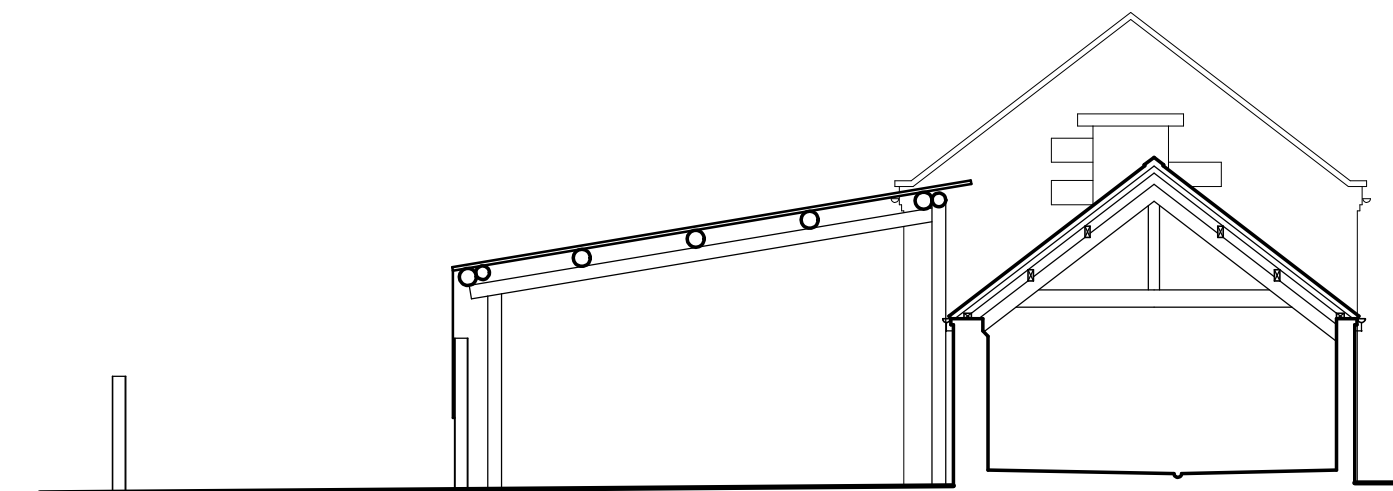


Cross Section (West)

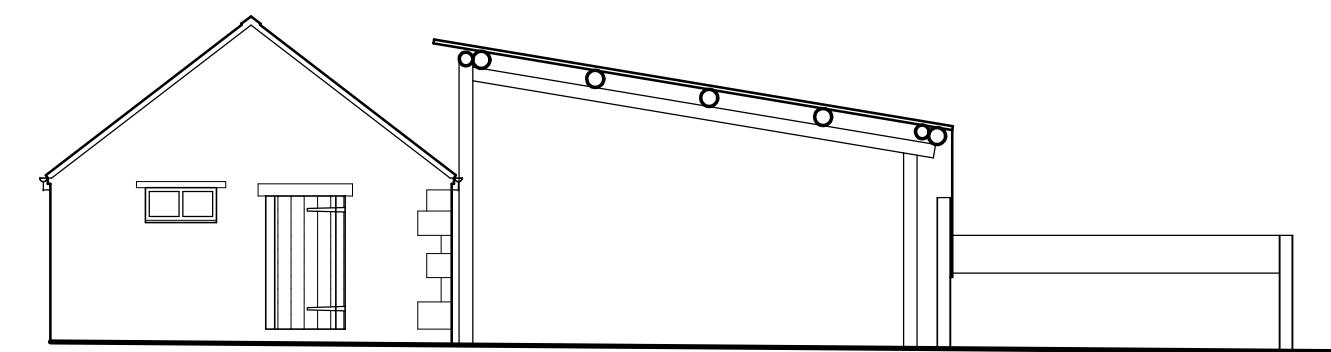


East Elevation



South Elevation

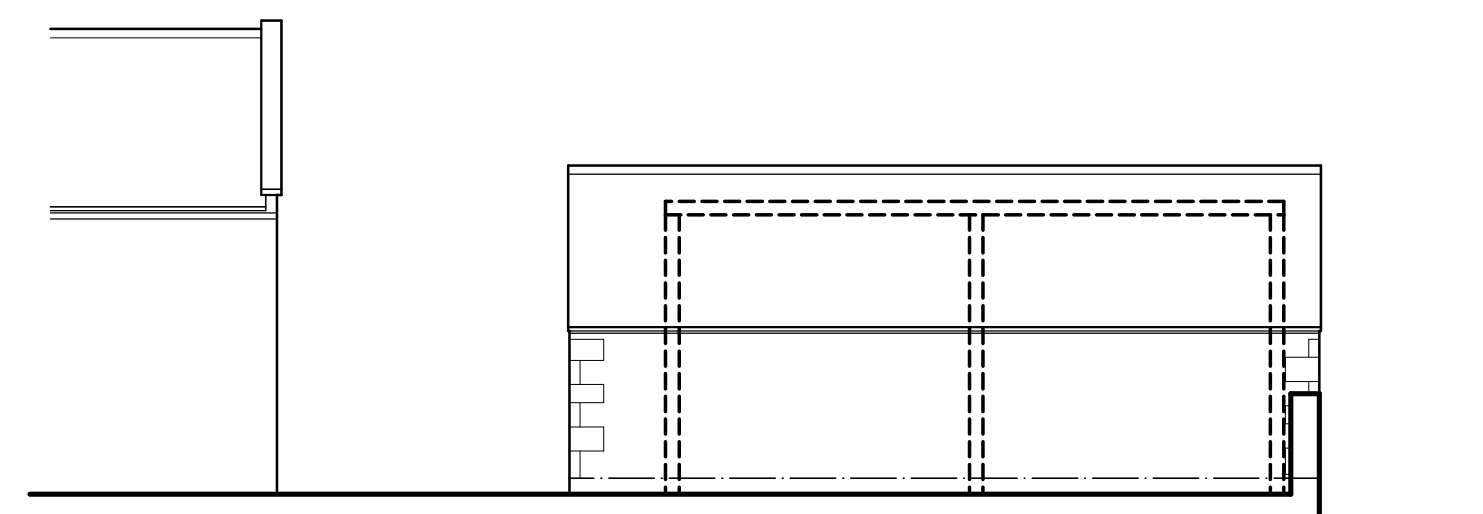

North Elevation

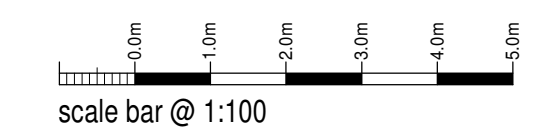

scale bar @ 1:100

Mr & Mrs Lloyd

Proposed Barn Conversion at
Holly House,
Cheddleton,
Staffs
ST13 7BH

Existing Conditions
Floor Plan and Elevations

Date	Sheet	Scale
July 2023	A1	1:100
Dwg No.	Rev.	Drawn
2023-2806-02	-	NAW

A



10 Cawdry Buildings, Fountain Street, Leek, ST13 6JP
Telephone: 01538 386002
E-mail: info@sammonsltd.co.uk
Web: www.sammonsltd.co.uk

This drawing is copyright.
All dimensions must be checked prior to commencement.