

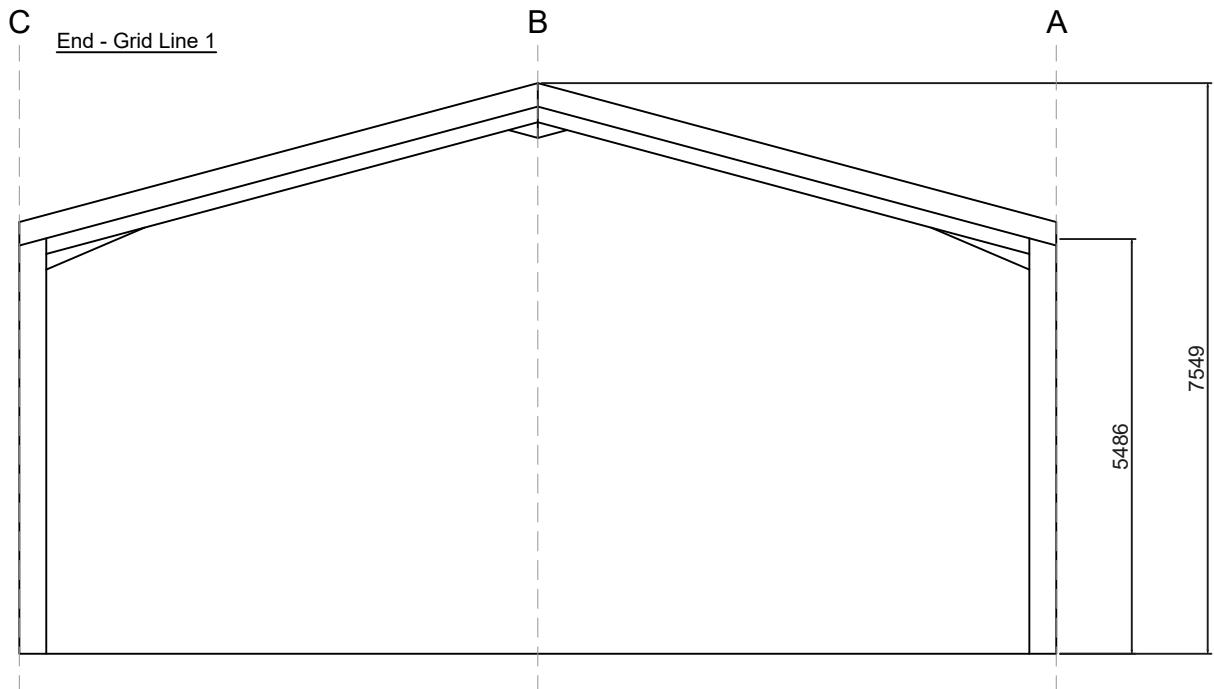
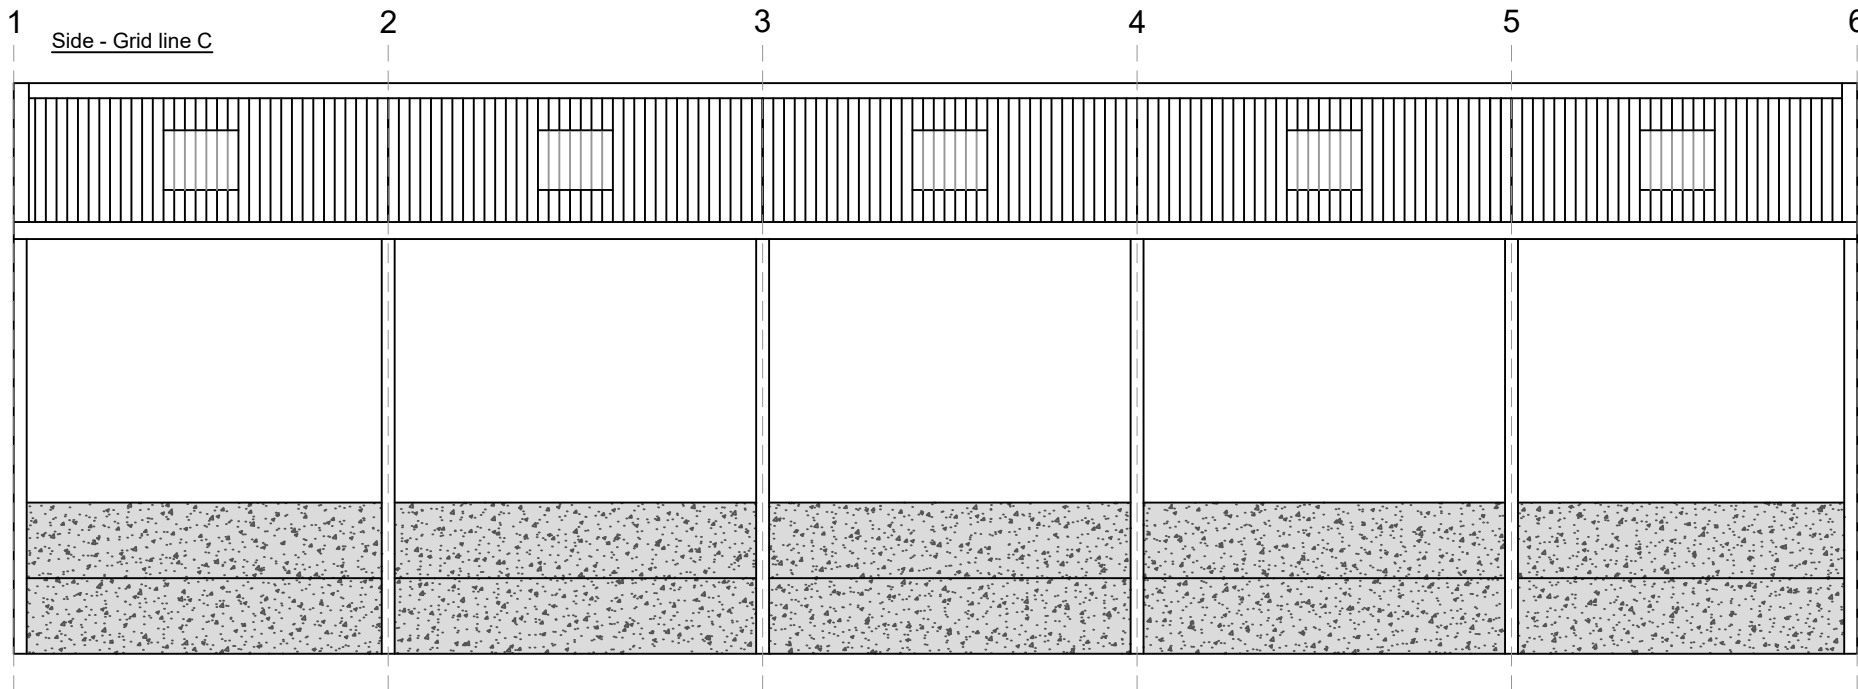
 
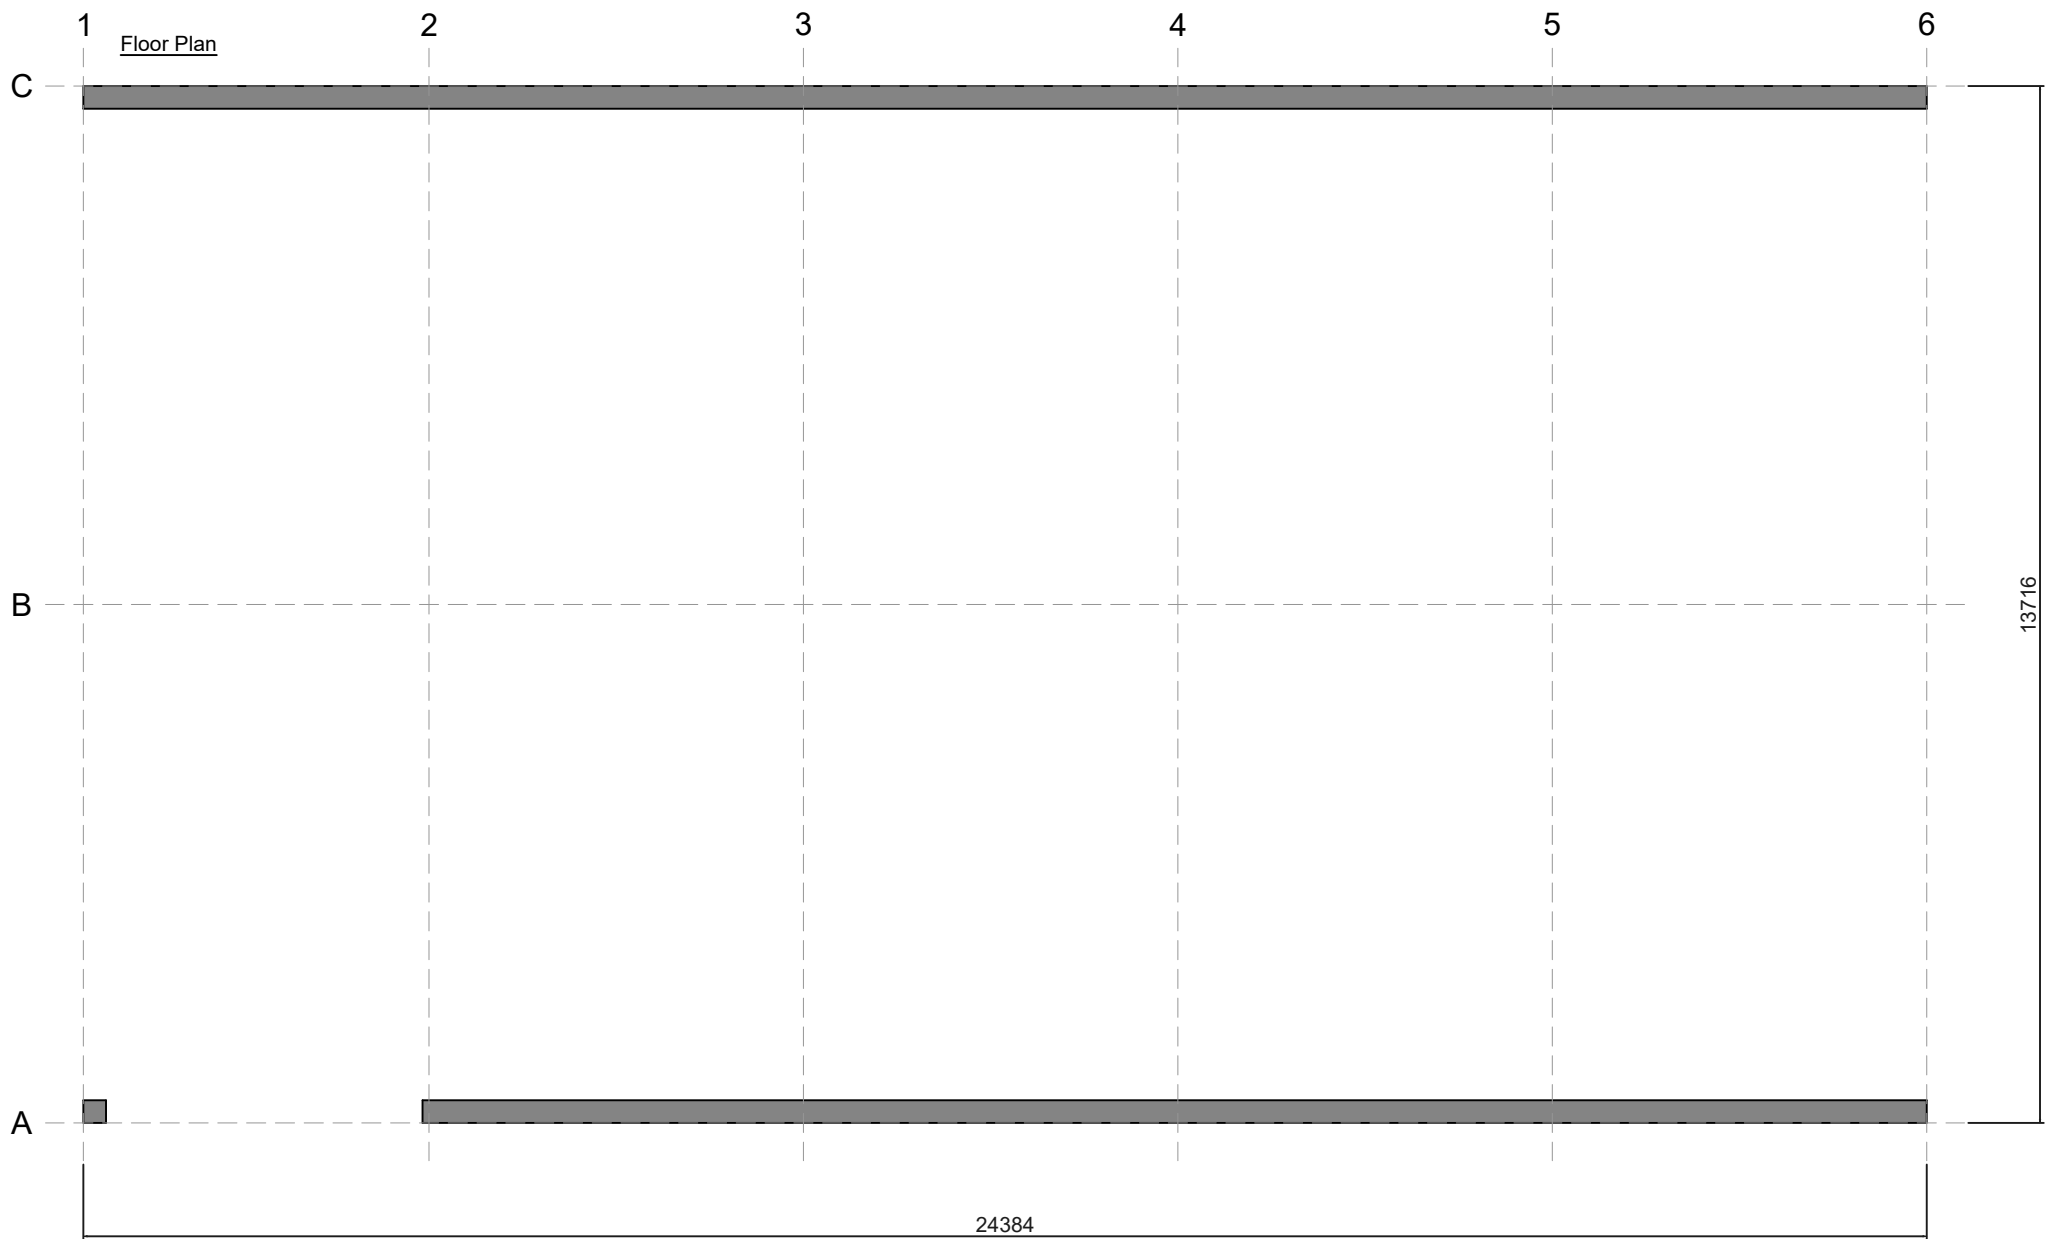
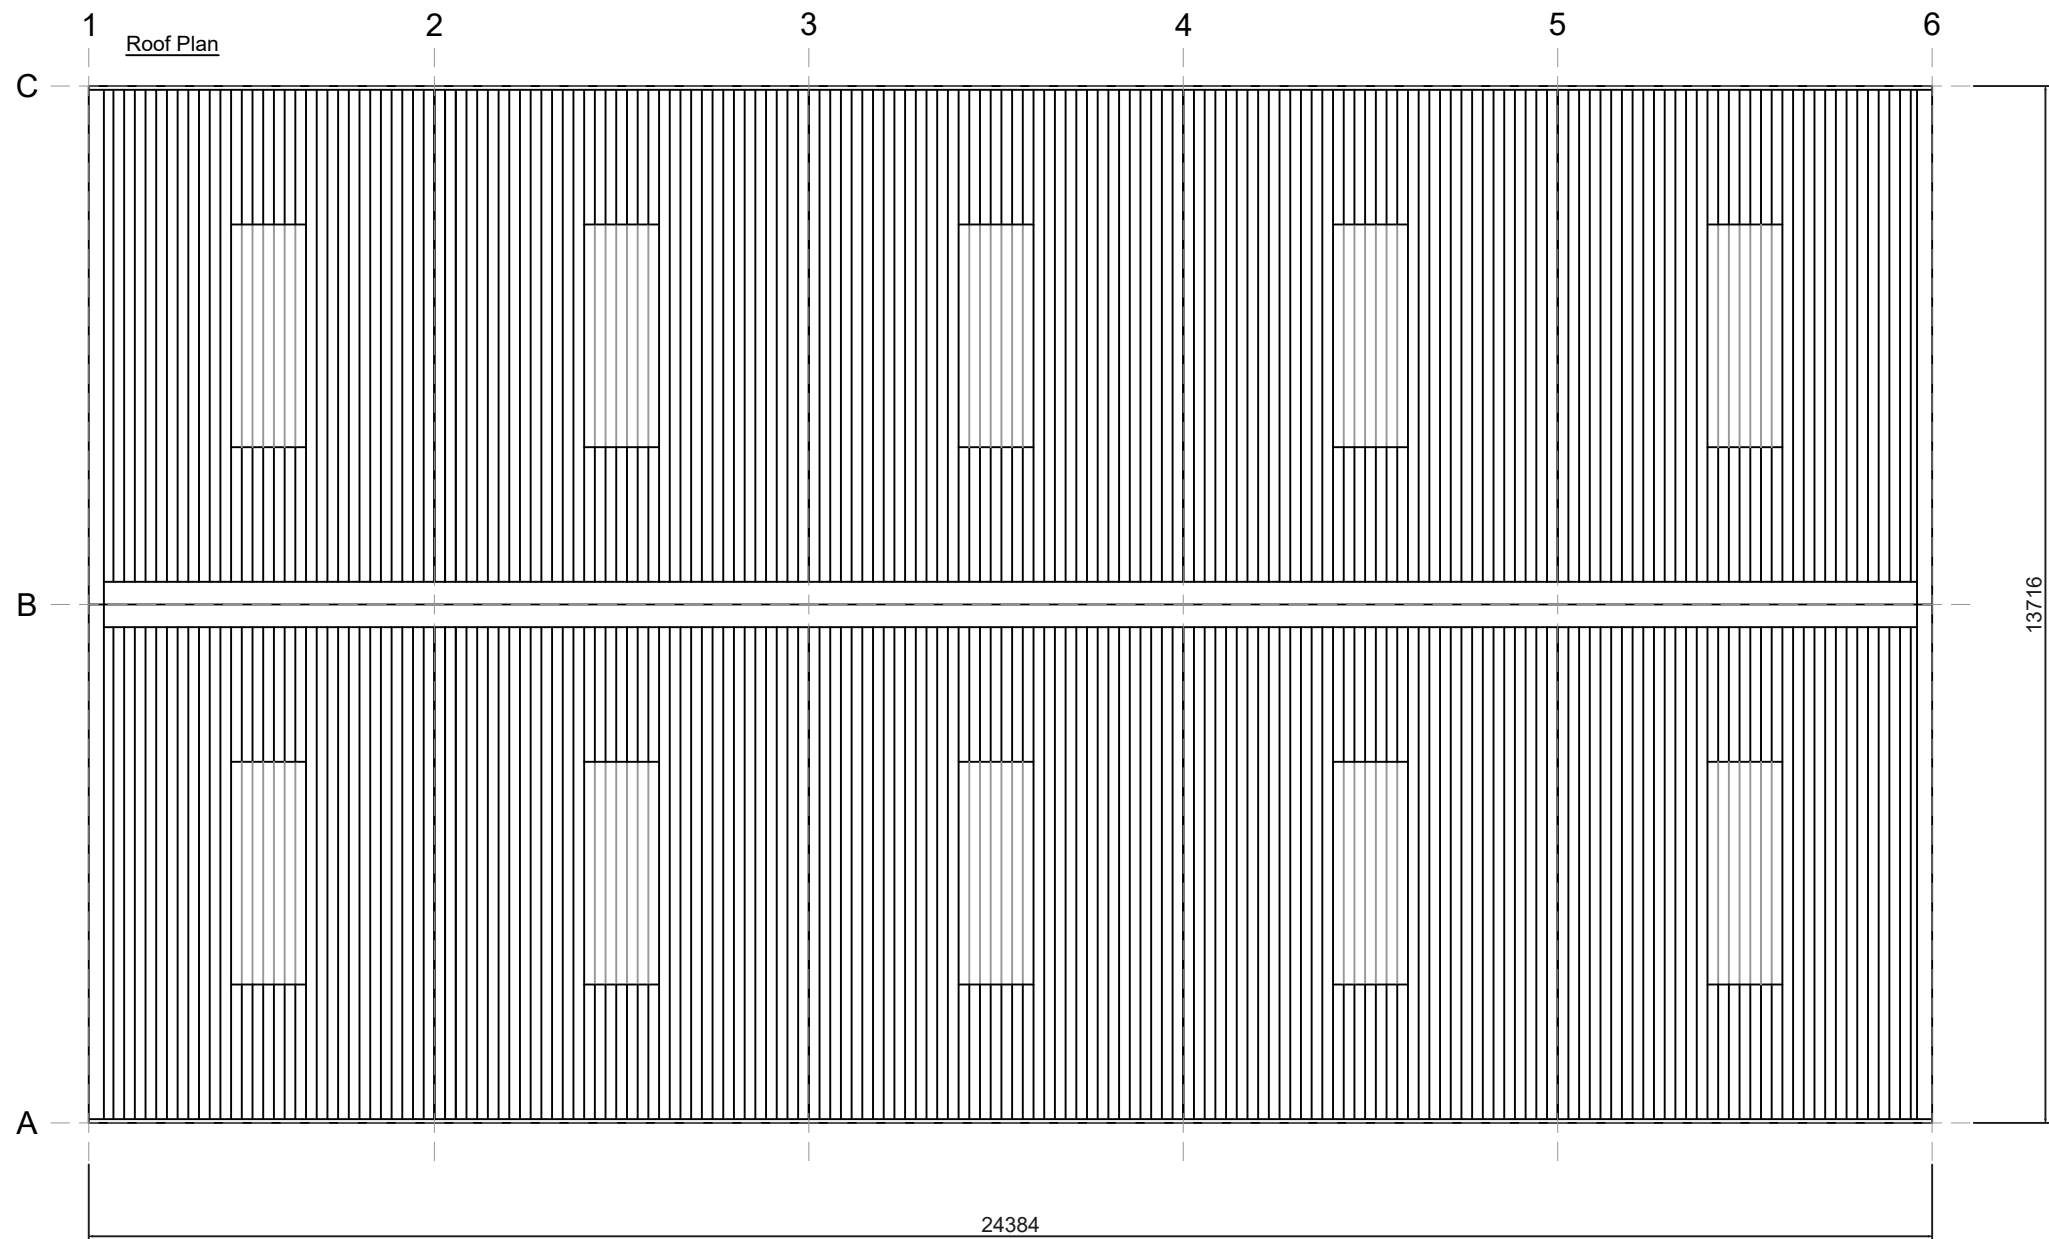


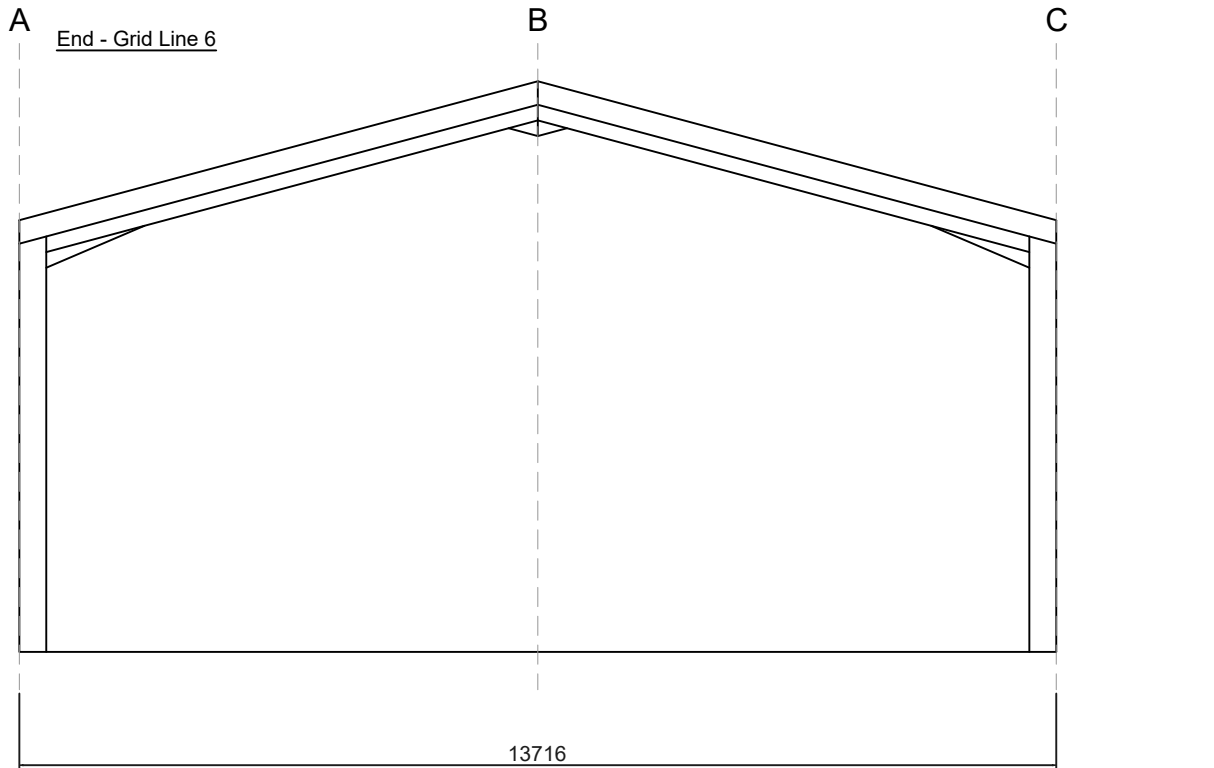

Roof cladding:
Natural Grey - Fibre Cement Sheets
10No. GRP rooflights as shown

Side & end cladding:
Lower - Concrete panels

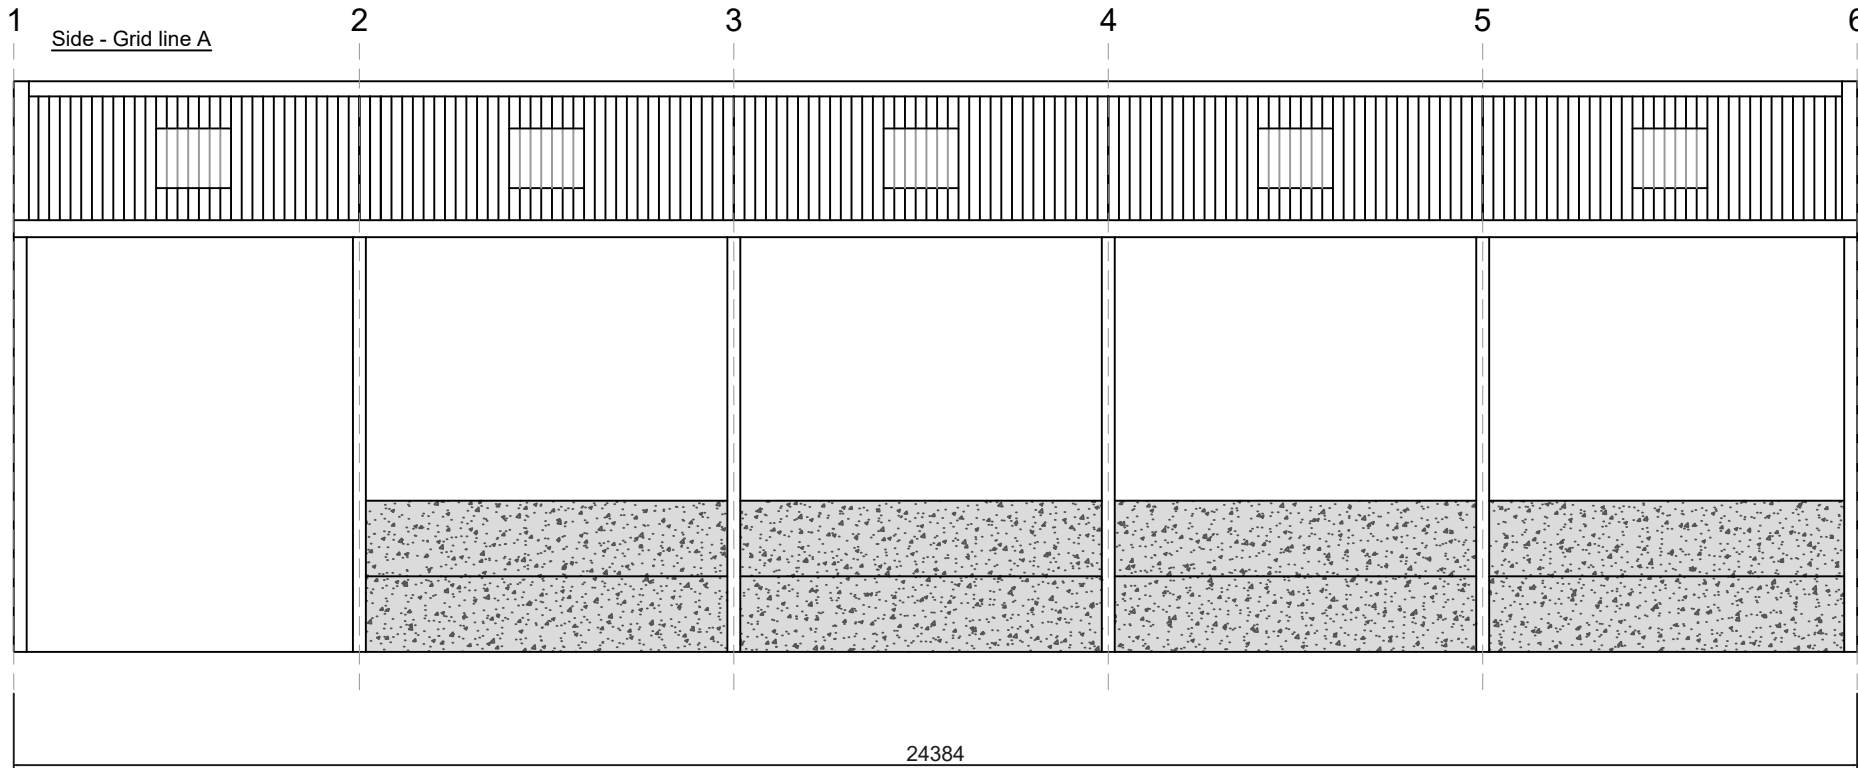

*Note: Wind bracings are not shown - Drawing for planning purposes only

Revision	Date	Description
Proposed Agricultural Building Elevations, Roof & Floor Plans		
Client Name:	JCB Farms 1	SCALE 1:100 @ A1
Drawing number:	ST-25483	
Drawn by:	JW	
Date:	30/07/2024	

