


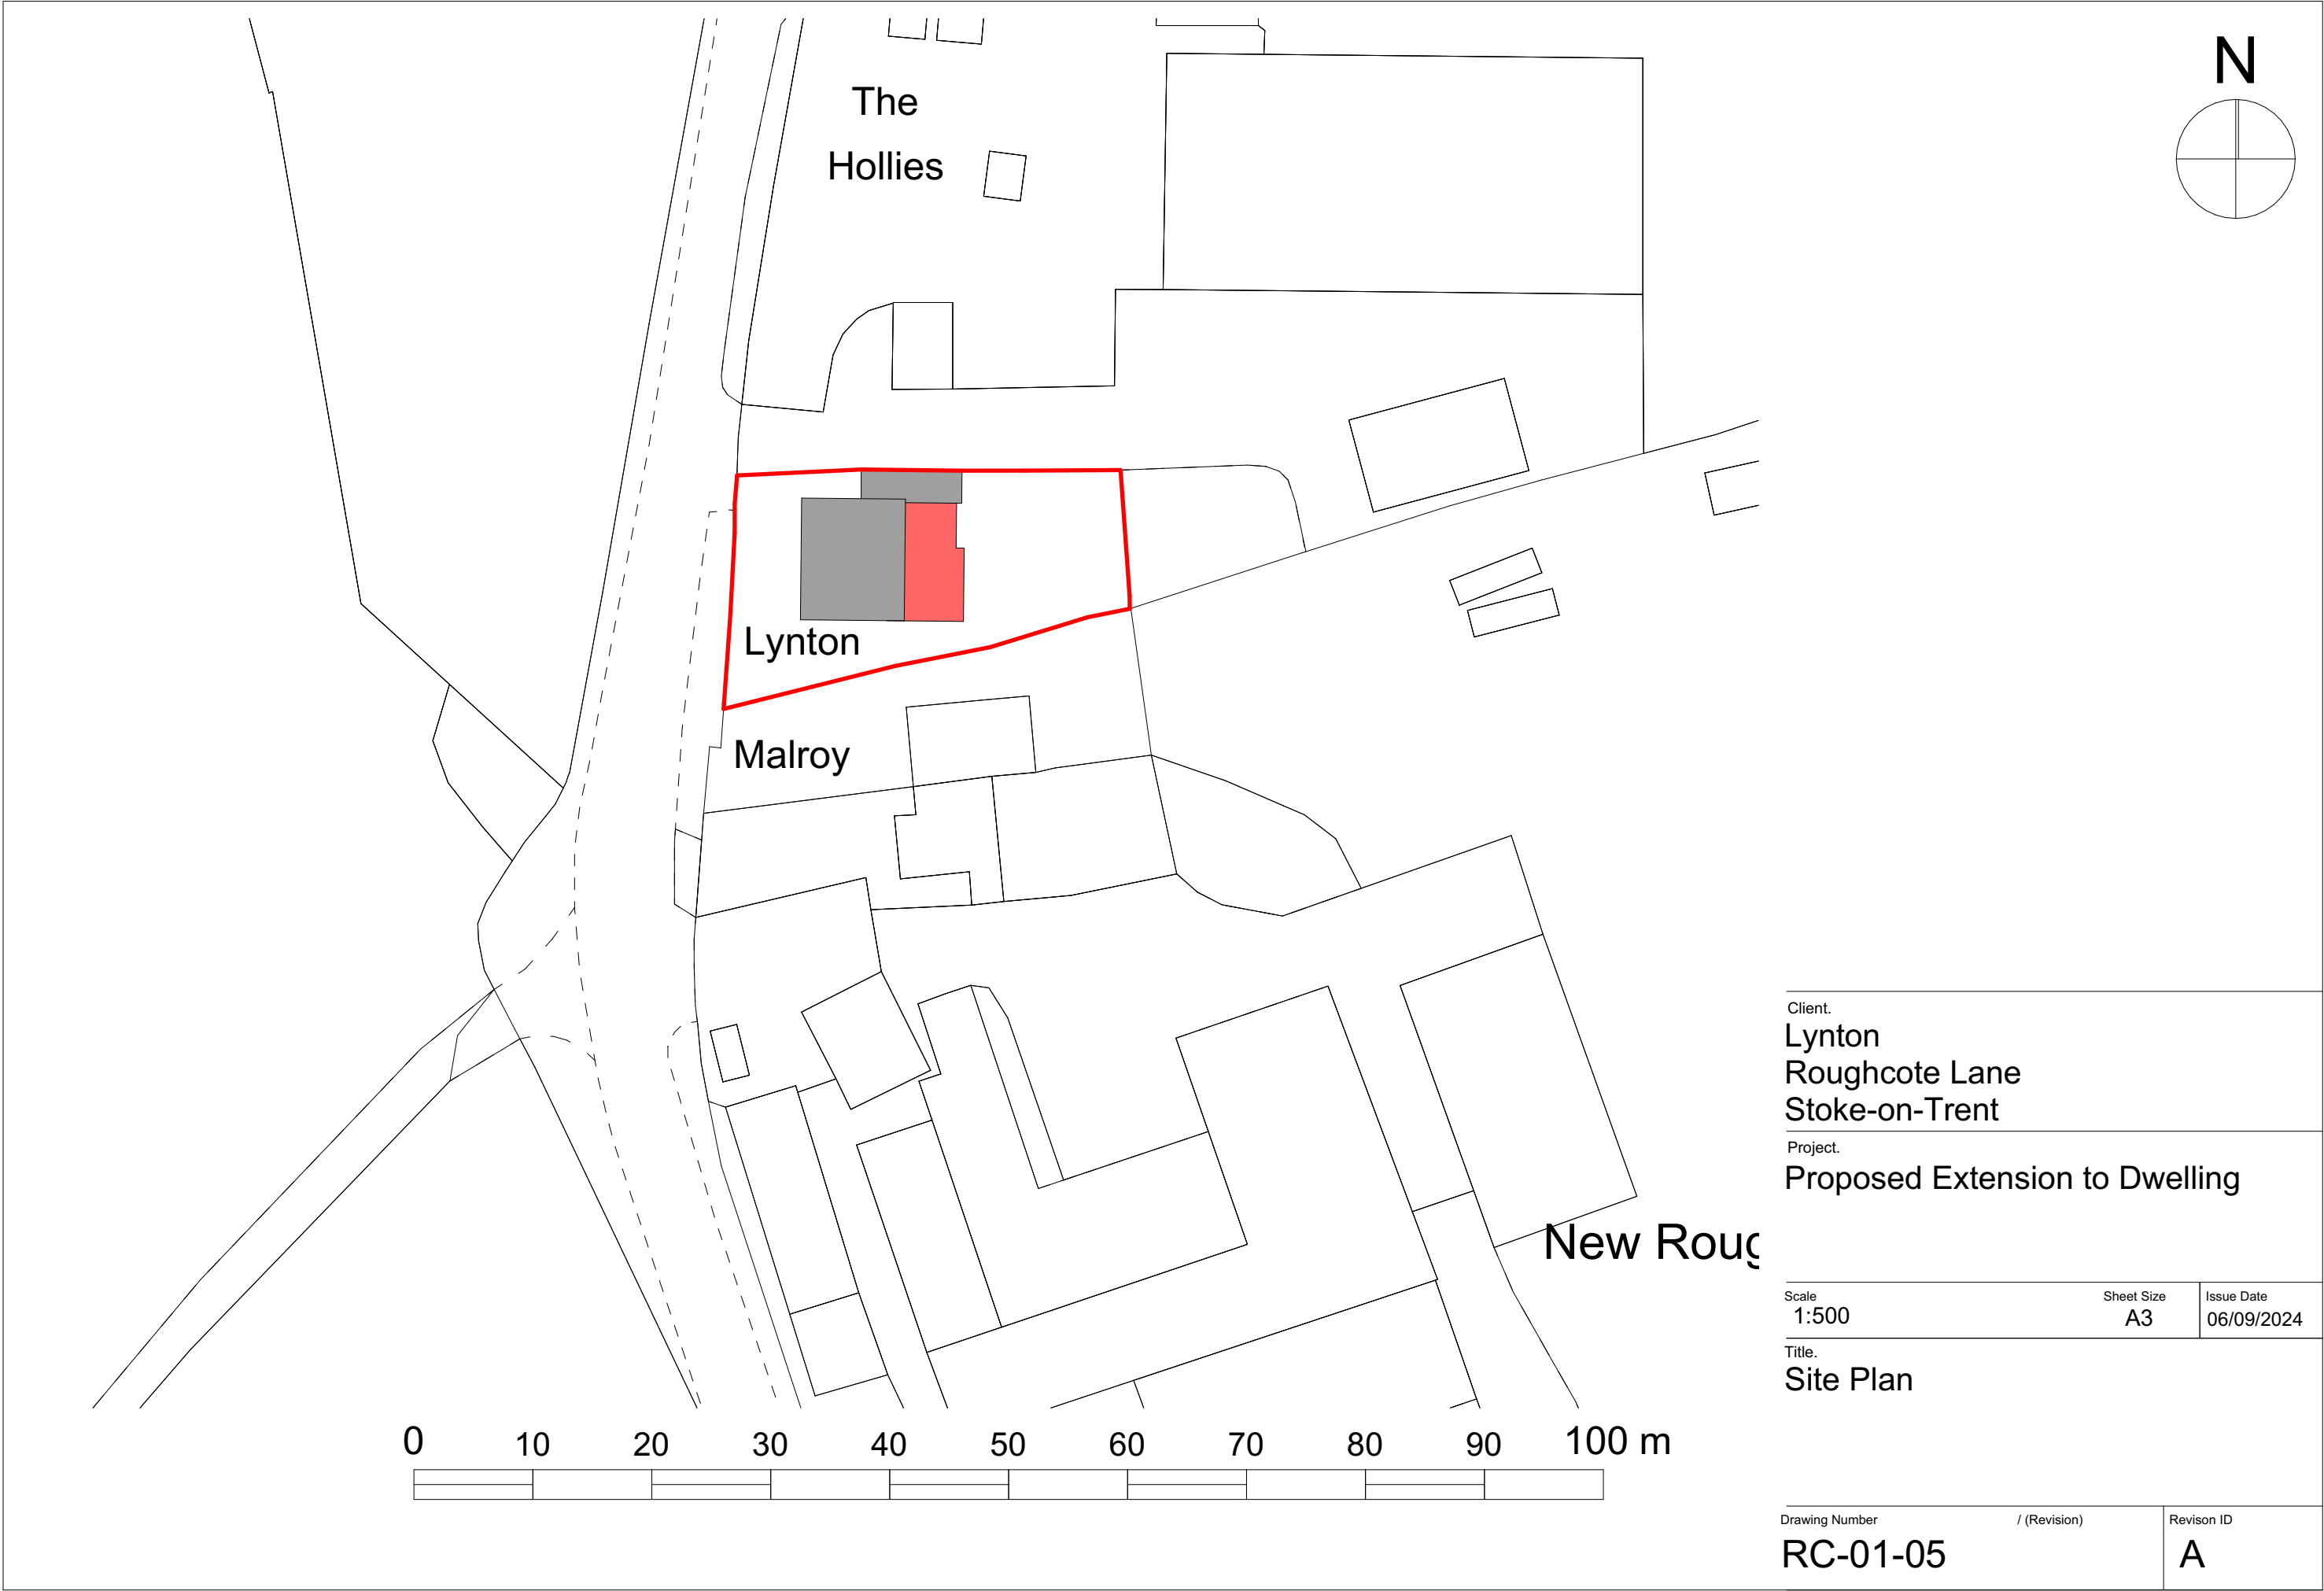

Client.
Lynton
Roughcote Lane
Stoke-on-Trent

Project.
Proposed Extension to Dwelling

Scale 1:500	Sheet Size A3	Issue Date 06/09/2024
----------------	------------------	--------------------------

Title.
Site Plan

Drawing Number RC-01-05	/ (Revision)	Revision ID A
-----------------------------------	--------------	-------------------------