


Copyright of this drawing is vested in the Designer and it must not be copied or reproduced without consent.
Contractor to check site for any utility locations that may affect any proposals prior to commencement on site.
Contractor to check any site dimensions prior to commencement on site.


Rev.	Drawn	Comments	Date
------	-------	----------	------

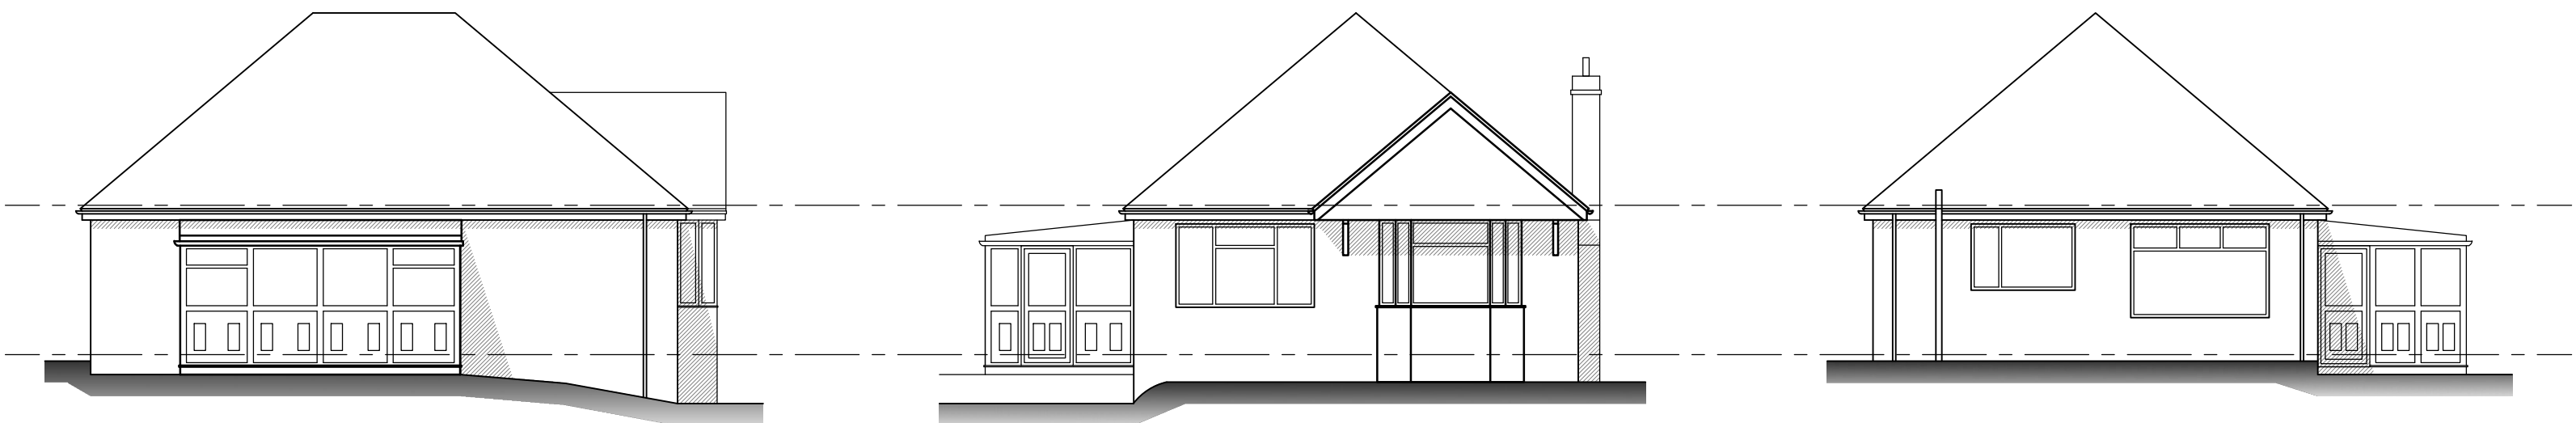

Existing side elevation
Scale 1:100

Existing front elevation
Scale 1:100

Existing rear elevation
Scale 1:100

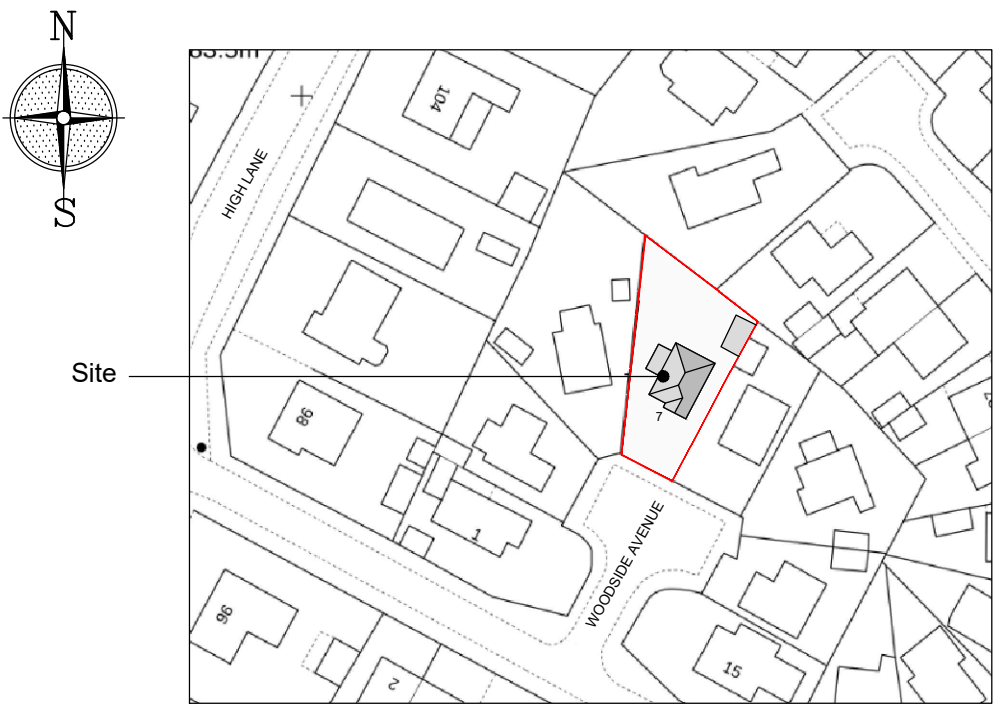


Site location plan
Scale 1:1250



Site plan
Scale 1:500

Reproduced from the
Ordnance Survey map with the permission of Ordnance
Survey on behalf of The Controller of Her Majesty's
Stationary Office
Licence No. AL 100001834

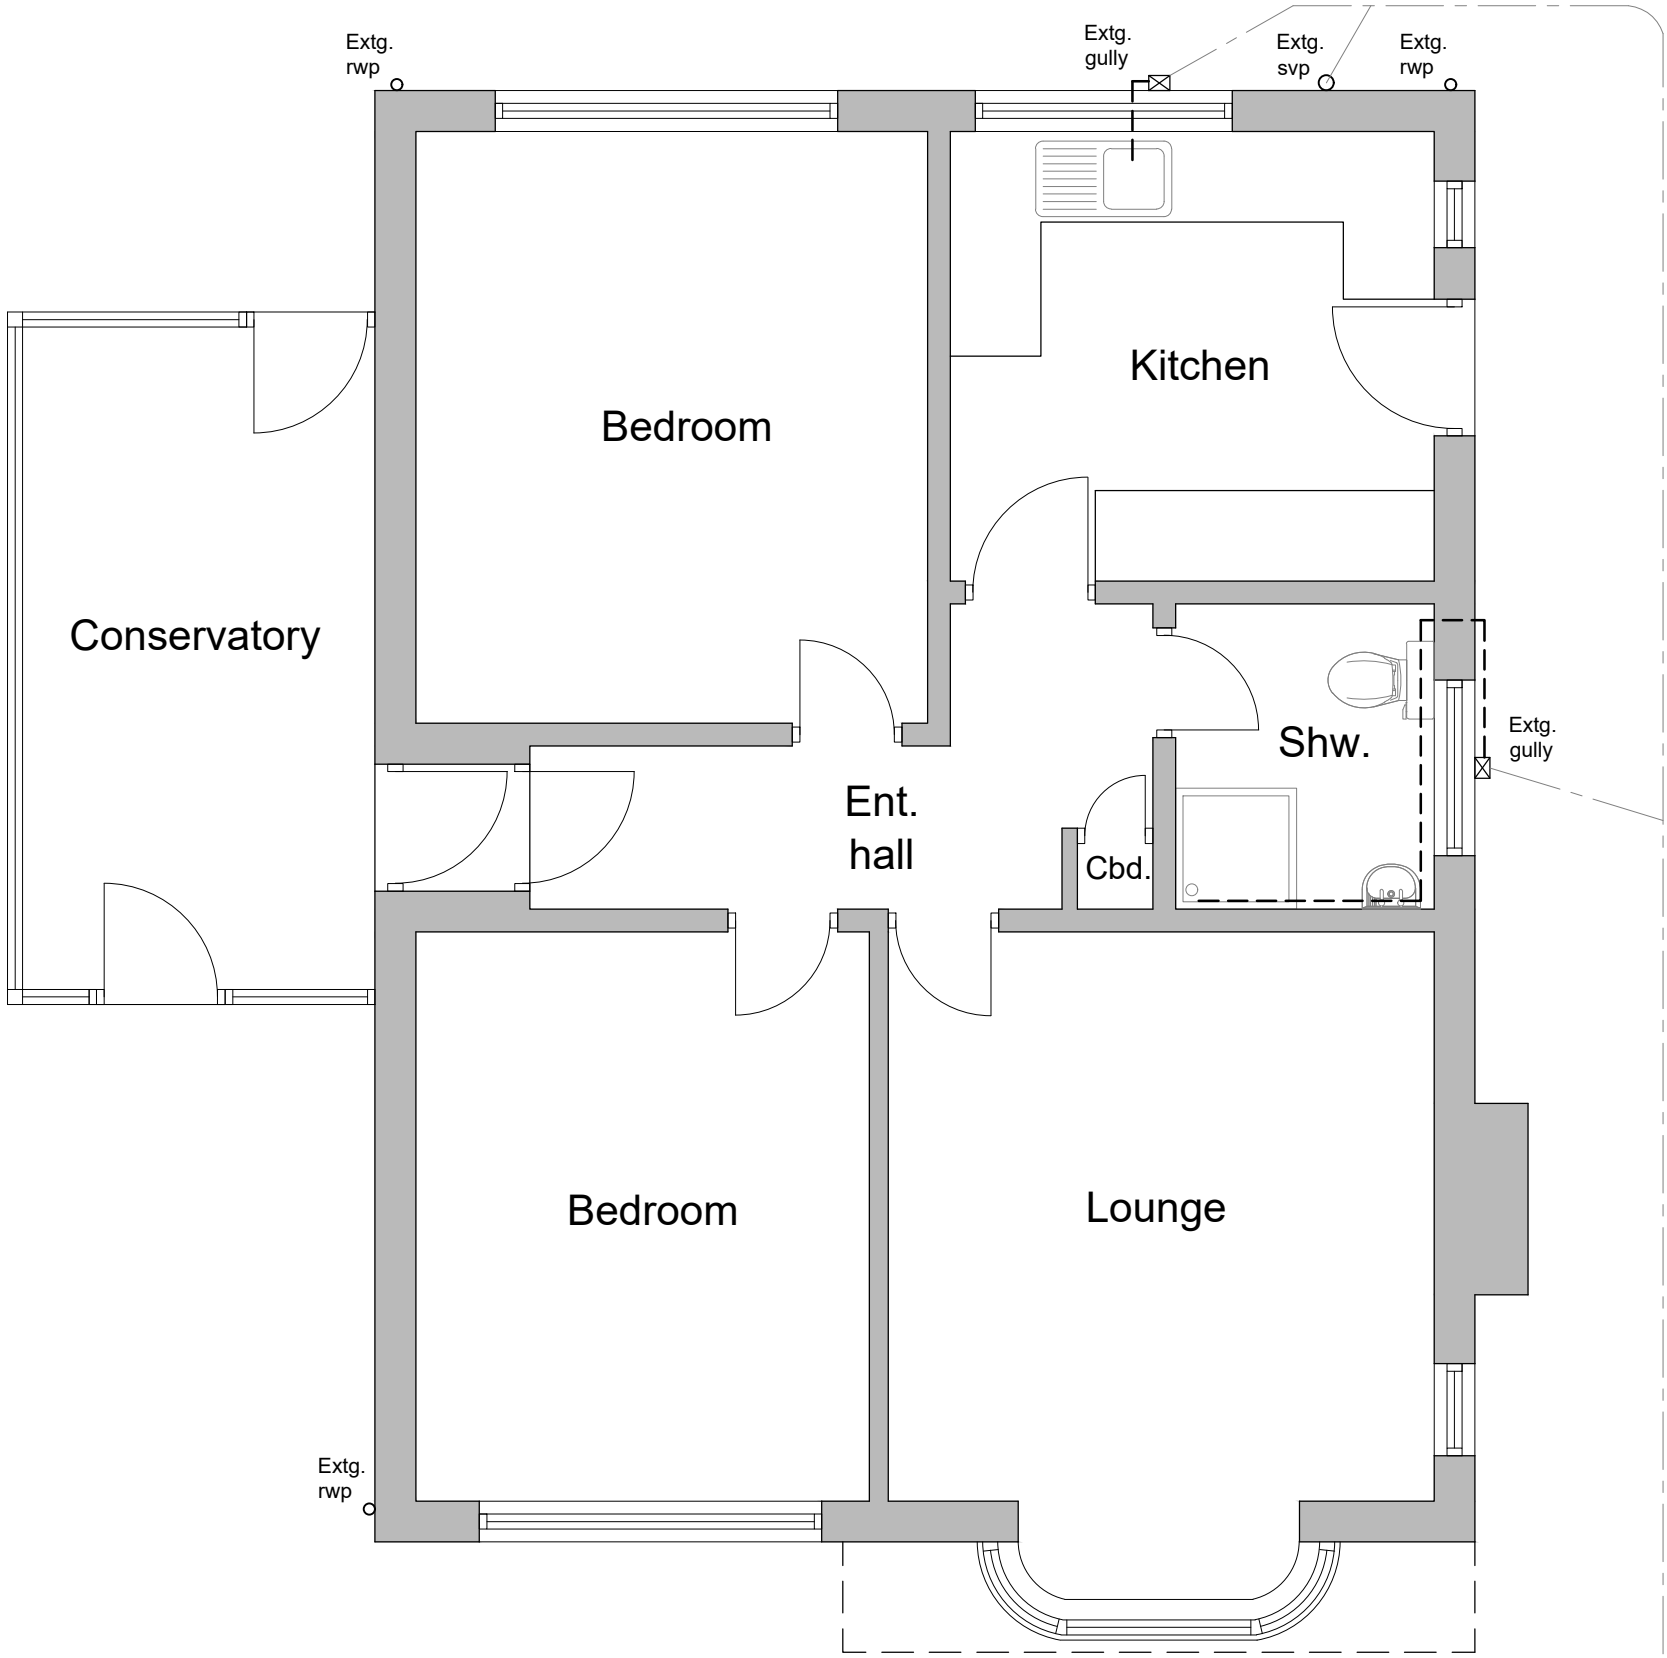

Existing ground floor plan
Scale 1:50

To
mains sewer

ME DESIGN SOLUTIONS
PLANS & EXTENSIONS

Tel: 07391714290
Email: info@MEDesignsolutions.co.uk
www.MEDesignsolutions.co.uk

Client
MR & MRS JAMES

Project
**PROPOSED ALTERATIONS &
EXTENSION TO
7 WOODSIDE AVENUE,
BROWN EDGE,
ST6 8RX**

Title
EXISTING PLANS

Status
PLANNING PERMISSION

Date **SEPTEMBER 2024** Drawn **ME**

Scale @A1 **AS SHOWN** Checked

Project No
100-01

Drawing No.

Rev

Copyright ©ME Design Sol. 2019. All rights reserved.