


ENDON DRIVE, BROWN LEES


RevNo	Revision note	Date	Signature	Checked
-------	---------------	------	-----------	---------



FRONT ELEVATION

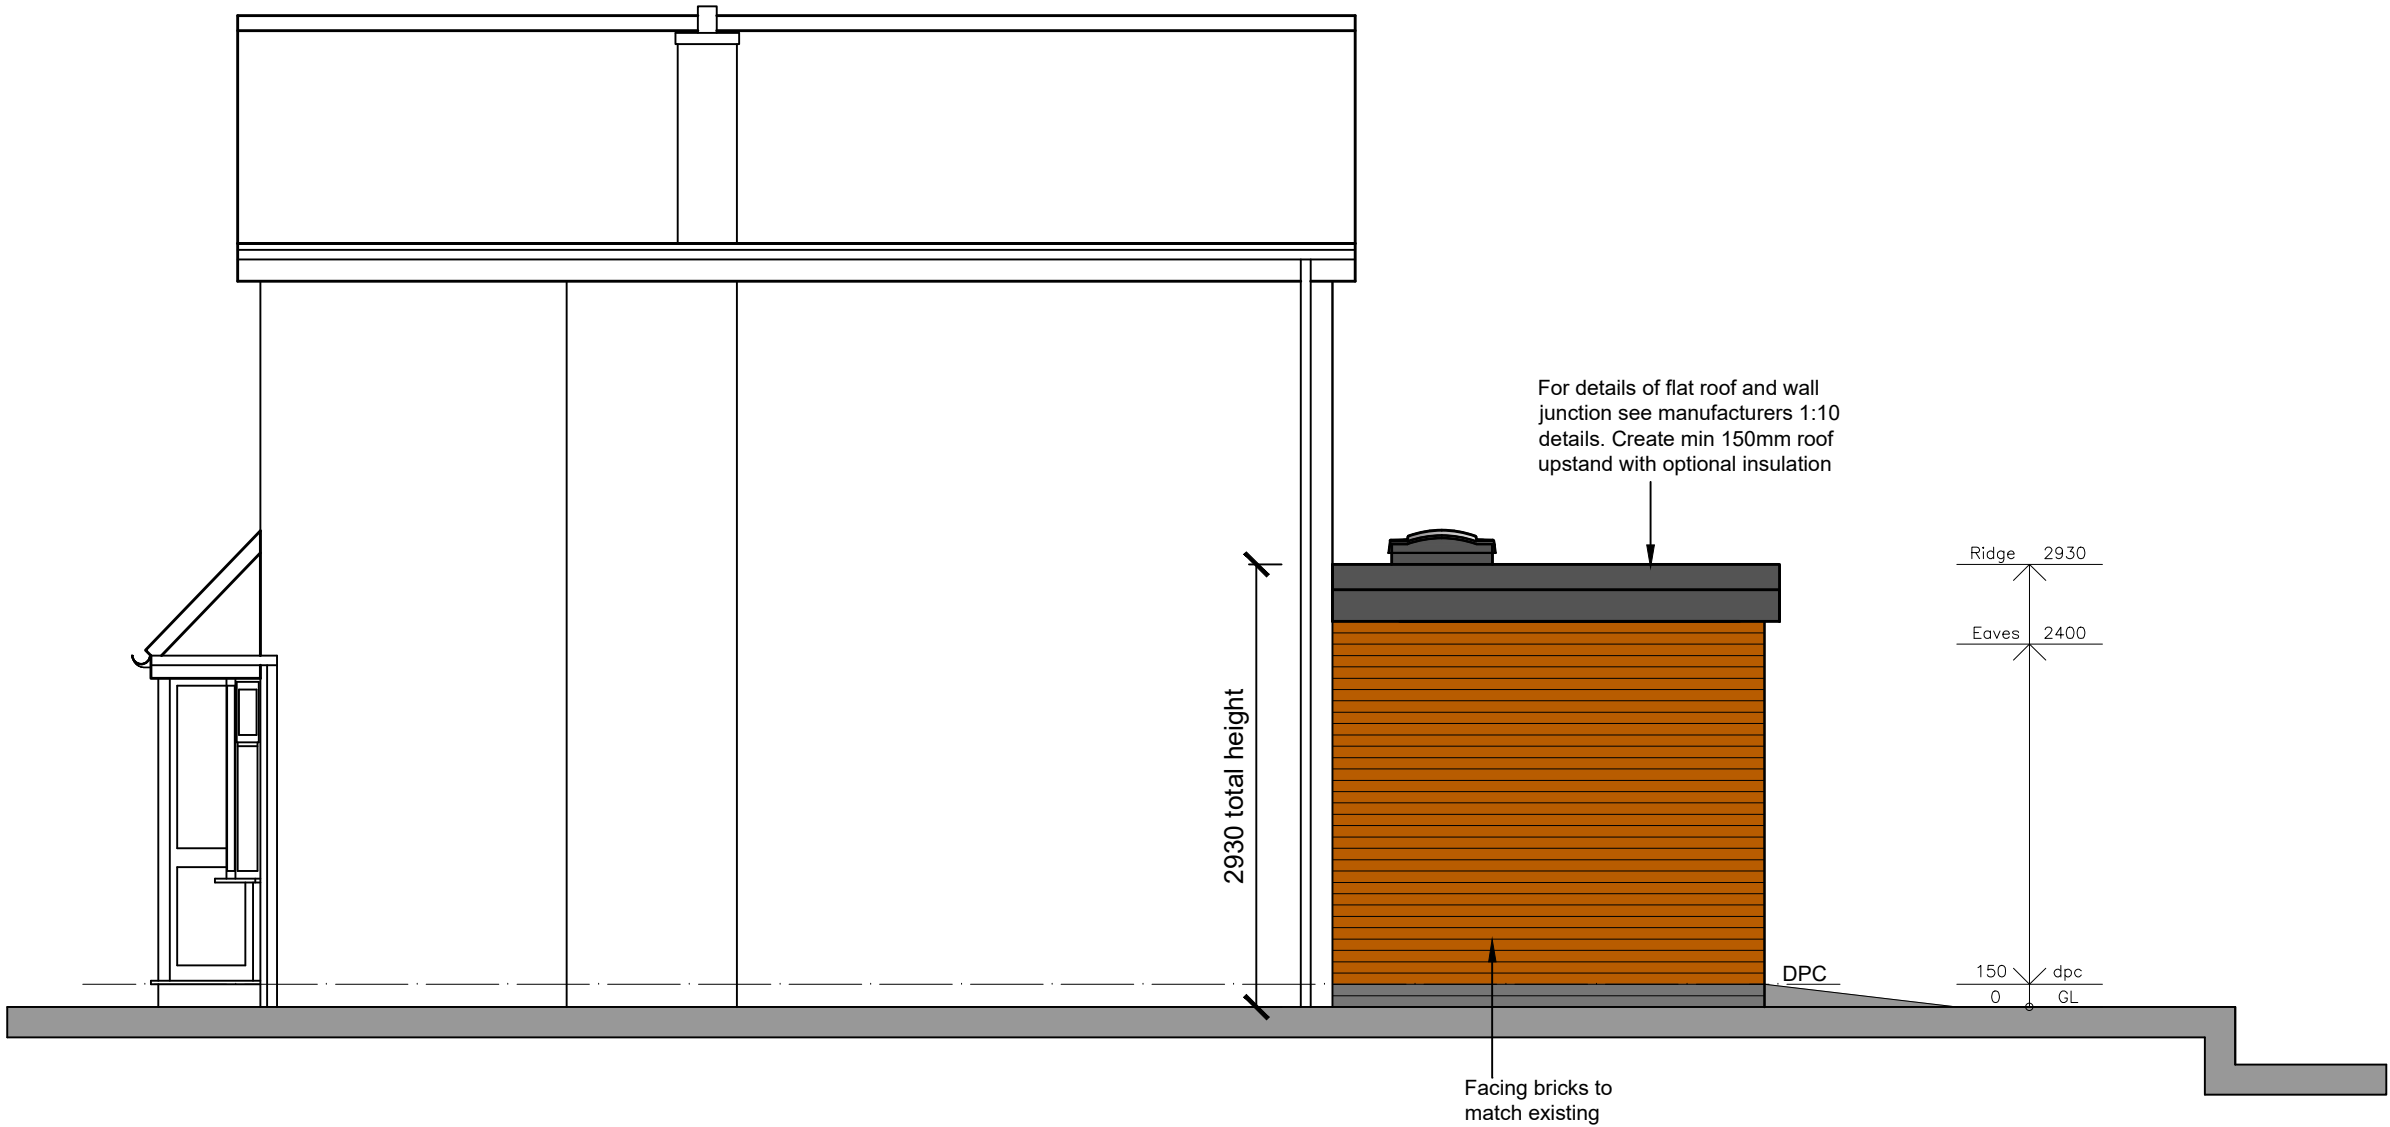

SIDE ELEVATION

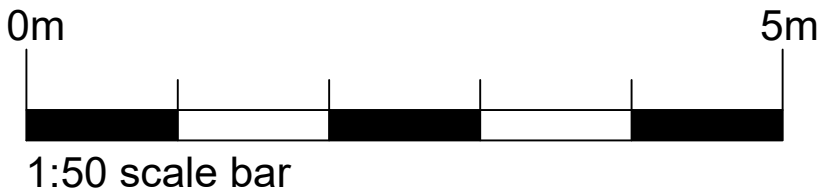

PROJECT: PROPOSED EXTENSION AT 1 ENDON DRIVE BROWN LEES, STOKE ST8 6NJ	Drawing No: 2421-BR-04
CLIENT: NORSE GROUP LTD - MASTER J. SMITH	Date: SEPT 2024
Drawing Title PROPOSED ELEVATIONS	Scale: 1:50 @ A2
	Revision:
Renaissance Studio, No 1 Derby St, Leigh, Lancashire WN7 4PF Telephone: 01942 676360 . Fax: 01942 682084 Email: info@pabarchitects.co.uk . www.pabarchitects.co.uk	Issue: BUILDING REGS