


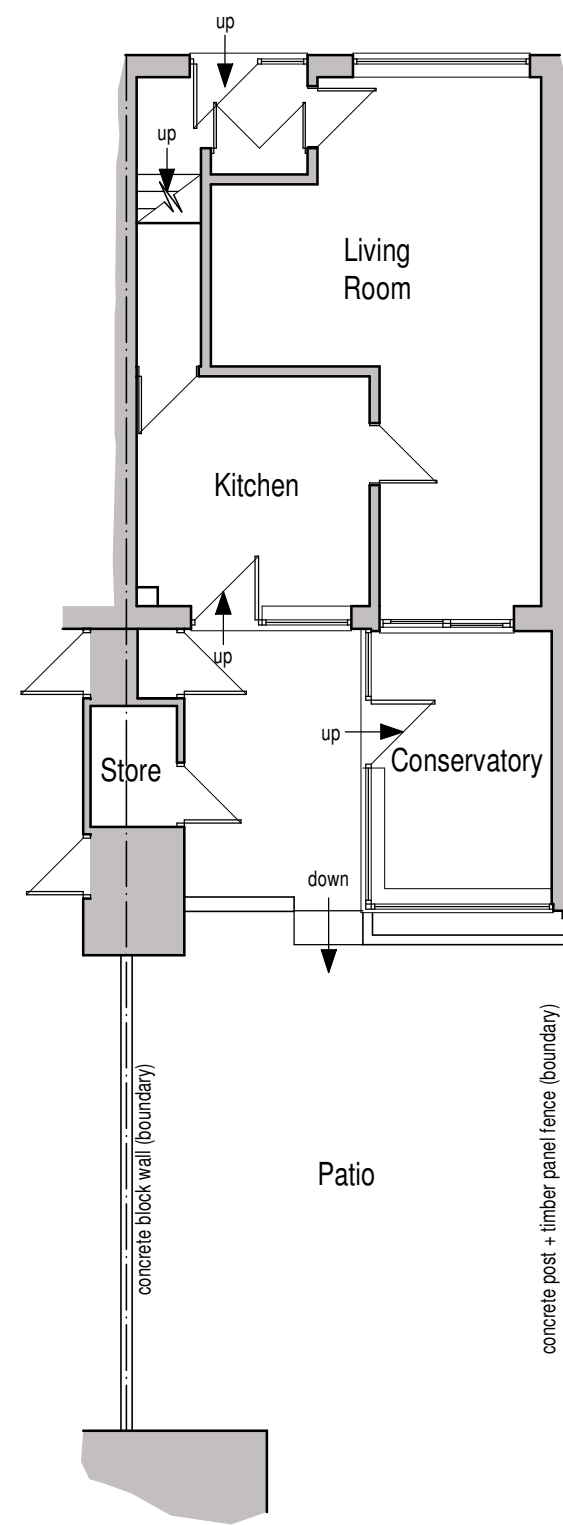


Ground Floor Plan




West Elevation



North Elevation

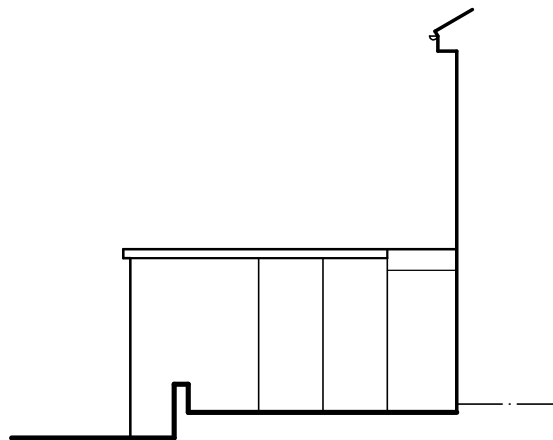

South Elevation

 

Mr & Mrs Corden

Proposed Extension to
17 Hamil Drive,
Leek,
ST13 8EX

Existing Conditions
Ground Floor Plan and Elevations

Date	Sheet	Scale
April 2024	A2	1:100
Dwg No.	Rev.	Drawn
2024-2885-01	-	NAW



10 Cawdry Buildings, Fountain Street, Leek. ST13 6JP
Telephone: 01538 386002
E-mail: info@sammonsltd.co.uk
Web: www.sammonsltd.co.uk

This drawing is copyright.
All dimensions must be checked prior to commencement.