






West (Front) Elevation

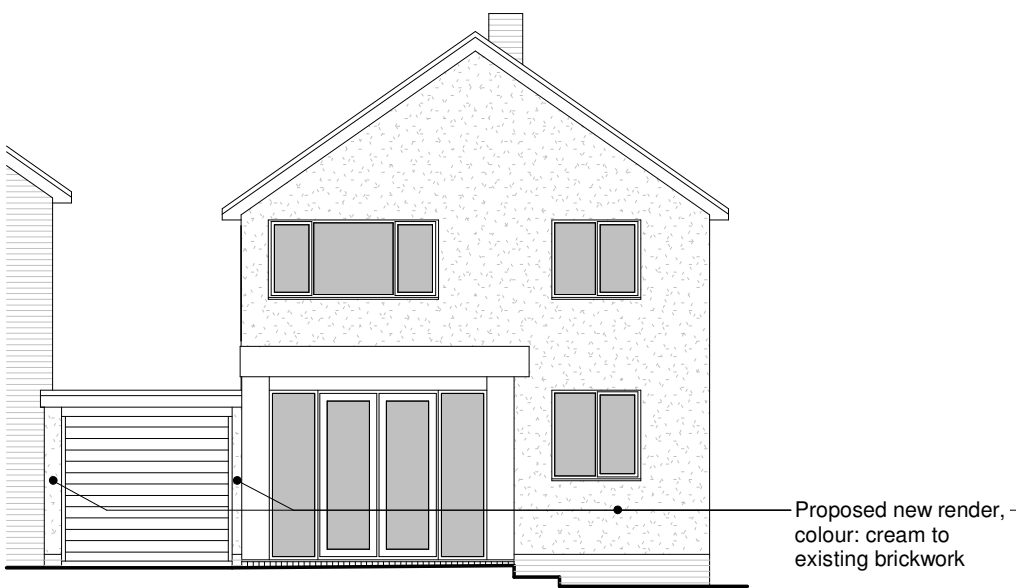


East (Rear) Elevation

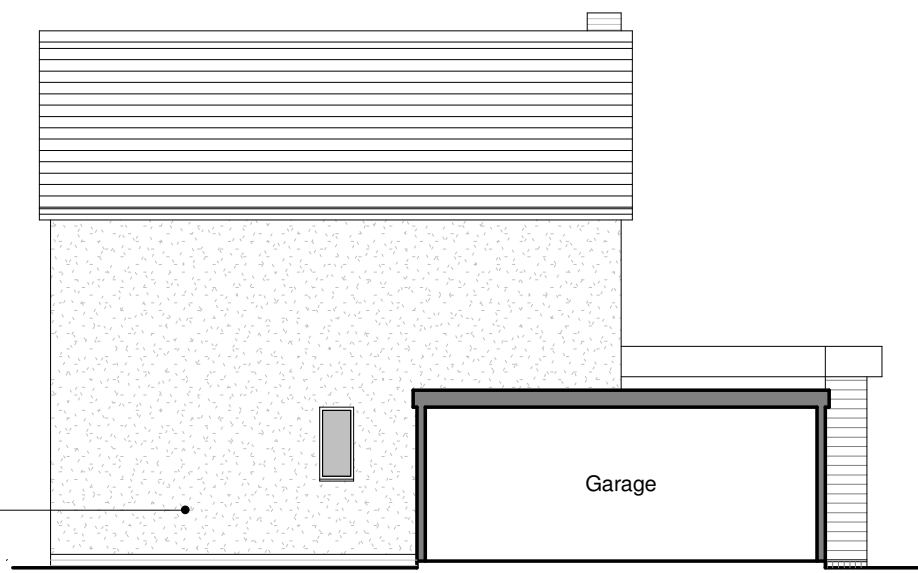


South (Side) Elevation

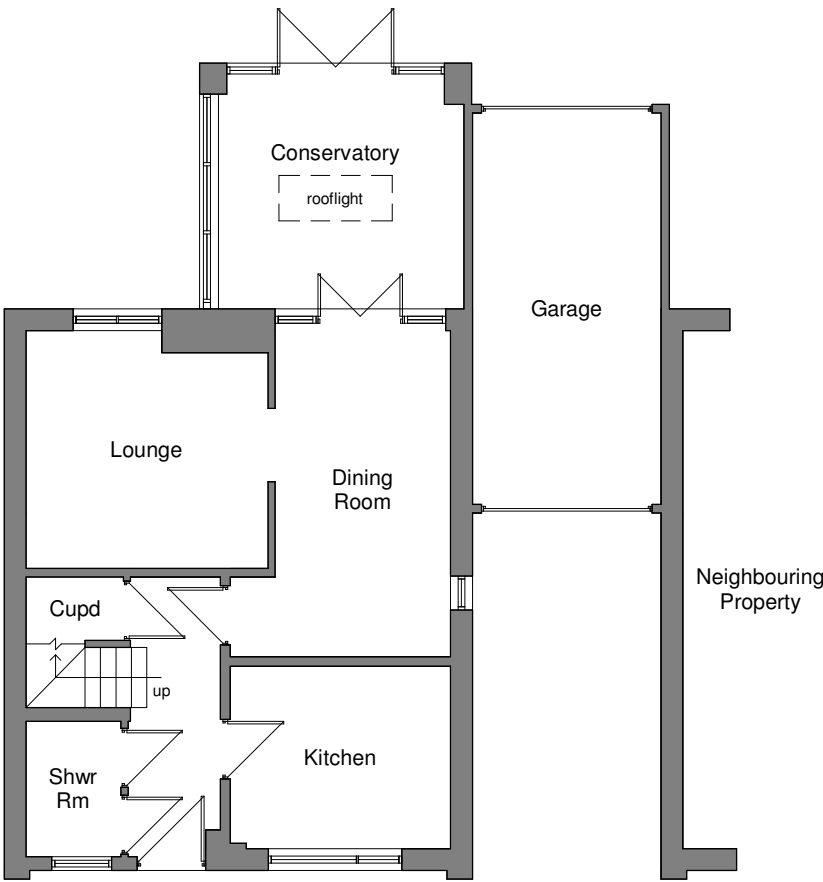

Ground Floor Plan

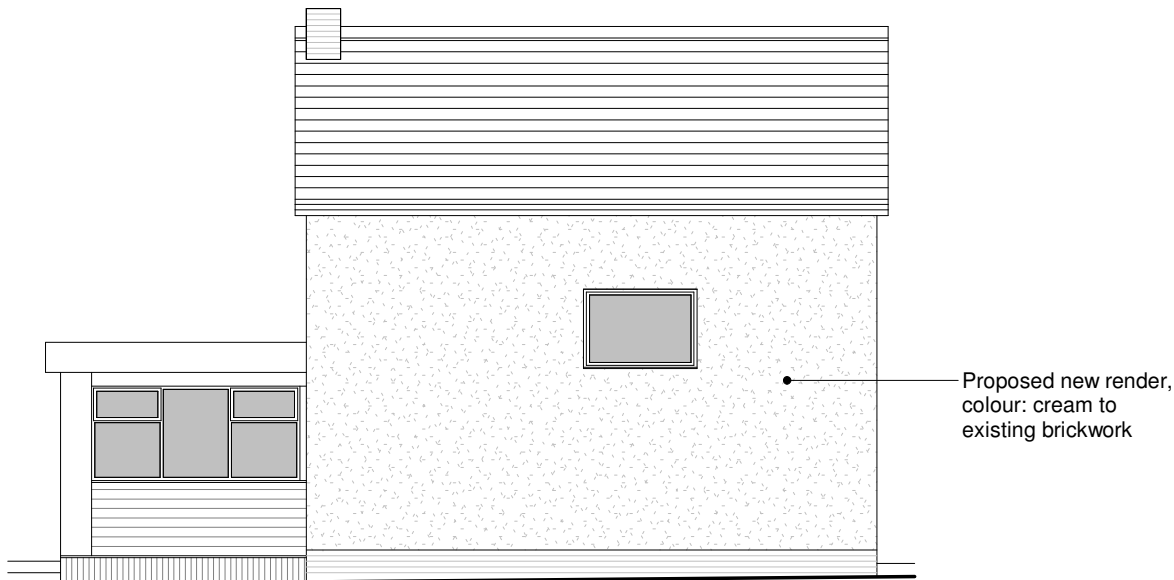

North (Side) Elevation

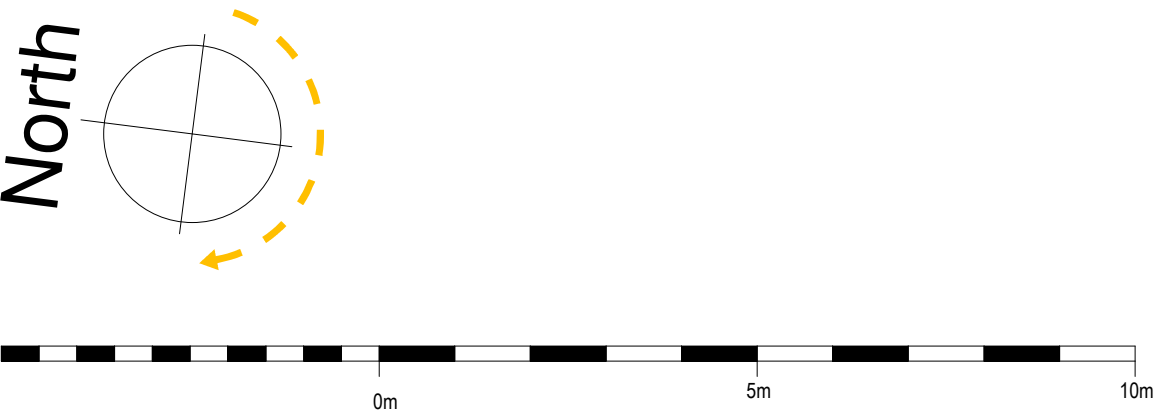

Rev	Date	Drawn	Description
ctdarchitects			Client Project Proposed Timber Cladding & Render to Detached Dwelling 33 Hillside Road, Cheddleton, LEEK, ST13 7JQ Title Plan & Elevations 'as proposed'
Mr. K. Bowman			ctd architects © 2024 This drawing is copyright. All dimensions to be checked on site before proceeding. Contractor must notify the architect of any discrepancies before proceeding. Contractor to check/adjust dimensions of new work to suit existing conditions. Do not assume existing structure or details are plumb, square or level. All drawings to be read in conjunction with all other consultants drawings and specs. Scale 1 : 100 Size A2 Drawn CgH Chk'd CH Date 30/07/24 Status PLANNING Job No. 2429 Drawing No AL04 Rev.