




Tudor Manor in Ruins
Image 1836
All timber elements were destroyed by Fire and the structure was abandoned prior to James Bateman acquiring the estate. This was later replaced/redeveloped as Knypersley farmhouse which was dilapidated in the 1970's demolished and sold to extend the new Residential developments on Denbeigh Close



Knypersley Hall Image 1847
At this point James Bateman had acquired the Estate He later reduced the Hall to a 2 storey and roof structure relocating the stone for use to construct Biddulph Grange, and Biddulph Old Hall



Knypersley Hall Image when Listed
James Bateman reduced the building by two storeys and removed the Front three bays to the end of the South east elevation and six bays on the South west elevation, leaving a servants wing to the rear

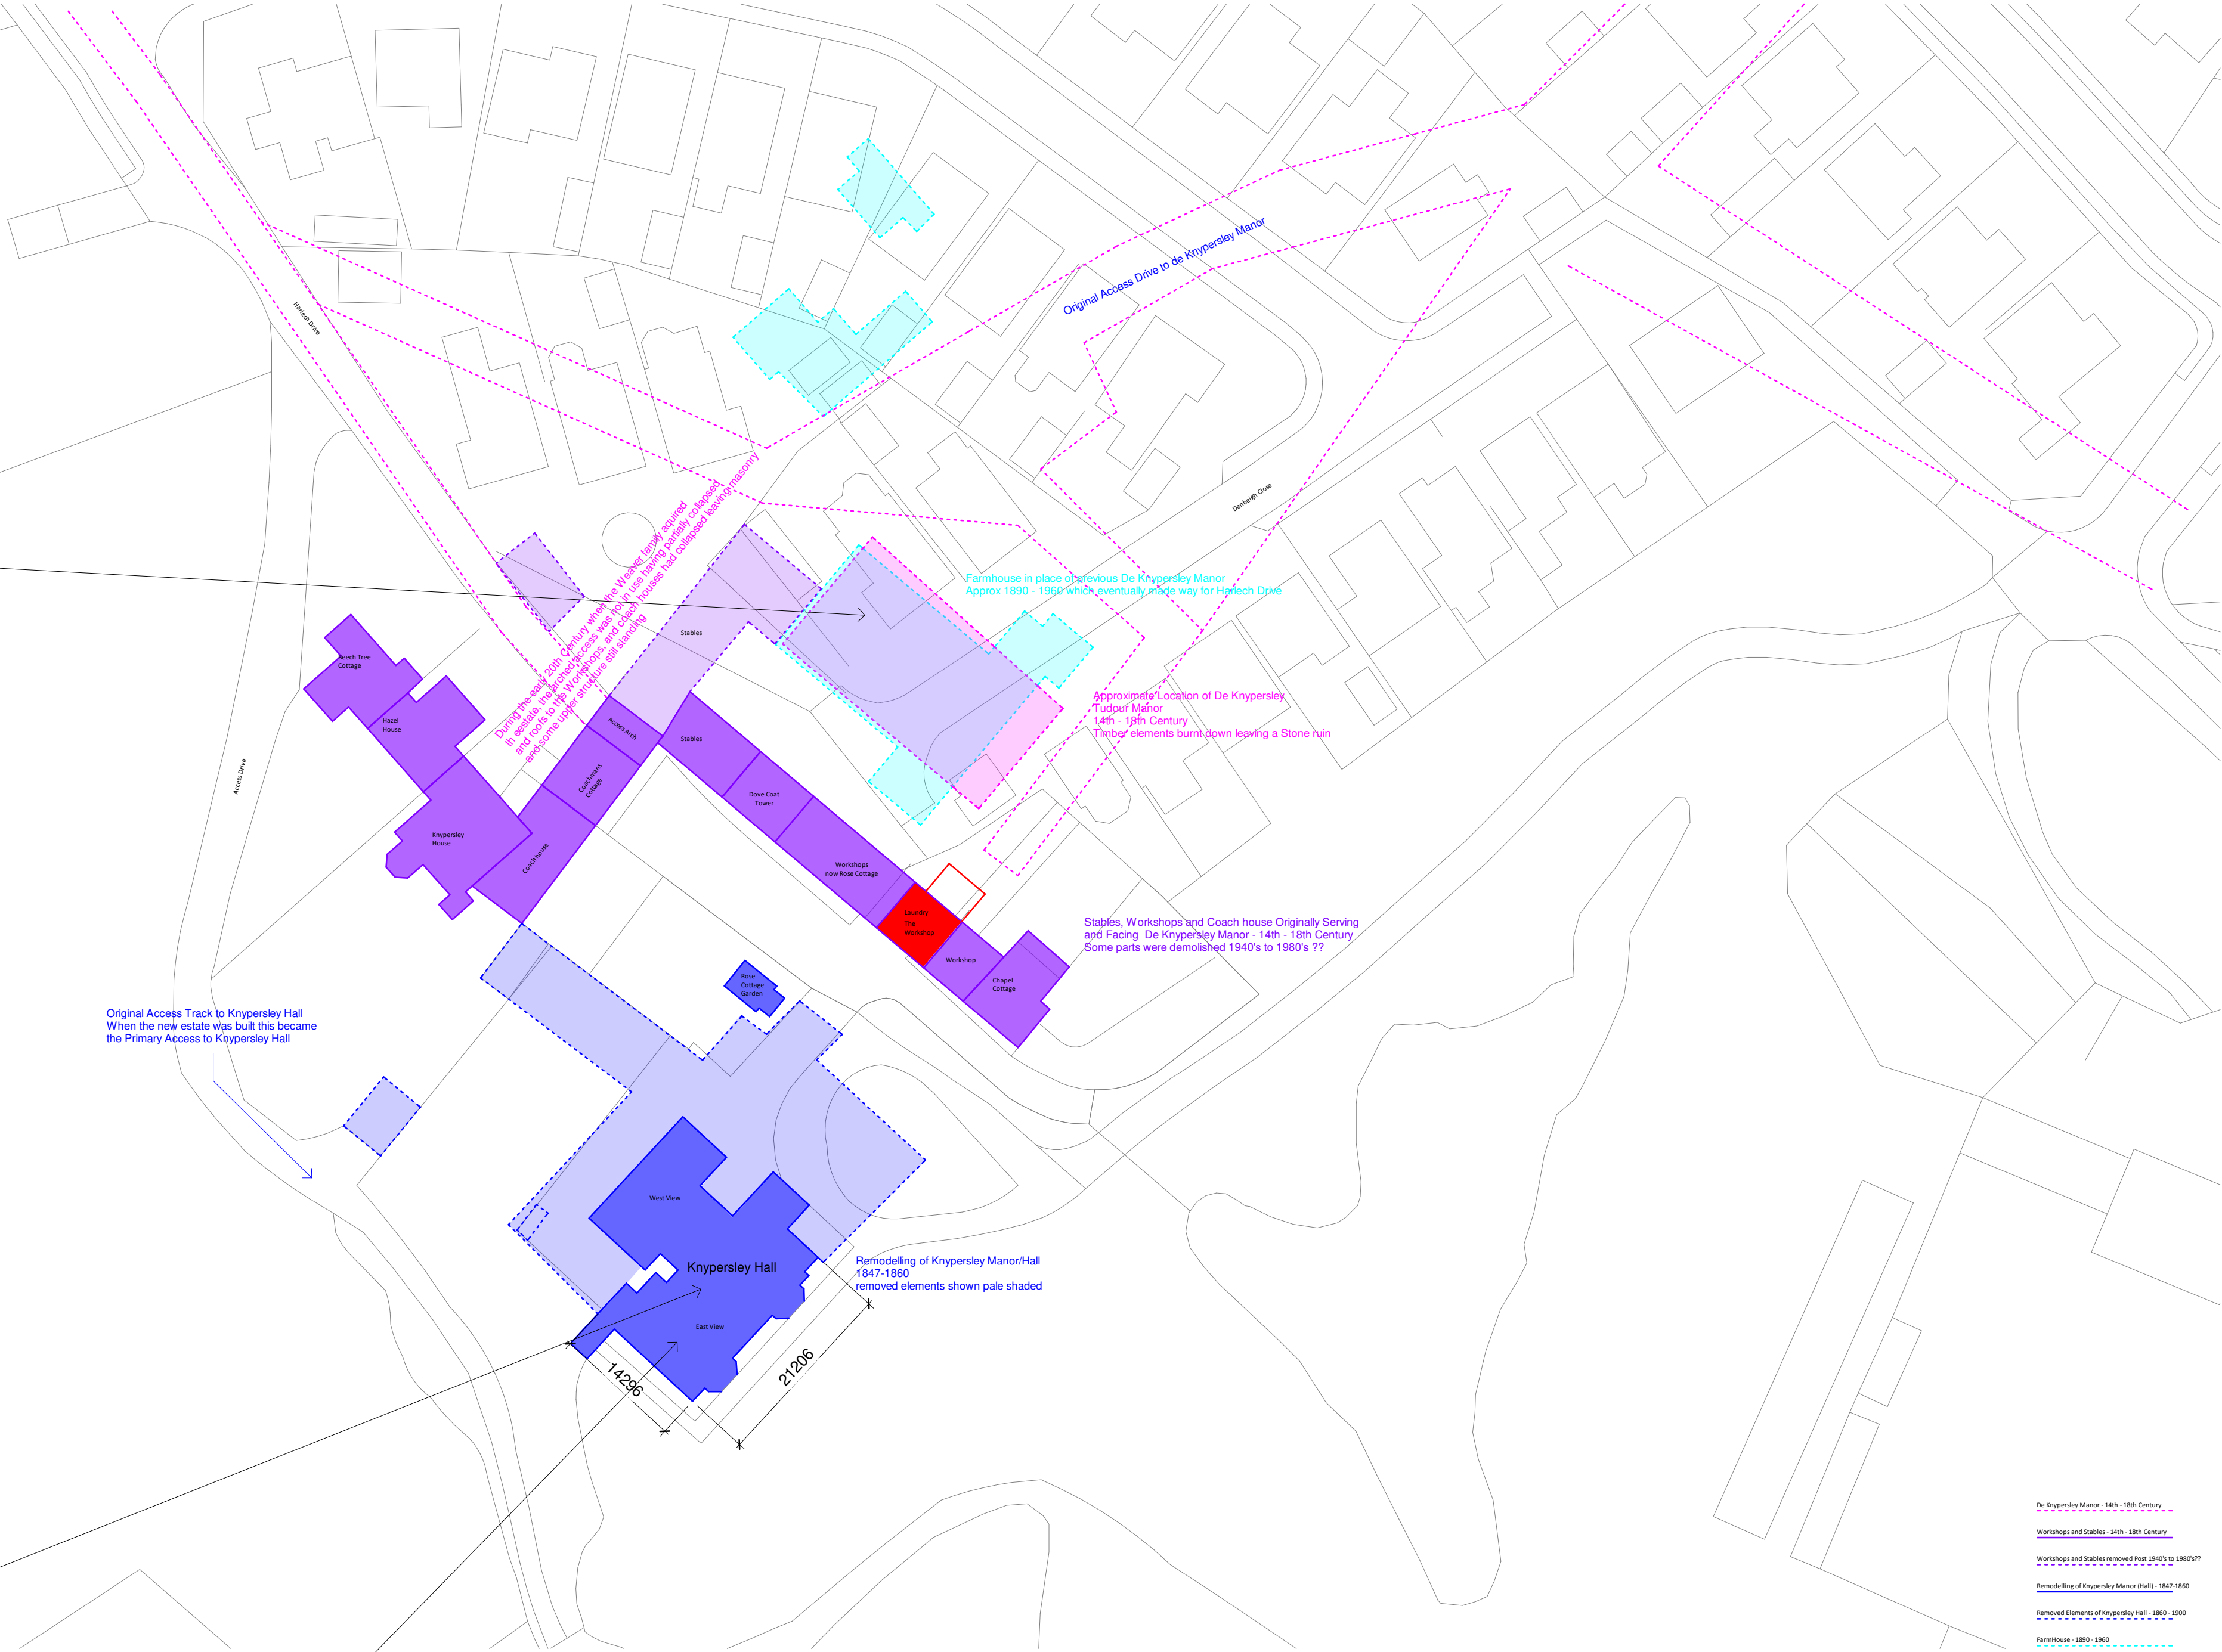


1 0 Site Plan - Historic

1 : 500

Copyright: of this drawing is vested in the Architect and it must not be copied or reproduced without consent.
Prints: Please note that paper prints of this drawing may not be an accurate reproduction of the given scale. **Figured dimensions only** are to be taken from this drawing. A scale bar is shown for the purposes of scaling.
Purpose: This drawing is prepared for the purpose shown in the drawing status.
Approval: Where the drawing has been prepared solely for the purposes of obtaining Planning Consent or Building Regulation Approval do not use for any other purpose.
Construction: Unless marked 'For Construction' and issued with a C status, the drawing should not be used for Construction purposes, as it may be necessary to augment/amend the drawing for this purpose. Detailed setting out drawings will need to be supplied for tender and construction purposes.
Dimensions and Levels: are to be checked on site, prior to commencement.
All contractors are to be responsible for taking and checking all dimensions relative to their work. Dimensions are in millimetres unless otherwise stated.
Variations and Discrepancies: bpArchitecture are to be advised of any variation between drawings and site conditions.
CDM: Work must not start on site before a Construction Phase Health and Safety Plan is in place (if applicable). The Client is responsible for ensuring that a Principal Designer and/or Principal Contractor has been appointed and the Health and Safety executive have been notified (for projects which will involve more than 500 person days and/or will last more than 30 working days on site).
Building Safety Act: The Client is responsible for appointing a Principal Designer where these works are Residential or a HRB. Do not make any changes to the layout or design without first agreeing this with the Architect, Structural, Civil Engineer or M&E Engineer so that changes can be verified against Design and/or Cales. Any changes carried out by the Client or Contractor without notification will void design liability.
Co-ordination: This drawing is to be read in conjunction with all other consultant's drawings, specifications and schedules..... IF IN DOUBT ASK

Rev	Drawn	Comments	Date
I	DD	Historic Construction Plan added	12 Sep 24

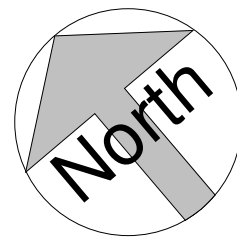

0 1 2 3 4 5
GRAPHIC SCALE: 1:500

bpArchitecture
01782 515 555
Enquiries@bpArchitecture.co.uk
www.bparchitecture.co.uk
93 High Street Biddulph Staffs ST8 6AB
Architects : Conservation : Interior Architecture : Landscape

Client
Mr P and Mrs G Weaver

Project
Extension and Alterations to The Workshop, Harlech Drive, Knypersley, ST8 7AN.

Title
Historic Site Plan

Status
RIBA Stage 3 - Detail Design

Date **Sep 2024** Drawn **DD**
Scale @A1 **1 : 500** Checked **BSP**

Project No Originator Drawing No. Rev
23-053- BPA- A0-008 P 1