

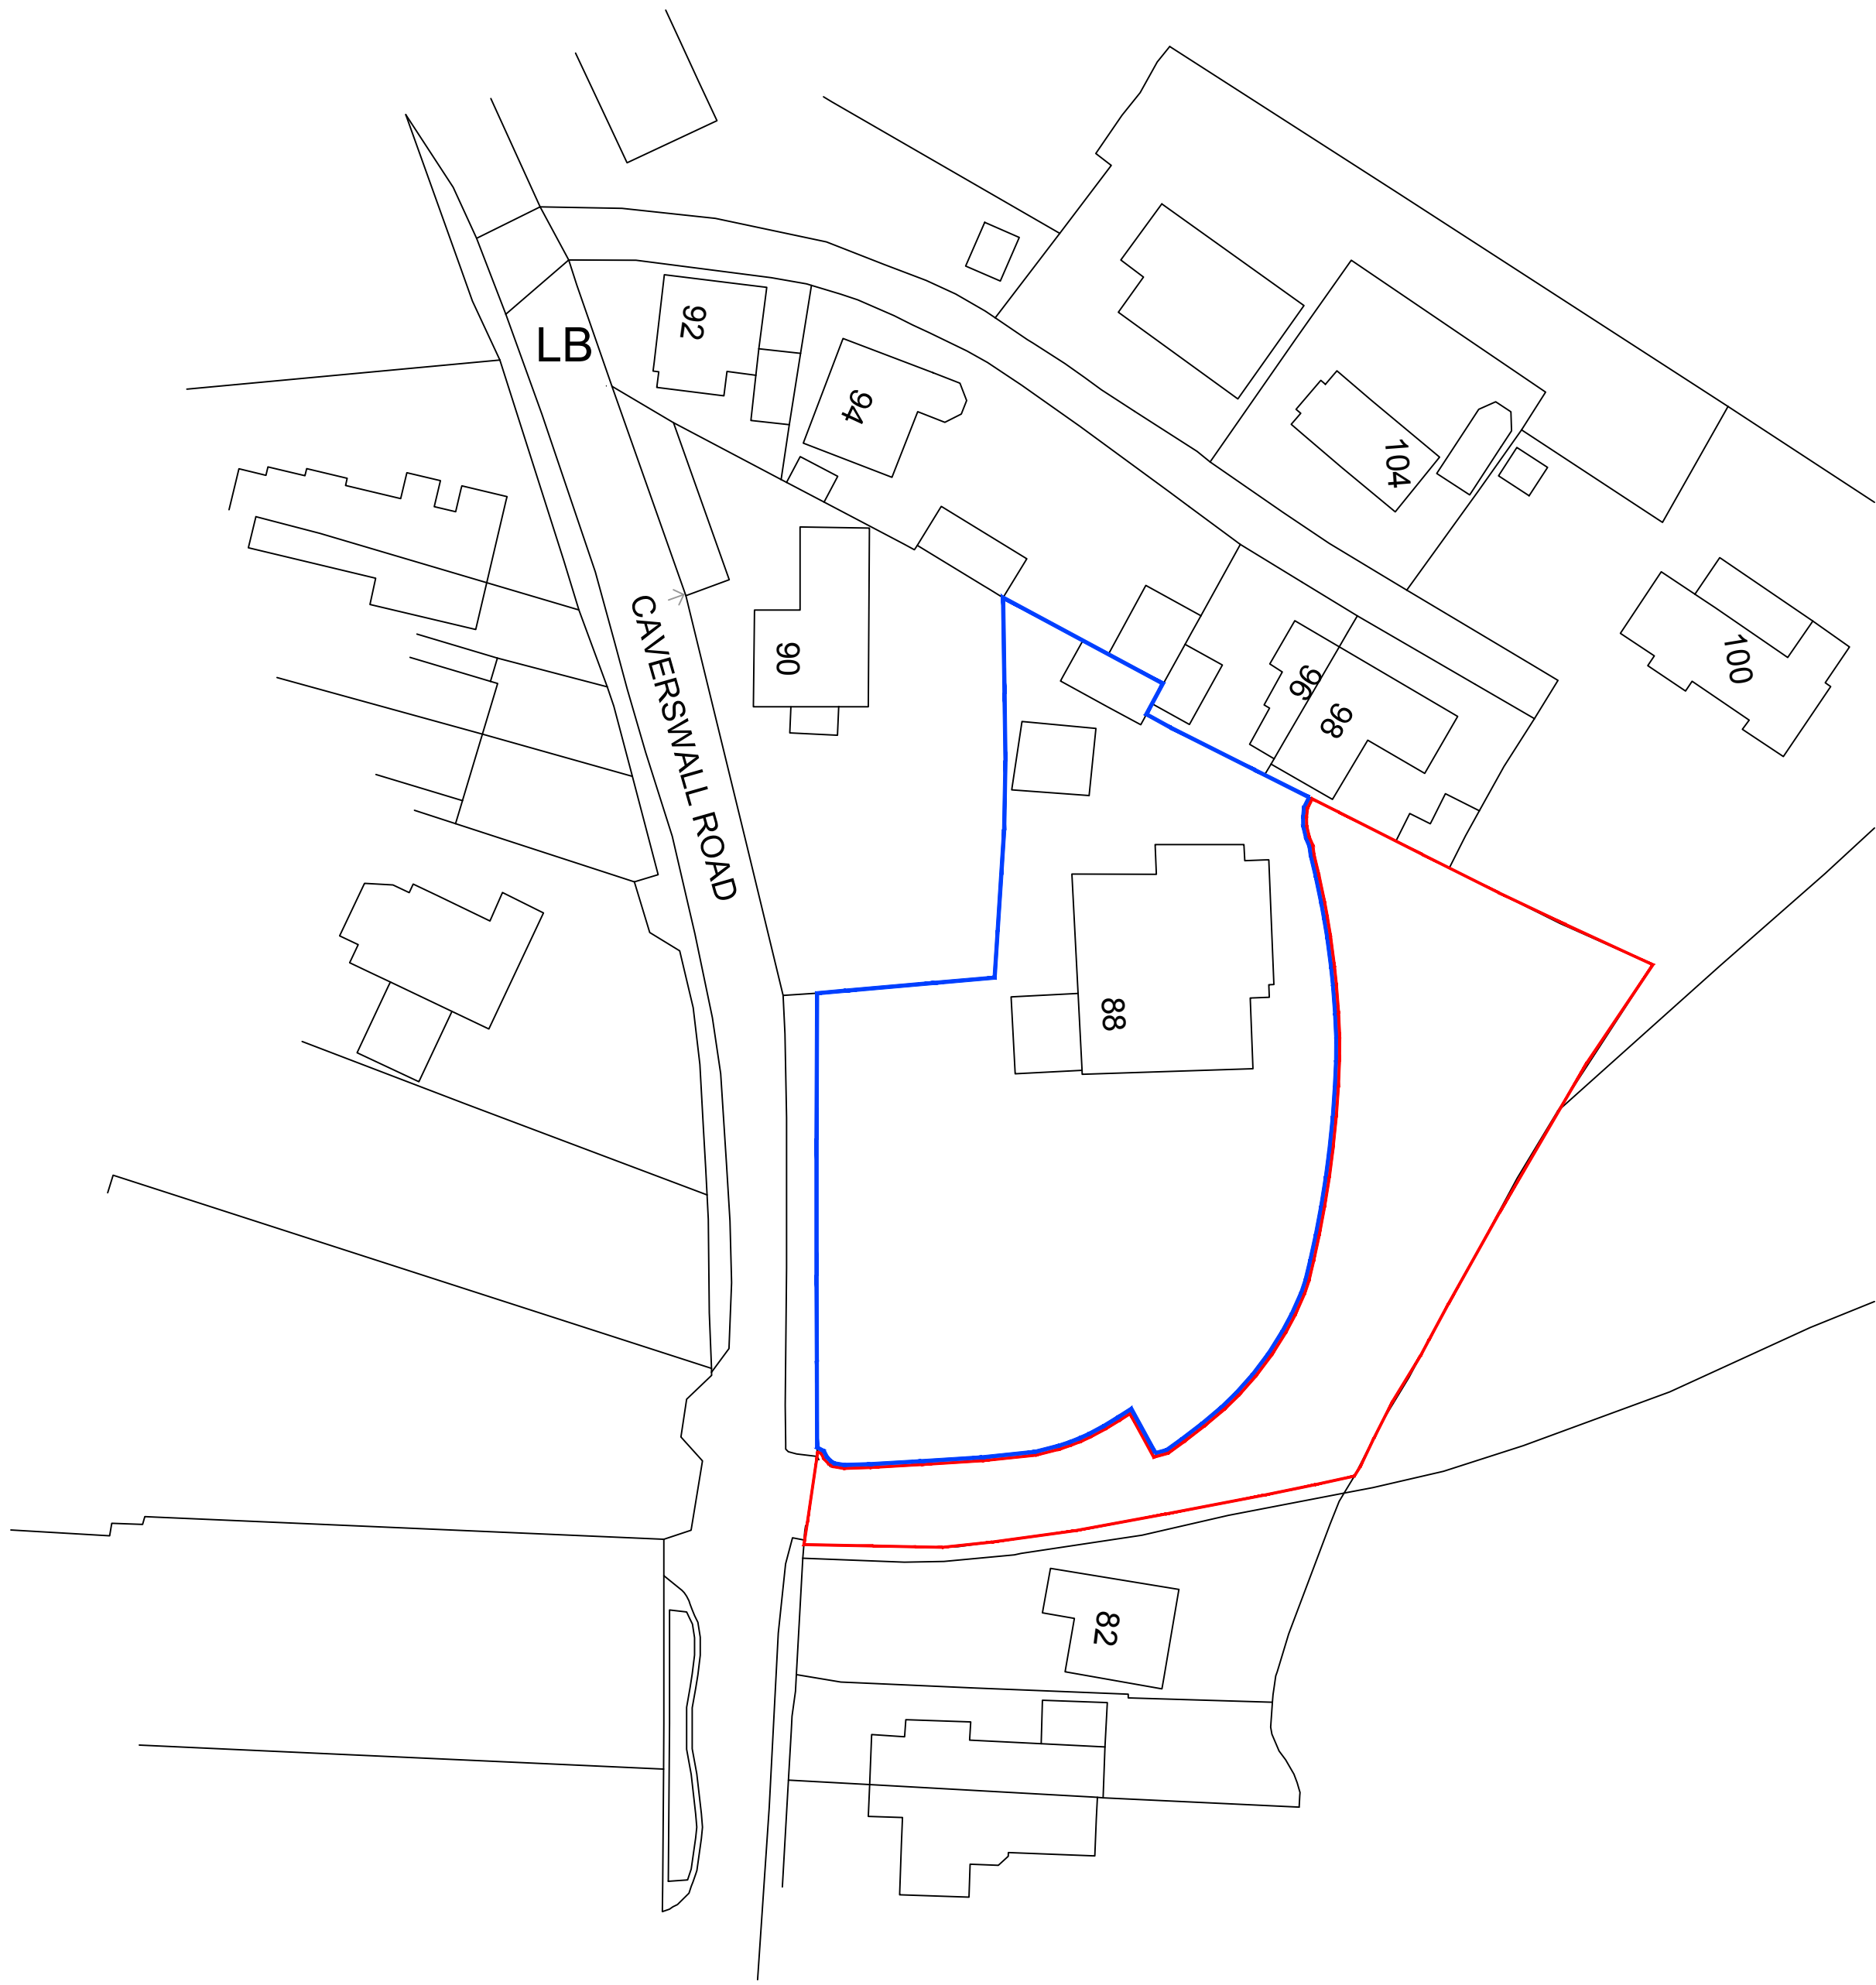


This drawing is the copyright of Forefront Development Consulting Ltd and should not be reproduced without our written consent.

The contractor is to check dimensions and levels on site prior to the commencement of works. Any discrepancies are to be reported immediately.

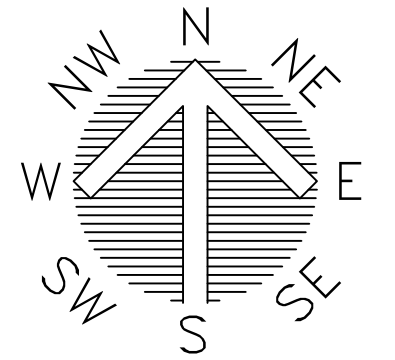

EXISTING SITE PLAN - 1:500

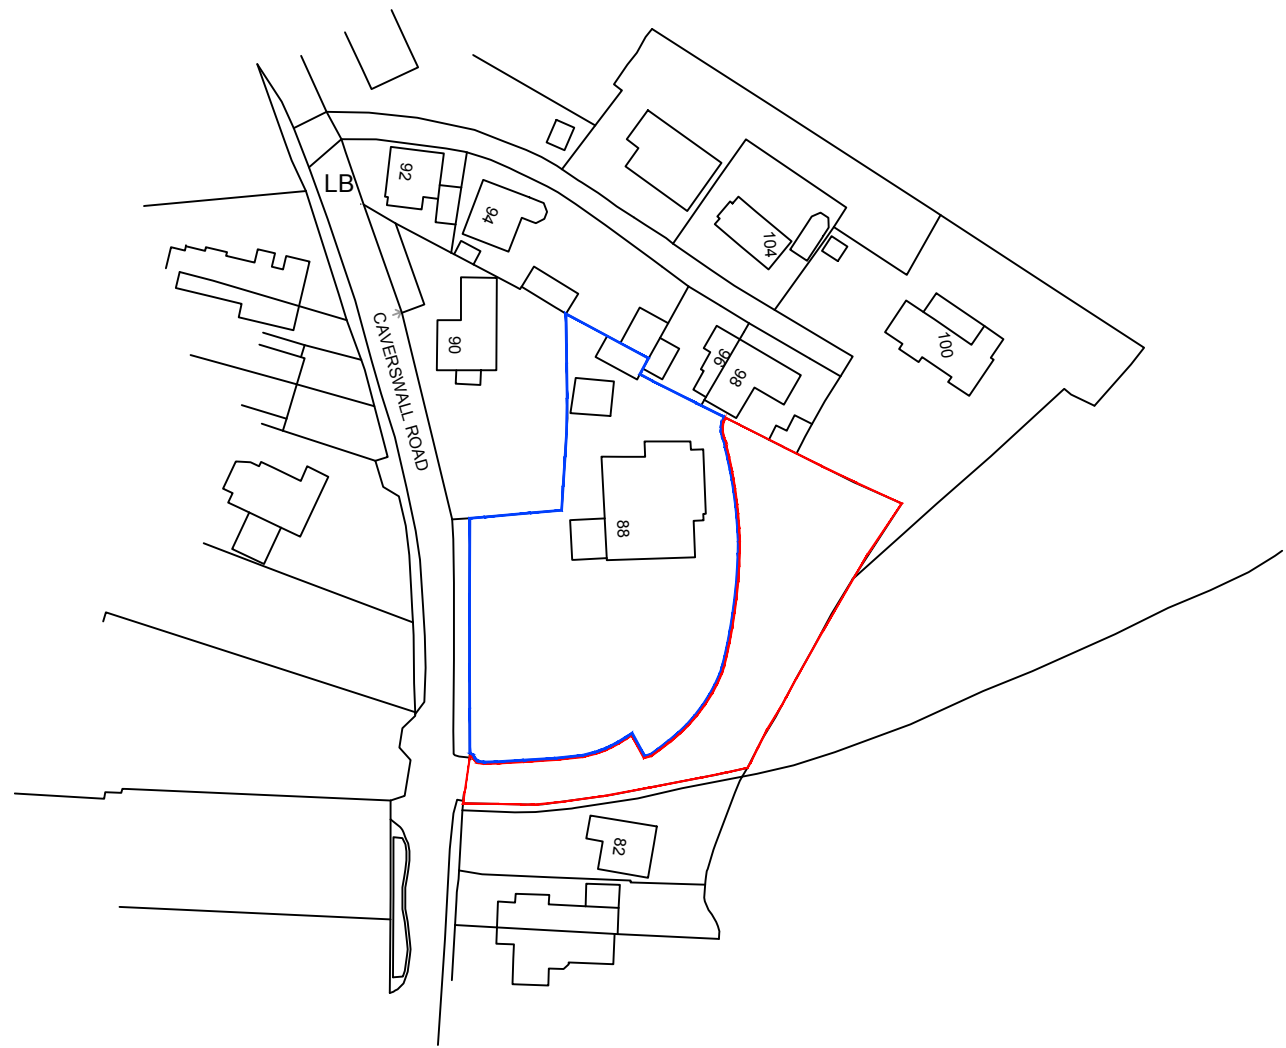

EXISTING LOCATION PLAN - 1:1250



FOREFRONT
DEVELOPMENT CONSULTING

4 Ridge House, Ridge House Drive, Festival Park, S-O-T, ST1 5SJ
Office 01782 216912 WWW.FOREFRONTDC.COM

CLIENT

GEMC INVESTMENTS LTD

PROJECT

Proposed detached dwelling to land at Longslow House, 88 Caverswall Road, Blythe Bridge. ST11 9BG

TITLE

Existing Site & Location Plans

SCALE

1:500 / 1:1250 @ A1

DRAWN

ATG

DRG NO.

23-120-01

DATE

02 / 09 / 24

REV.

DESCRIPTION

DATE

PLANNING