


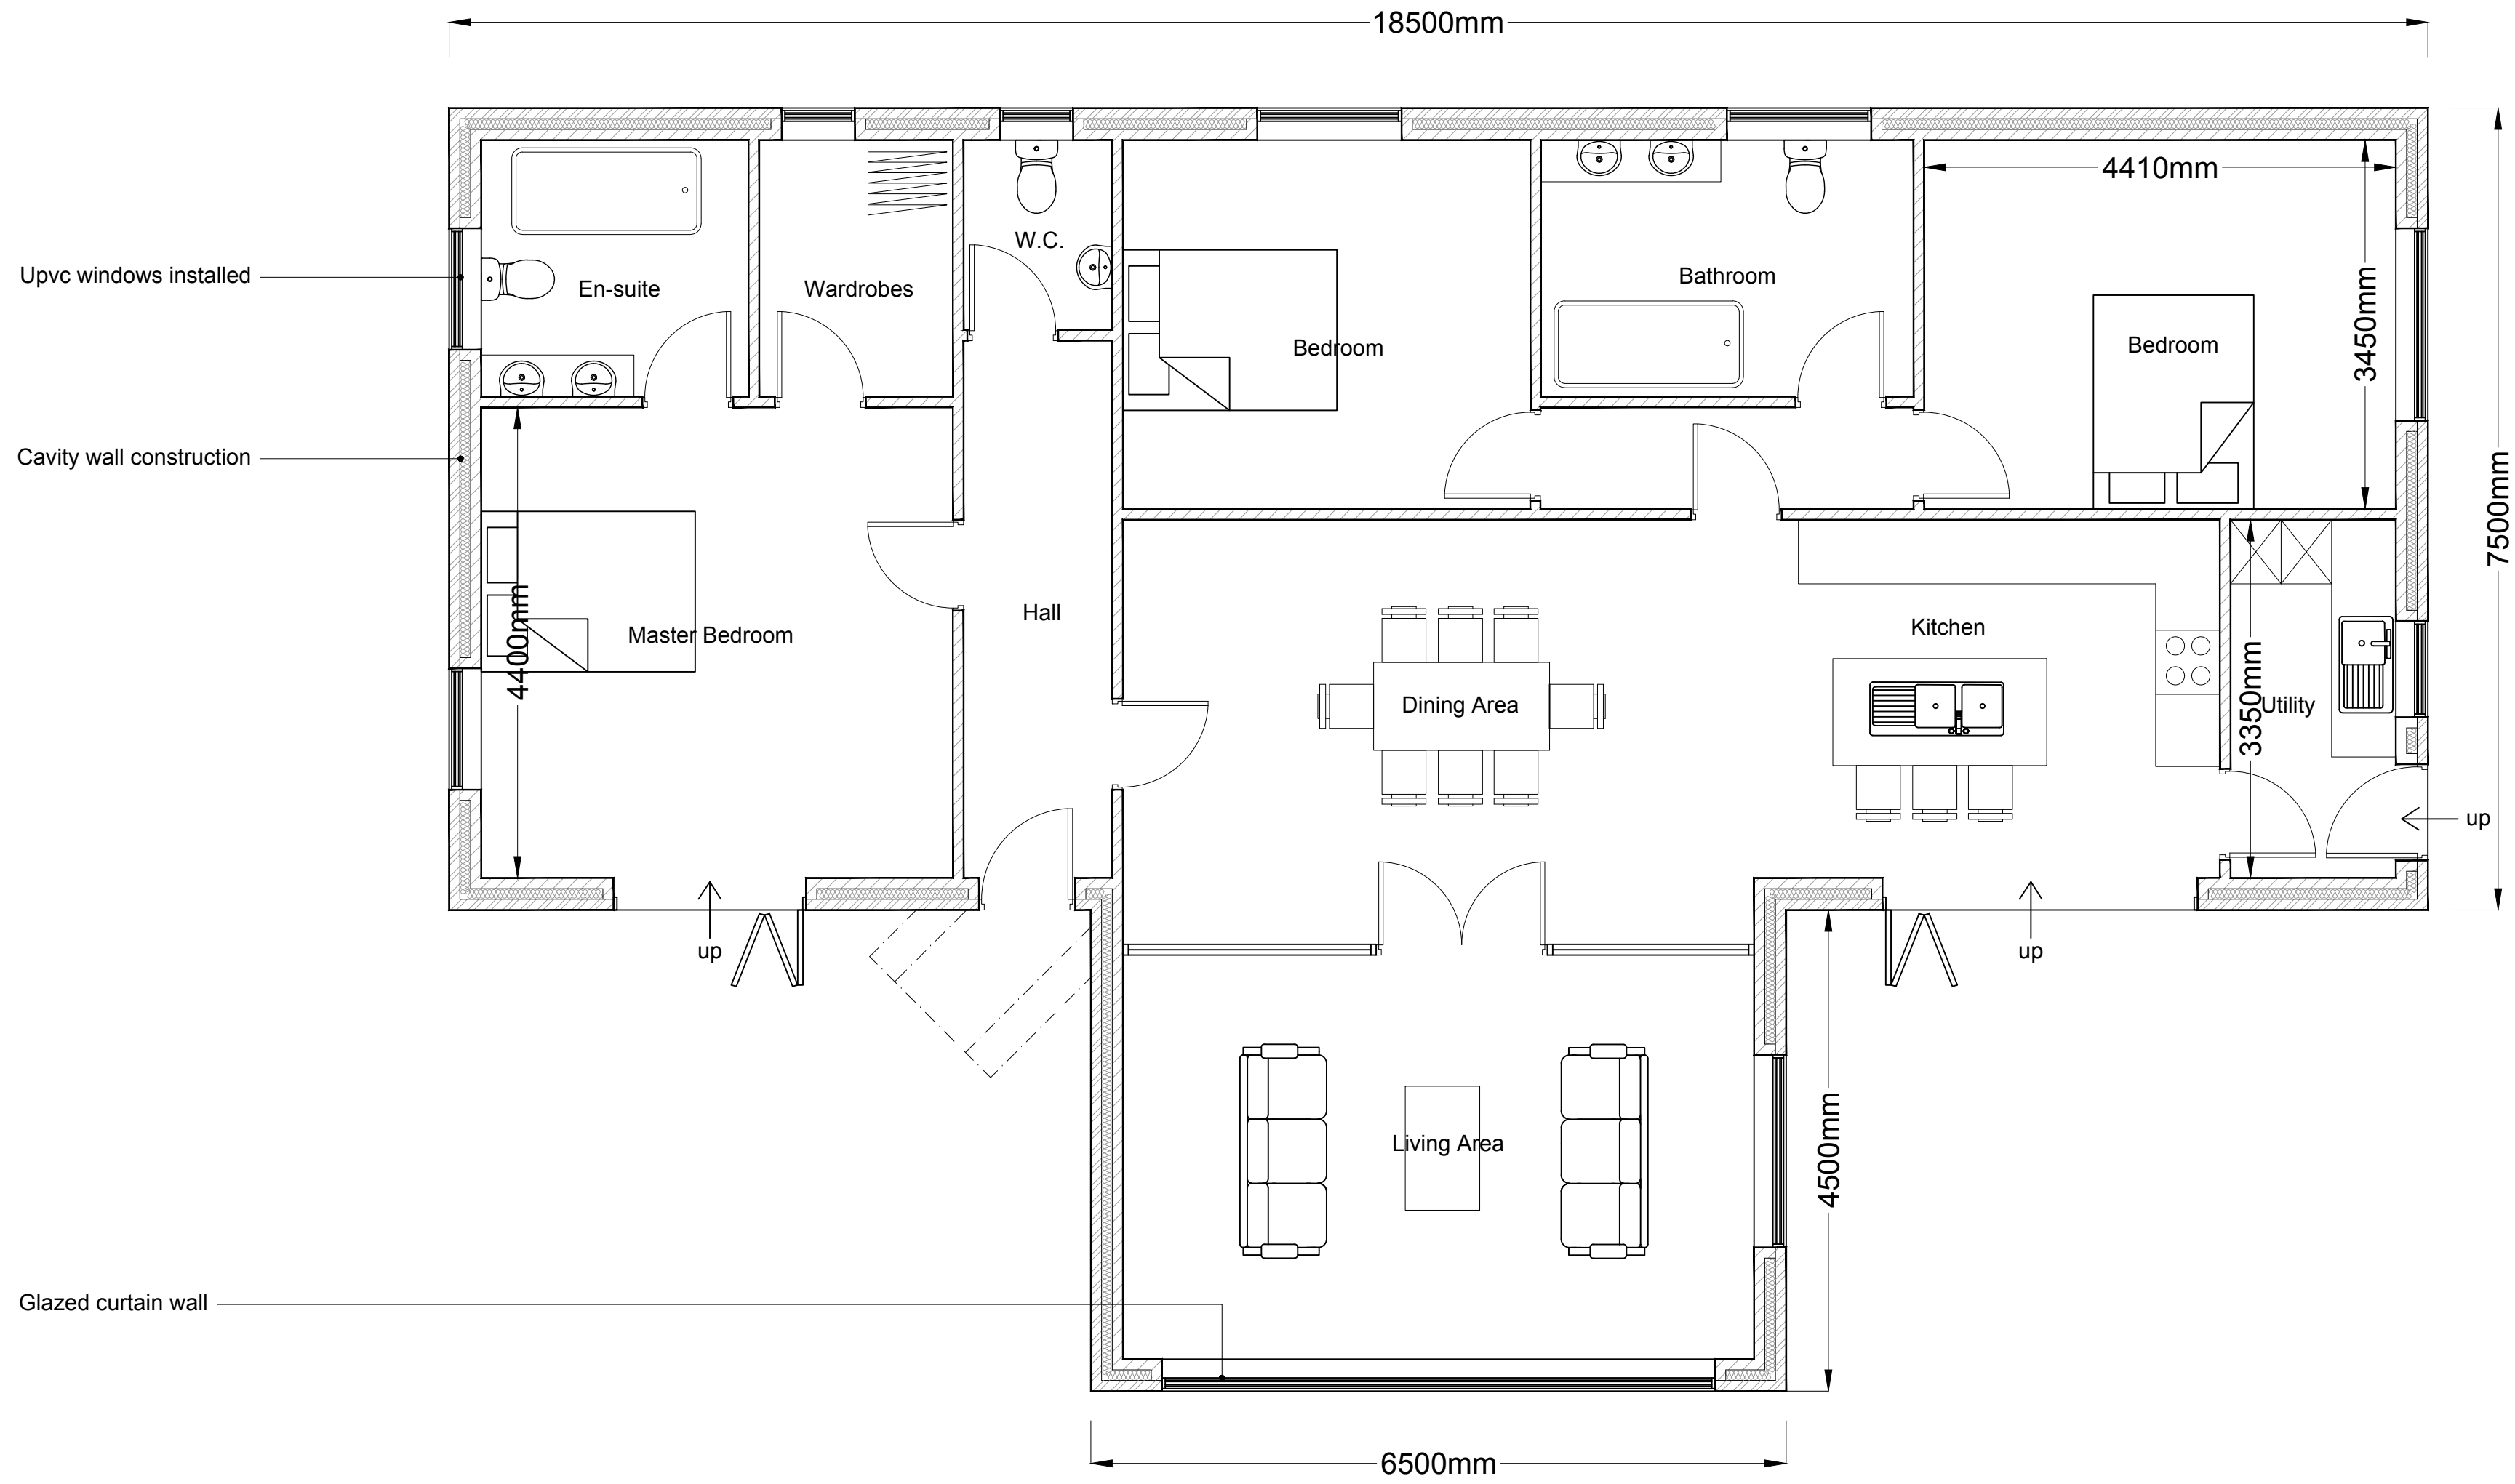

PROPOSED GROUND FLOOR PLAN



FOREFRONT
DEVELOPMENT CONSULTING

4 Ridge House, Ridge House Drive, Festival Park, S-O-T. ST1 5SJ
Office 01782 216912 WWW.FOREFRONTDC.COM

CLIENT

GEMC INVESTMENTS LTD

PROJECT

Proposed detached dwelling to land at Longslow House, 88 Caverswall Road, Blythe Bridge. ST11 9BG

TITLE

Proposed Ground Floor Plan
Crown copyright and Ordnance Survey 0100031673

SCALE

1:50 @ A1

DRG NO.

23-120-02

REV.

DRAWN

ATG

DATE

02 / 09 / 24

DESCRIPTION

DATE

PLANNING