
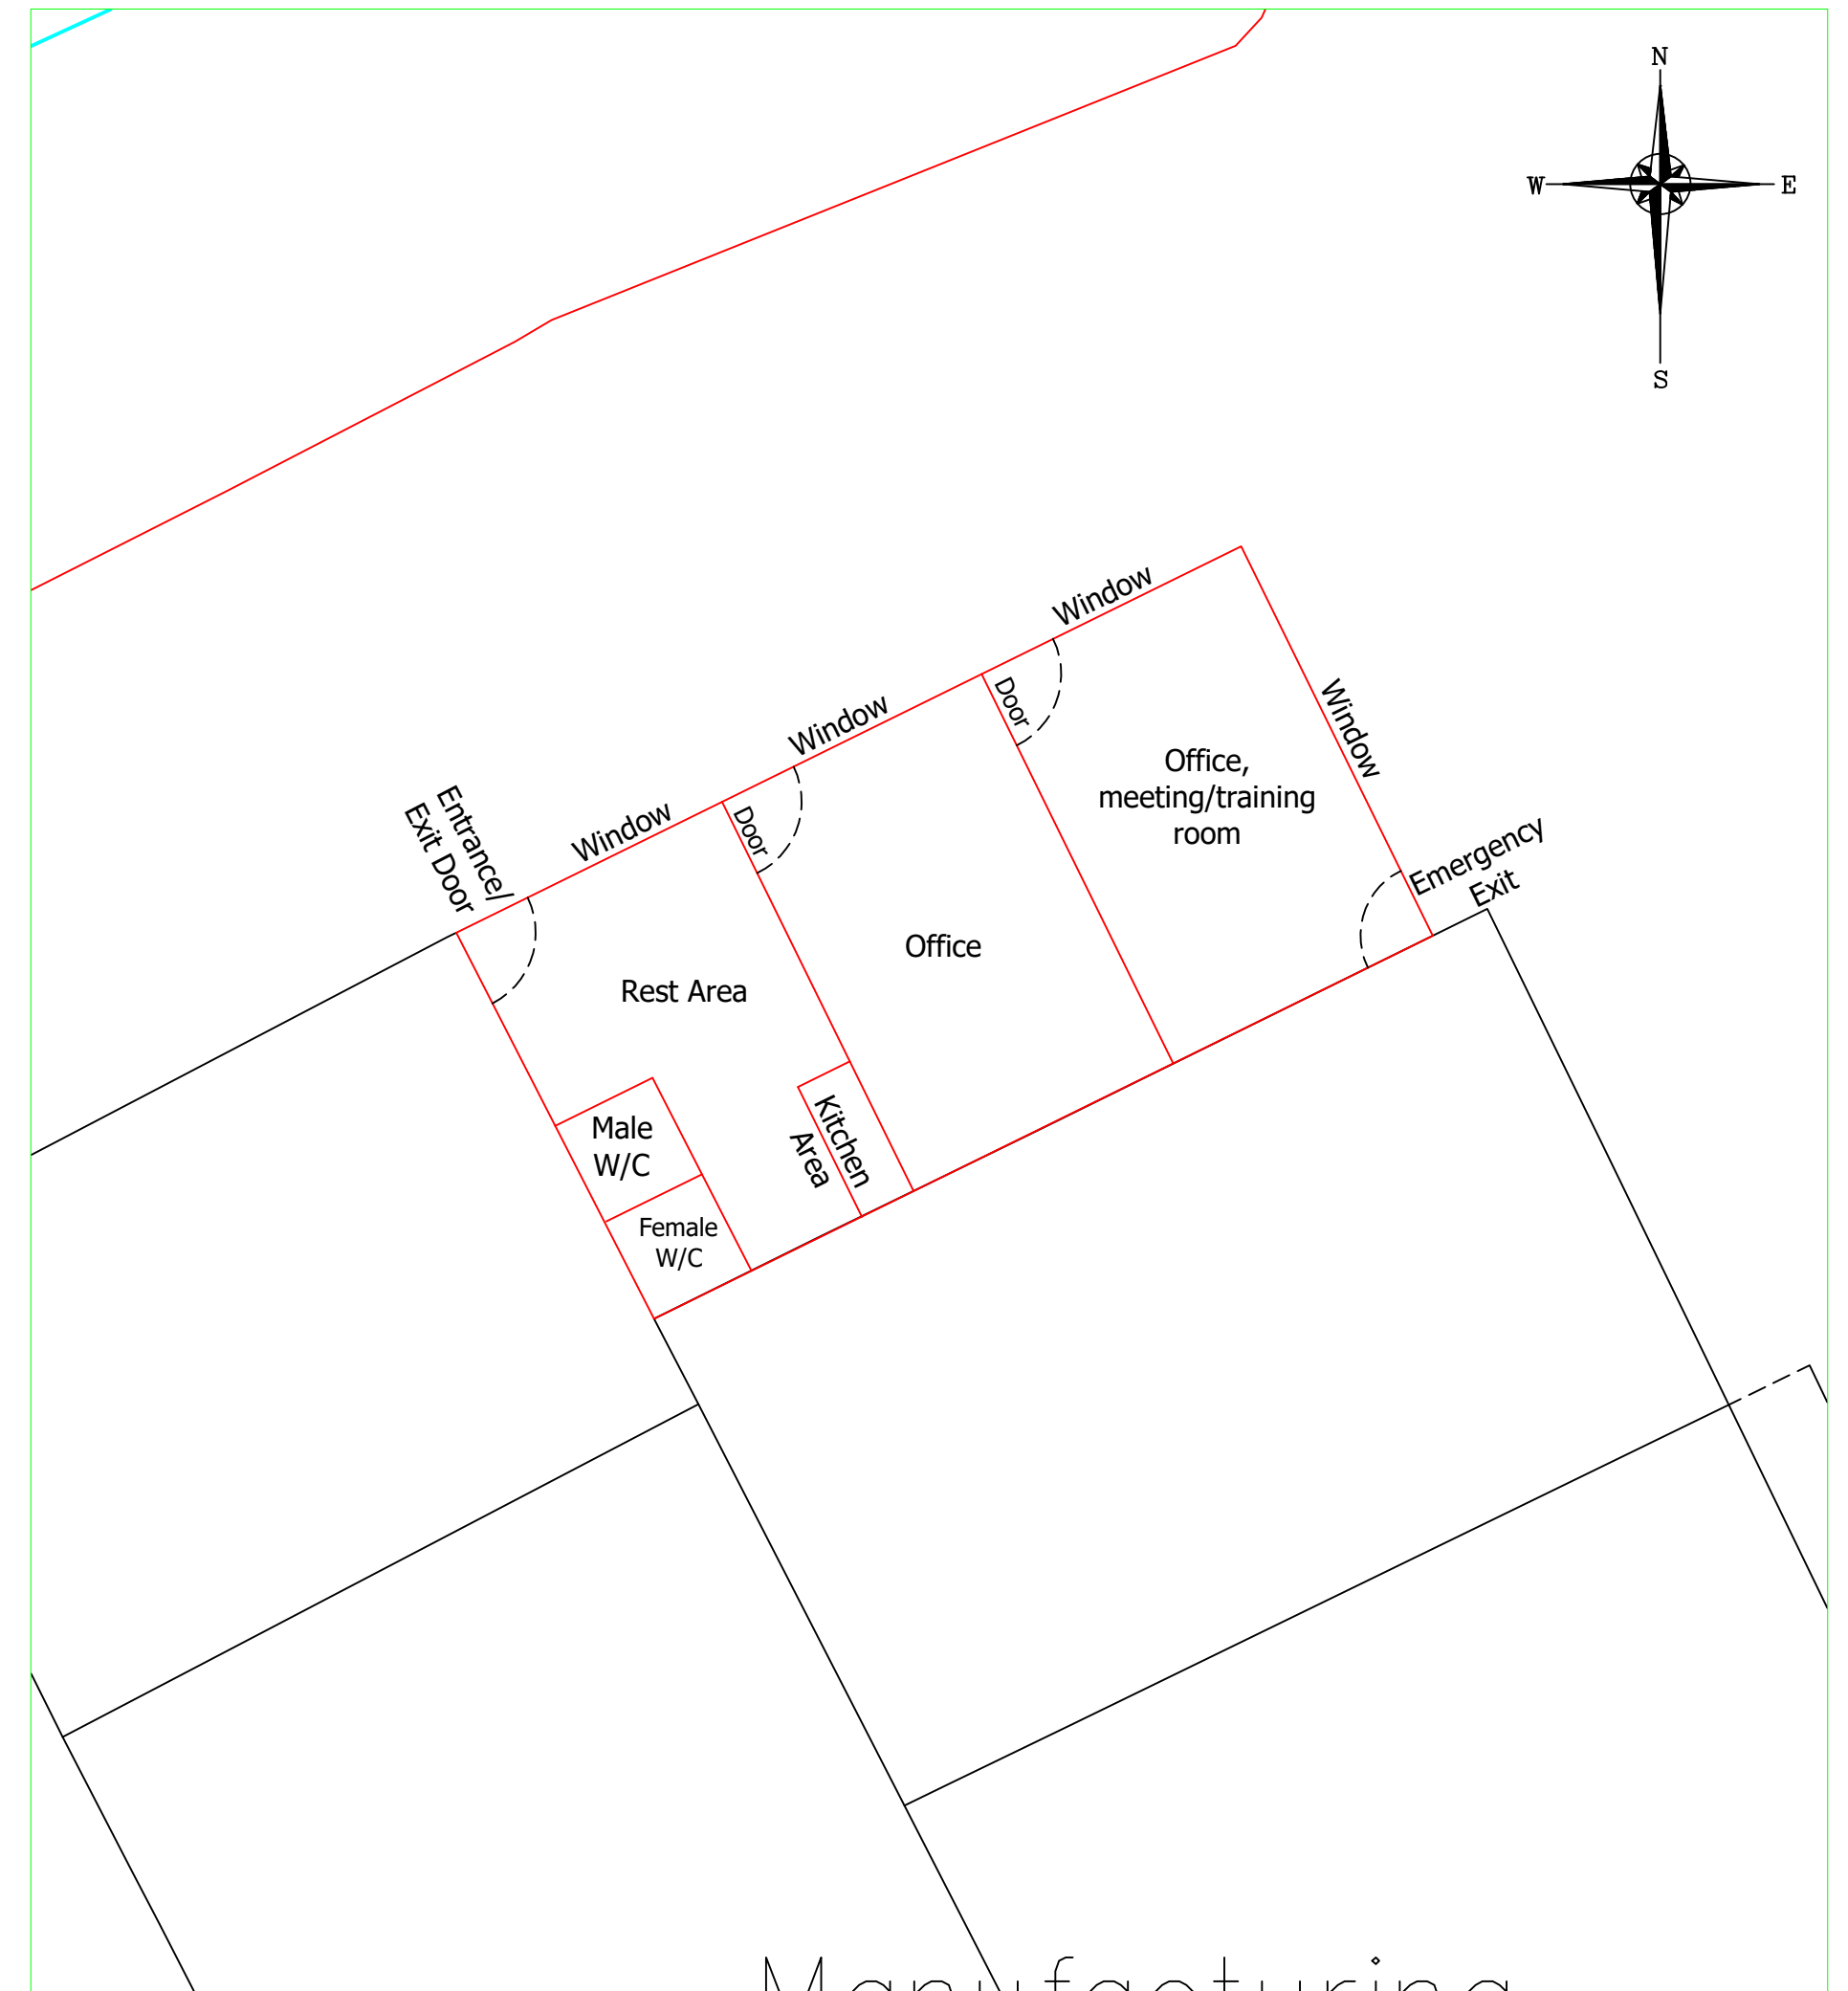
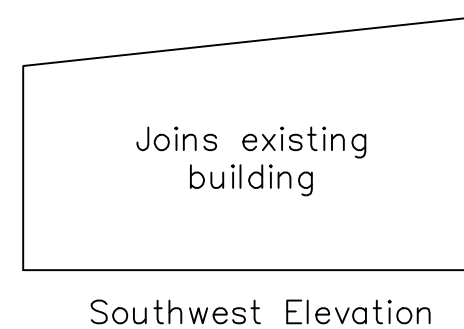
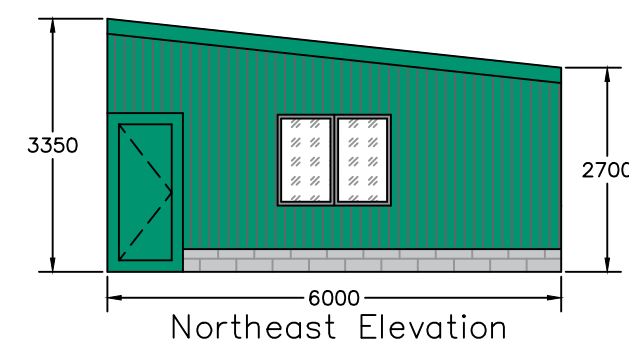
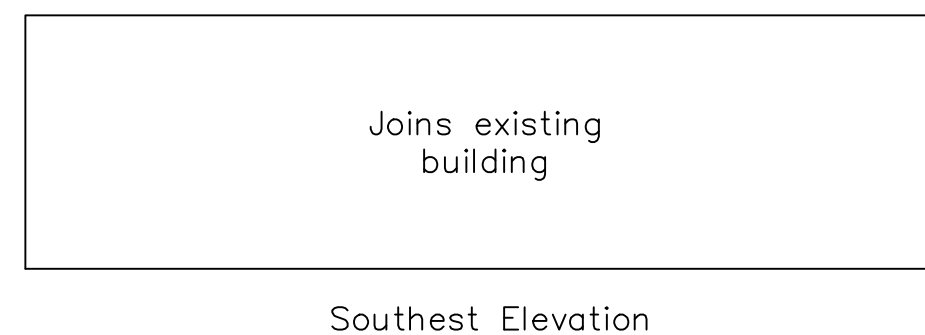


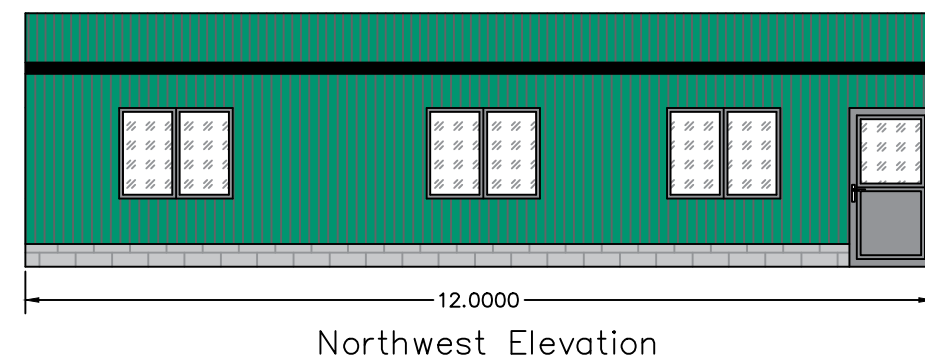

Roof sheeting to be insulated composite panels, coloured Juniper Green (12B29)

Vertical cladding to be insulated composite panels, coloured Juniper Green (12B29)

Below cladding on the northwest and northeast elevation to be block walls

The southeast and southwest elevations will connect to the existing building

The northwest elevation will incorporate windows and a entry/exit door, the northeast elevation will incorporate a window and emergency exit door

All dimensions shown in mm

© Copyright J C Harrison Planning & Admin Services jo@jcharrison.co.uk 07792 144155	
Client: J M Milner Steel Framed Buildings Ltd, Homeland Farm, Sarver Lane, Dilthorne, ST10 2PD	
Project: Proposed extension for use as an office, training room and welfare facilities ancillary to the existing manufacturing business	
Title: Elevations and Floor Plan	
Drawn: J Harrison	Date: 04.09.2024
Scales: 1:100 @ A2	
Drg. No.: 1114-003	Rev.: A