

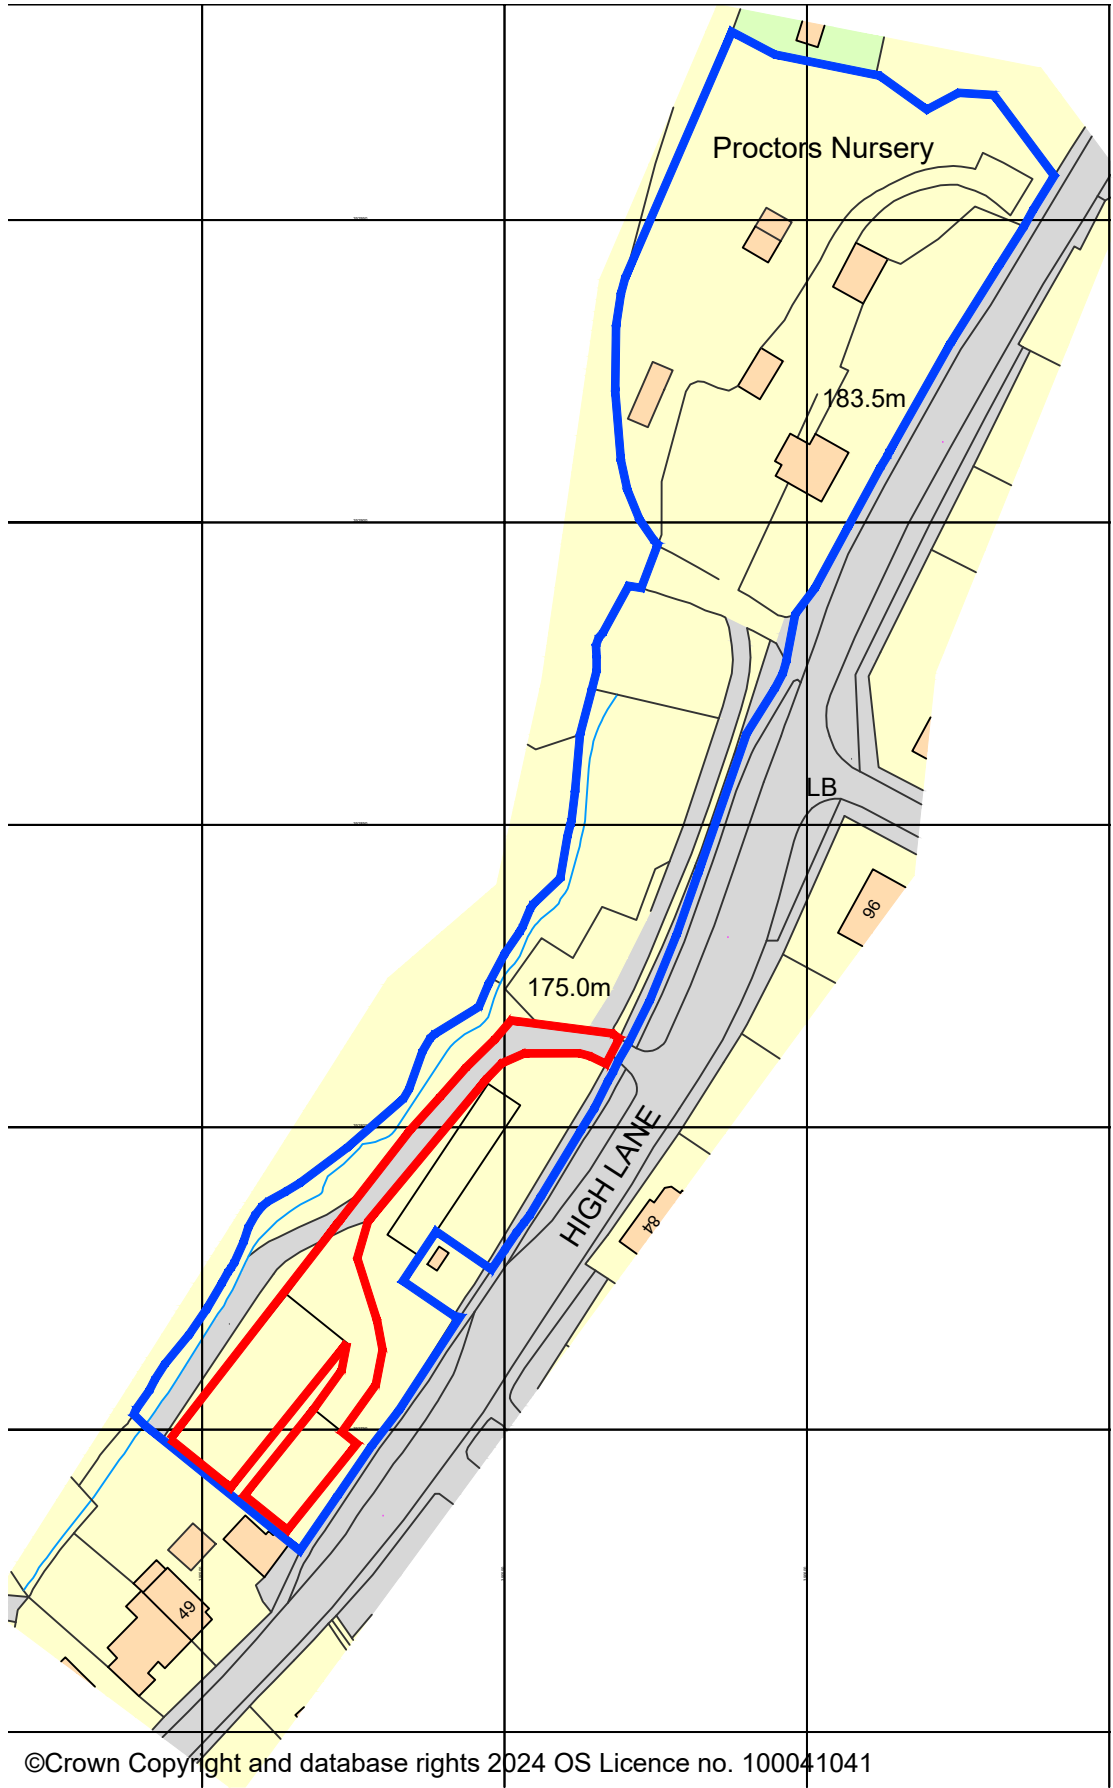


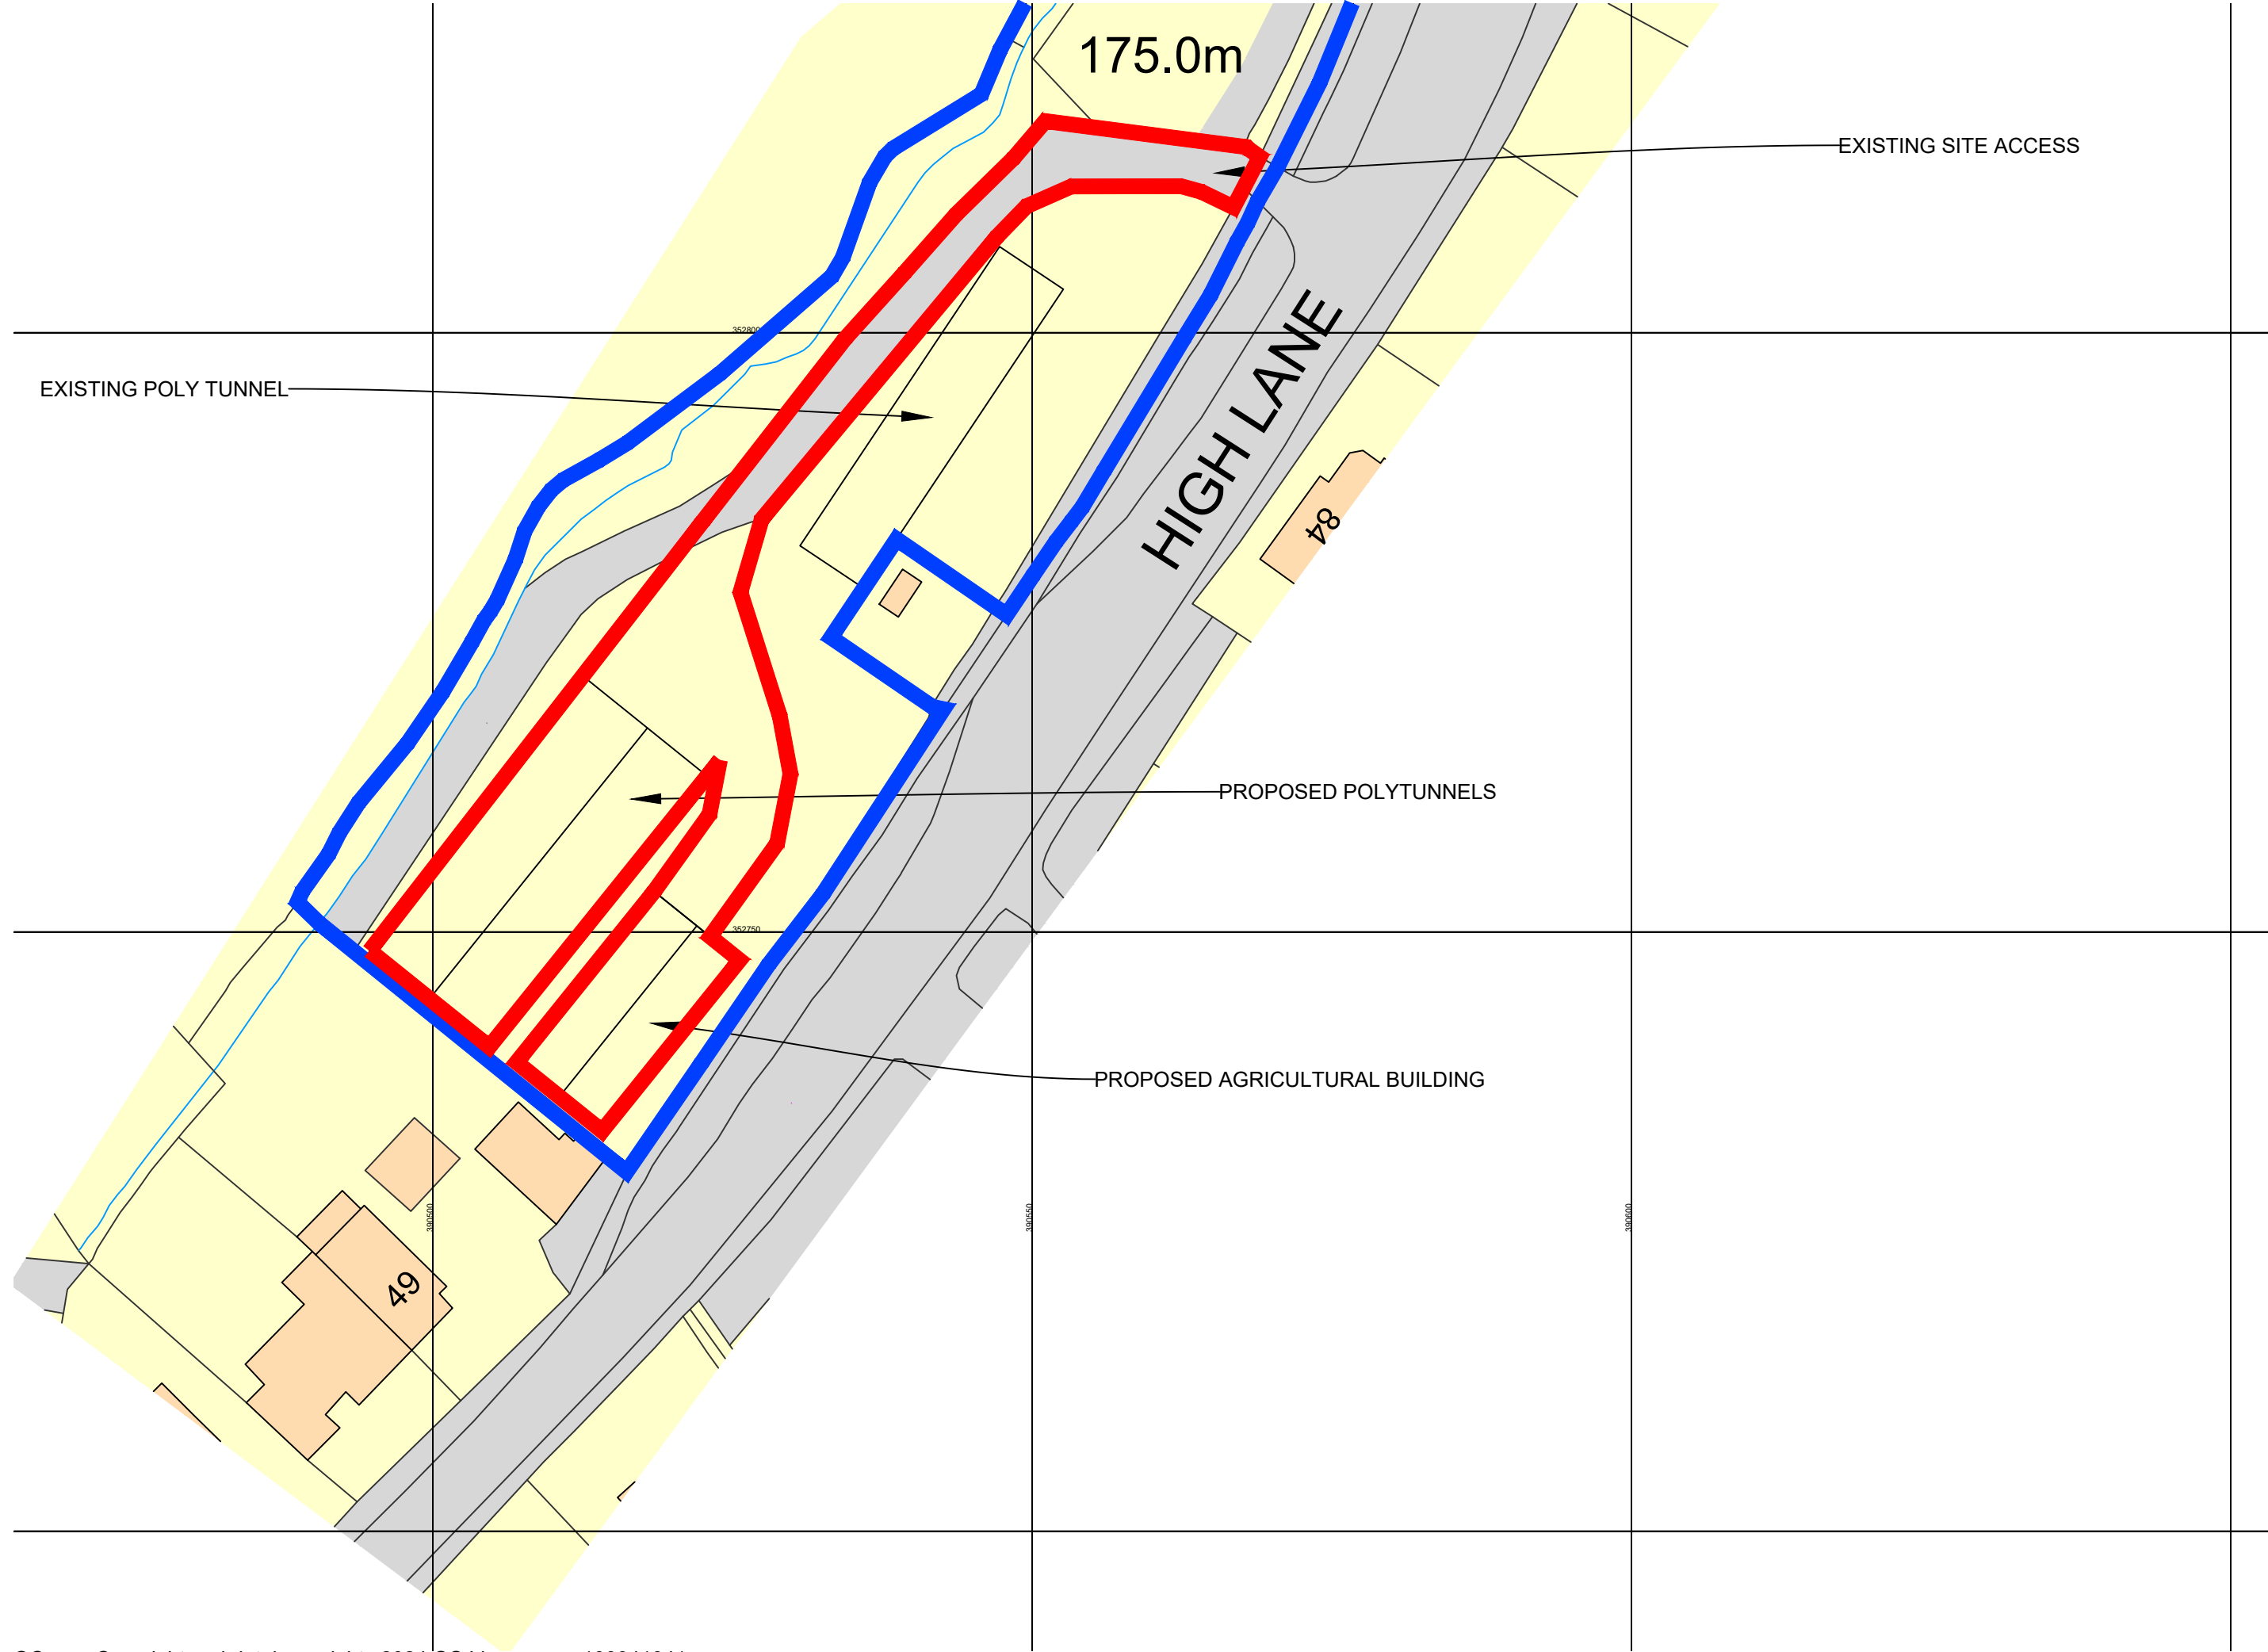

LOCATION PLAN
Scale 1:1250

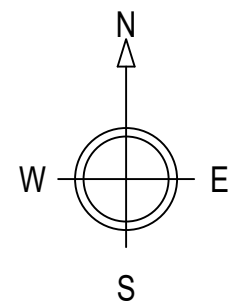


BLOCK PLAN
Scale 1:500

©Crown Copyright and database rights 2024 OS Licence no. 100041041

- NOTES:
1. Use written dimensions only. All dimensions to be checked on site and any discrepancies reported to ACORUS immediately. If in doubt ask.
 2. Where relevant, significant hazards have been identified on the drawing. Hazards which should be obvious to a competent contractor or unforeseeable have not been identified.
 3. This drawing is confidential and remains the exclusive property of ACORUS.

© ACORUS Rural Property Services Ltd.

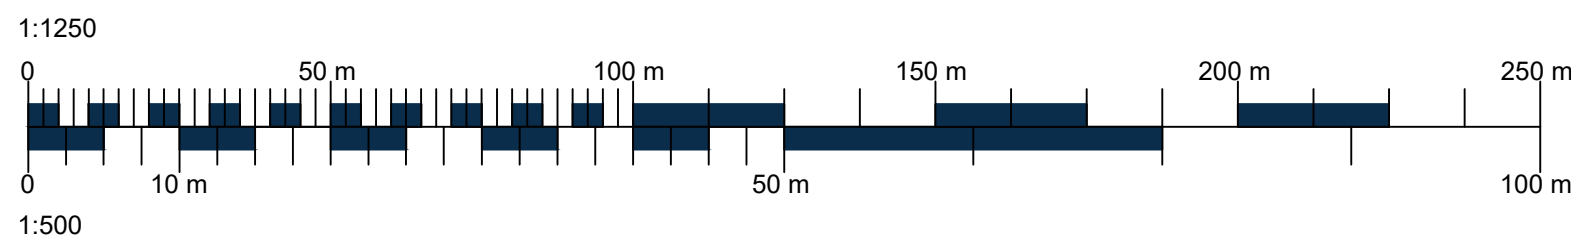

- Ownership Boundary
Site Boundary

Rev	Date	Description	Dwn	Chk
Rev	Date	Amendment	Drawn	Checked
PROJECT				
PROCTORS NURSERY				
HIGH LANE, BROWN EDGE				
TITLE				
AG BUILDING AND POLY TUNNELS				
SITE PLAN				
SCALE				
AS SHOWN	@A1	09/24	CF	AA
JOB NO.	PSN/AA24/01	DRAWING NO.	100_01	REVISION



acorus

Planning. Design. Property.

acorus.co.uk

SITE PLAN