



Copyright of this drawing is vested in the Architect and it must not be copied or reproduced without consent. All construction must wait the site and be responsible for taking and checking all dimensions relative to the work. Hewitt&Carr Architects Ltd is not responsible for any errors or omissions in this drawing. THE ARCHITECT'S DRAWINGS ARE NOT TO BE USED FOR ANY OTHER PURPOSES WITHOUT THE ARCHITECT'S WRITTEN CONSENT. ANY REUSE OF THE DRAWINGS WITHOUT THE ARCHITECT'S WRITTEN CONSENT IS STRICTLY PROHIBITED.


Rev	Drawn	Comments	Date
A	BVC	Amendment to detail	12/06/2024

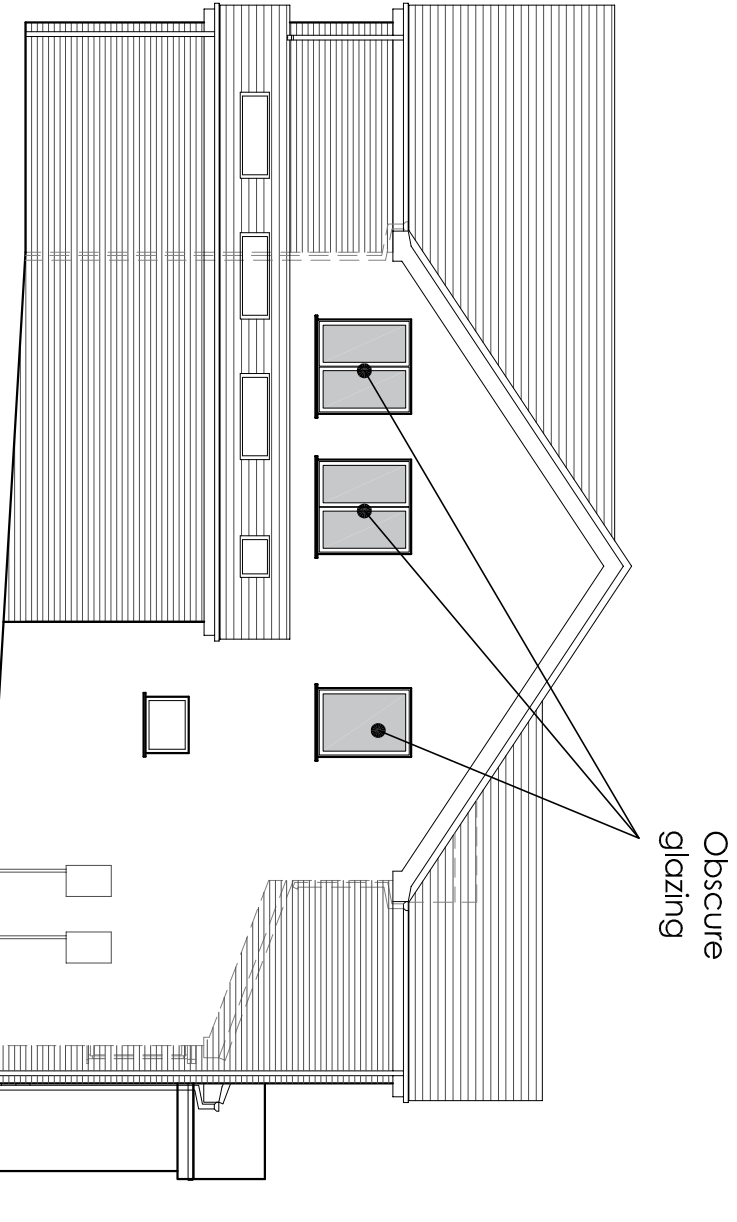


Side Elevation 1:100

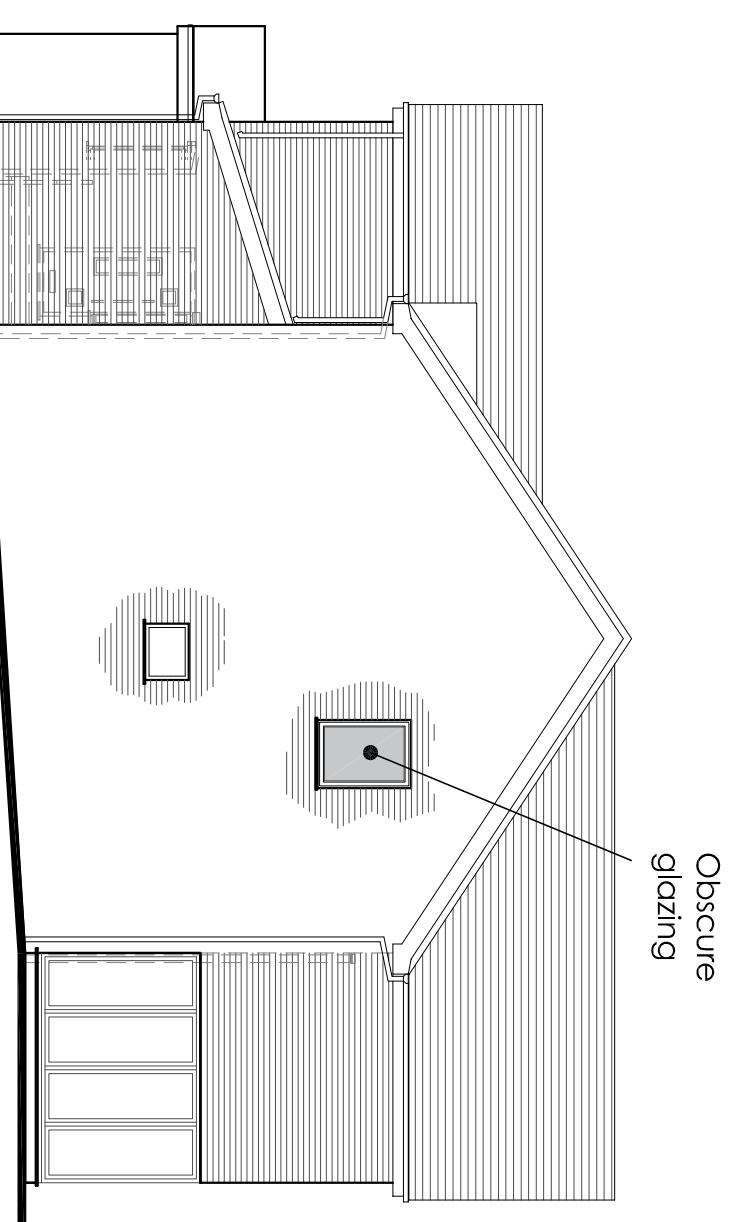



Side Elevation 1:100

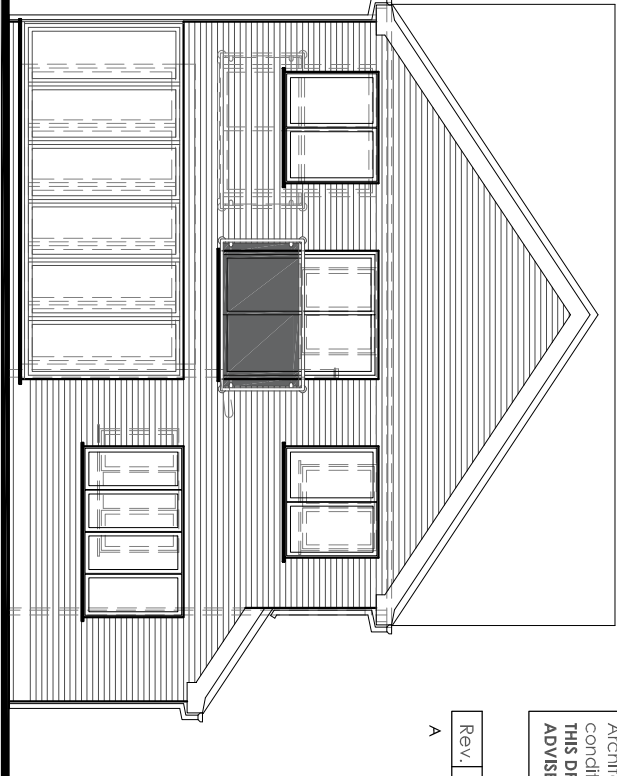


Rear Elevation 1:100

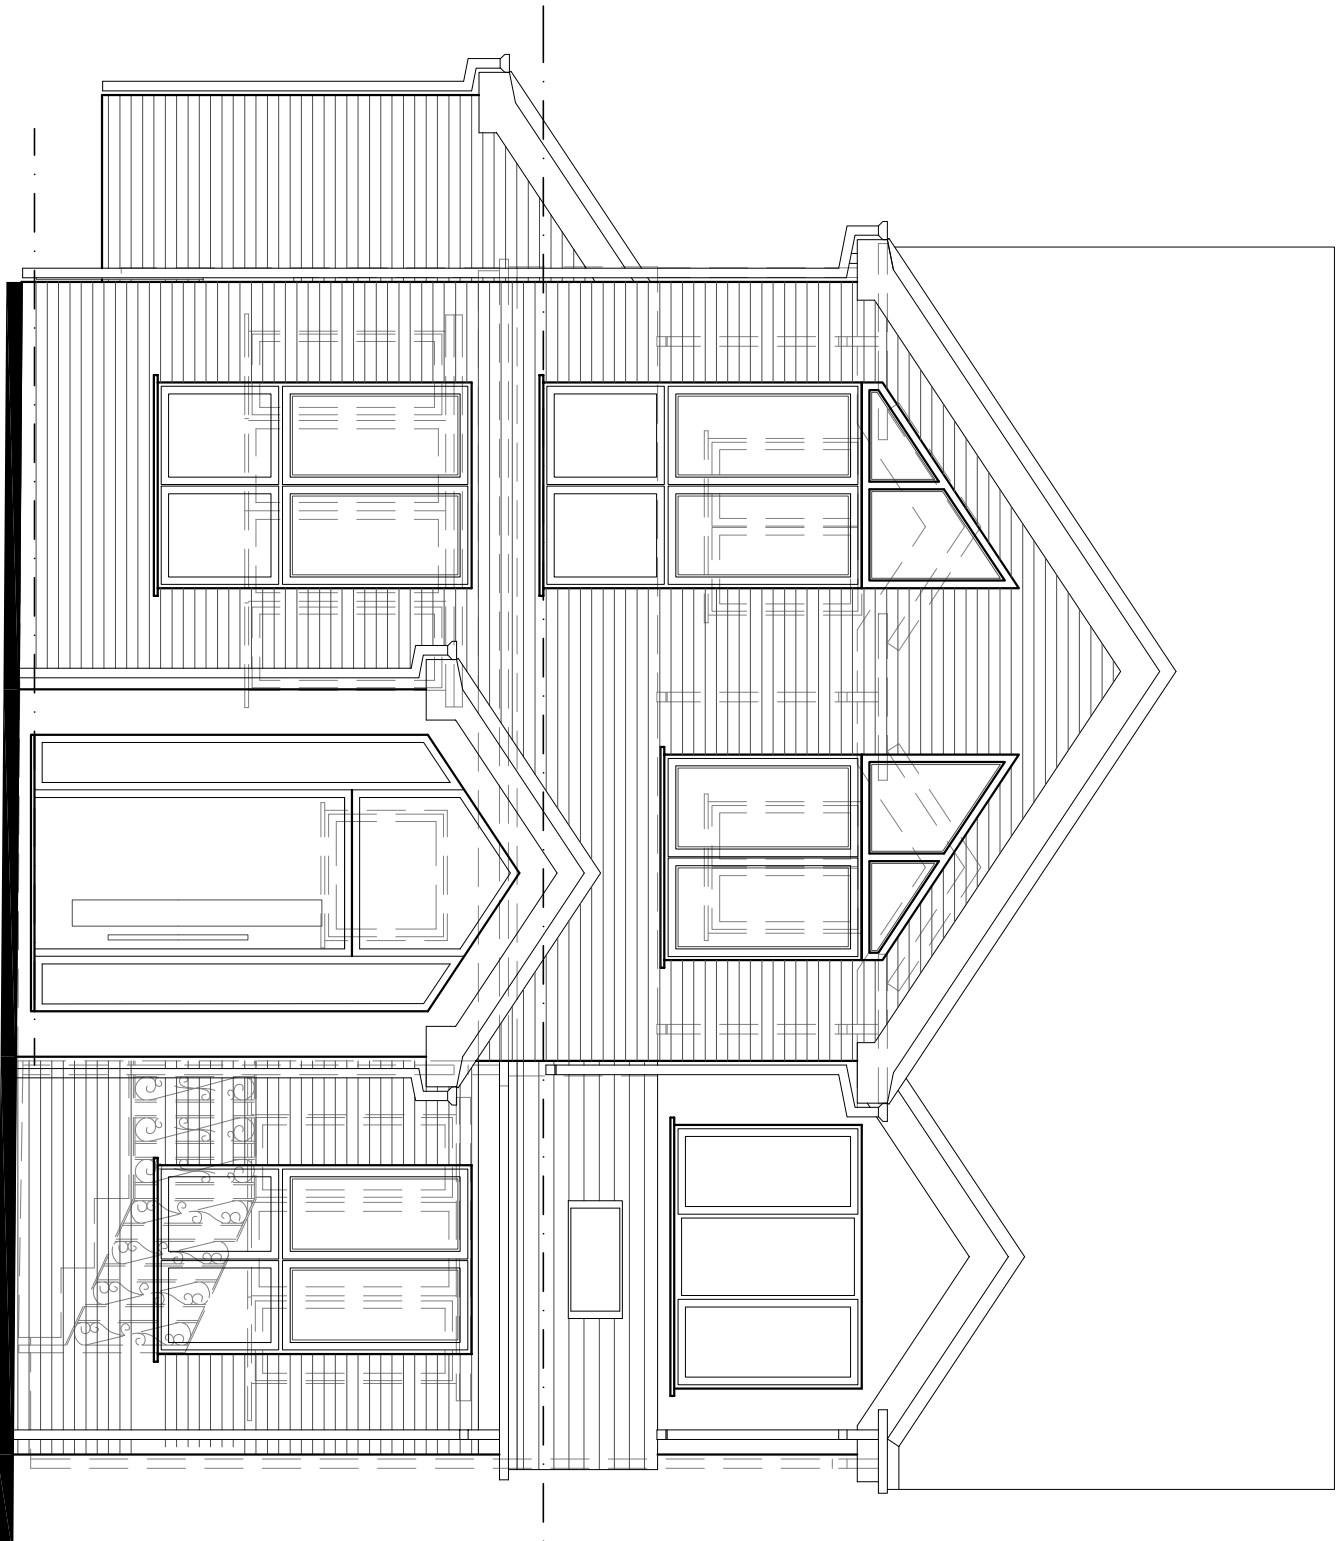


Front Elevation 1:50

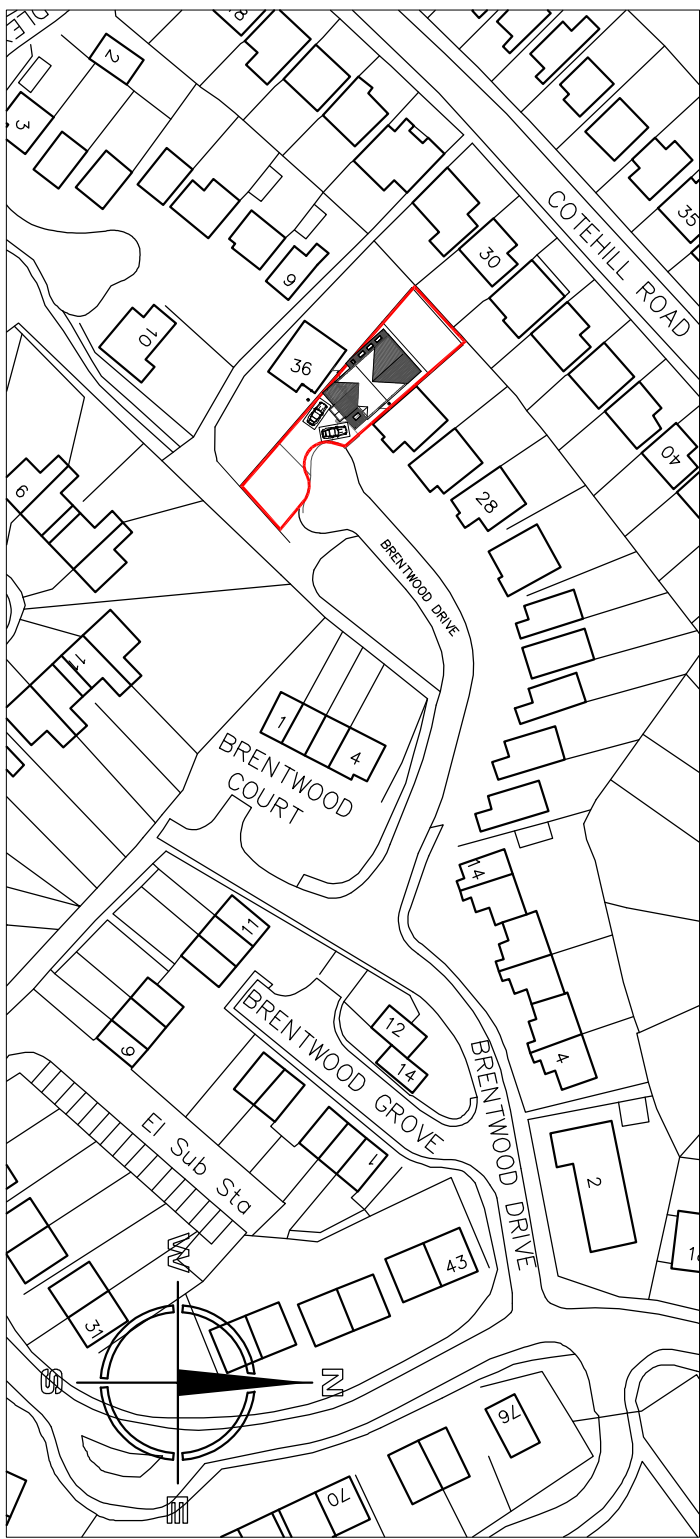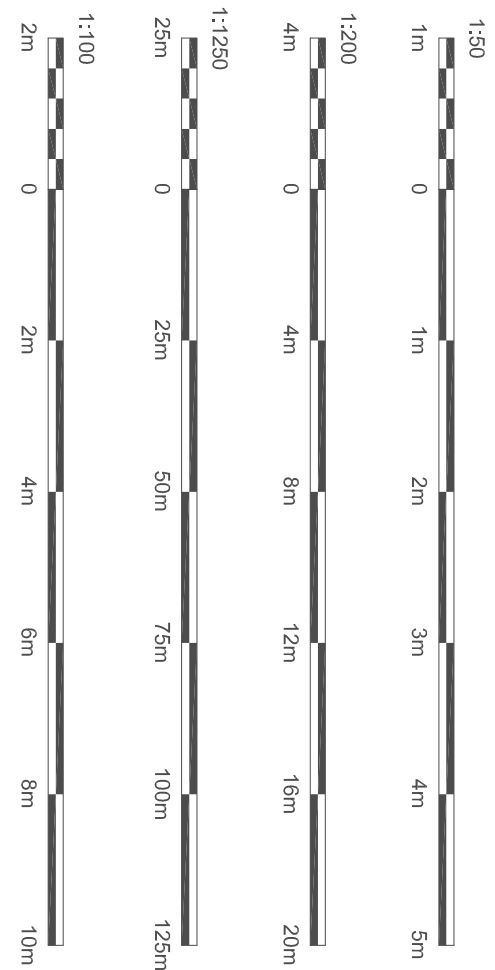


Site Location Plan 1:1250

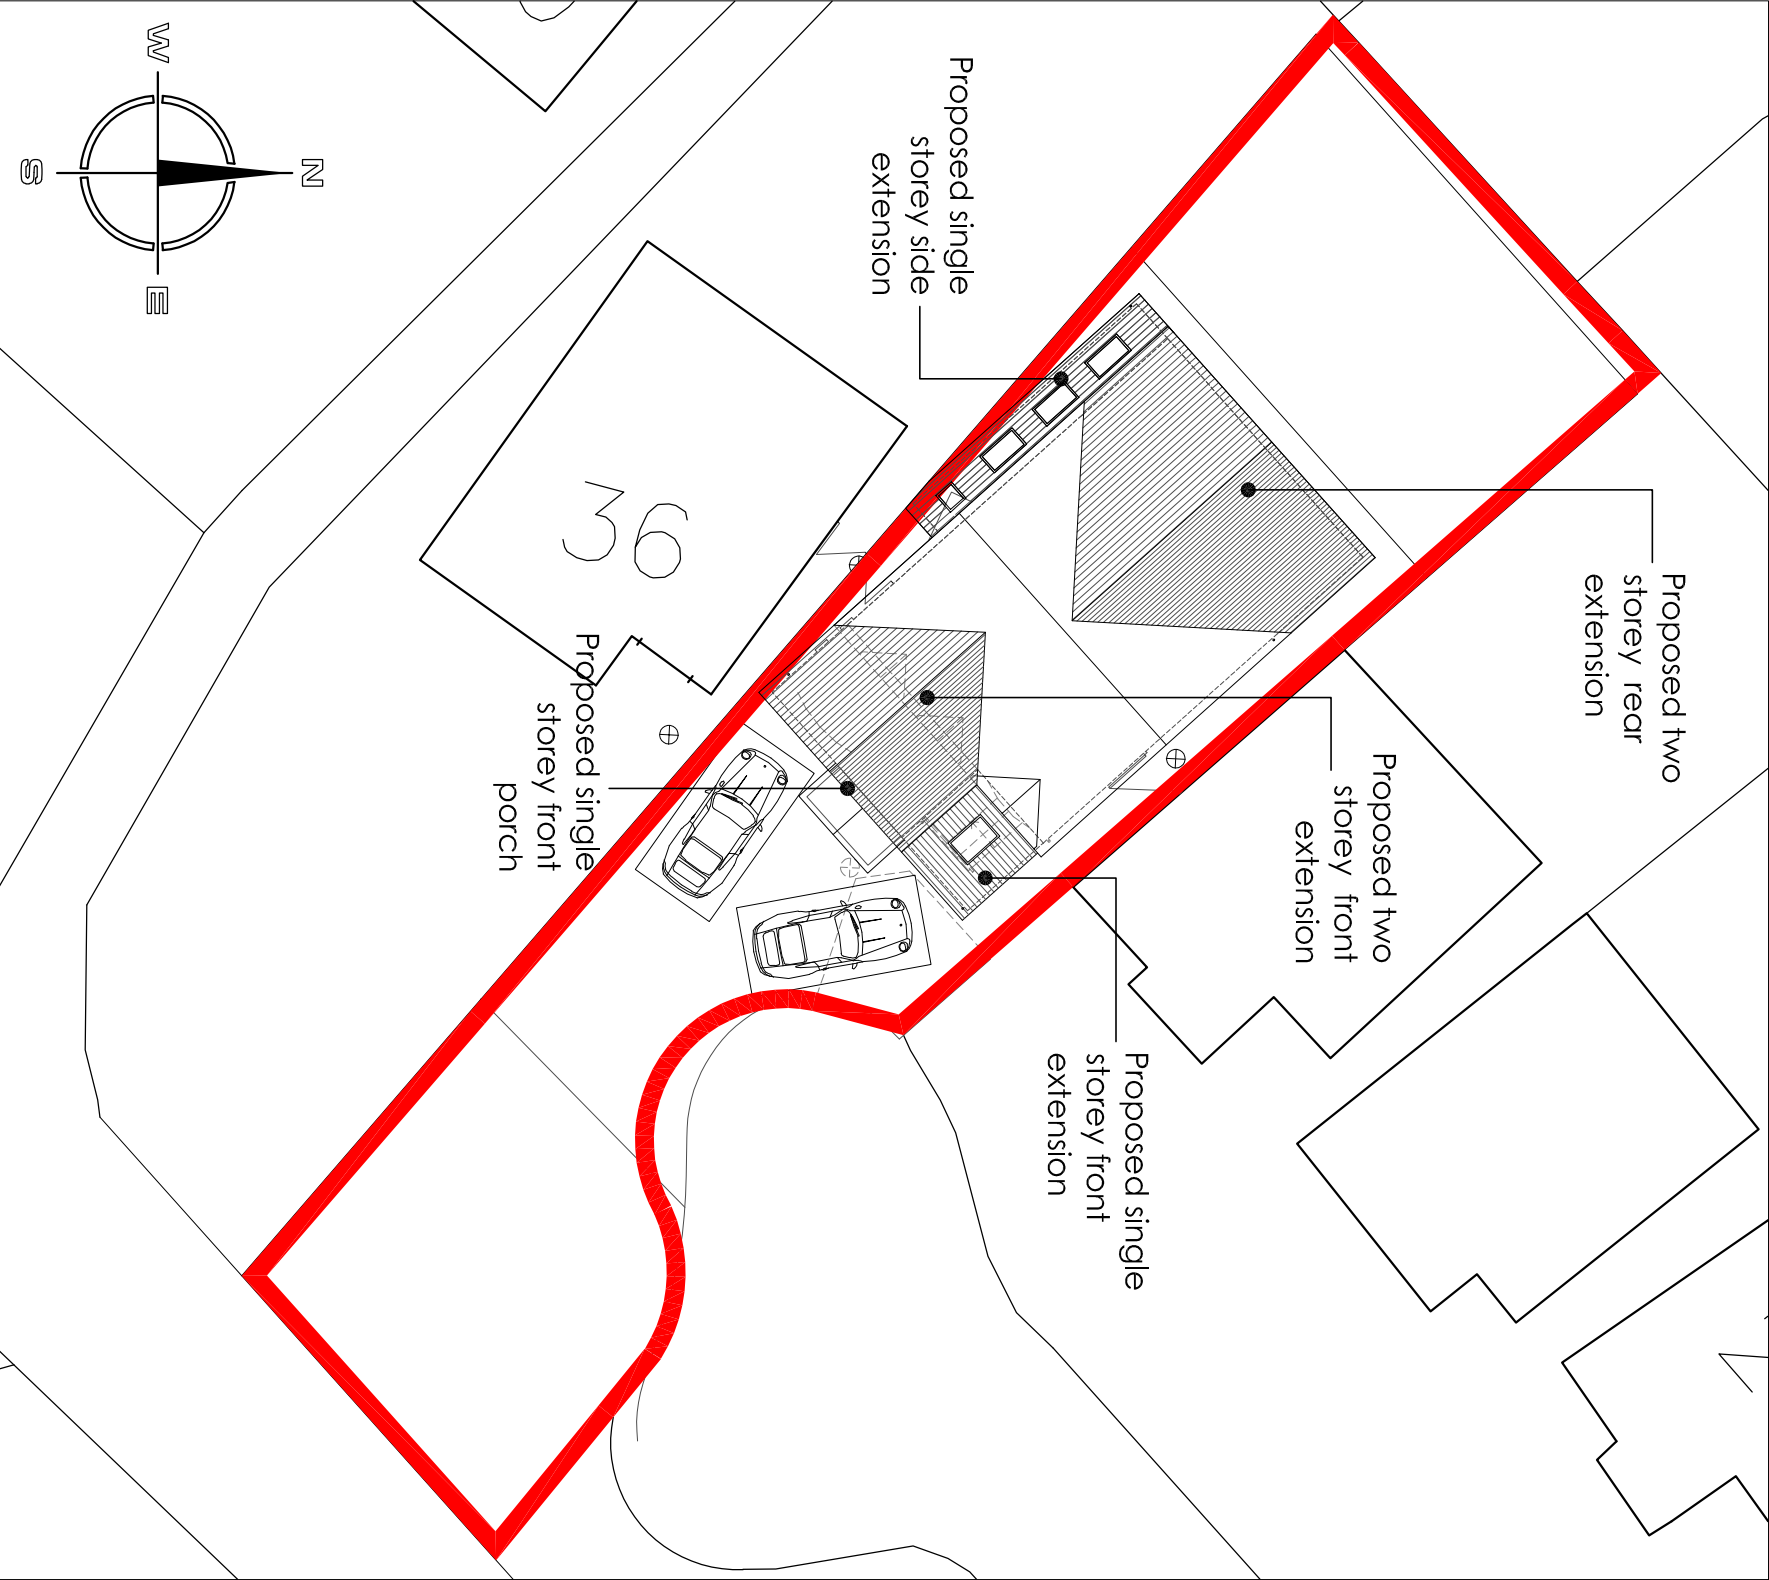


Site Plan 1:200

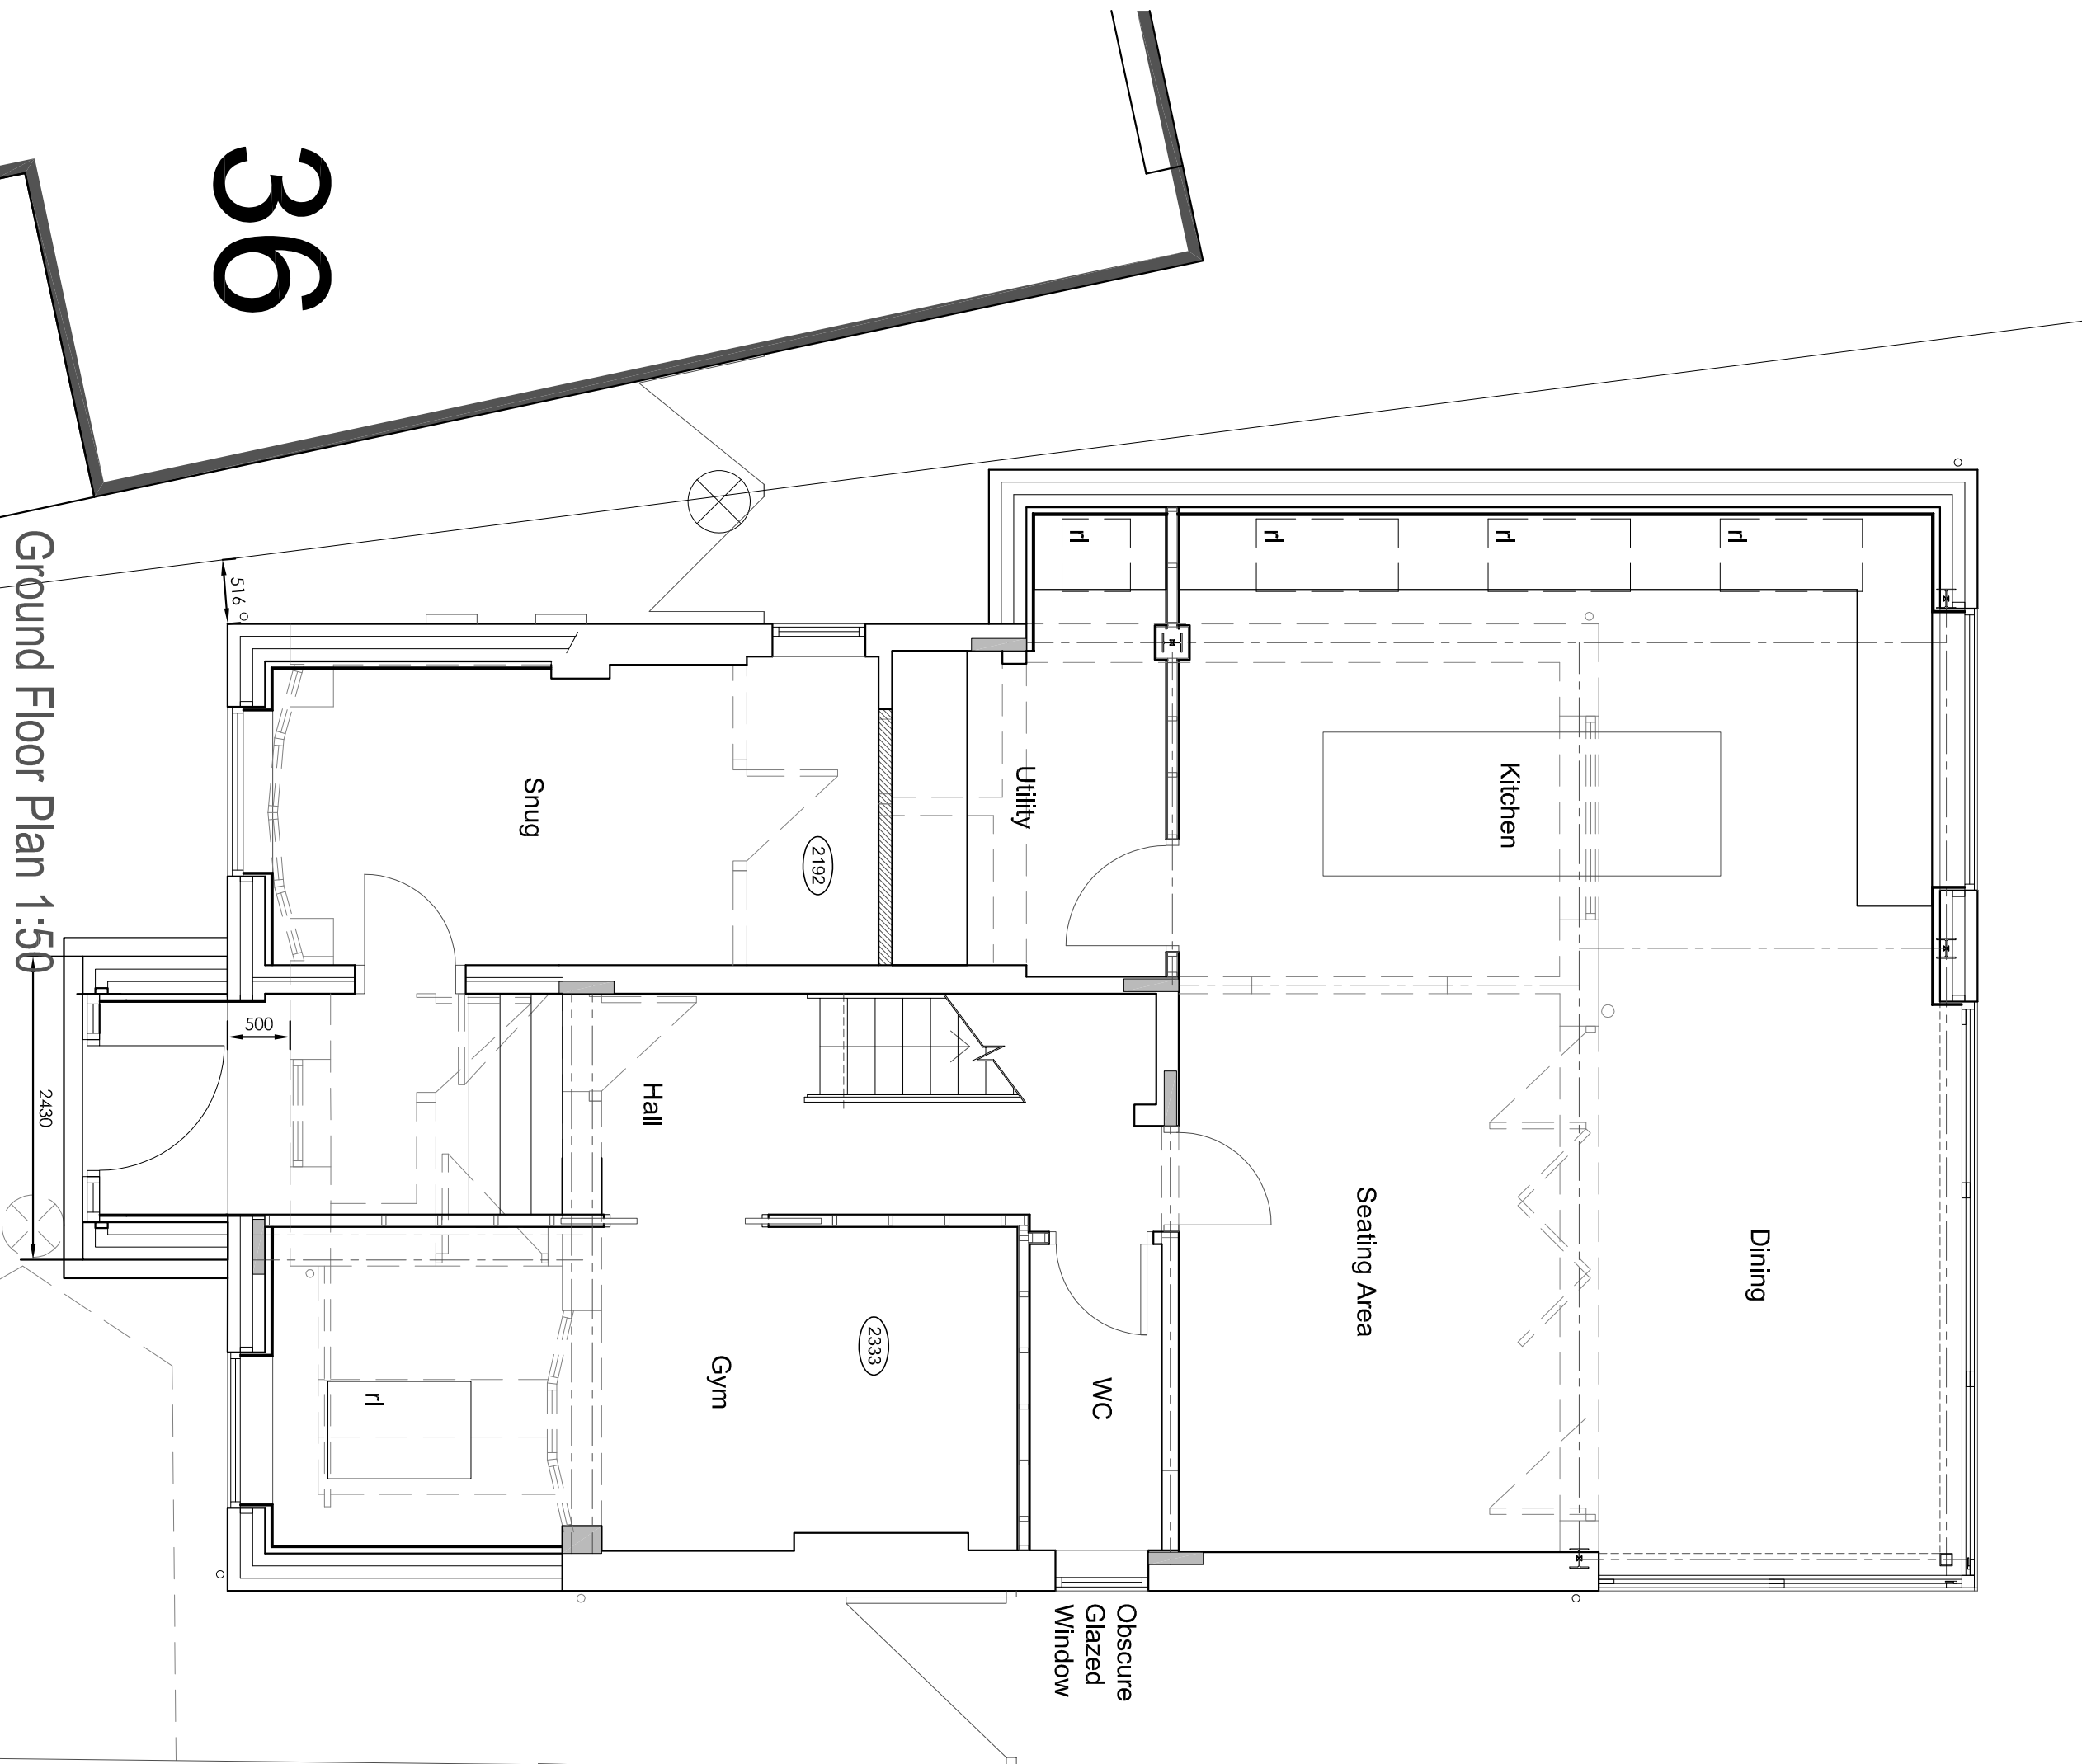

Ground Floor Plan 1:50

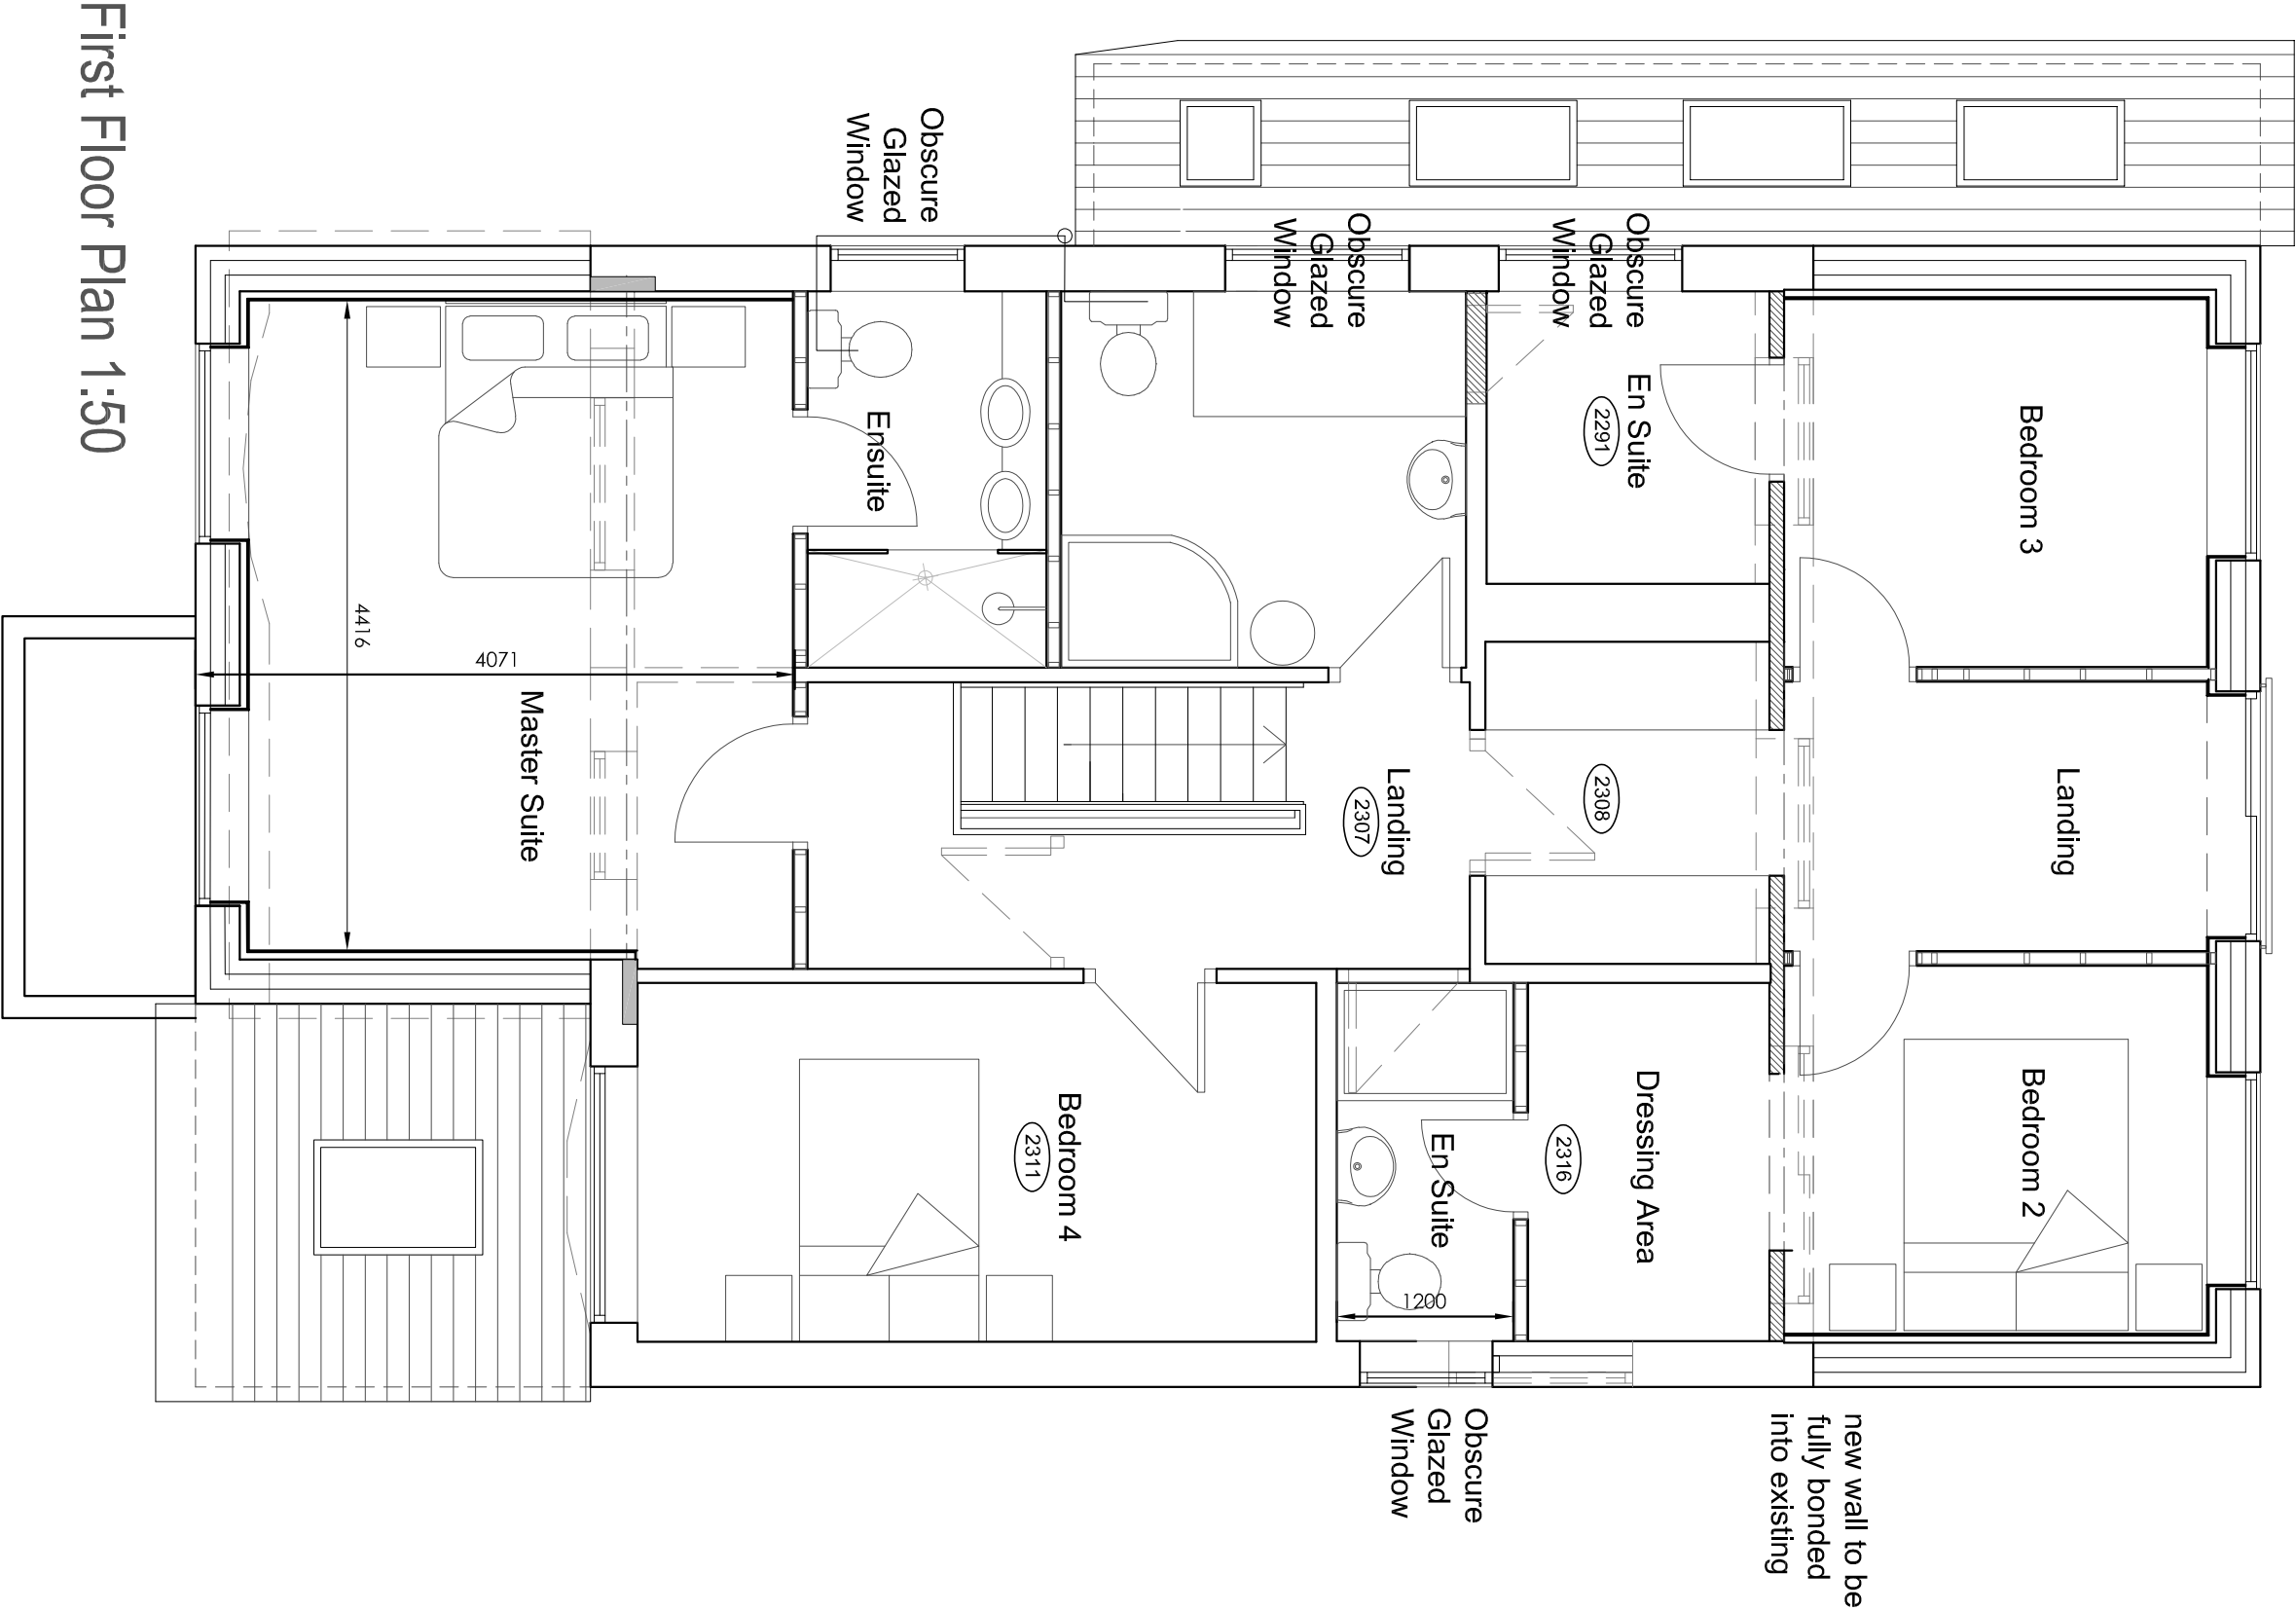

First Floor Plan 1:50

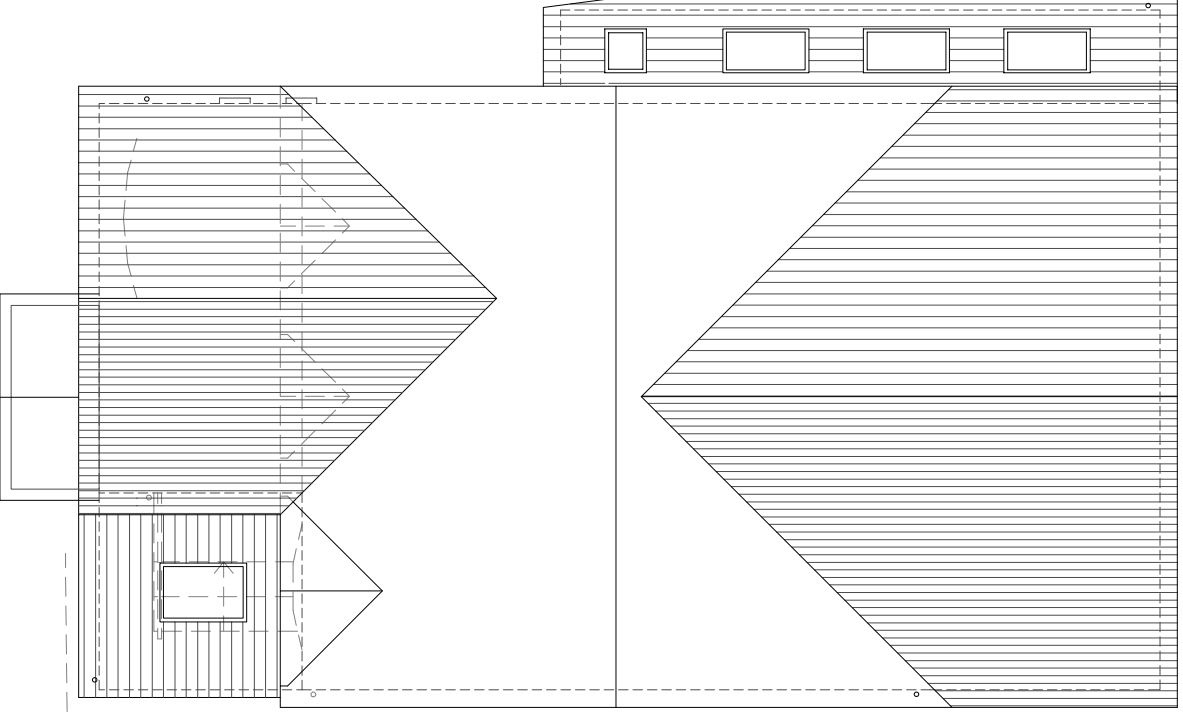

Roof Plan 1:100

Hewitt&Carr Architects
A. Dutton, House 1, 17-19 Leek Road, Cheddle, ST10 1JE
T. 01539 754889
E. enquiries@hccarchitects.co.uk
W. www.hccarchitects.co.uk

Client
Mr & Mrs A Hewitt

Project
Proposed extension at 34 Brentwood Drive, Werrington, Stoke-on-Trent

Title
Proposed Floor Plans and Site Plan

Drawn
PLANNING
Date
March 2024
Scale
As Stated

Project No.
01018
Drawing No.
PL(0)31

Rev
C

PLANNING