




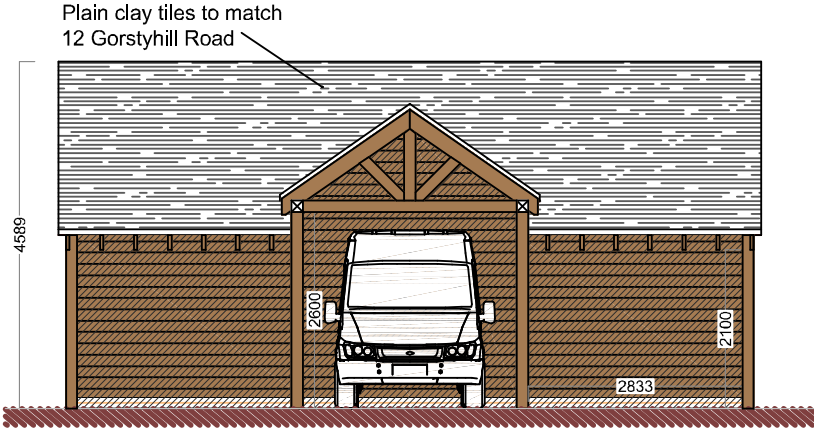


Front Elevation

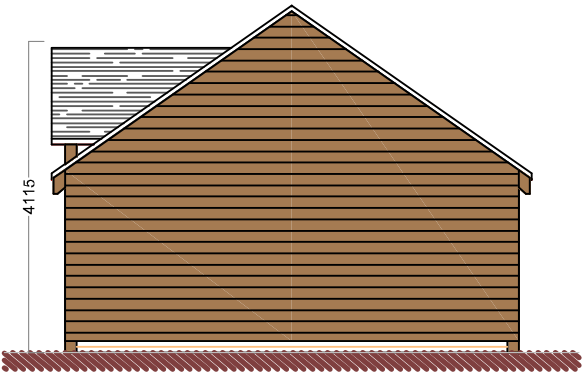


Side Elevation

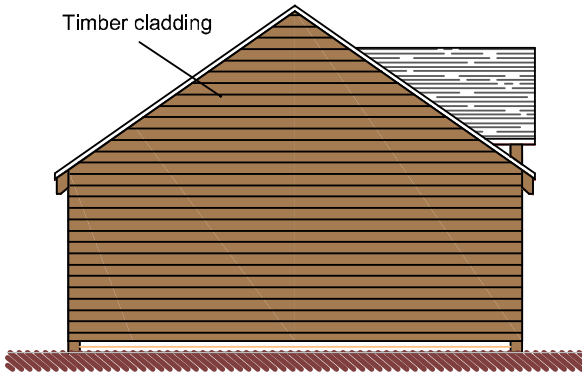

Side Elevation

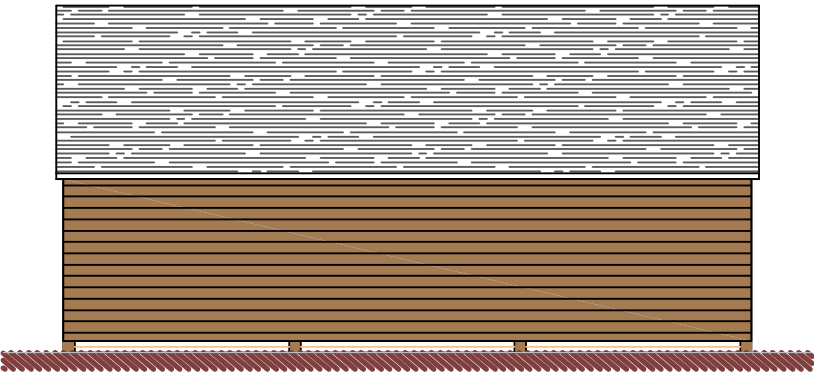

Rear Elevation

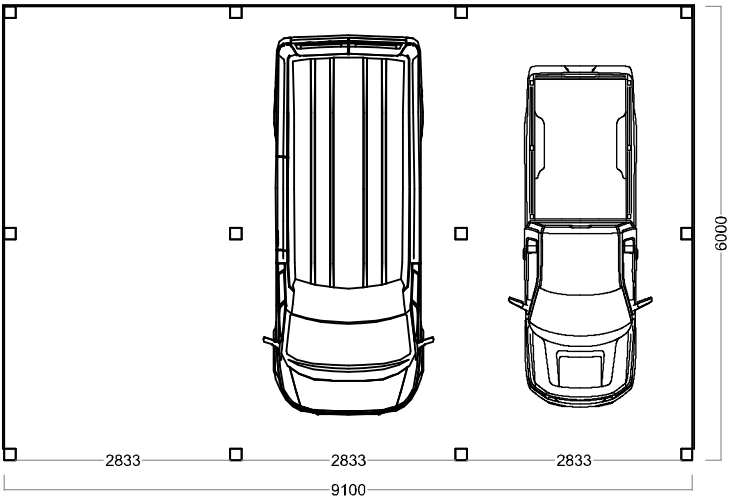

DBD Architectural Consultancy Ltd ©2024

1. Copyright is vested with DBD Architectural Consultancy Ltd.
2. All dimensions to be checked on site before proceeding.
3. Contractor to check/adjust dimensions of new work to suit existing conditions. Do not assume existing structure or details are plumb, square or level.
4. Contractor must notify the architect of any discrepancies before proceeding.
5. All drawings to be read in conjunction with all other consultants drawings and specs.

Rev	Date	Description
B	24.09.24	Minor amendment
A	20.09.24	Minor amendment



DBD Architectural Consultancy Ltd
50 Broad Street, Leek,
Staffordshire, ST13 5NS
01538 383118
mail@dbdconsultants.co.uk
www.dbdconsultants.co.uk

Mr D Underwood
12 Gorsty Hill Road
Tean
ST10 4EQ

Proposed carport

Title

Plans as Proposed

Stage: Planning	Date: 09.06.24	Job No: 2369
Size: A3	Scale: 1:100	Drawing Number: PL 02B