





PROPOSED GROUND FLOOR PLAN

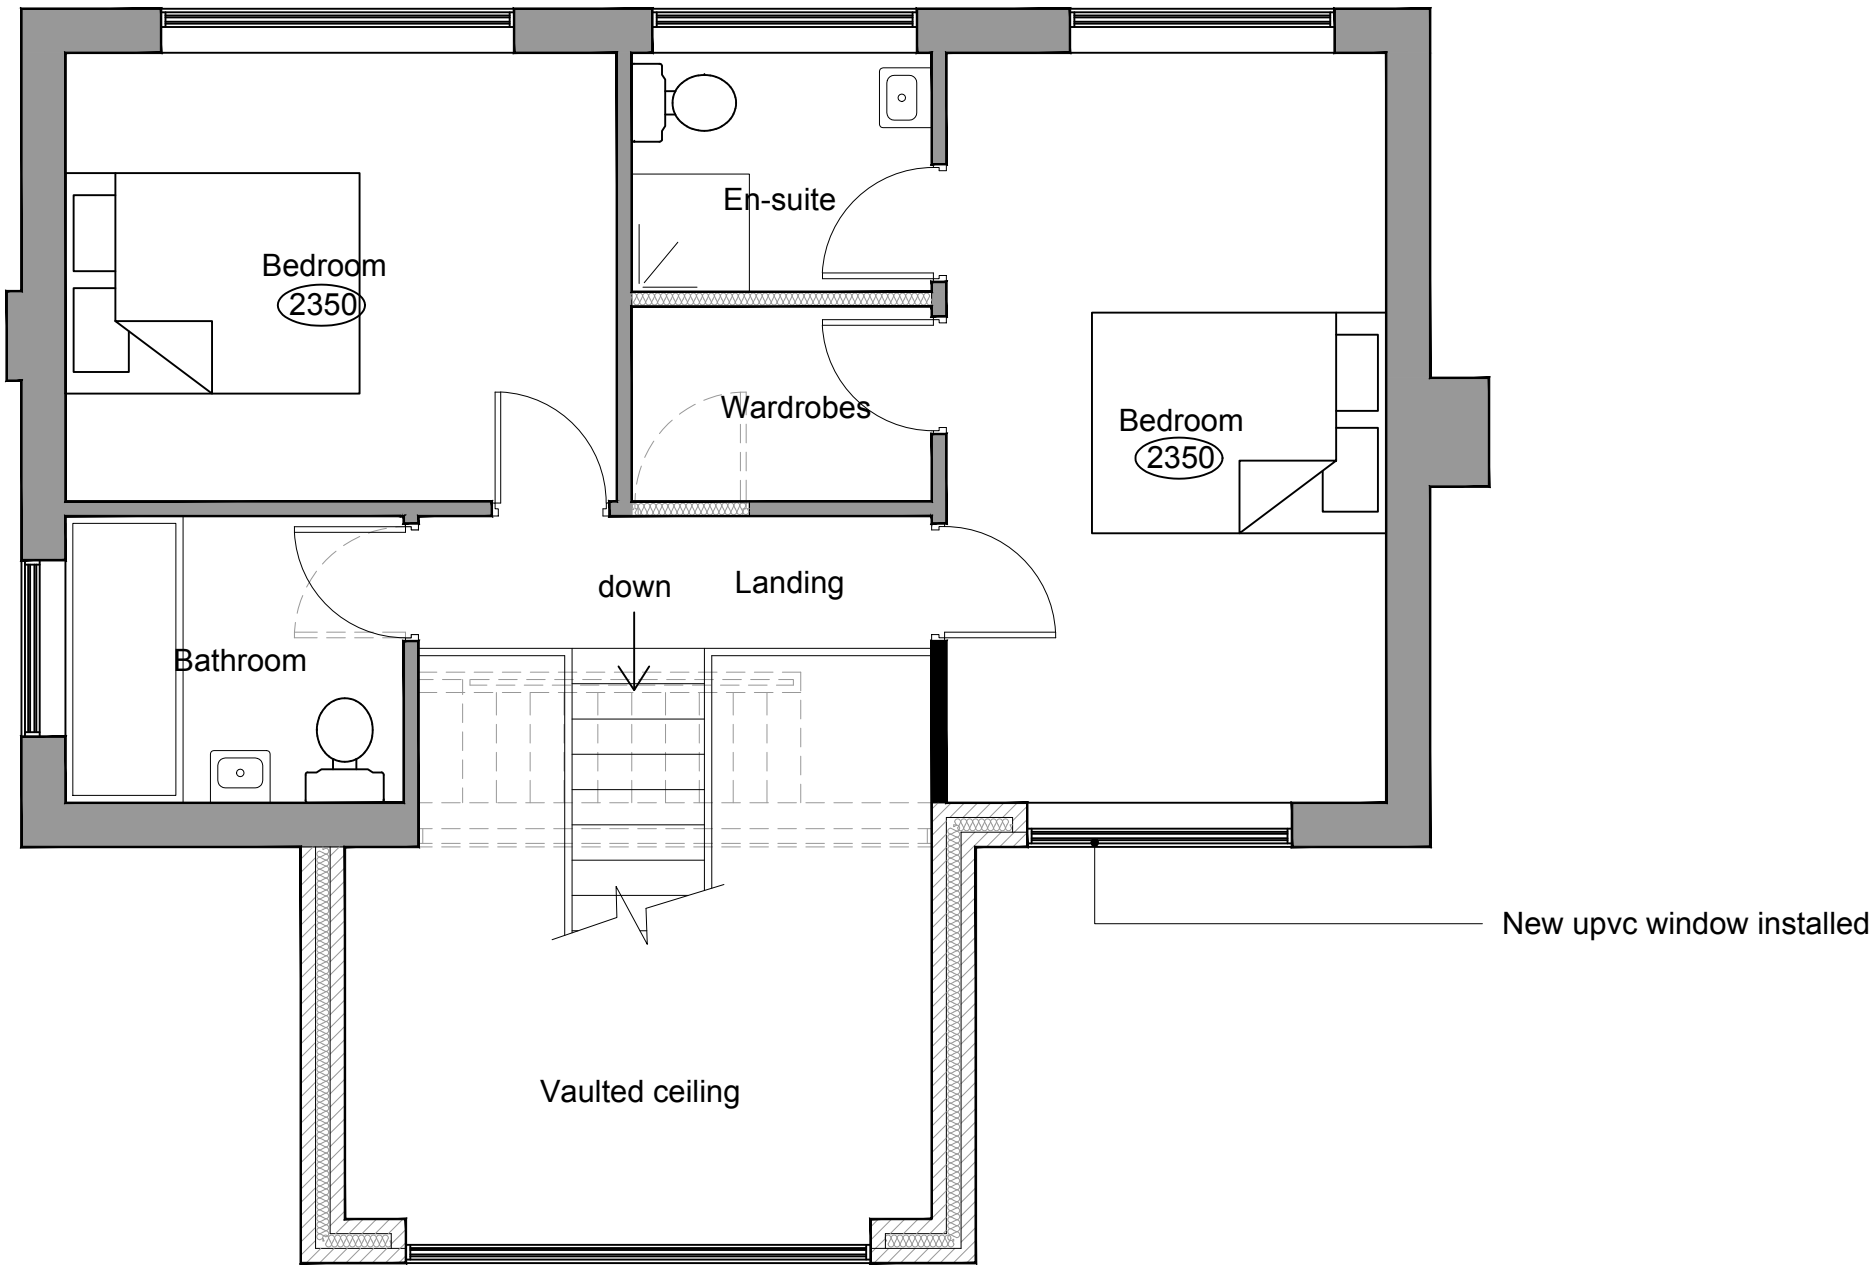


PROPOSED FIRST FLOOR PLAN

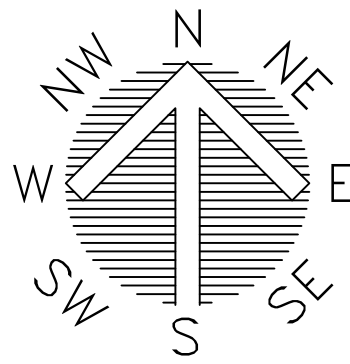


This drawing is the copyright of Forefront Development Consulting Ltd and should not be reproduced without our written consent.

The contractor is to check dimensions and levels on site prior to the commencement of works. Any discrepancies are to be reported immediately.

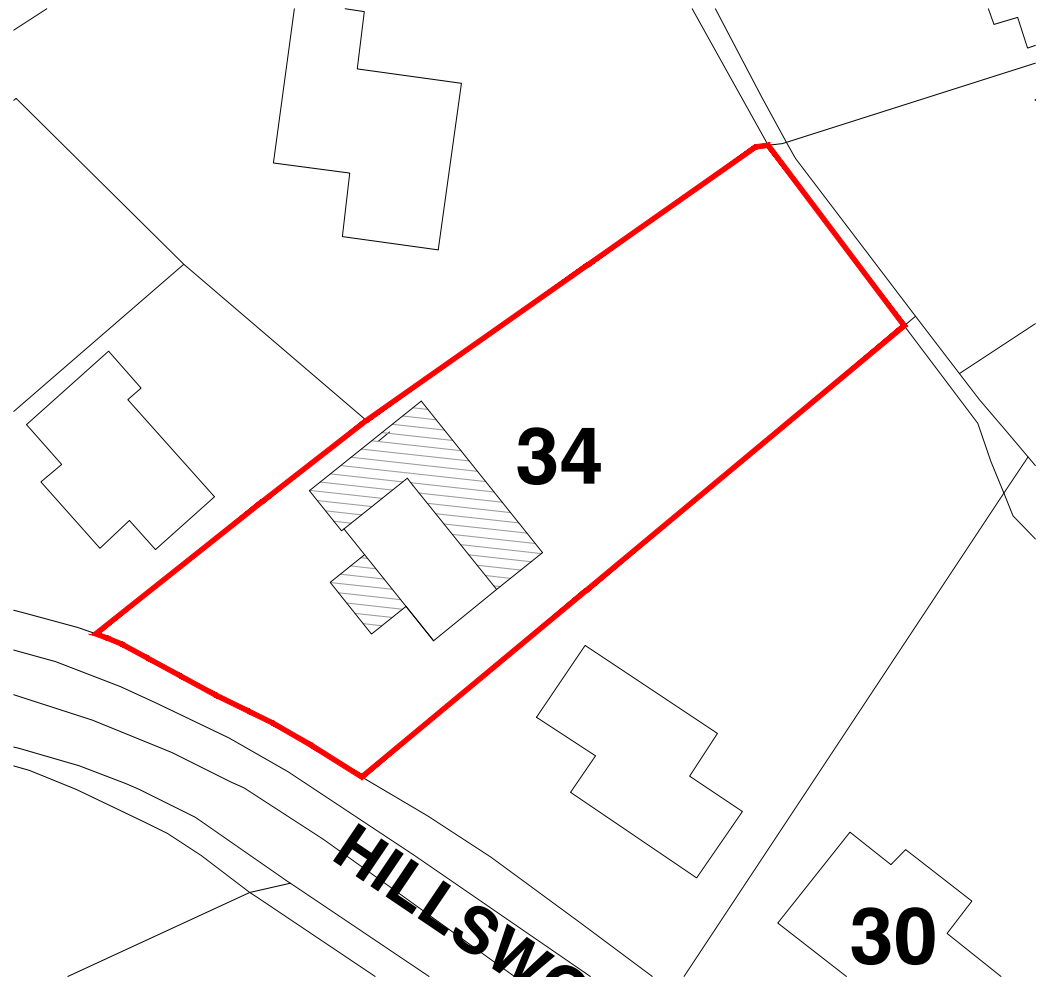

PROPOSED SITE PLAN - 1:500

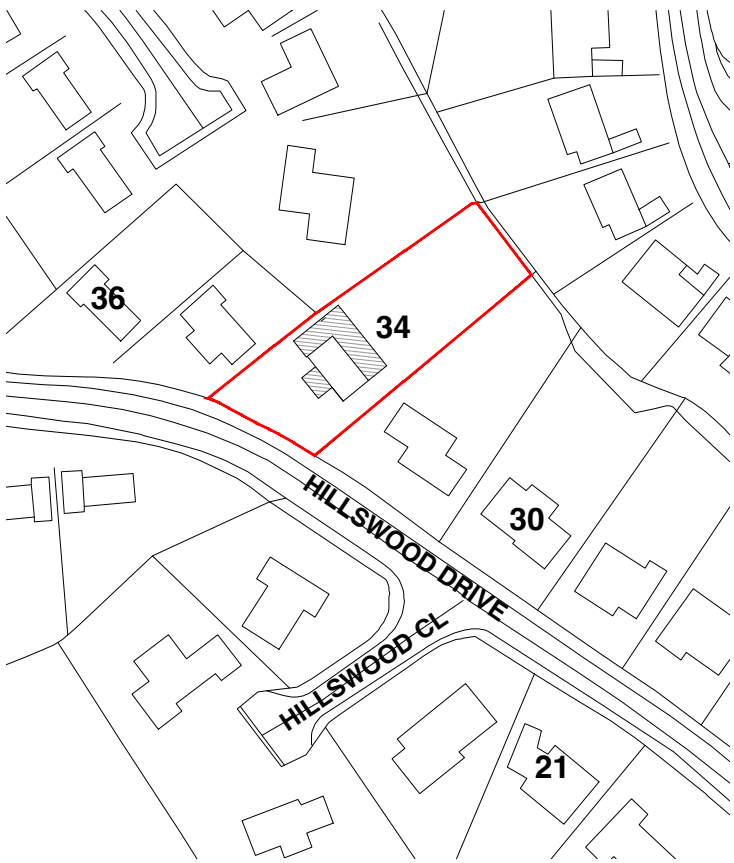

PROPOSED LOCATION PLAN - 1:1250



FOREFRONT
DEVELOPMENT CONSULTING

4 Ridge House, Ridge House Drive, Festival Park, S-O-T. ST1 5SJ
Office 01782 216912 WWW.FOREFRONTDC.COM

CLIENT

MR L VINCENT

PROJECT

Proposed demolition of existing Garage, erection of front, side and rear extensions and elevational alterations at 34 Hillswood Drive, Endon, Stoke-on-Trent, Staffs. ST9 9BL

TITLE

Proposed Floor Plans & Location Plans
Crown Copyright OS Licence - 0100031673

SCALE

1:50 / 1:500 / 1:1250 @ A1

DRG NO.

24-123-05

DRAWN

ATG

DATE

20 / 09 / 24

REV.

DESCRIPTION

DATE

PLANNING