






PROPOSED FRONT ELEVATION

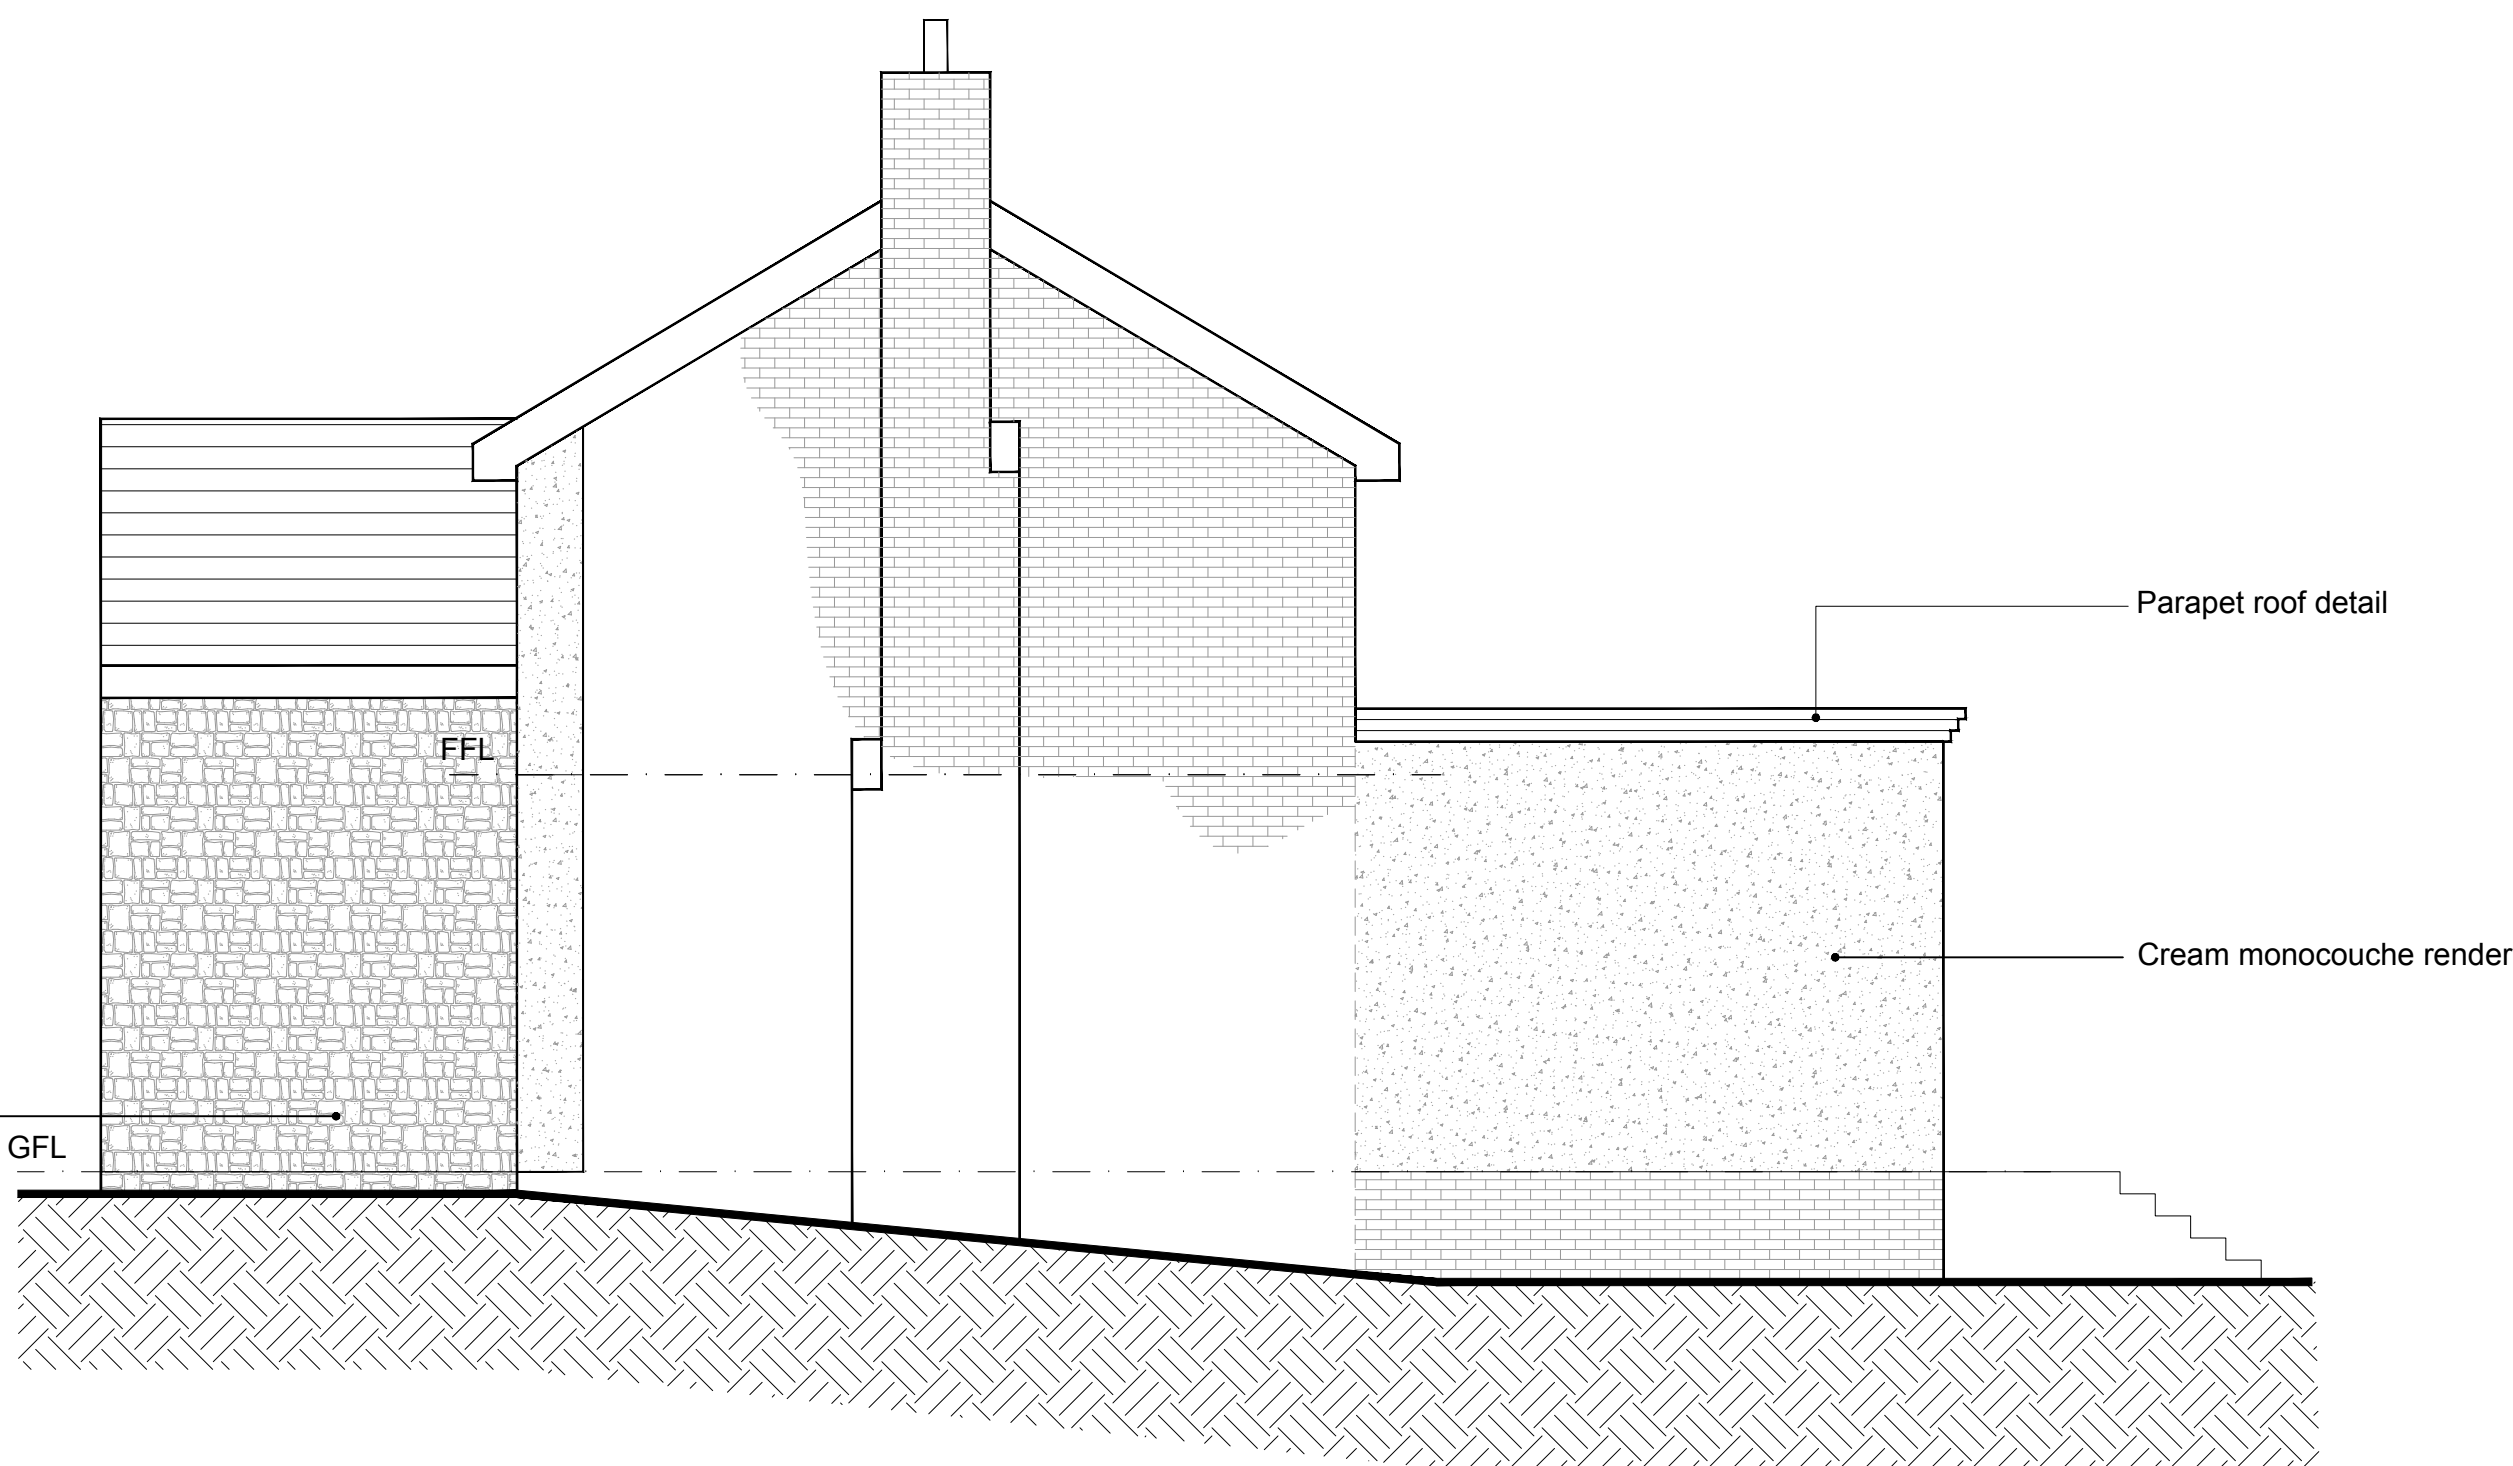

PROPOSED SIDE ELEVATION

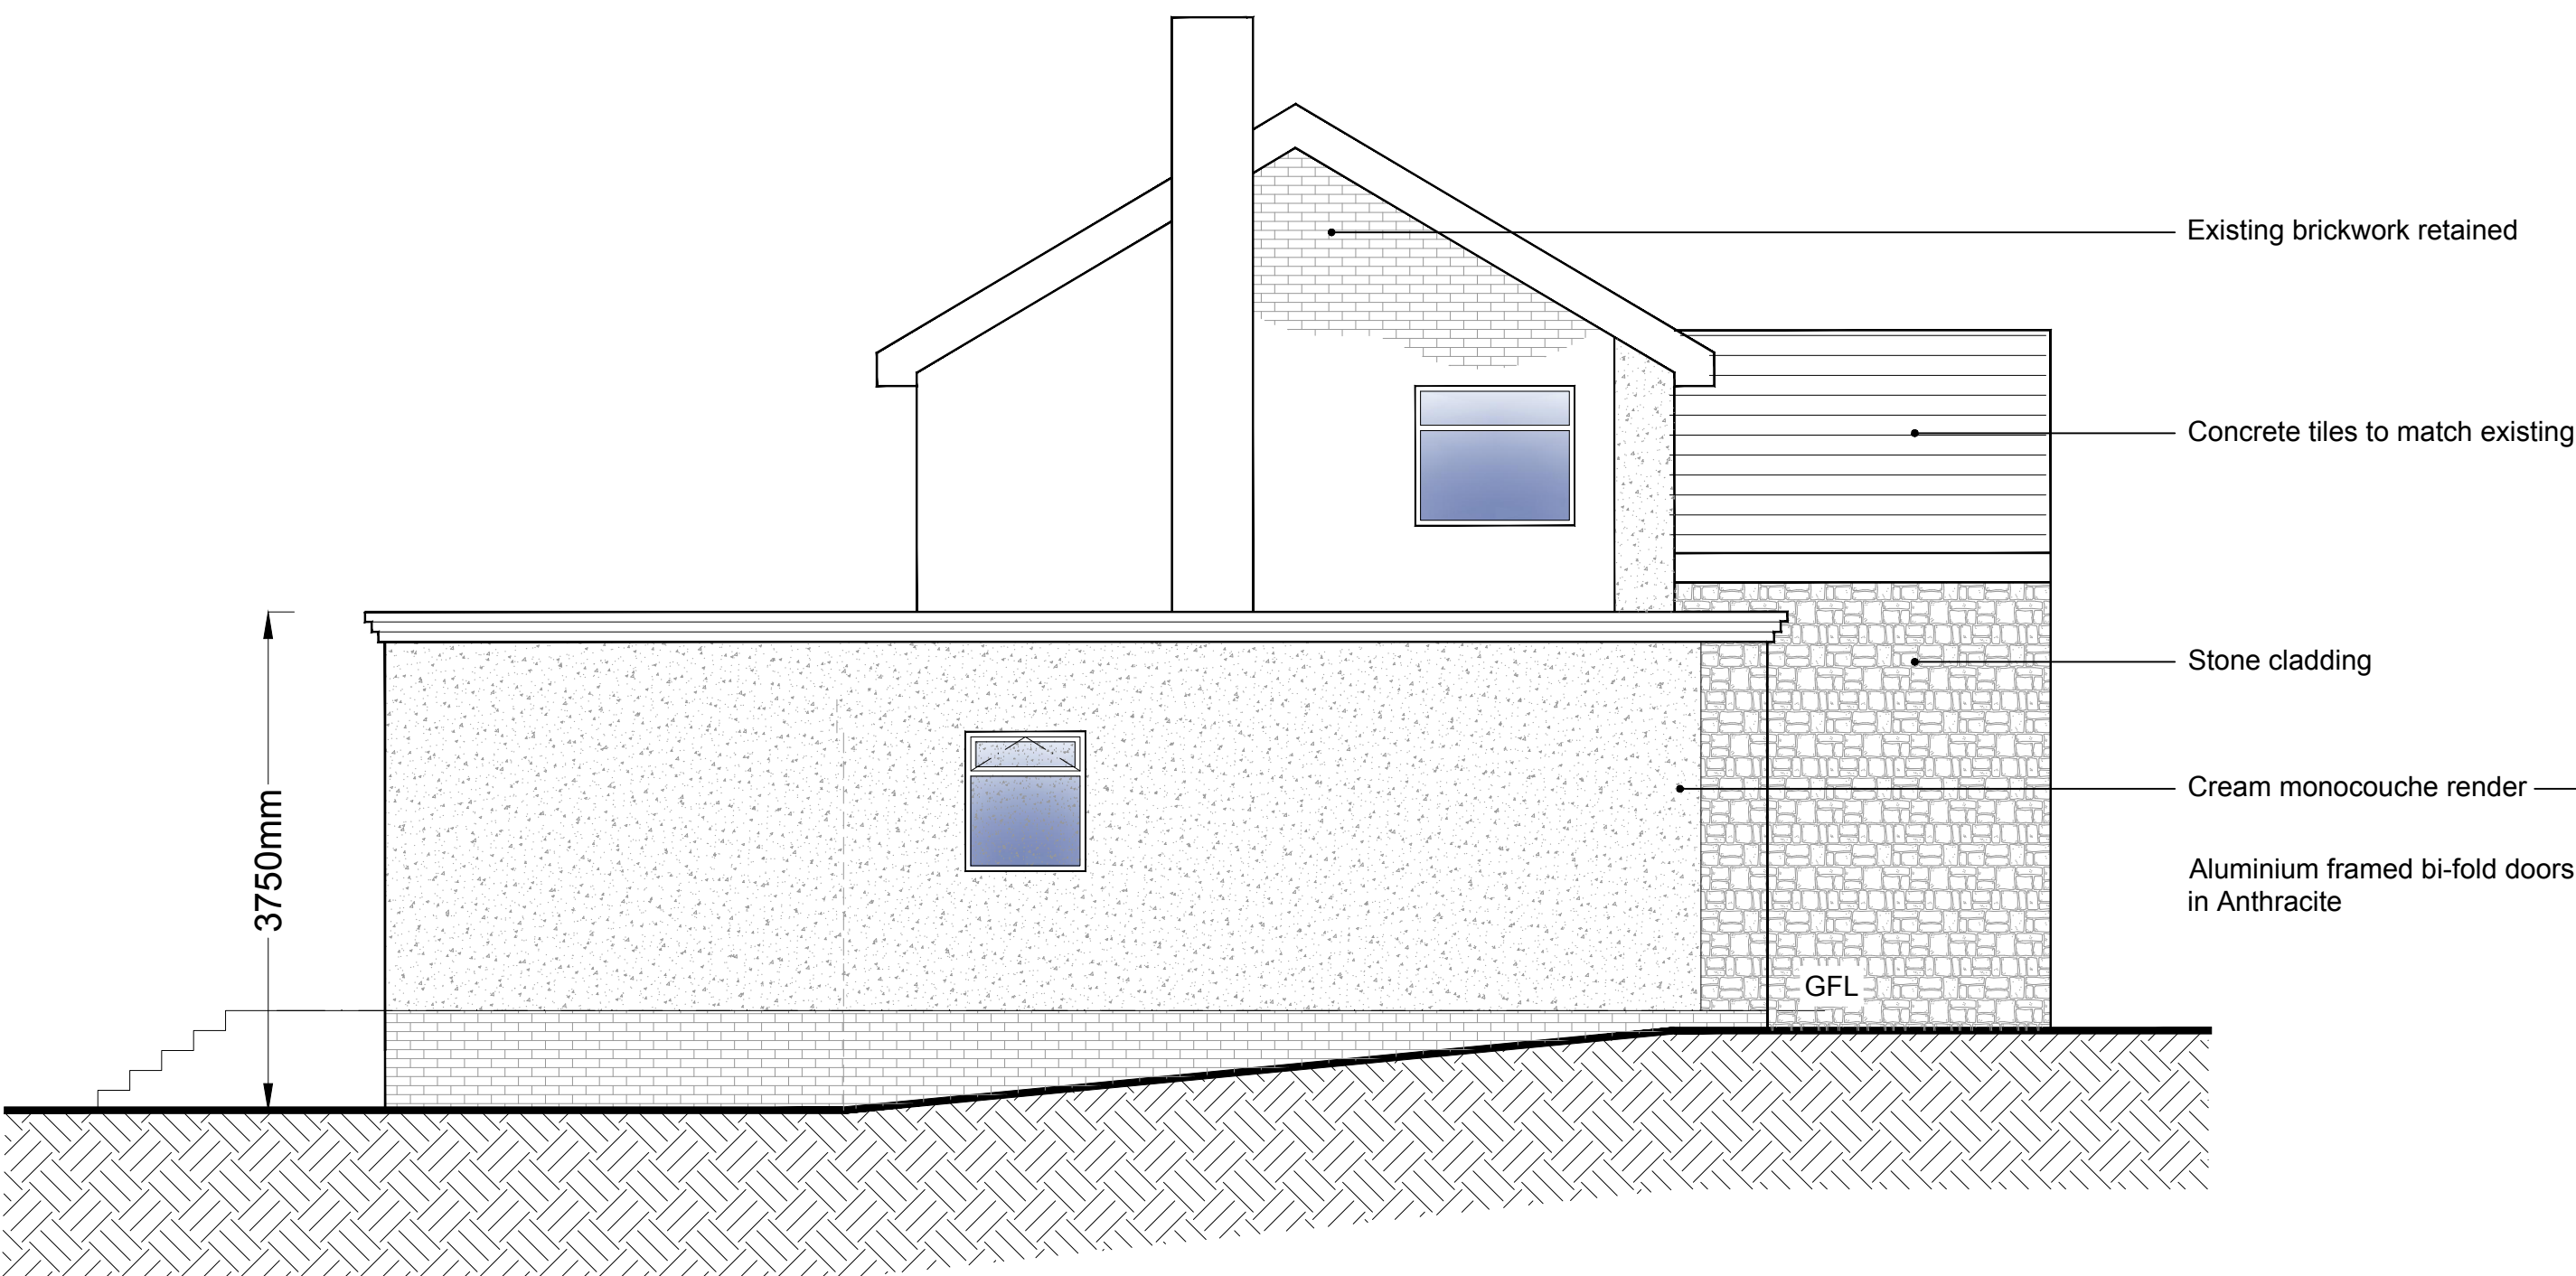

PROPOSED SIDE ELEVATION

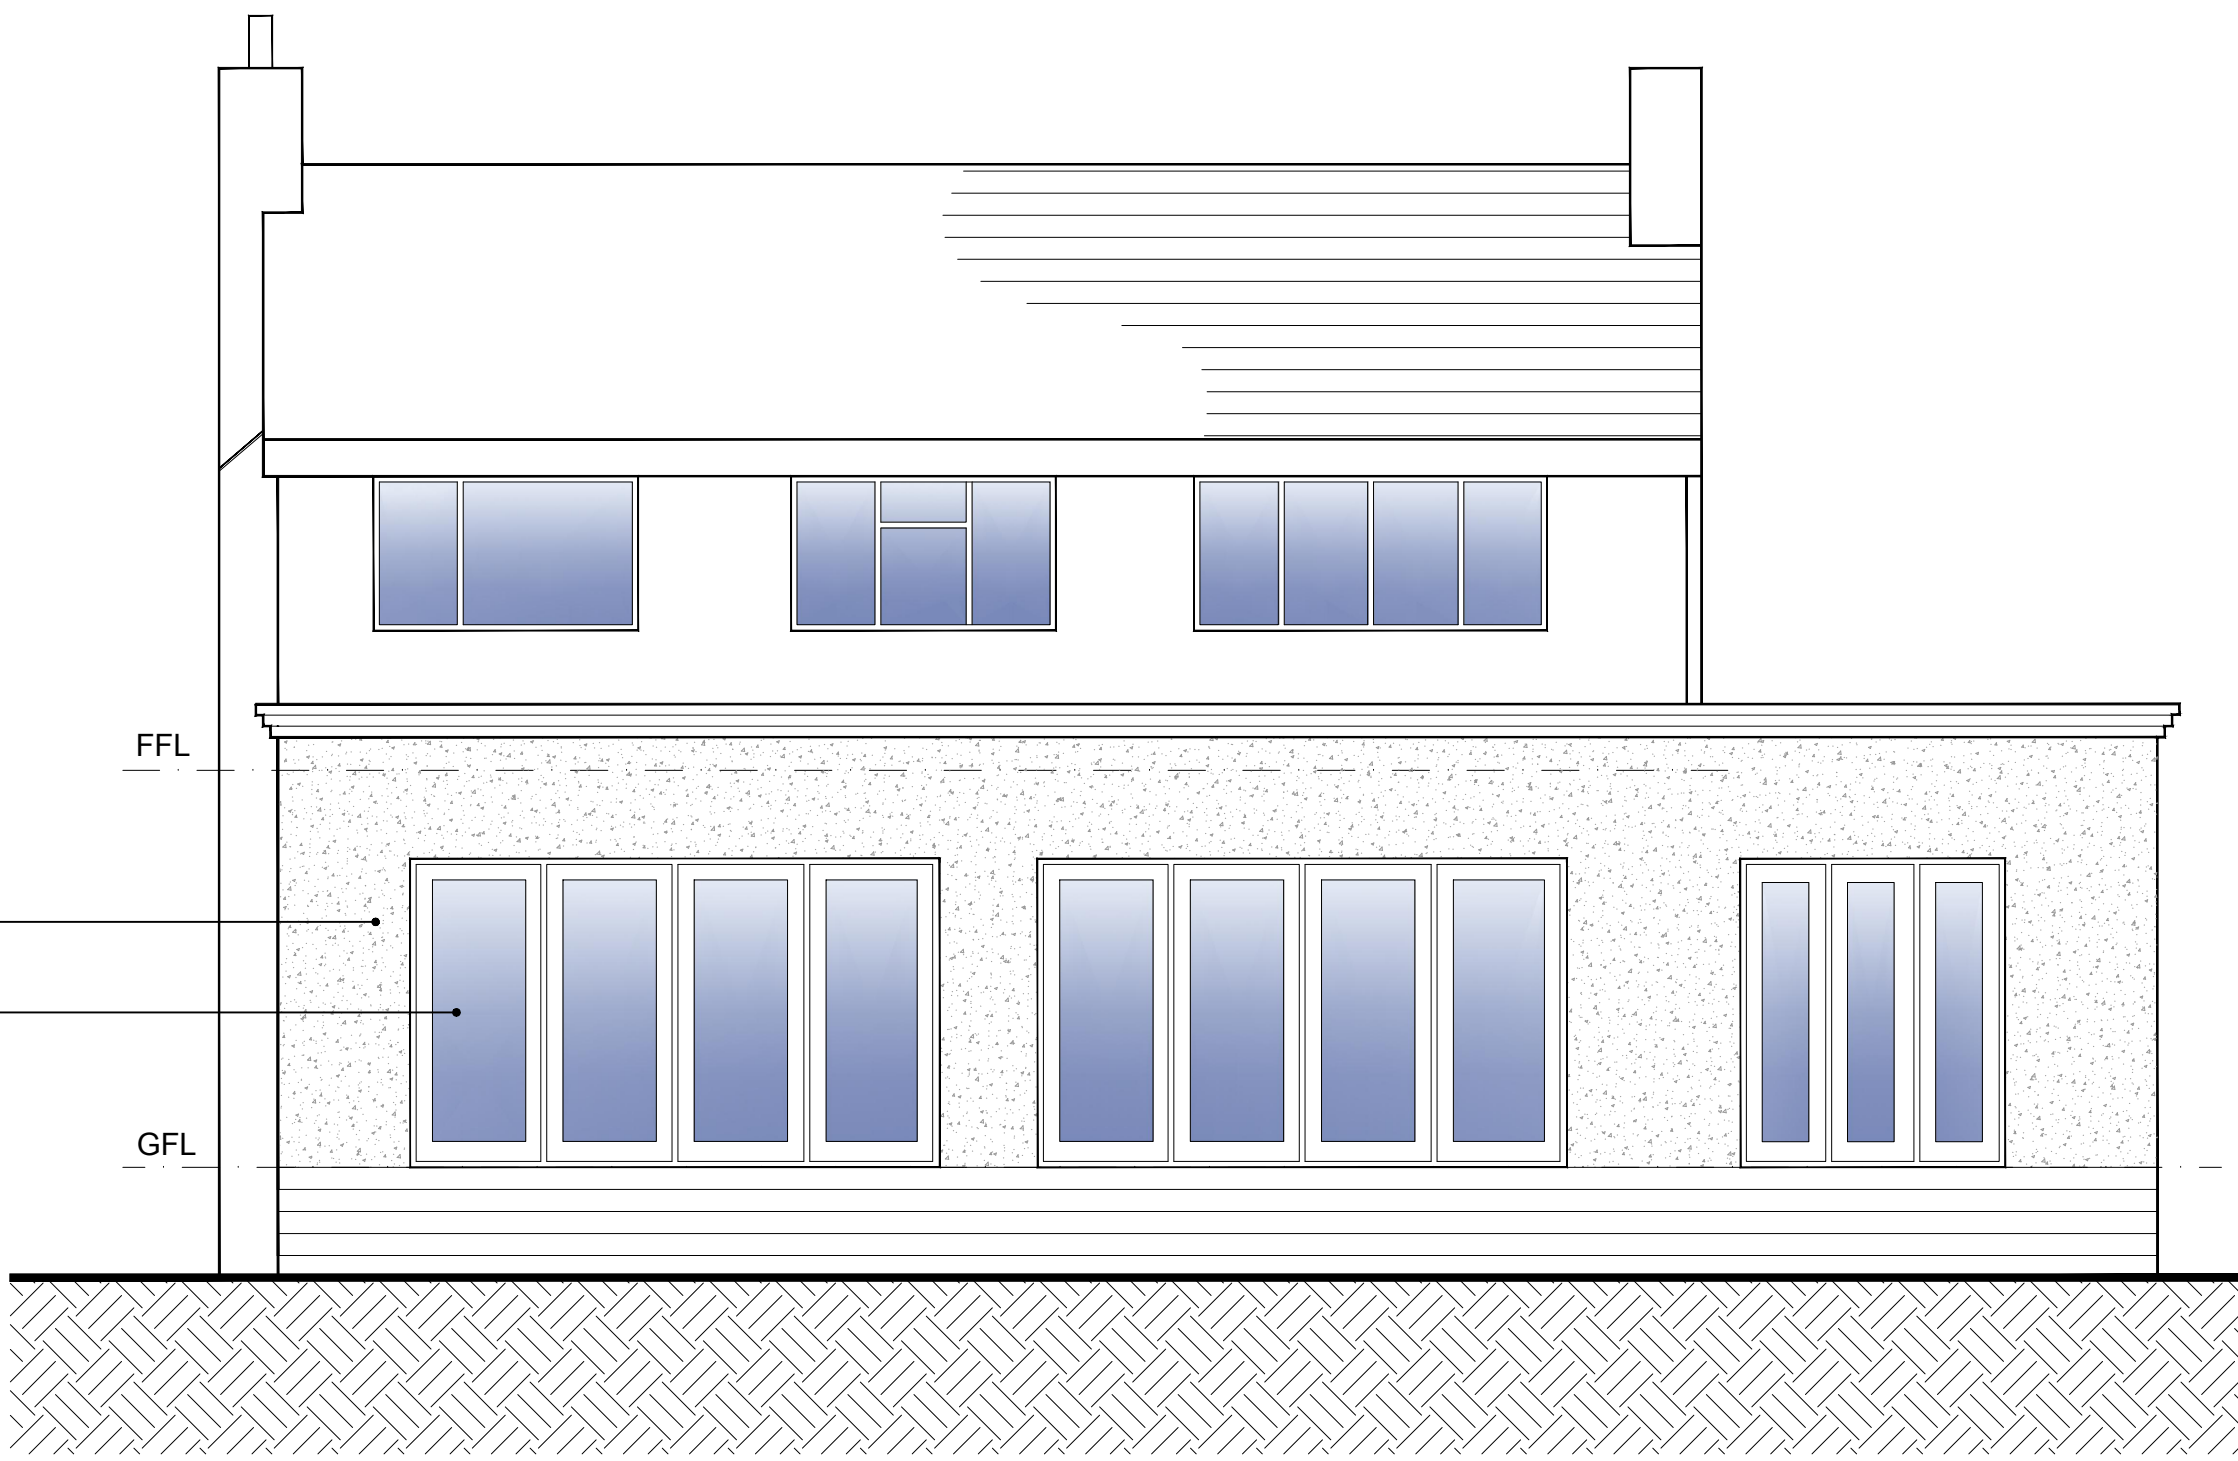

PROPOSED REAR ELEVATION



FOREFRONT
DEVELOPMENT CONSULTING

4 Ridge House, Ridge House Drive, Festival Park, S-O-T. ST1 5SJ
Office 01782 216912 WWW.FOREFRONTDC.COM

CLIENT

MR L VINCENT

PROJECT

Proposed demolition of existing Garage, erection of front, side and rear extensions and elevational alterations at 34 Hillswood Drive, Endon, Stoke-on-Trent, Staffs. ST9 9BL

TITLE

Proposed Elevations

SCALE

1:50 @ A1

DRG NO.

24-123-06

DRAWN

ATG

DATE

20 / 09 / 24

REV.

DESCRIPTION

DATE

PLANNING