



Copyright of this drawing is vested in the Architect and it must not be copied or reproduced without consent. All contractors must visit the site and be responsible for taking and checking all dimensions relative to their work. Hewitt & Carr Architects Ltd are to be advised of any variation between drawings and site conditions. THIS DRAWING IS FOR PLANNING PURPOSES ONLY AND CLIENTS/CONTRACTORS ARE ADVISED TO CLARIFY DIMENSIONS WITH THE ARCHITECT PRIOR TO SETTING OUT.


Rev.	Drawn	Comments	Date
------	-------	----------	------

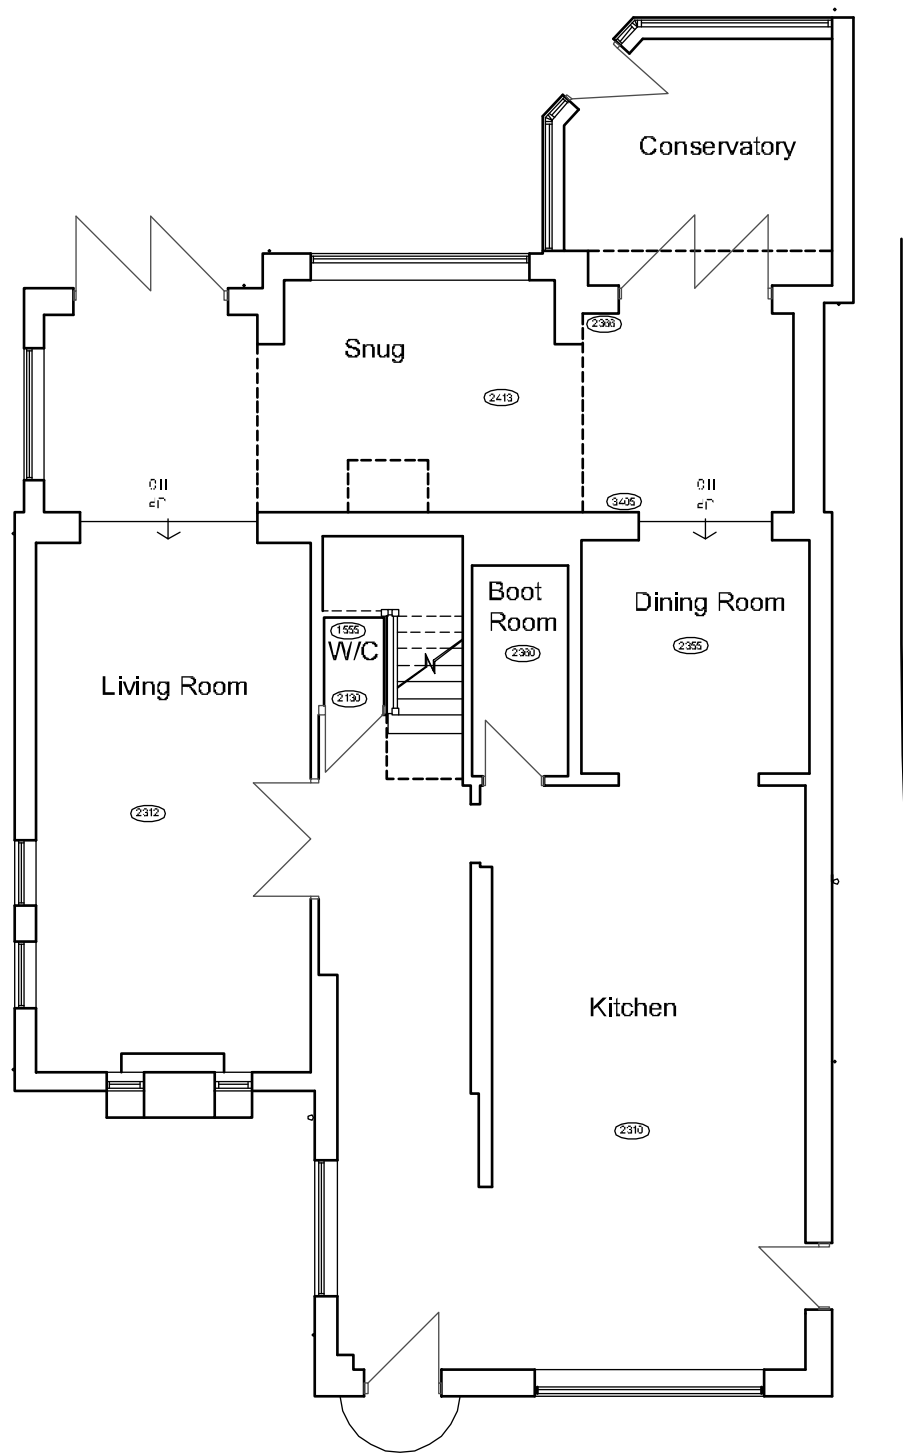


GROUND FLOOR PLAN 1:100

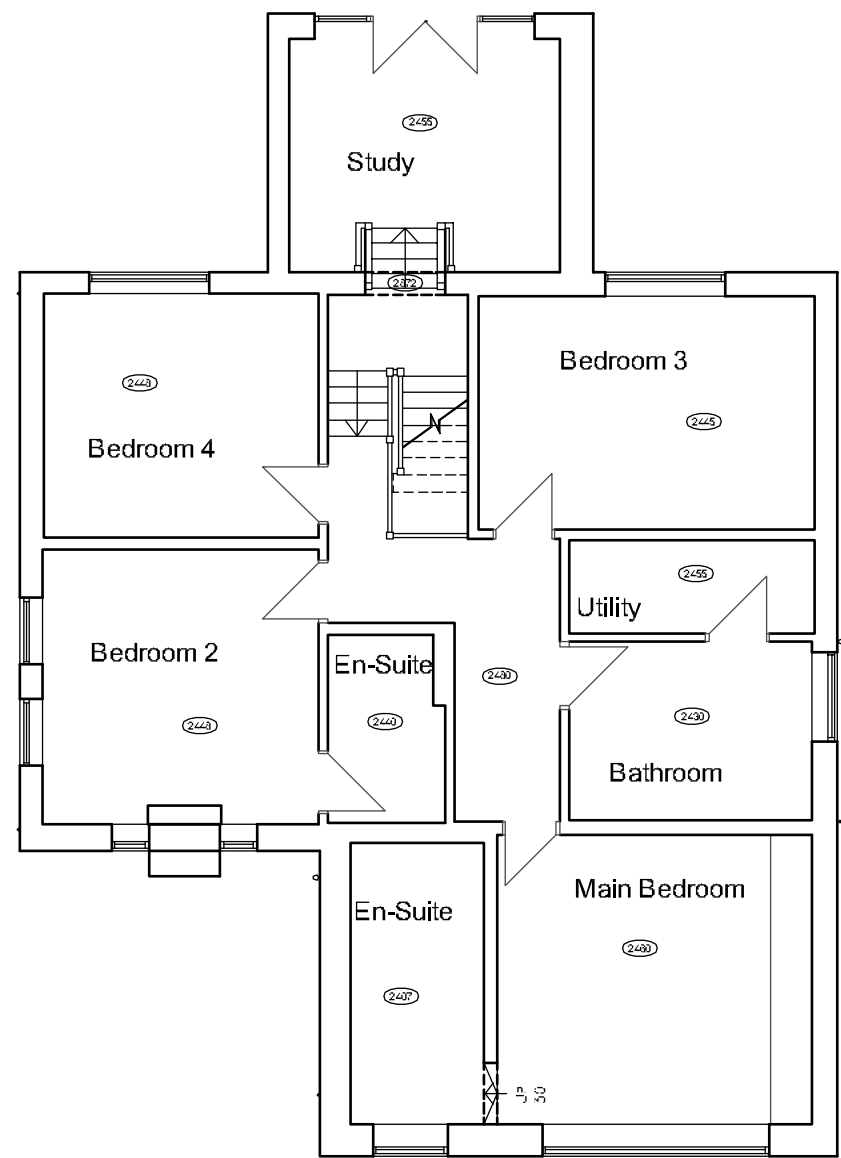



FIRST FLOOR PLAN 1:100

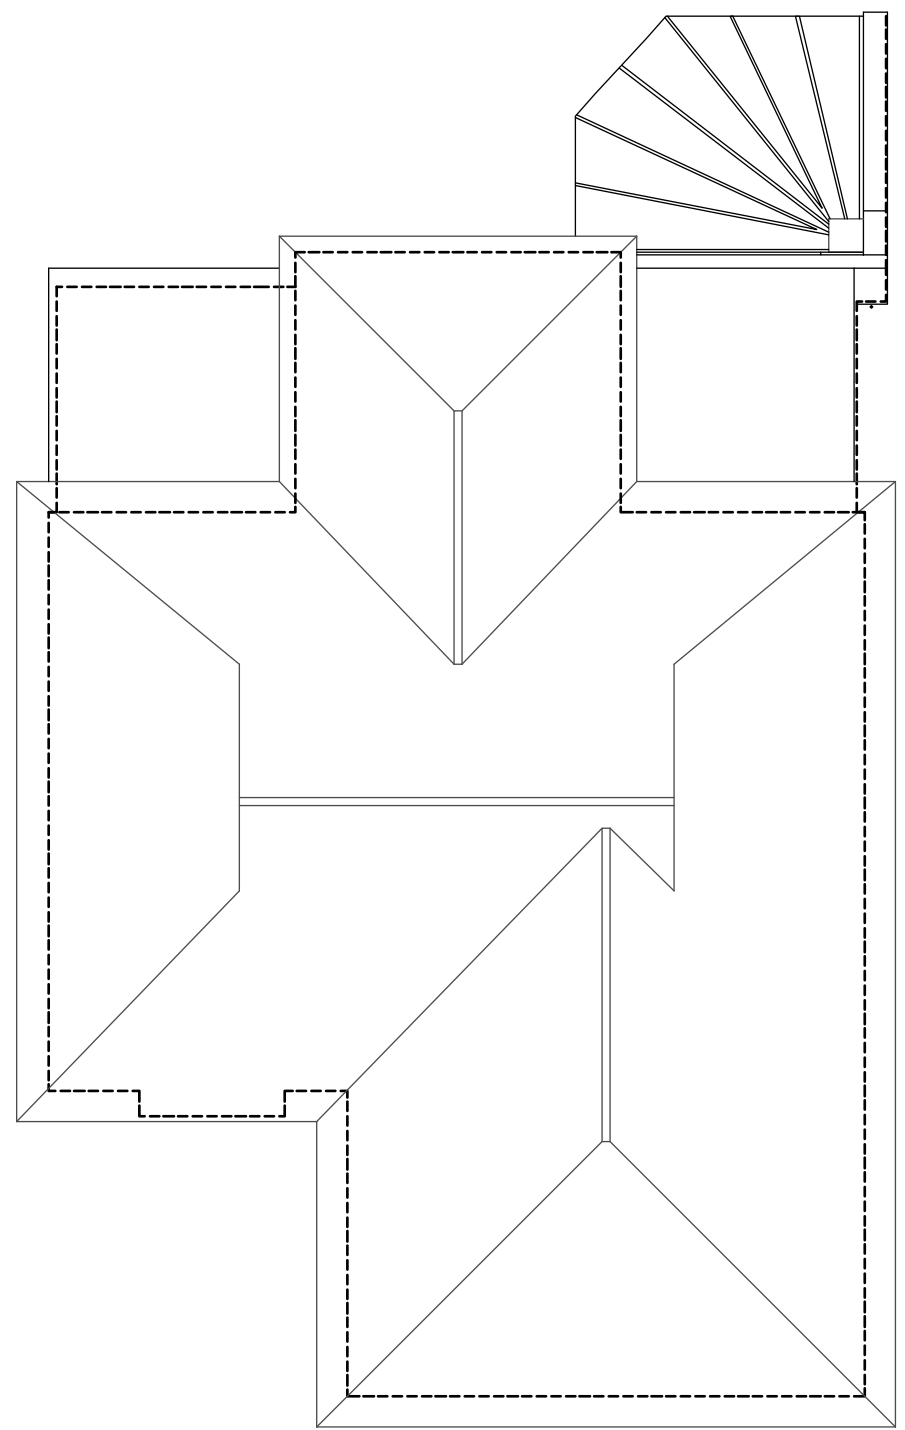

ROOF PLAN 1:100


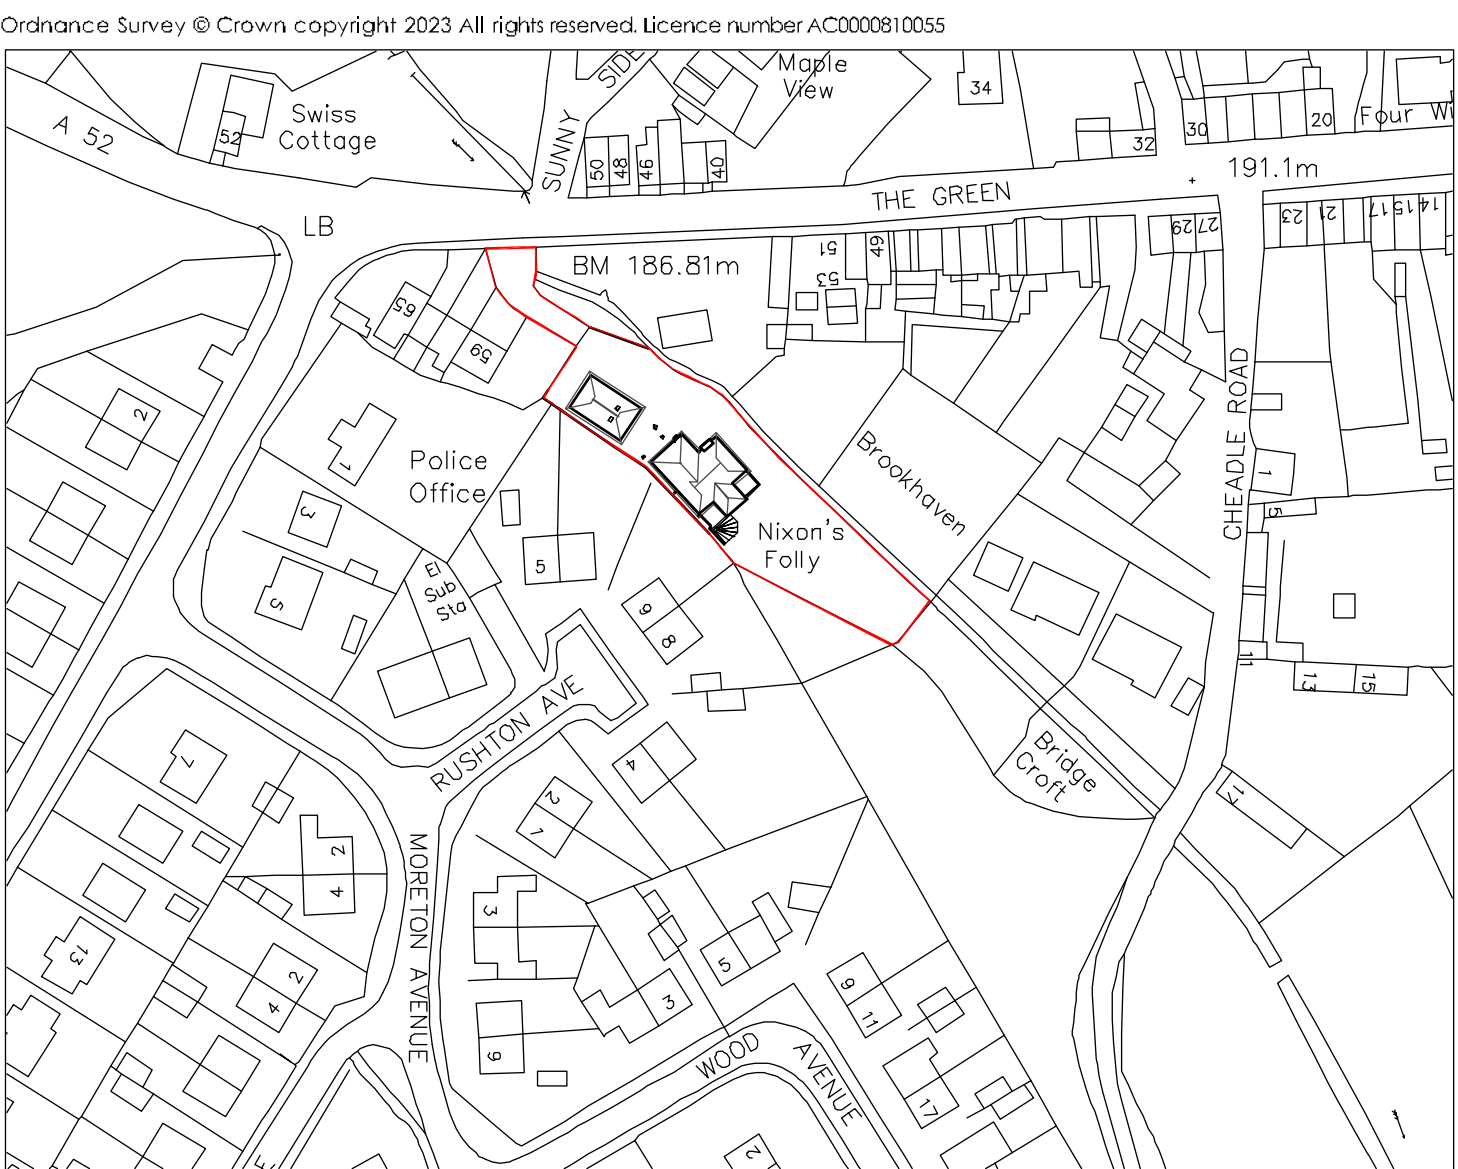


SITE LOCATION PLAN 1:1250

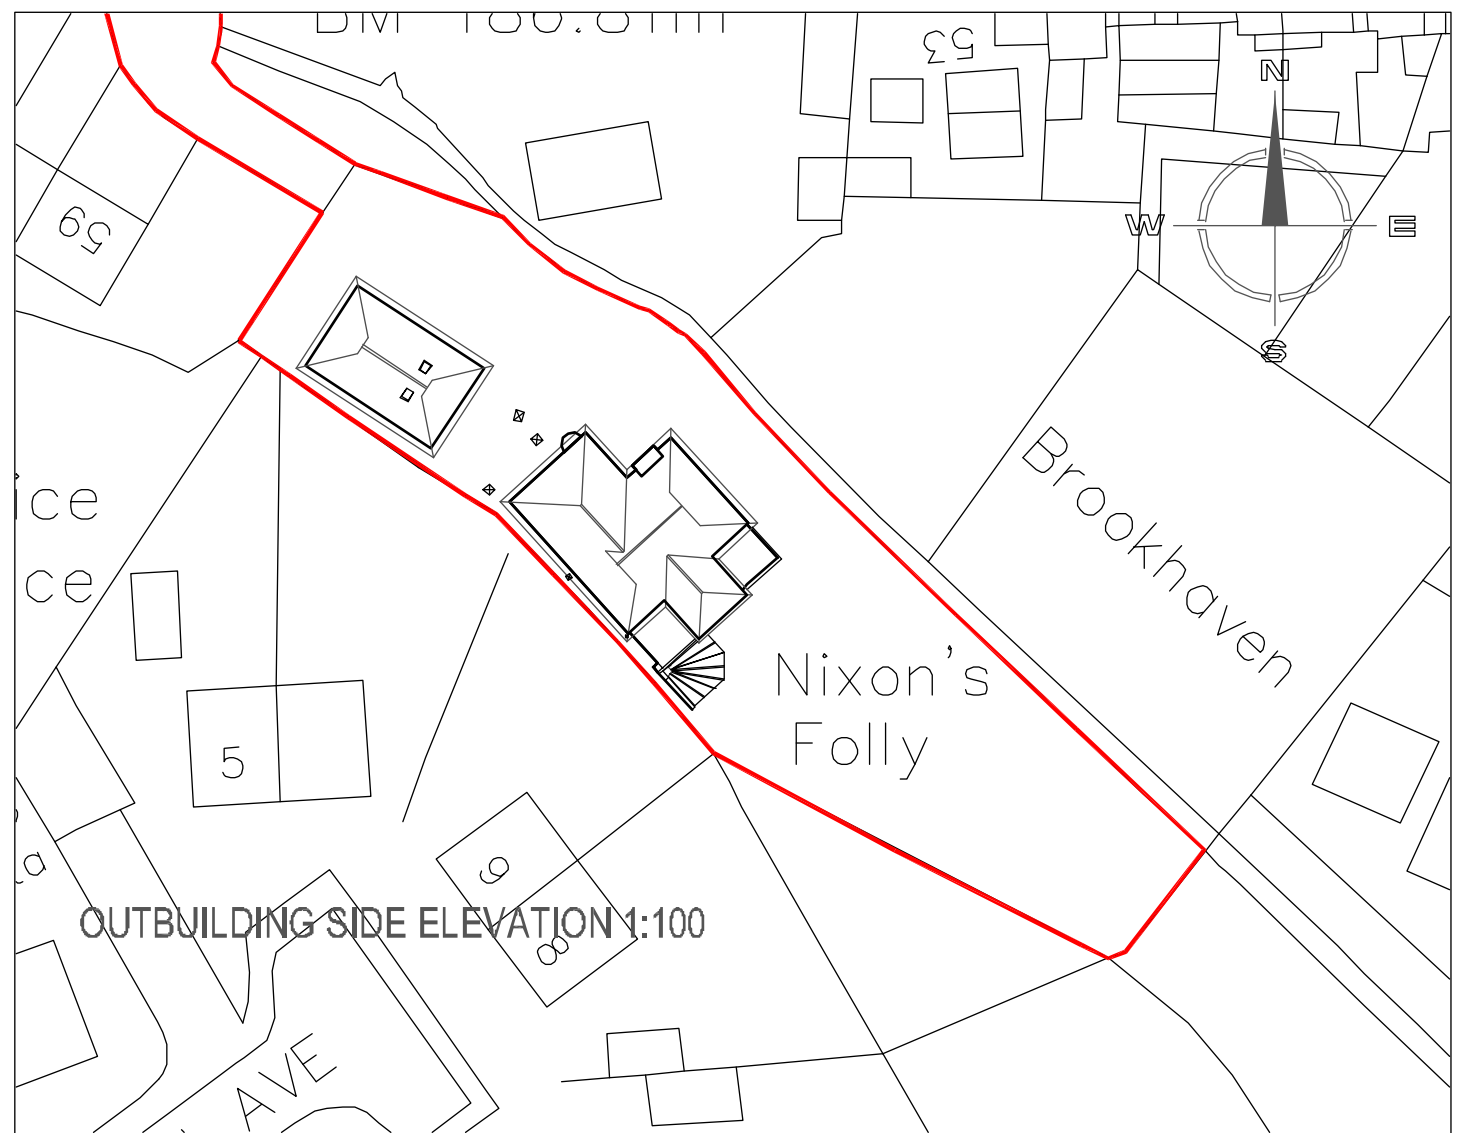 

OUTBUILDING SIDE ELEVATION 1:100


SITE LAYOUT PLAN 1:500

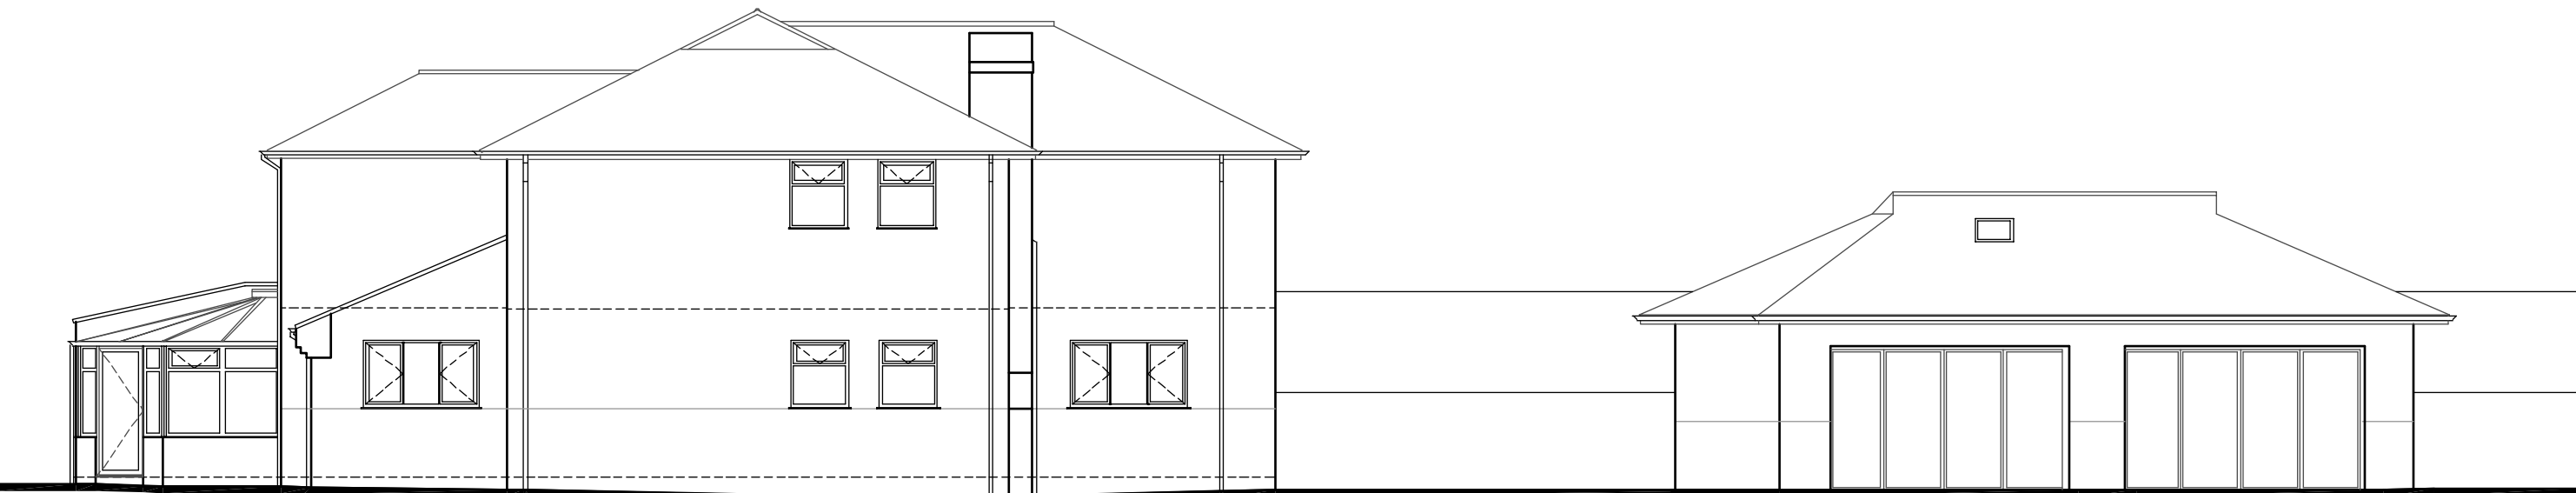 


SIDE ELEVATION OF HOUSE /OUTBUILDING 1:100




REAR ELEVATION 1:100

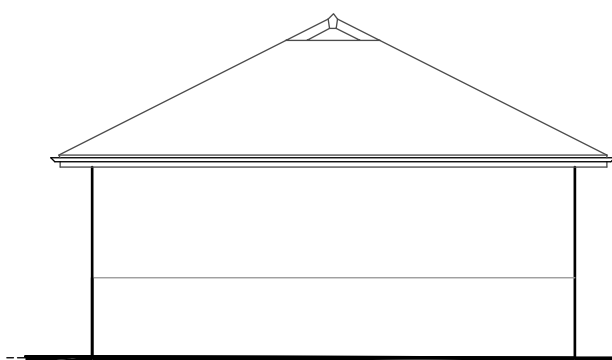


OUTBUILDING REAR ELEVATION 1:100

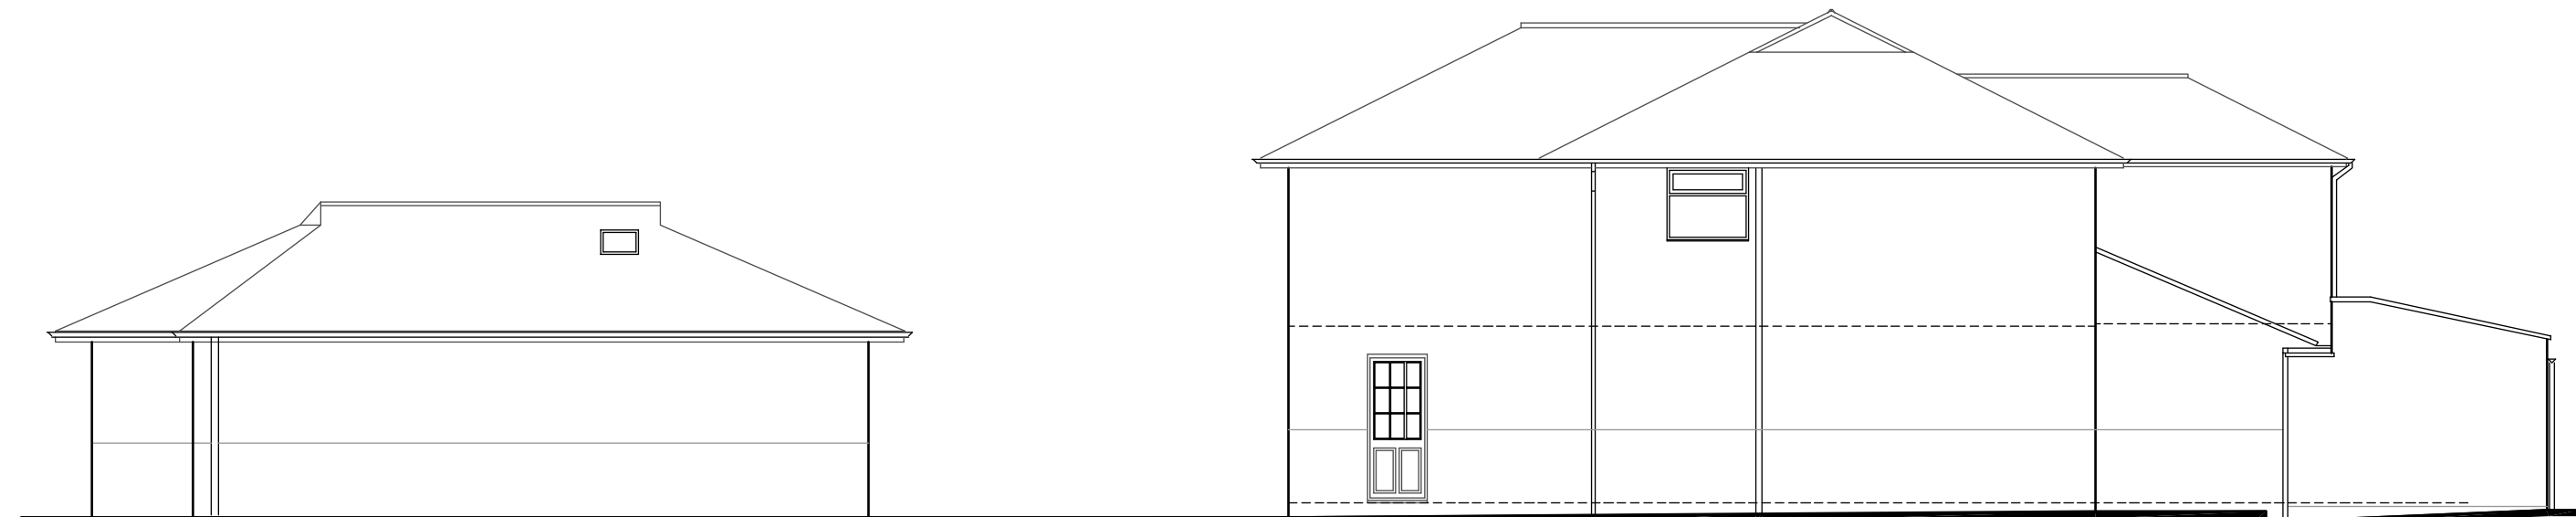

SIDE ELEVATION OF HOUSE AND OUTBUILDING 1:100

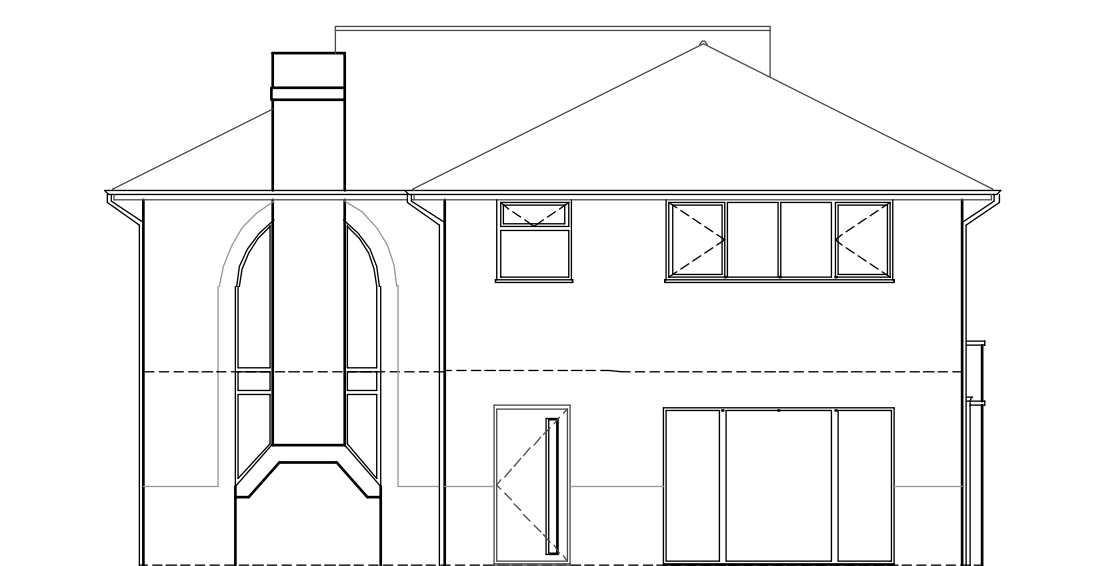

FRONT ELEVATION 1:100

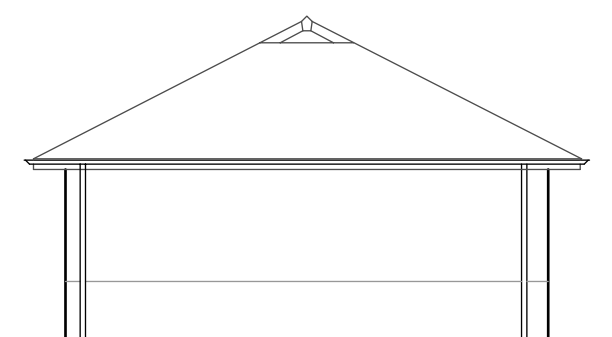

OUTBUILDING FRONT ELEVATION 1:100

Hewitt & Carr Architects

A: DobbyBank House | 17-19 Leek Road | Cheddle | ST10 1JE
T: 01538 756888
E: enquiries@hcarchitects.co.uk
W: www.hcarchitects.co.uk

Client
MR & MRS BALCHIN

Project
PROPOSED LINK EXTENSION AT 59A
THE GREEN KINGSLEY STOKE-ON-TRENT
ST10 2AG

Title
PLANS AND ELEVATIONS AS EXISTING

Status
PLANNING
Date
SEPT 2024
Scale @A1
AS NOTED

Project No
01408-PL(0)01

Drawing No

Drawn
MJC

Checked

Rev

PLANNING

File Ref: 14-1455