



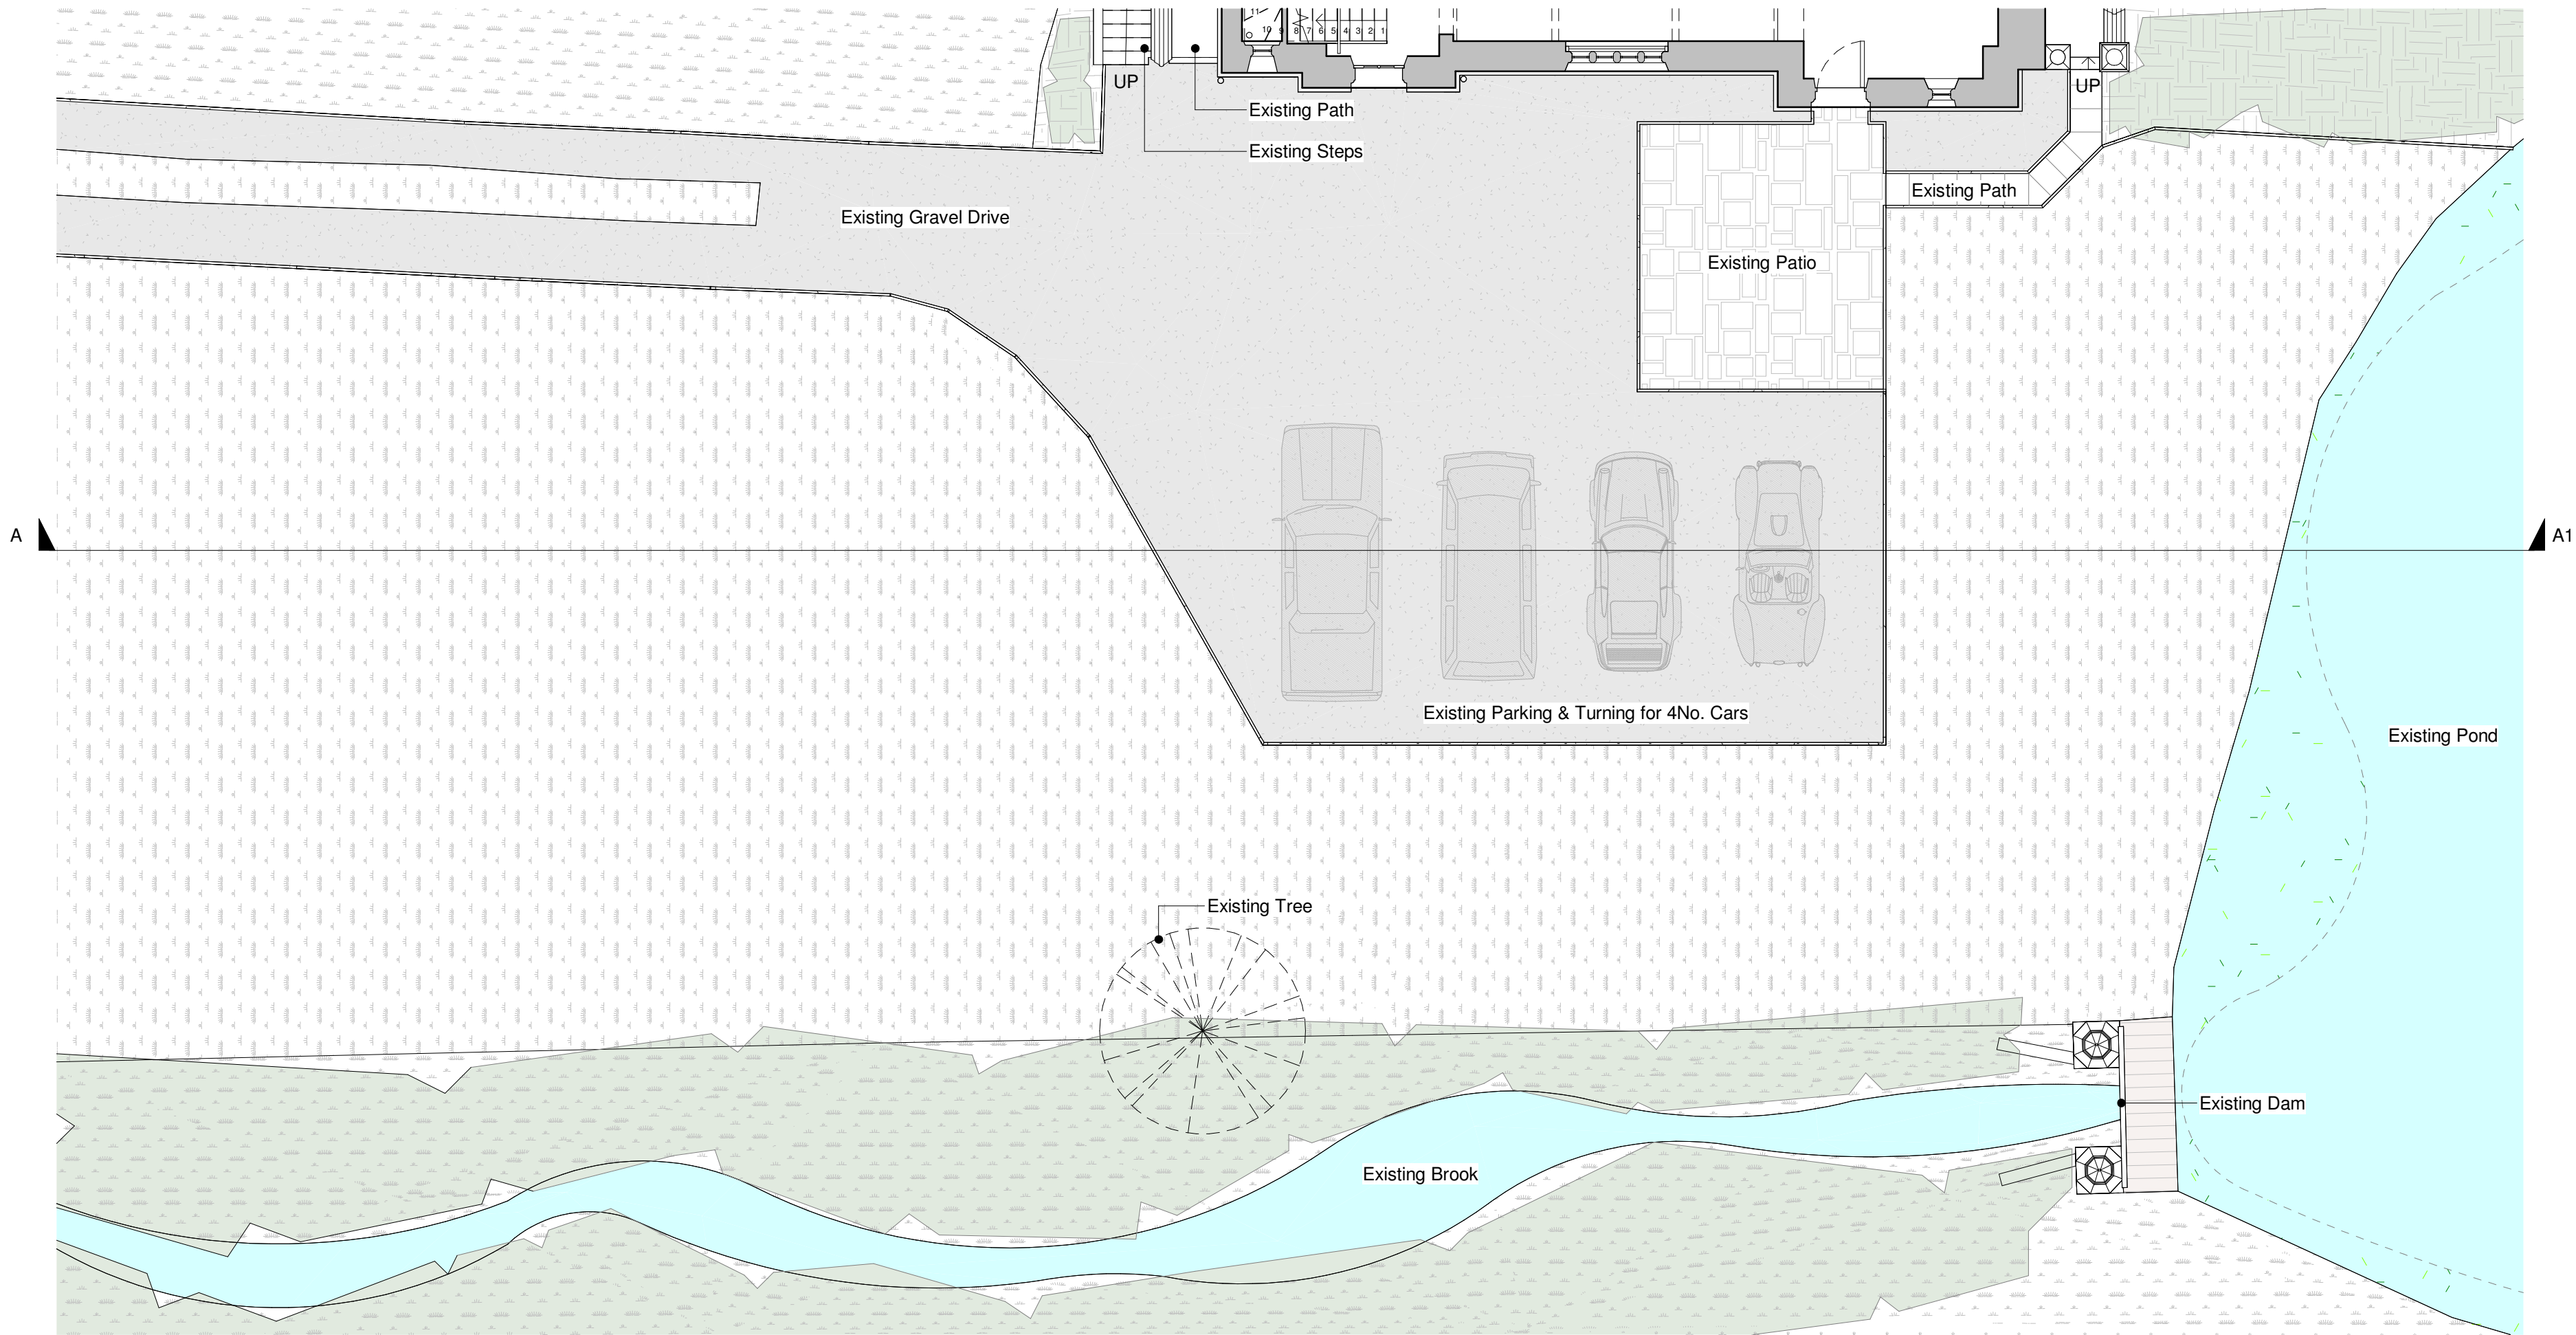

Site Plan 'as existing'
1 : 100

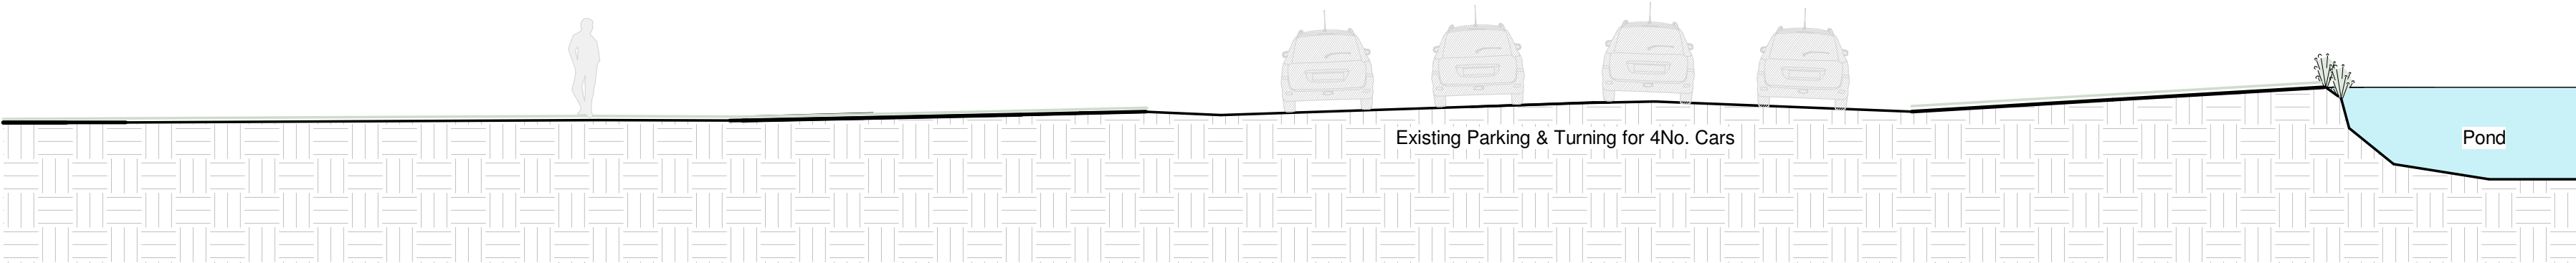

Section A-A1 'as existing'
1 : 100

- Key
- Gravel
 - Stone flags random
 - Large format stepping stones
 - Porcelain tile
 - Water
 - Lawn
 - Low level vegetation
 - Aquatics
 - Earth



Rev	10/09/24	SC	Amendments following client feedback											
	Date	Drawn	Description											
ctdarchitects			Clerk Bank House Clerk Bank LEEK Staffordshire ST13 5HE		ctd architects © 2022 - This drawing is copyright. - All dimensions to be checked on site before proceeding. - Contractor must notify the architect of any discrepancies before proceeding. - Contractor to check/adjust dimensions of new work to suit existing conditions. Do not assume existing structure or details are plumb, square or level. - All drawings to be read in conjunction with all other consultants drawings and specs.									
			t : 01538 373477 f : 01538 386503 e : info@ctdarchitects.co.uk w : www.ctdarchitects.co.uk											
Client			Project		Scale	1 : 100	Size	A2	Drawn	SC	Chk'd	KL	Date	10/09/24
Mr. W. Scott-Moncrieff			Swimming Pool Basford Green Road, Cheddleton, Staffordshire. ST13 7ER.		Status	PLANNING								
			Title Site Plan 'as existing'		Job No.	2420		Drawing No	AL03		Rev.	A		