



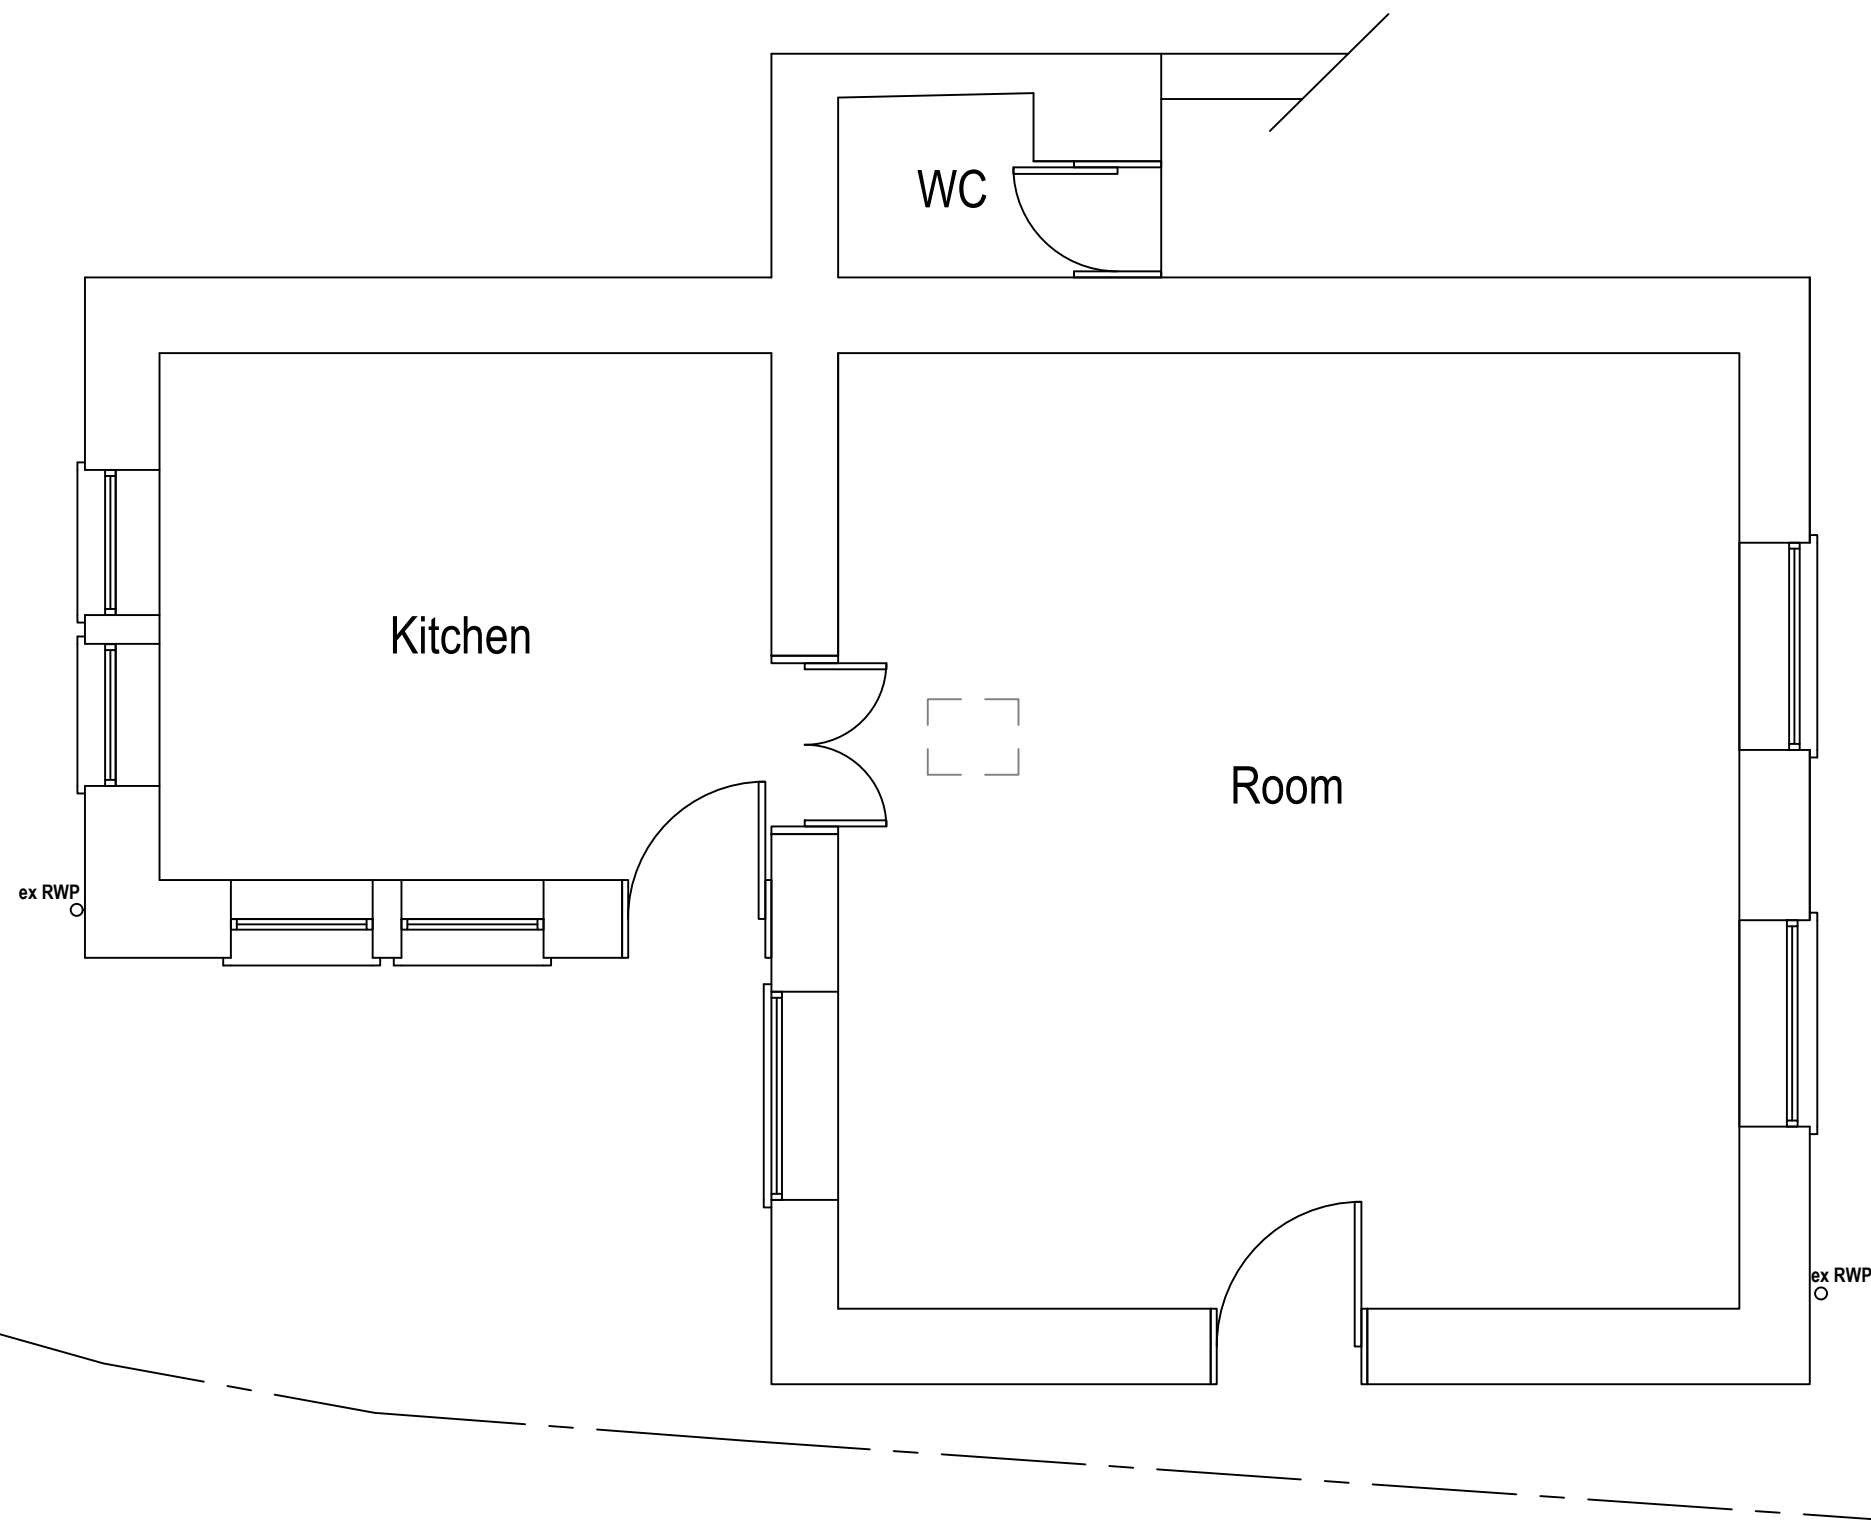

Existing Ground Floor Plan
Scale 1:50
Area ca. 55.85 m²



Existing Roof Plan
Scale 1:50

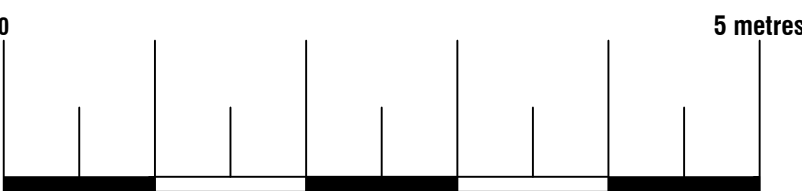



74 Cardiff Road, CF15 7QE • Enquiries@ArkiPlan.co.uk

Site	The Chapel, Thornccliffe, Leek ST13 7LP	Date	24.03.2024
		Sheet	22-1833 D02 REV 1
		Job	Internal Alterations
		Scale	As Shown@A1
Title Number	SF591754	Title	As Shown


	Boundary line		Proposed foundation
	Rainwater drainage layout		Demolished
	Waste drainage layout		Mechanically ventilated
	Details above		Mains operated interlinked smoke detector
	timber/steel beam above sized and specified by Structural Engineer - fire proofed as per spec. and detail drawing		Mains operated interlinked heat detector
			Escape door / window
			Carbon Monoxide alarm

This drawing is the property of Arkiplan Architectural Ltd. Copyright is reserved by the company and the drawing is issued on the condition that it is not copied, reproduced, retained or disclosed to any unauthorised person, either wholly or in part without consent in writing. Dimensions are provided as a guide only. All dimensions are approximate and to be checked on site prior to commencement of any works. All the works should be executed in compliance with the specification.

Parts of this project may require new structural steelwork or timberwork. Structural Engineer to provide the necessary calculations and beam sizes/connections to satisfy Building Control Officer requirements.

If the proposed area of any new glazing accounts for more than 25% of the new floor area (minus the area of existing glazing being removed) the client may be required to obtain SAP Calculations from a SAP Assessor before Building Control can fully approve the plans. If in doubt please contact Arkiplan:

Proposed First Floor Plan
Scale 1:50
Area ca. 35.73 m²
Additional Area: 34,13 m²

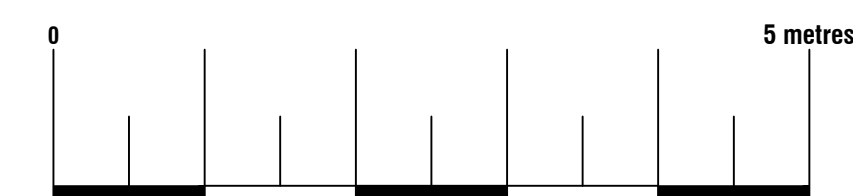

74 Cardiff Road, CF15 7QE • Enquiries@ArkiPlan.co.uk

Site	The Chapel, Thornccliffe, Leek ST13 7LP	Date	24.03.2024
		Sheet	22-1833 D03 REV 1
		Job	Internal Alterations
		Scale	As Shown@A1
Title Number	SF591754	Title	As Shown


timber/steel beam above sized
and specified by Structural
Engineer - fire proofed as per
spec. and detail drawing

Carbon Monoxide alarm




Proposed drainage layout is indicative only and has not been surveyed. Existing foul drainage layout to be surveyed by Contractor on site and exact layout and connections are to be agreed on site with BCO before any works commence. All pipes sizes and falls as per spec. and detail drawings

Lytchett House, 13 Freeland Park, Wareham Road, Pool, Dorset BH16 6FA
0845 852 0852 enquiries@arkiplan.co.uk

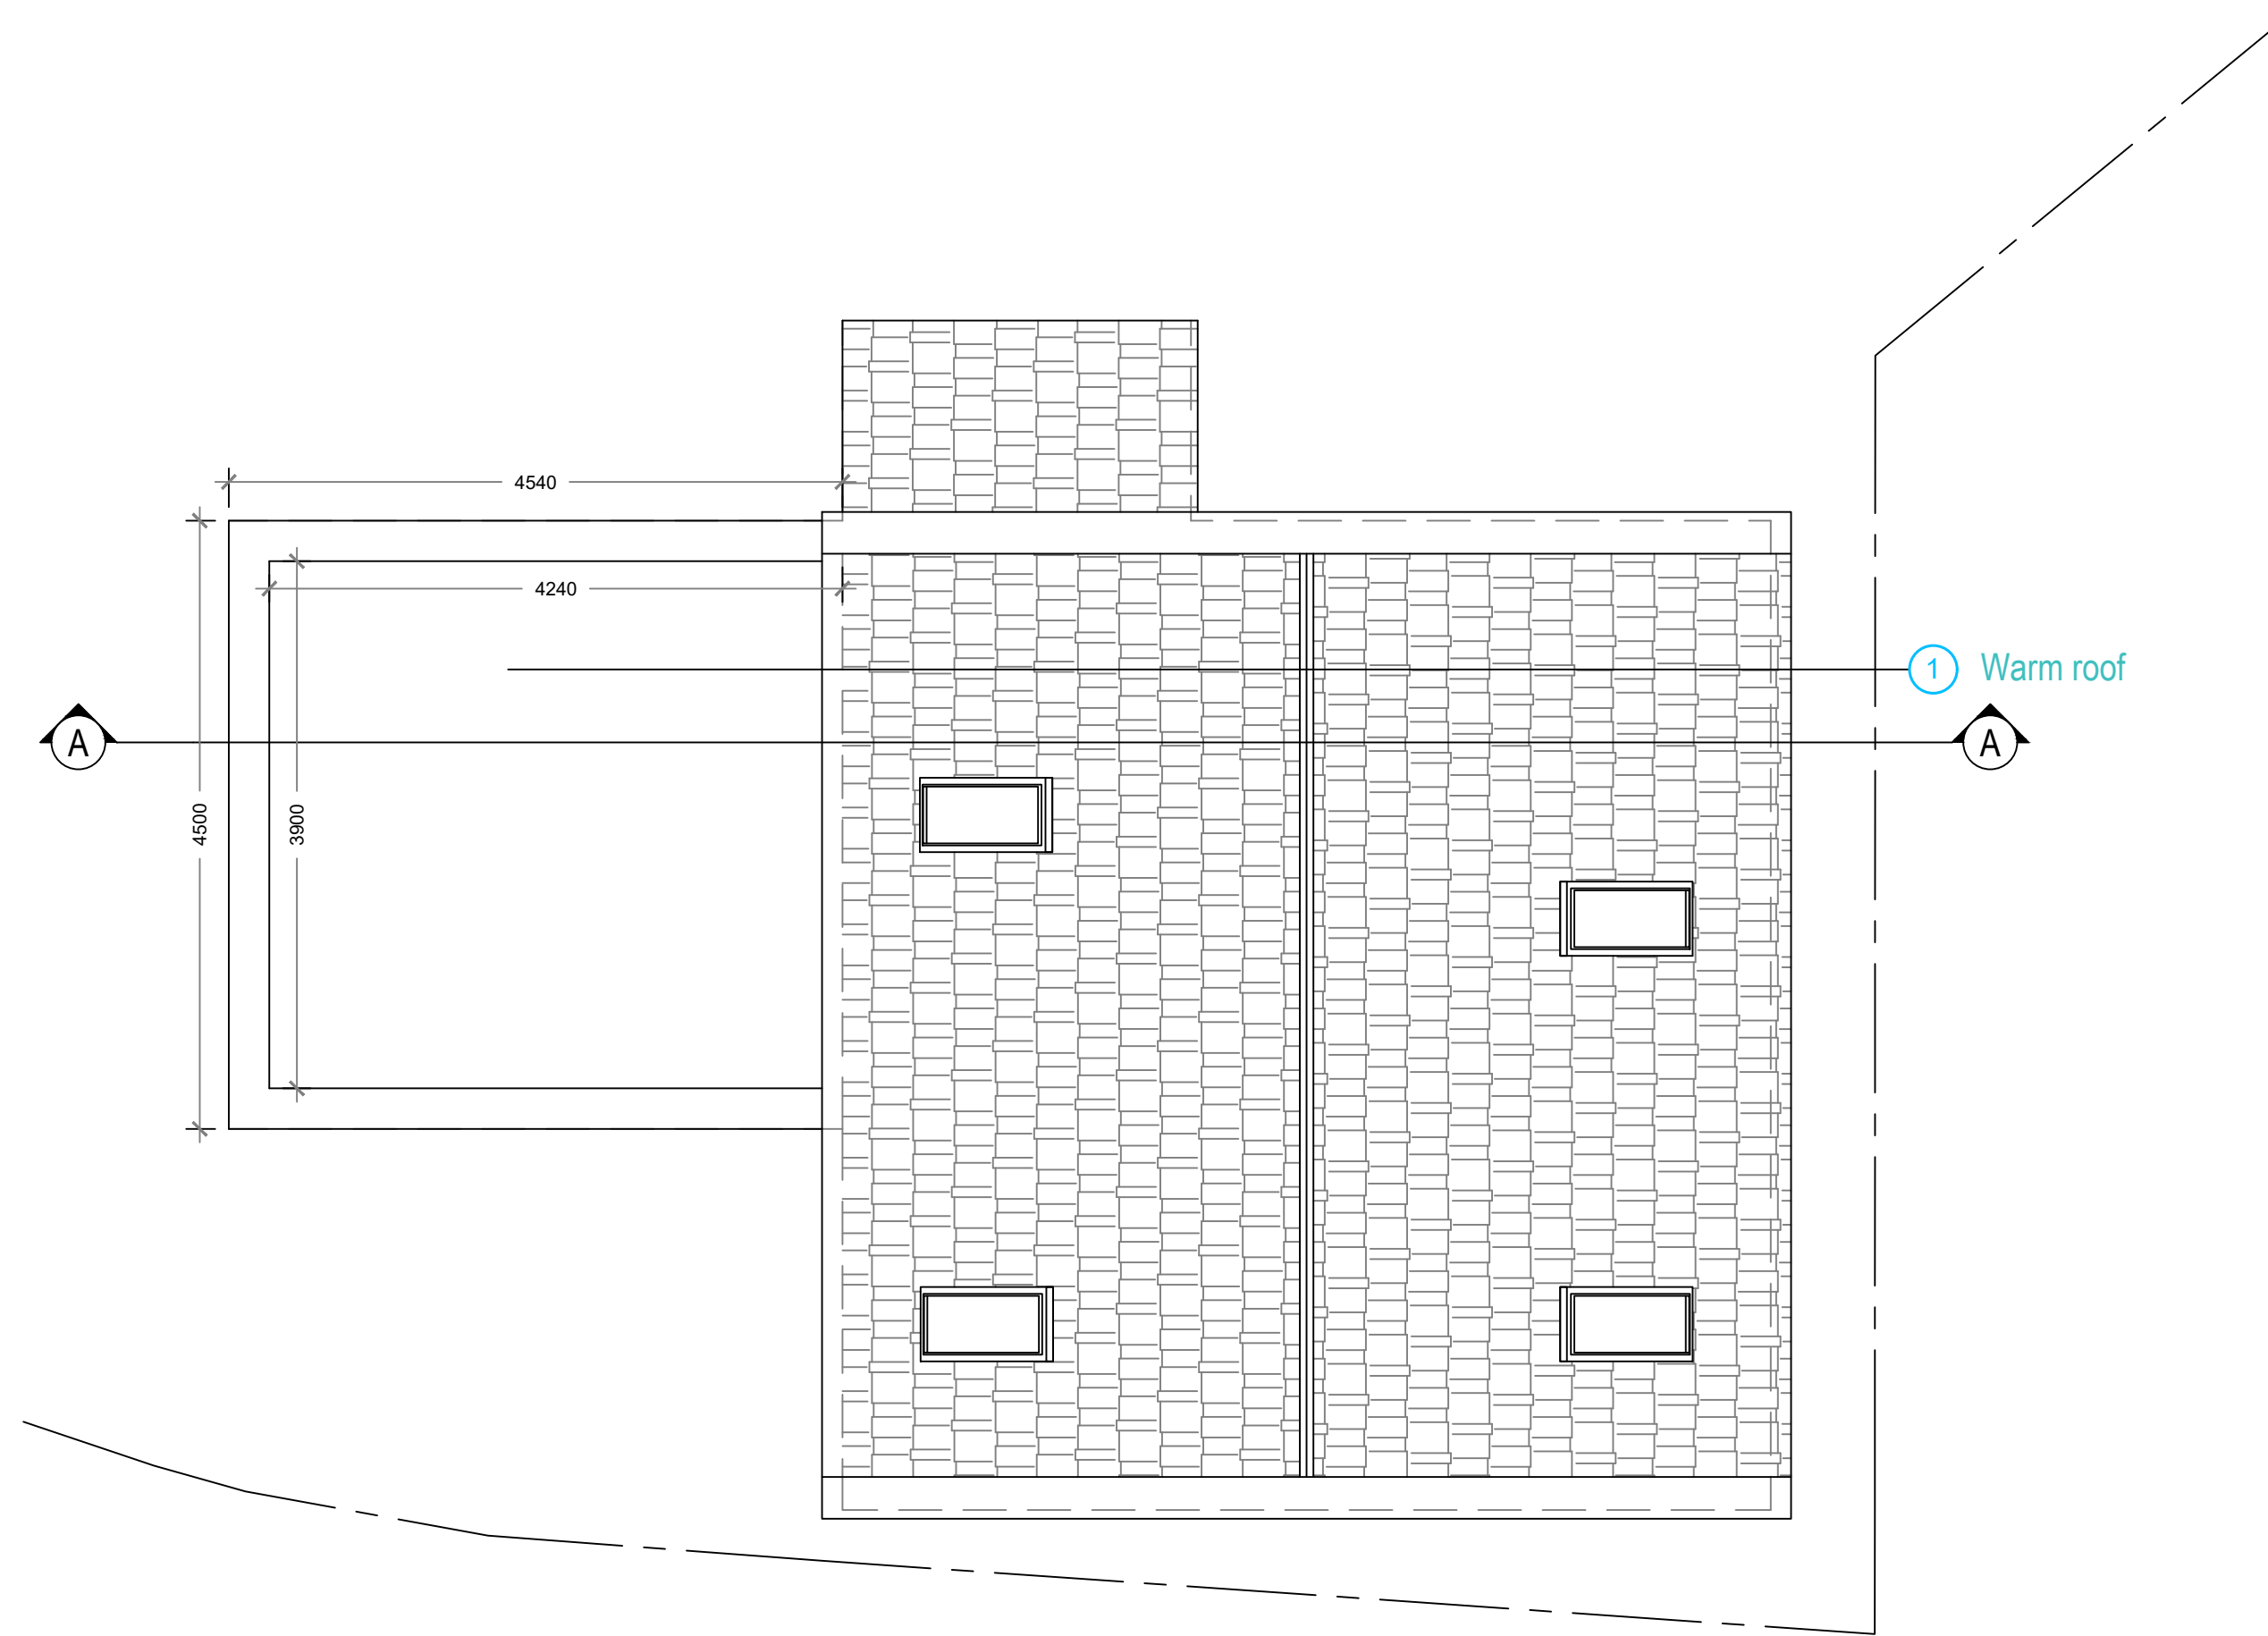

Proposed Roof Plan

Scale 1:50

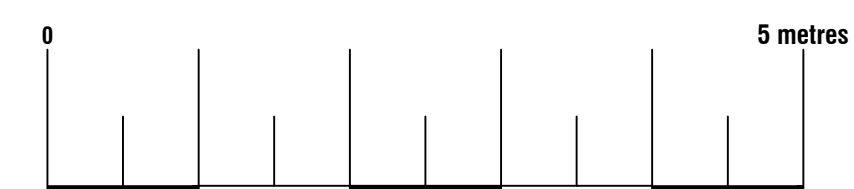


Trkiplan

74 Cardiff Road, CF15 7QE • Enquiries@ArkiPlan.co.uk


Site	The Chapel, Thornccliffe, Leek ST13 7LP	Date	24.03.2024		
		Sheet	22-1833	D04	REV 1
		Job	Internal Alterations		
		Scale	As Shown@A1		
Title Number	SF591754	Title	As Shown		



Existing North Elevation
Scale 1:50

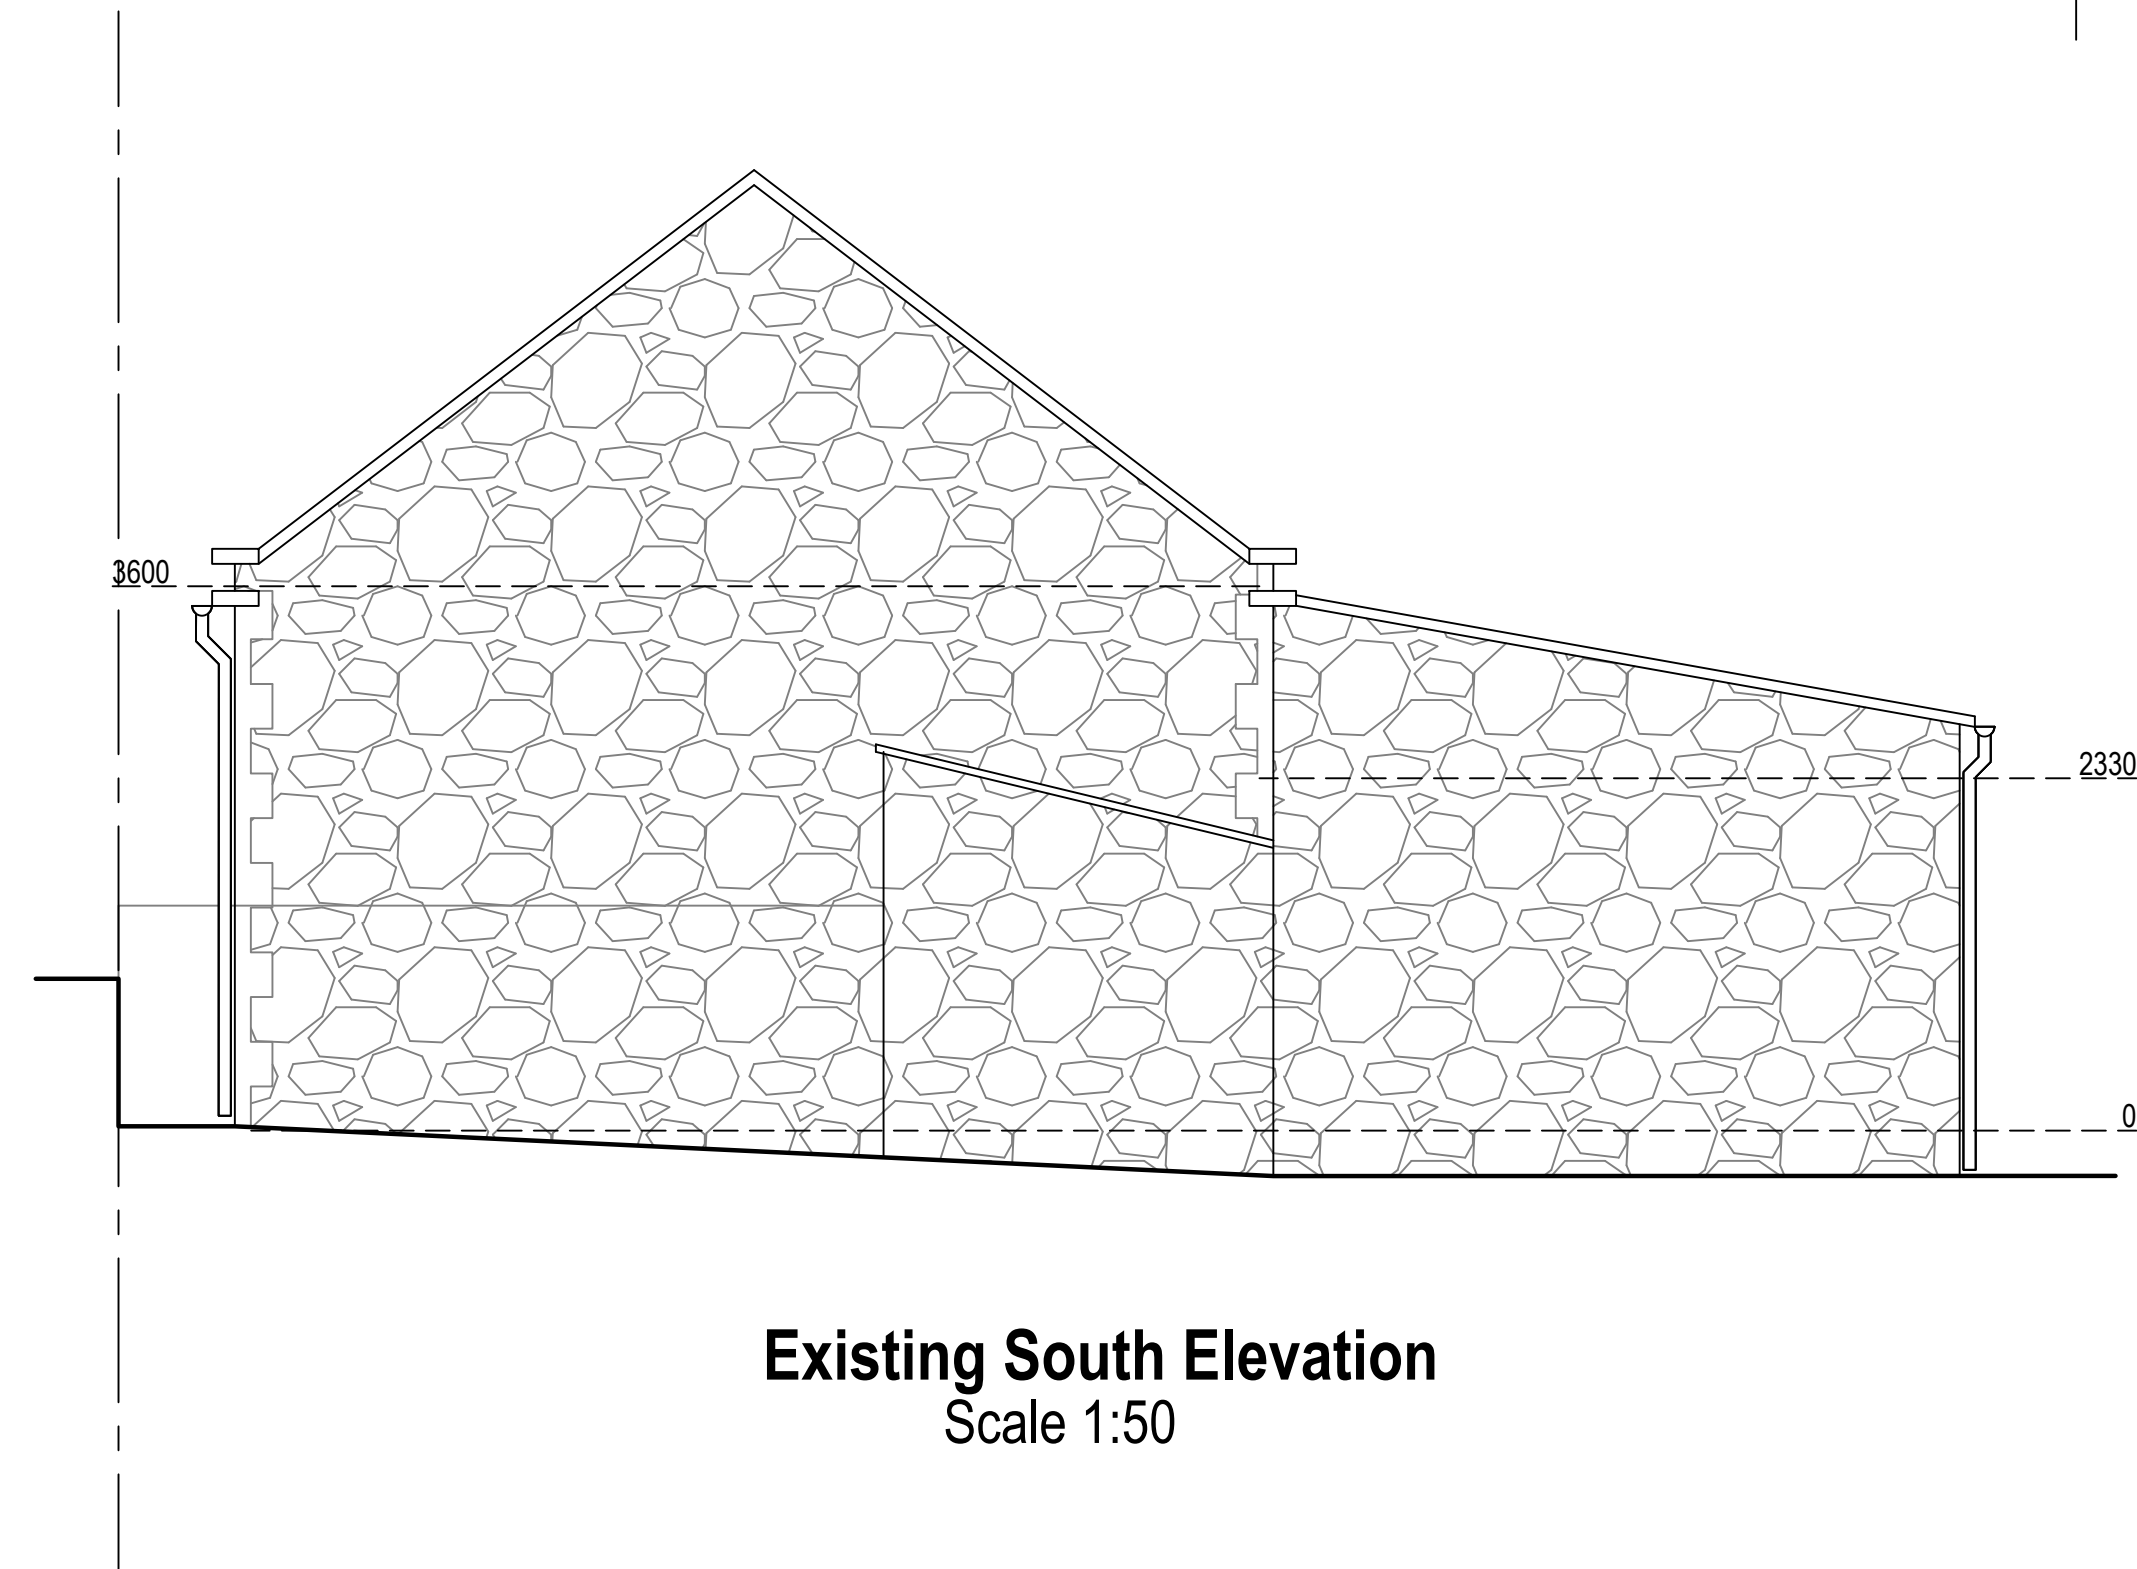


Existing South Elevation
Scale 1:50

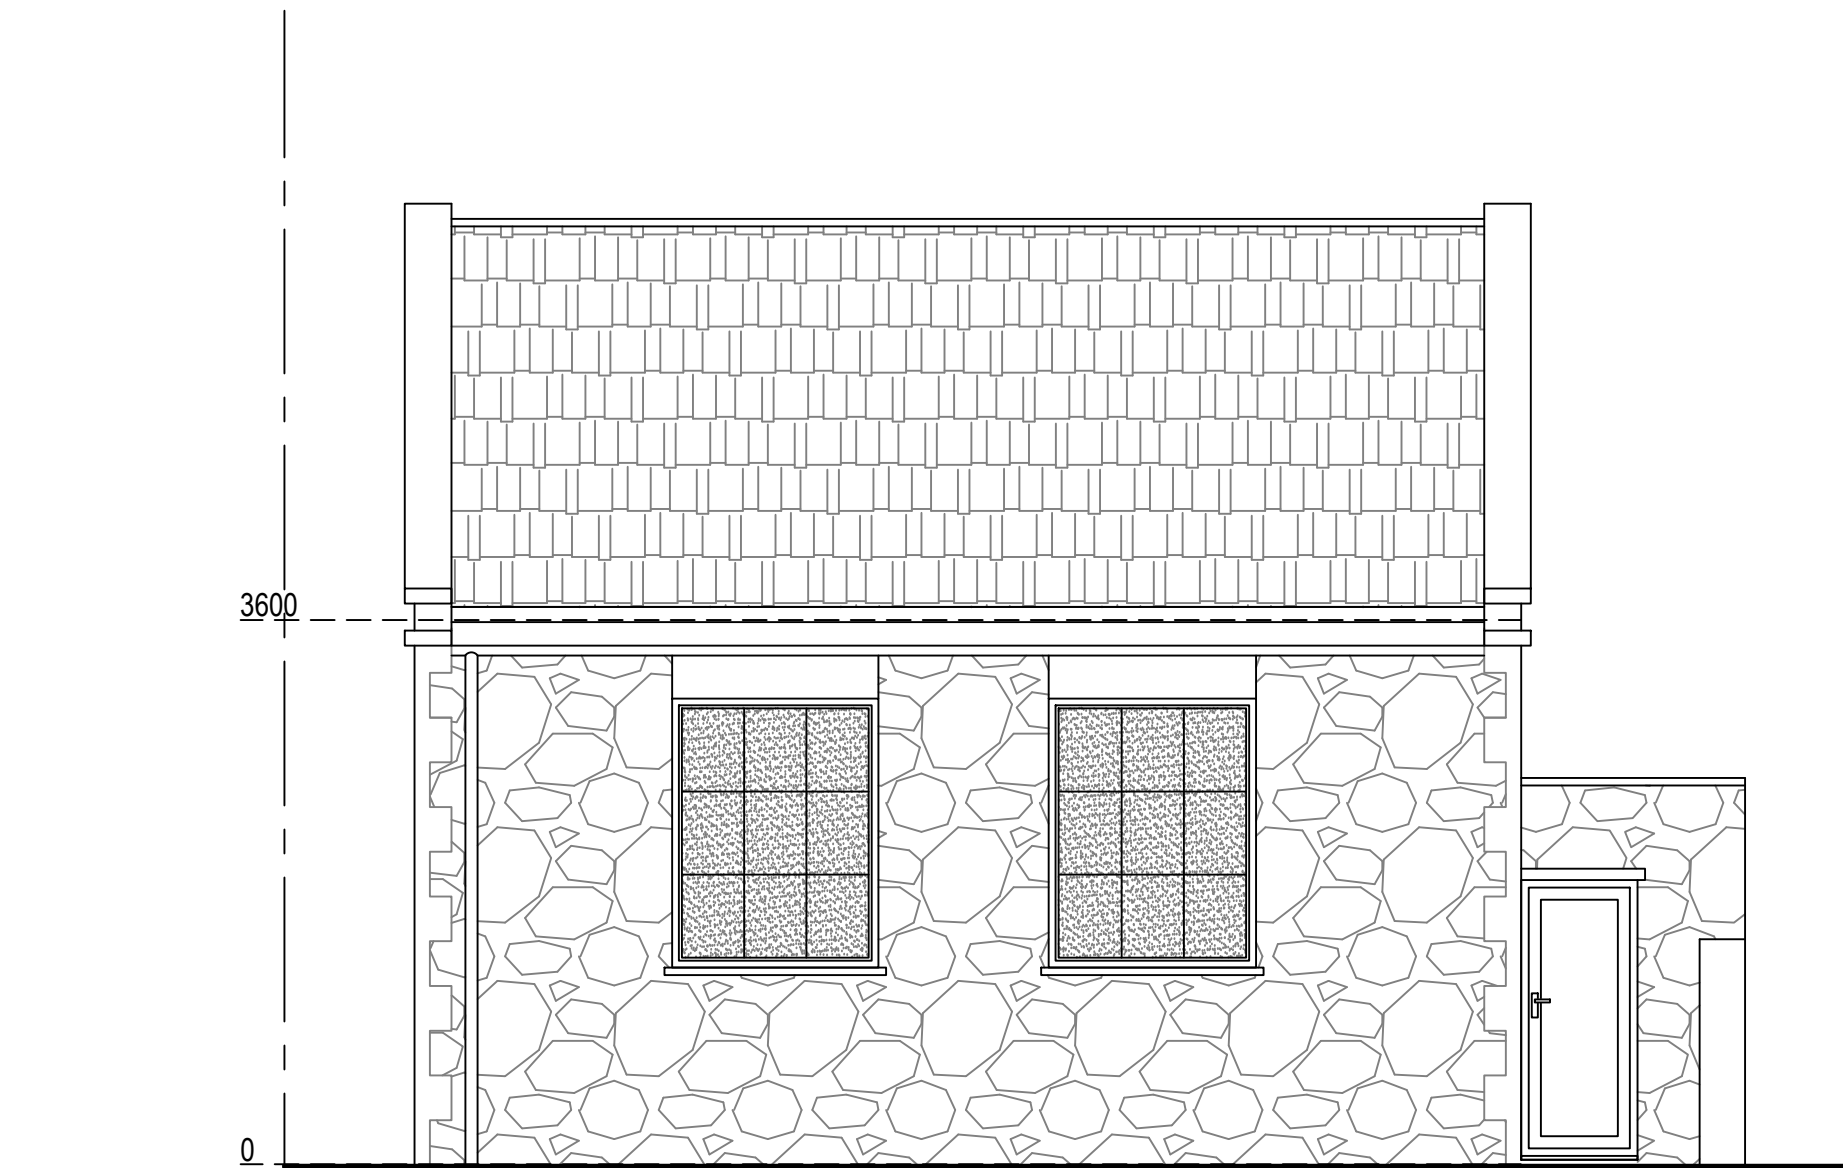

Existing West Elevation
Scale 1:50



Existing East Elevation
Scale 1:50

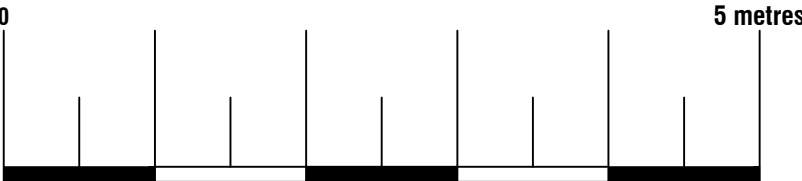




74 Cardiff Road, CF15 7QE • Enquiries@ArkiPlan.co.uk

Site	The Chapel, Thornccliffe, Leek ST13 7LP	Date	24.03.2024
		Sheet	22-1833 D05 REV 1
		Job	Internal Alterations
		Scale	As Shown@A1
Title Number	SF591754	Title	As Shown


Proposed Materials:
Walls: Existing stone, new stone cladding to match existing
Flat roof: Paving slabs to blend with existing roof and stone cladding
Pitched roof : Existing Tiles



Proposed North Elevation
Scale 1:50

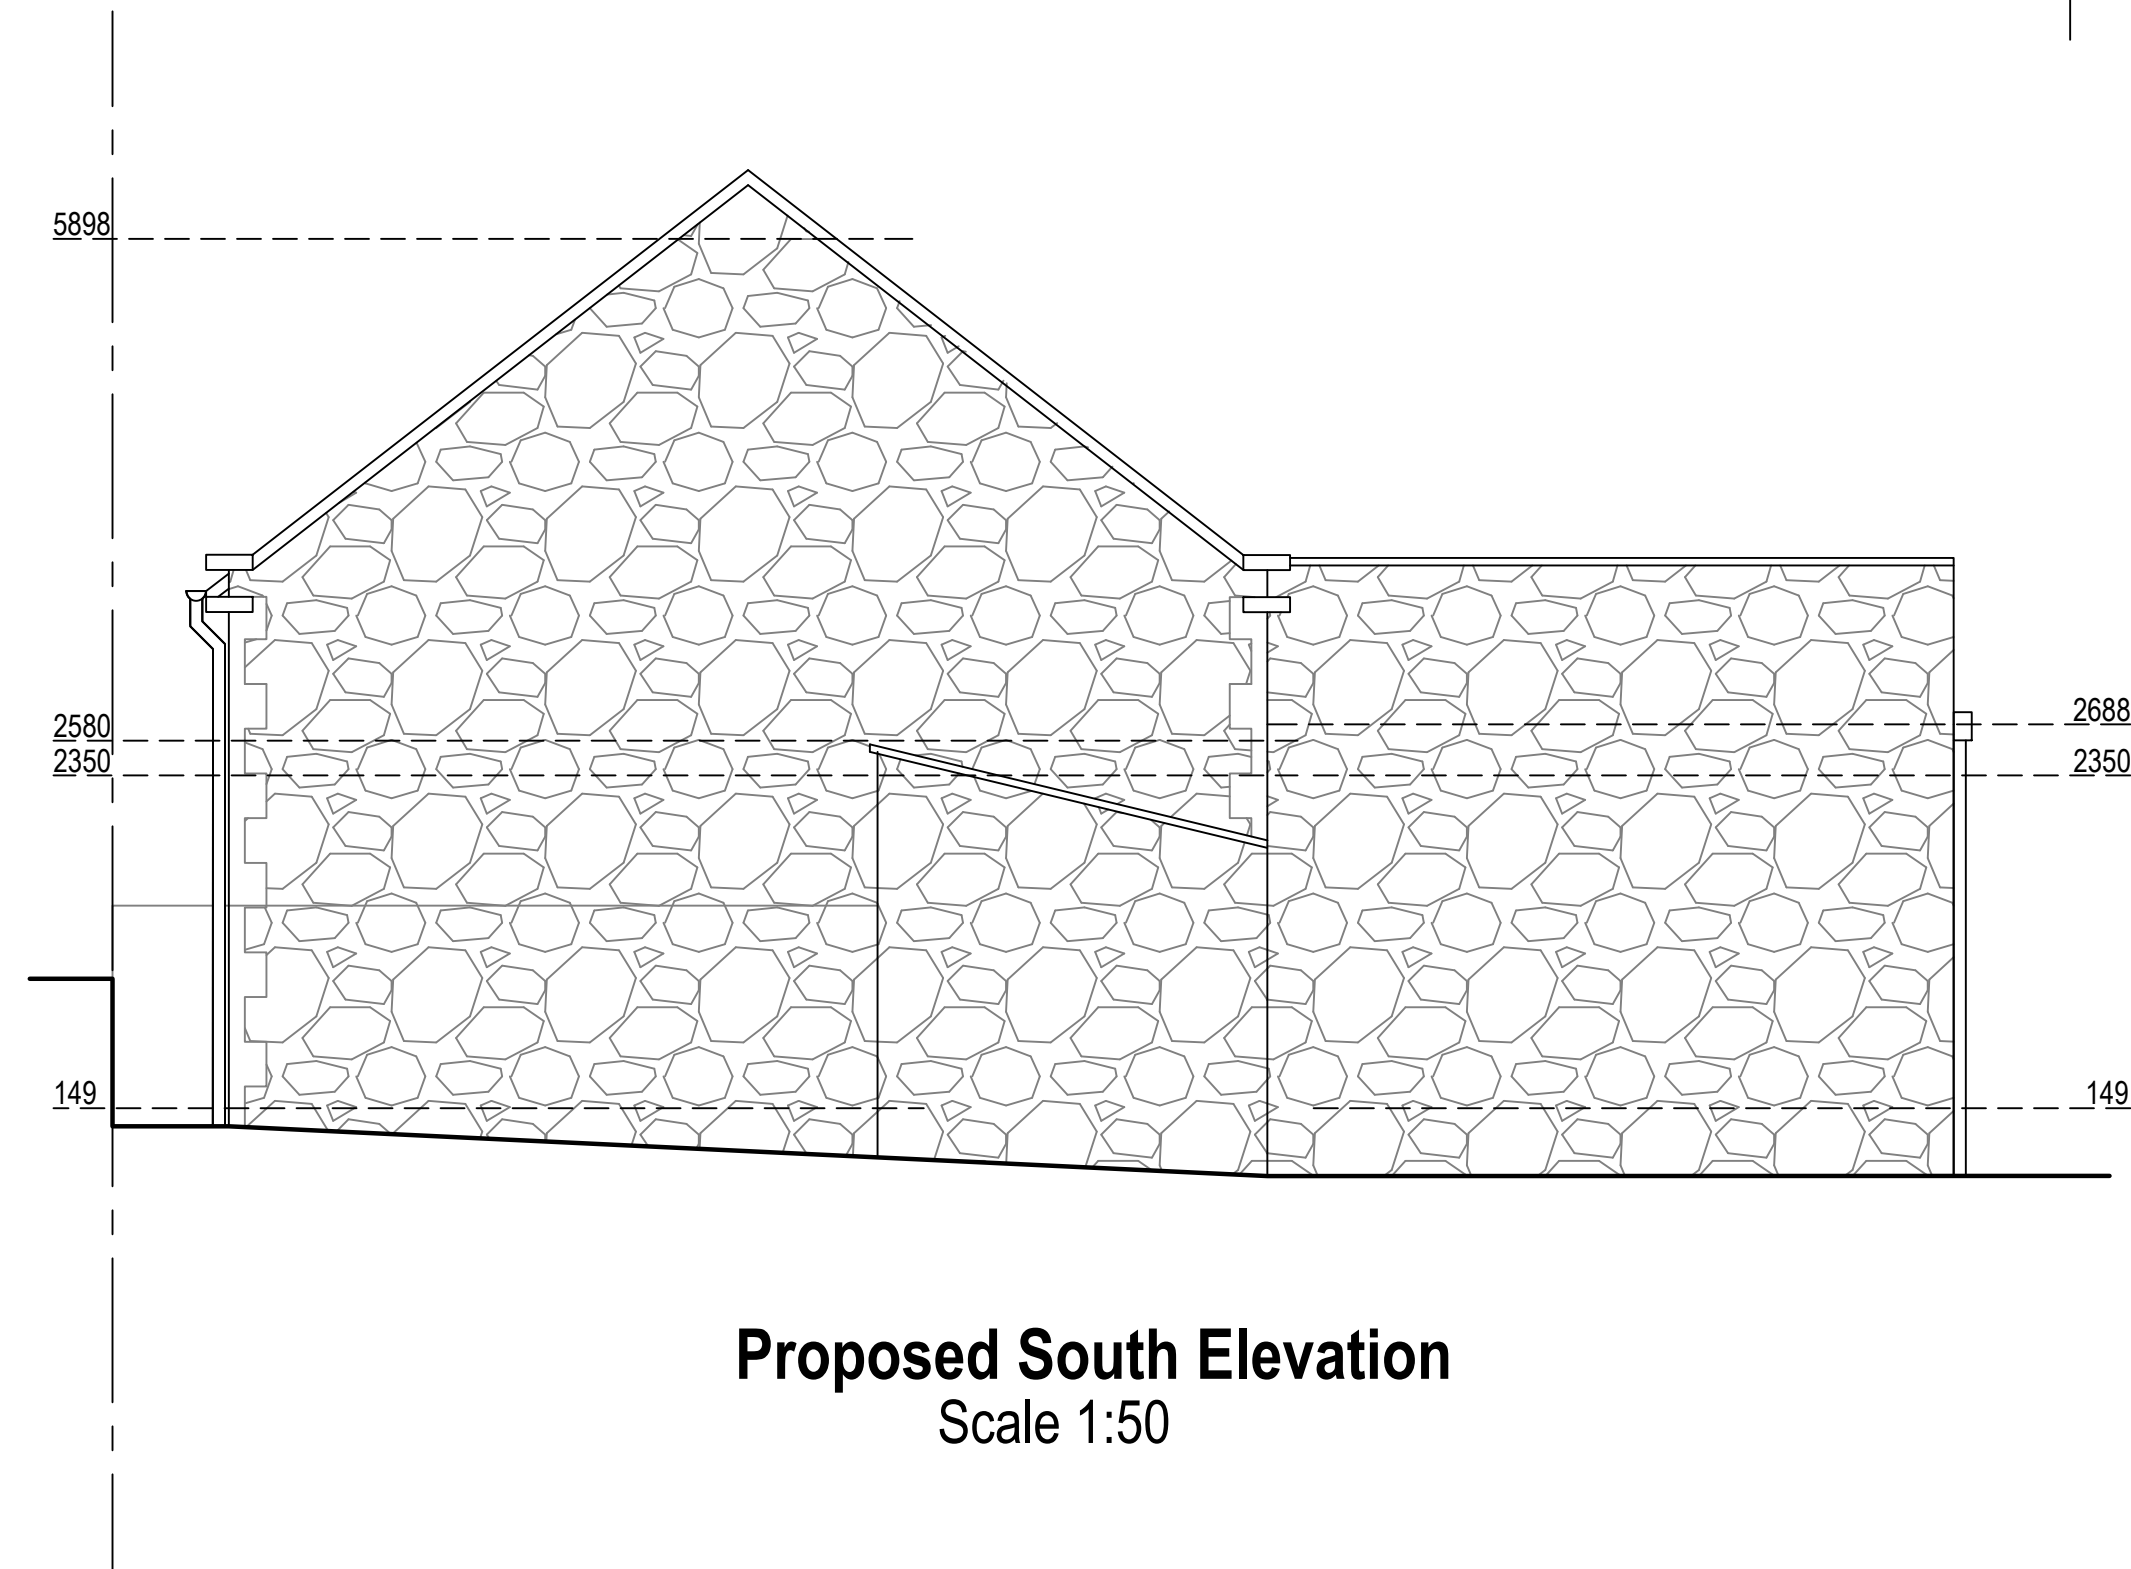


Proposed South Elevation
Scale 1:50

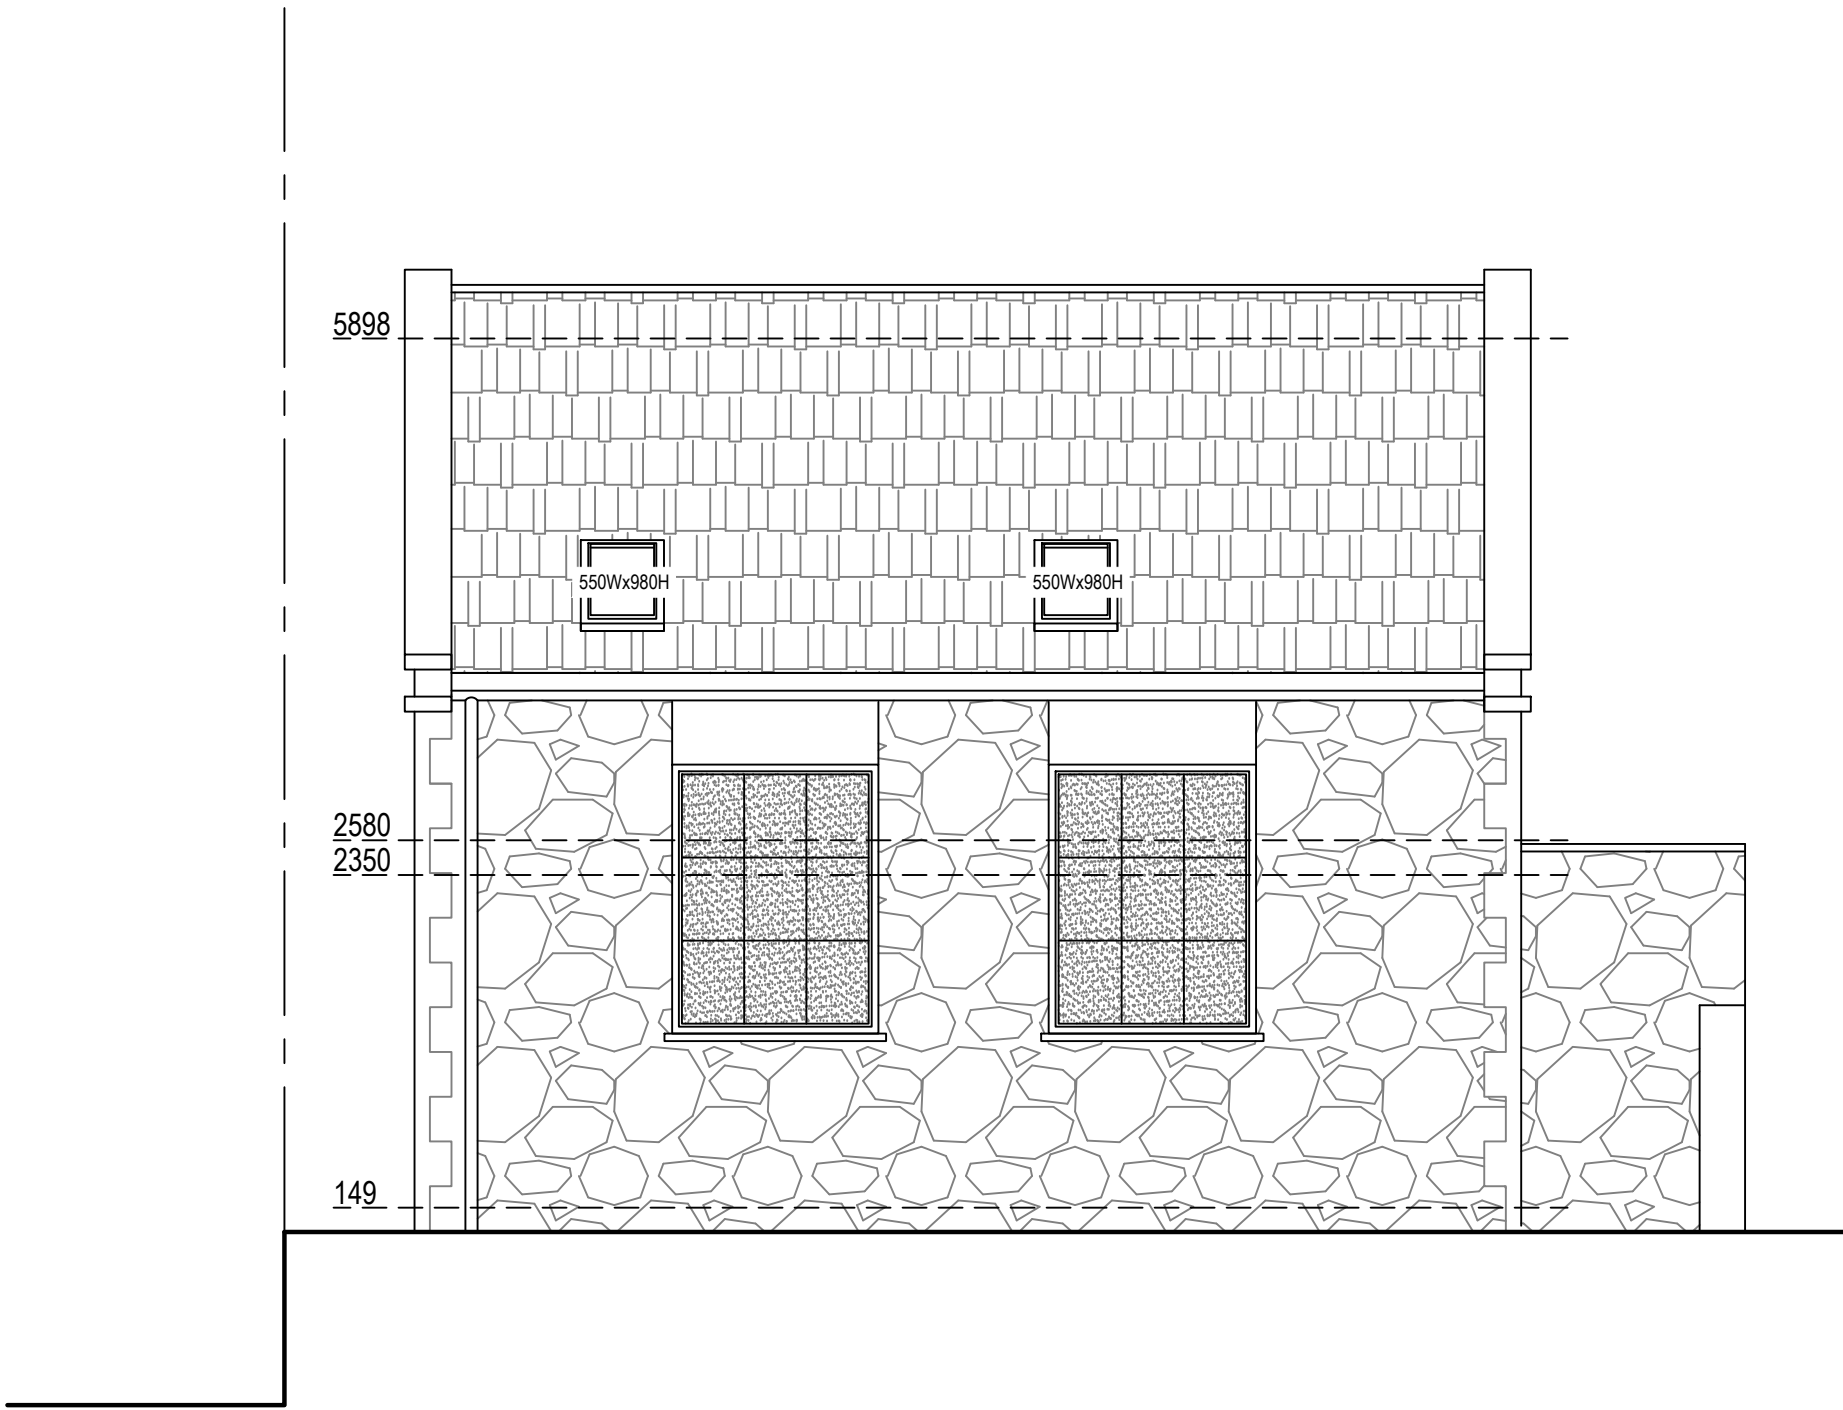

Proposed West Elevation
Scale 1:50




Proposed East Elevation
Scale 1:50

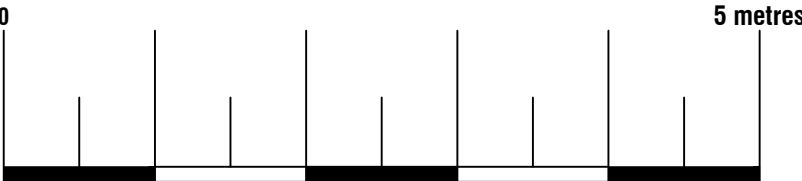


Arkiplan

74 Cardiff Road, CF15 7QE • Enquiries@ArkiPlan.co.uk

Site	The Chapel, Thornccliffe, Leek ST13 7LP	Date	24.03.2024
		Sheet	22-1833 D06 REV 1
		Job	Internal Alterations
		Scale	As Shown@A1
Title Number	SF591754	Title	As Shown

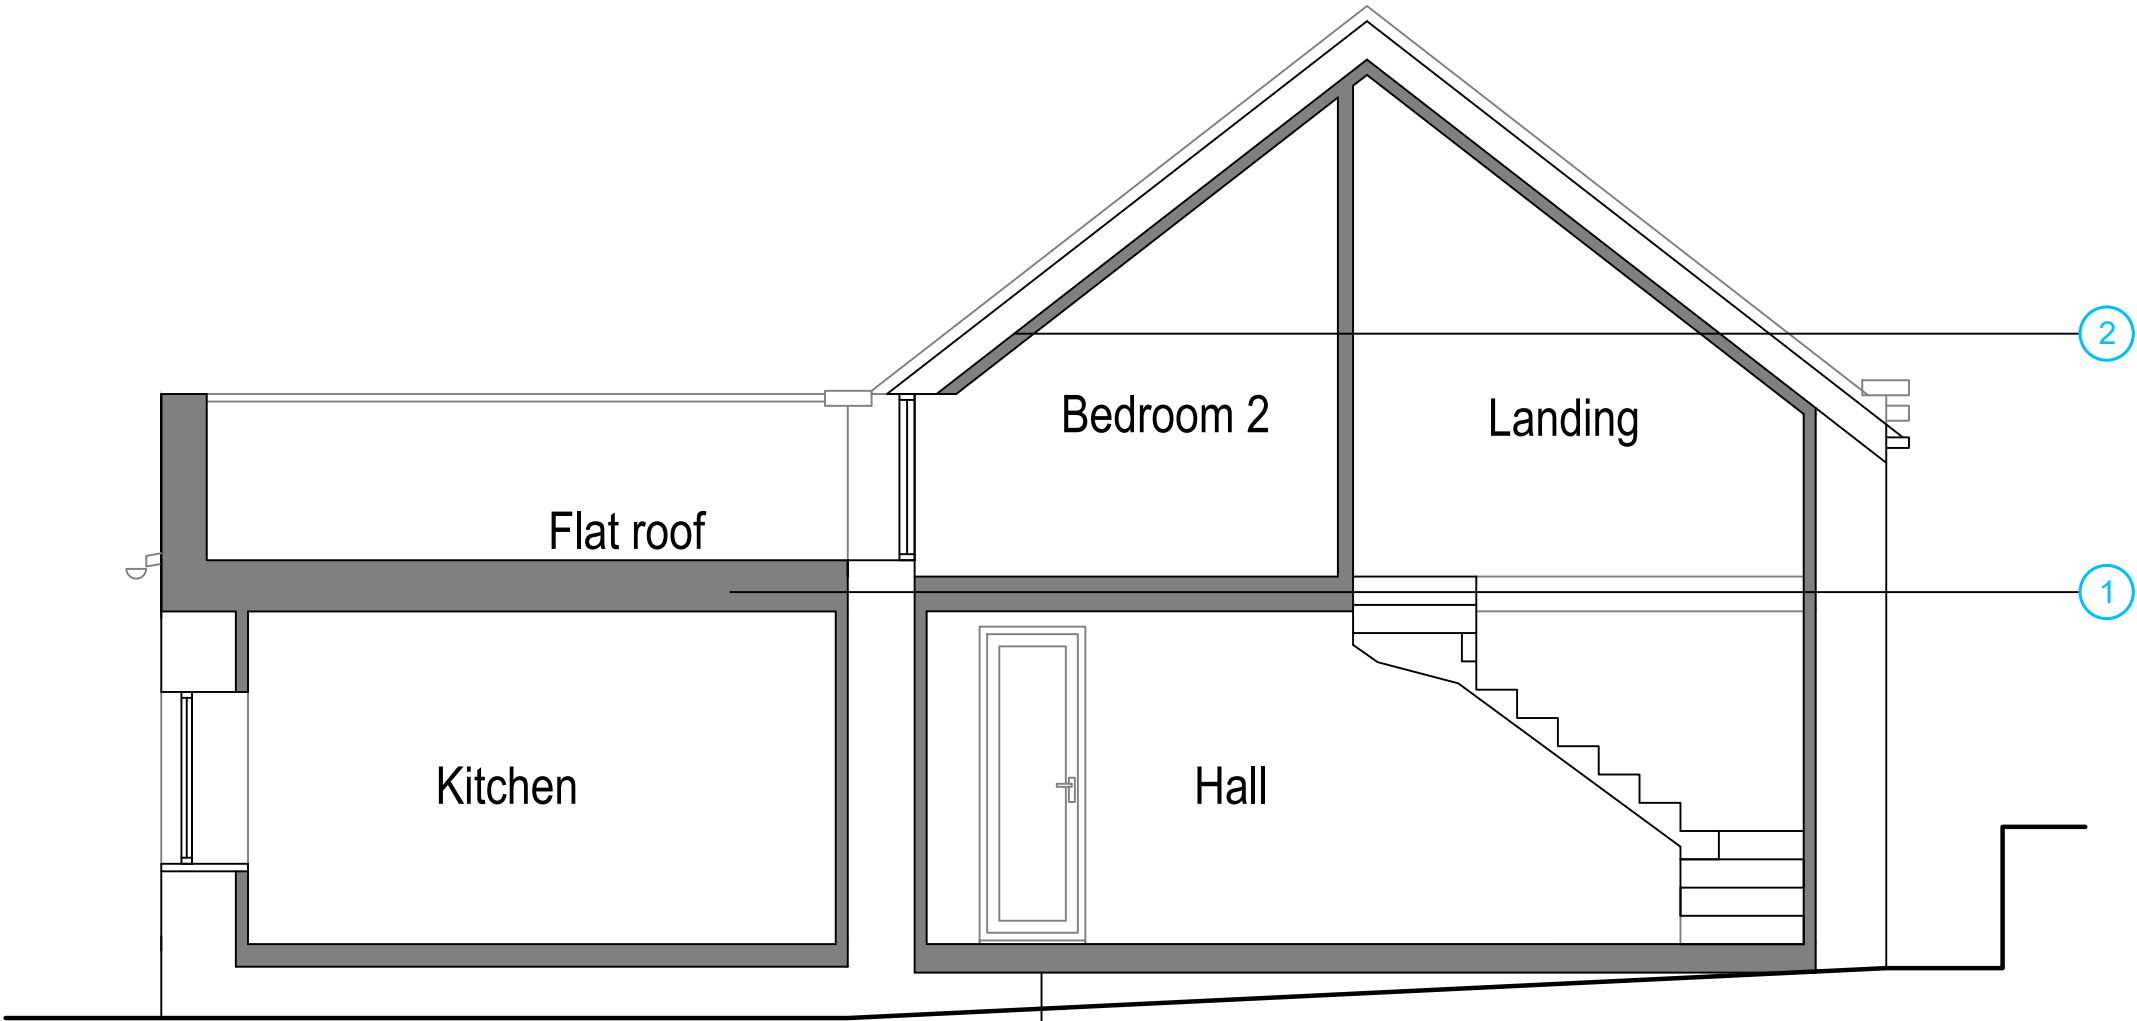

Proposed Section A-A
Scale 1:50

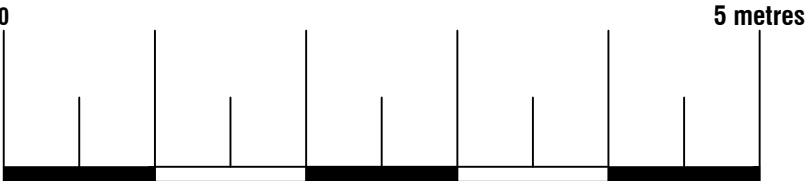



74 Cardiff Road, CF15 7QE • Enquiries@ArkiPlan.co.uk

Site	The Chapel, Thorncliffe, Leek ST13 7LP	Date	24.03.2024
		Sheet	22-1833 D07 REV 1
		Job	Internal Alterations
		Scale	As Shown@A1
Title Number	SF591754	Title	As Shown