


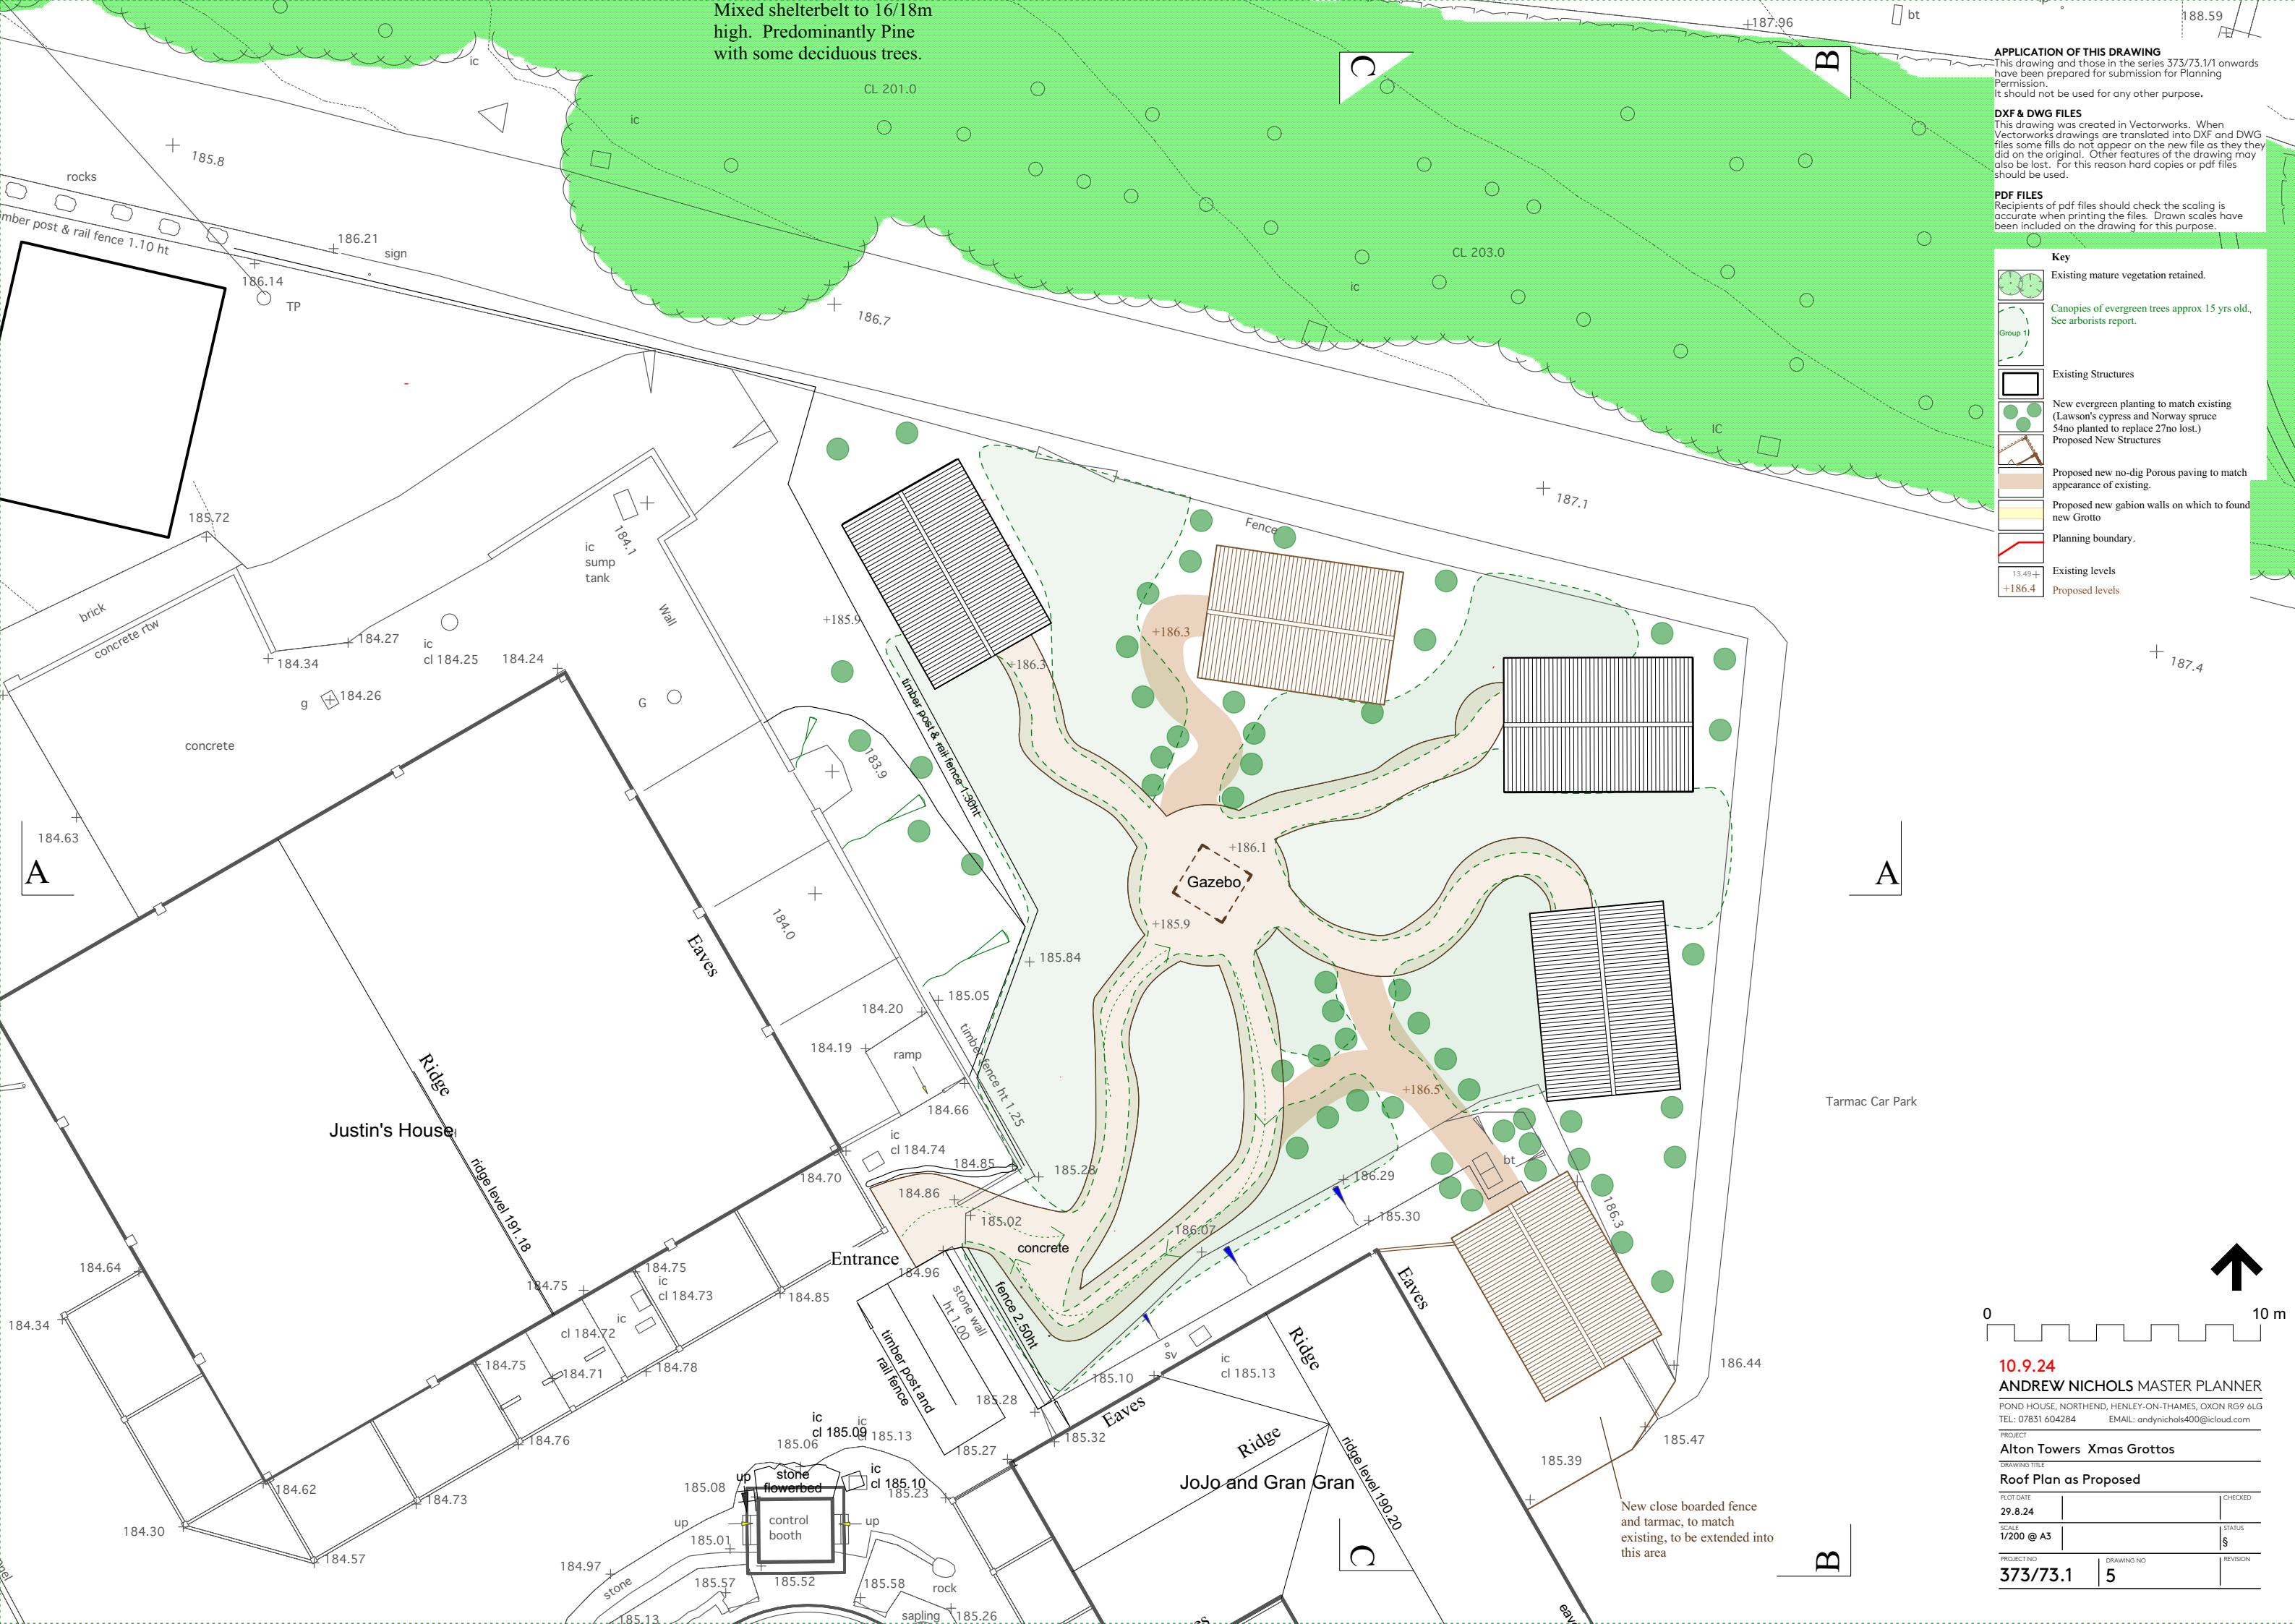

APPLICATION OF THIS DRAWING
This drawing and those in the series 373/73.1/1 onwards have been prepared for submission for Planning Permission. It should not be used for any other purpose.

DXF & DWG FILES
This drawing was created in Vectorworks. When Vectorworks drawings are translated into DXF and DWG files some fills do not appear on the new file as they they did on the original. Other features of the drawing may also be lost. For this reason hard copies or pdf files should be used.

PDF FILES
Recipients of pdf files should check the scaling is accurate when printing the files. Drawn scales have been included on the drawing for this purpose.

Key	
	Existing mature vegetation retained.
	Canopies of evergreen trees approx 15 yrs old, See arborists report.
	Existing Structures
	New evergreen planting to match existing (Lawson's cypress and Norway spruce 54no planted to replace 27no lost.)
	Proposed New Structures
	Proposed new no-dig Porous paving to match appearance of existing.
	Proposed new gabion walls on which to found new Grotto
	Planning boundary.
	Existing levels
	Proposed levels



10.9.24
ANDREW NICHOLS MASTER PLANNER
POIND HOUSE, NORTHEND, HENLEY-ON-THAMES, OXON RG9 6LG
TEL: 07831 604284 EMAIL: andynichols400@icloud.com

PROJECT		
Alton Towers Xmas Grottos		
DRAWING TITLE		
Roof Plan as Proposed		
PLOT DATE		CHECKED
29.8.24		
SCALE		STATUS
1/200 @ A3		\$
PROJECT NO	DRAWING NO	REVISION
373/73.1	5	