



MASEFIELD CLOSE, CHEADLE

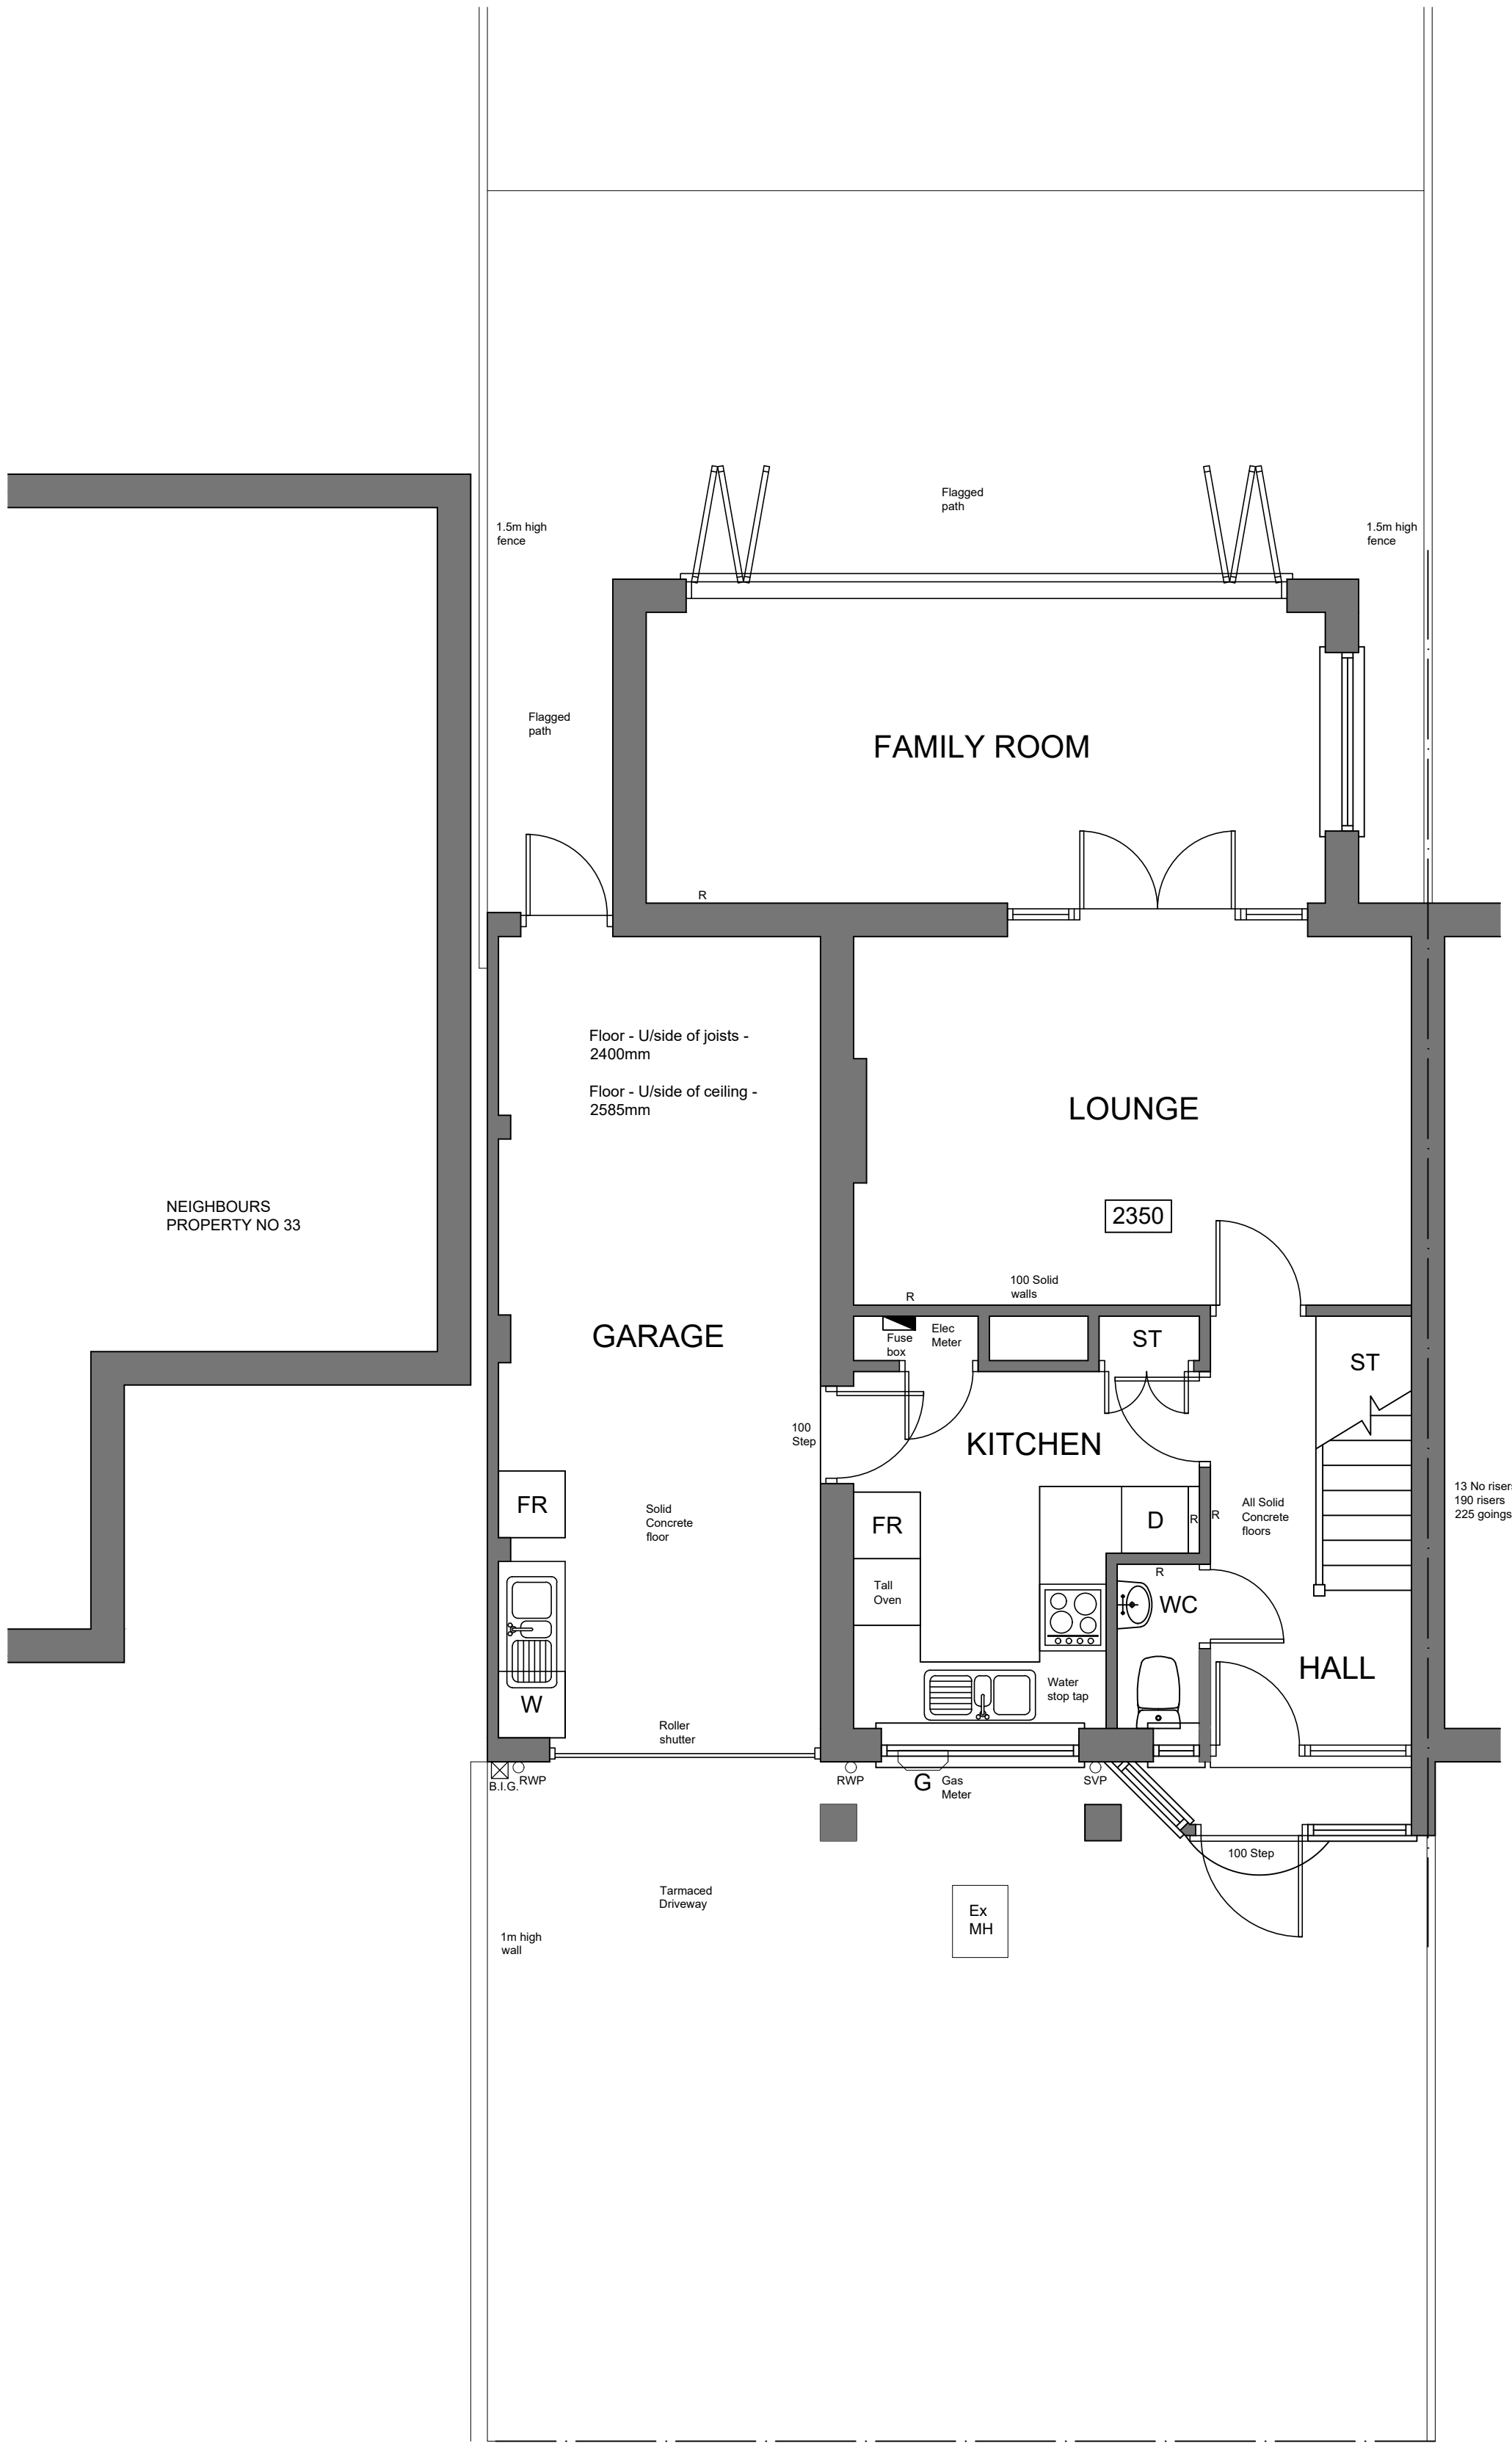


EXISTING GROUND FLOOR




EXISTING FRONT ELEVATION

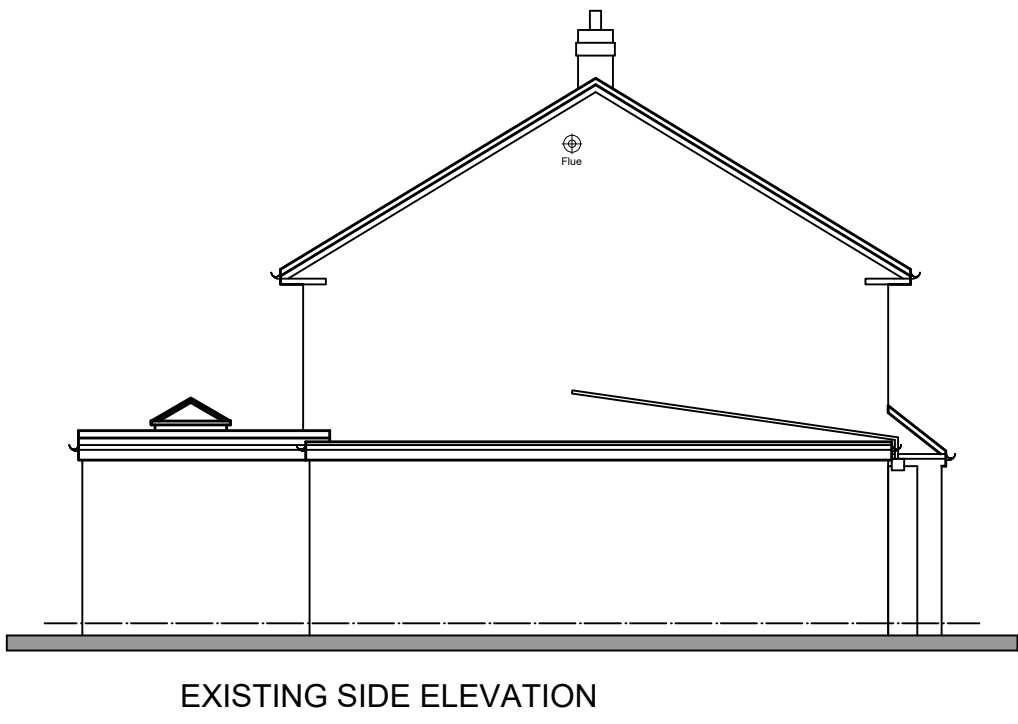


EXISTING SIDE ELEVATION

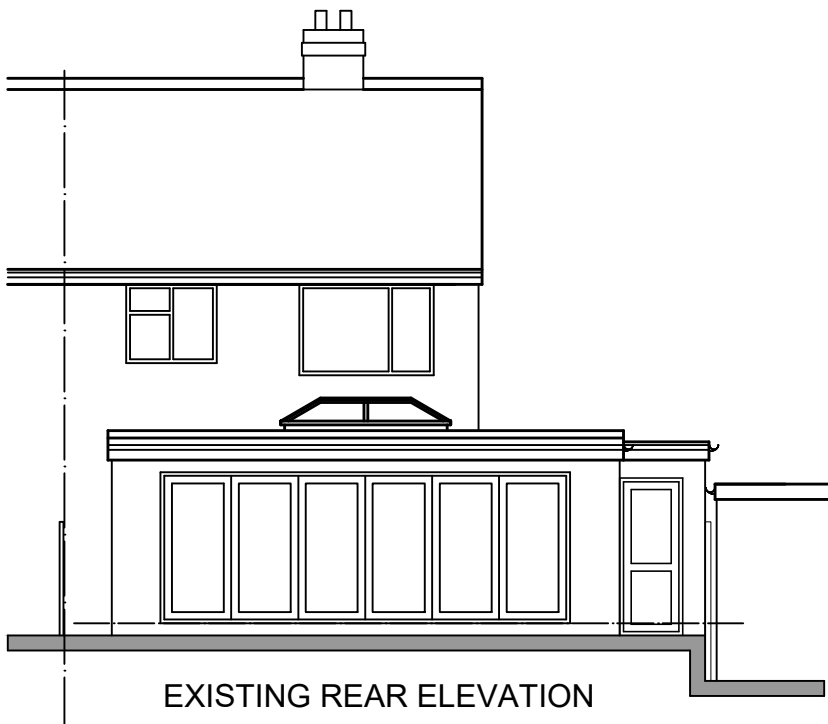

EXISTING REAR ELEVATION

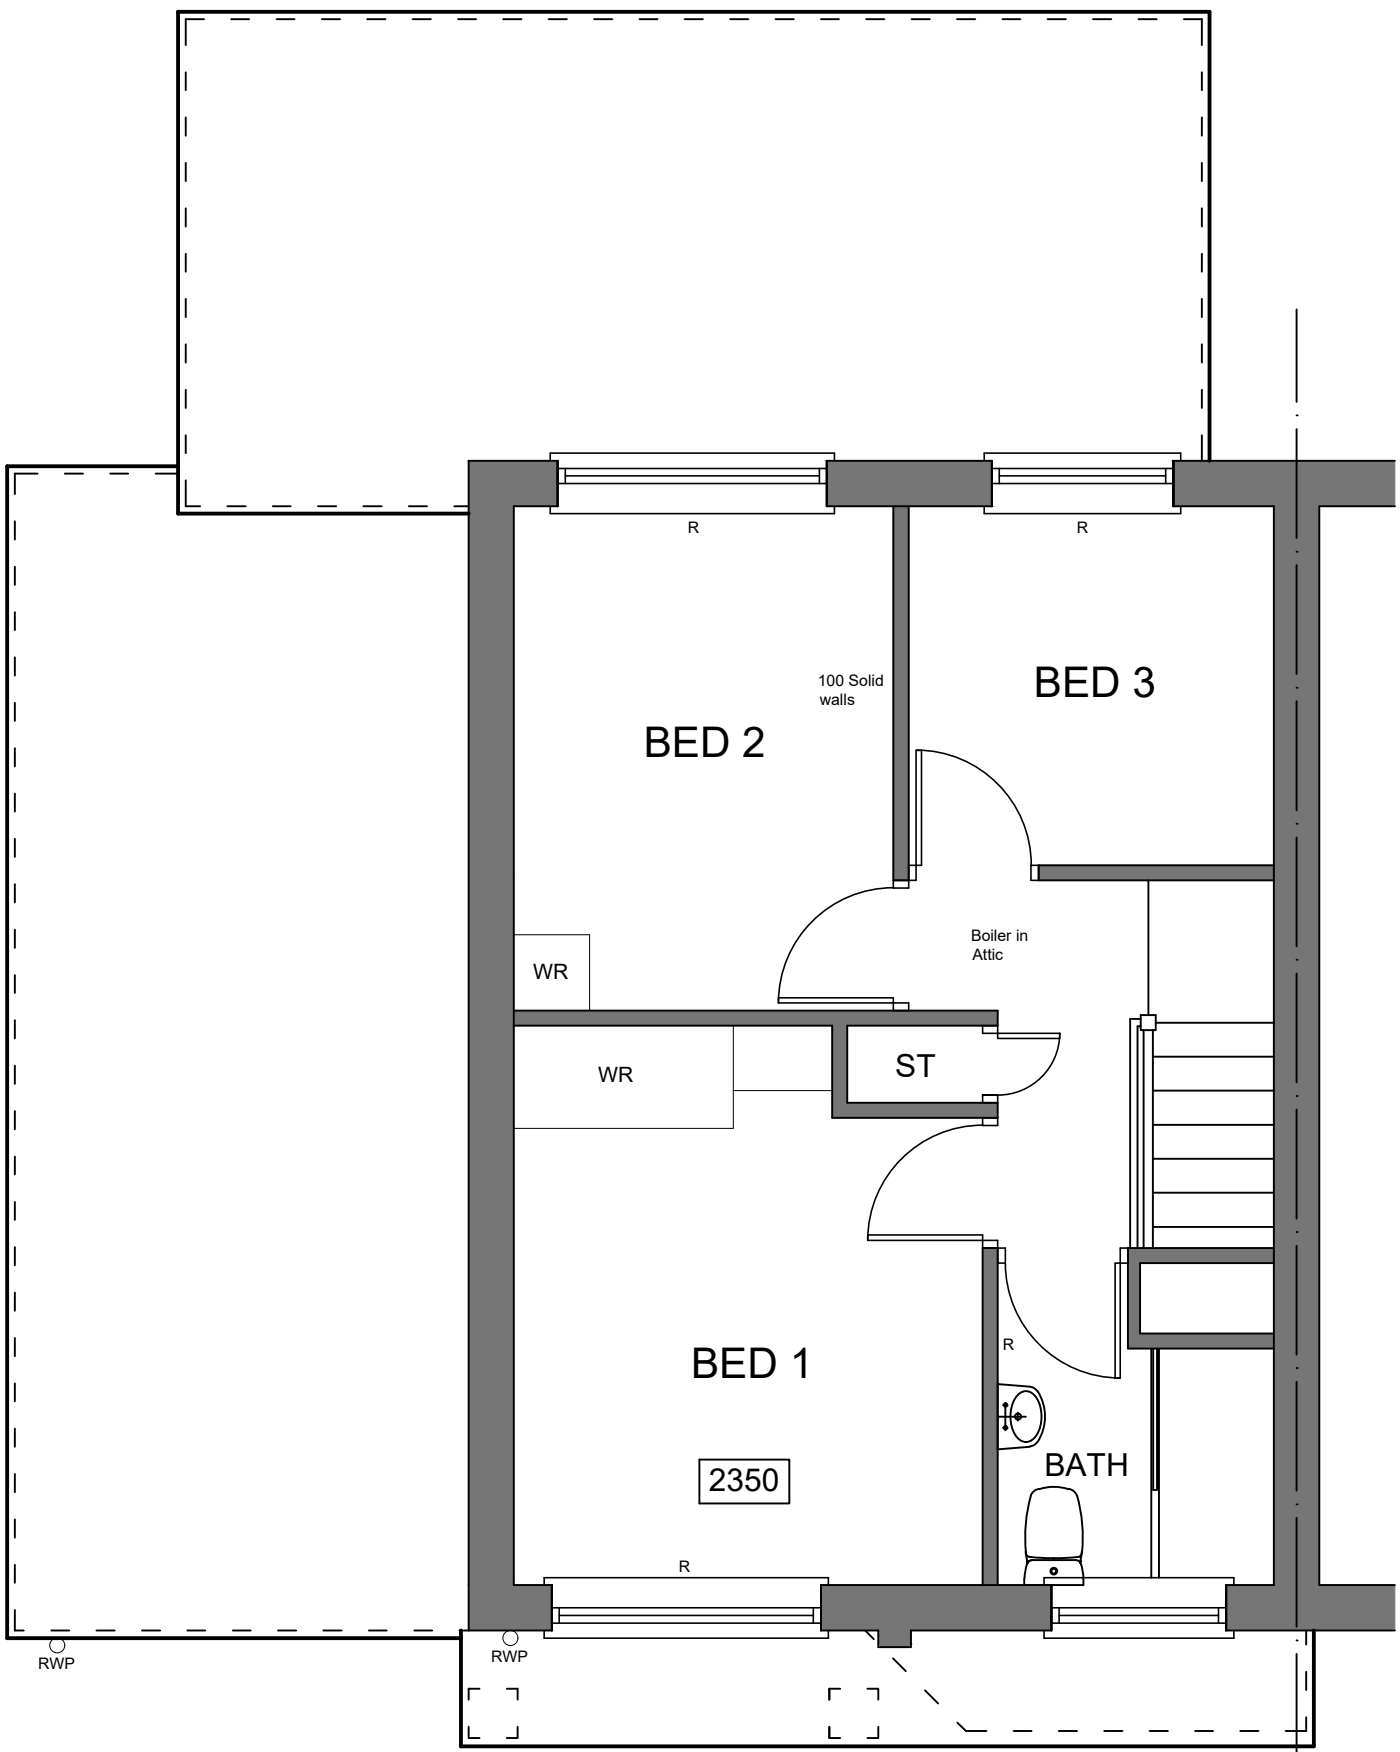

EXISTING FIRST FLOOR

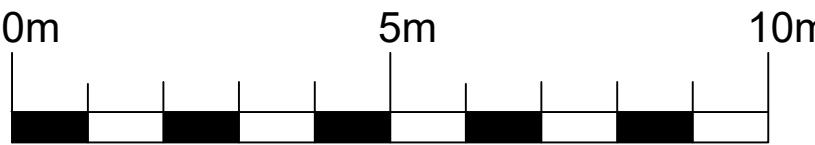

1:100 scale bar



1:50 scale bar



PROJECT:	PROPOSED EXTENSION AT 32 MASEFIELD CLOSE CHEADLE ST10 1JS	Drawing No:	2438-BR-01
CLIENT:	NORSE GROUP LTD - MR N. WATT	Date:	SEPT 2024
Drawing Title	EXISTING PLANS AND ELEVATIONS	Scale:	1:50, 1:100 @ A1
		Revision:	
		Issue:	BUILDING REGS

Renaissance Studio, No 1 Derby St, Leigh, Lancashire WN7 4PF
Telephone: 01942 676360, Fax: 01942 662084
Email: info@pabarchitects.co.uk, www.pabarchitects.co.uk