

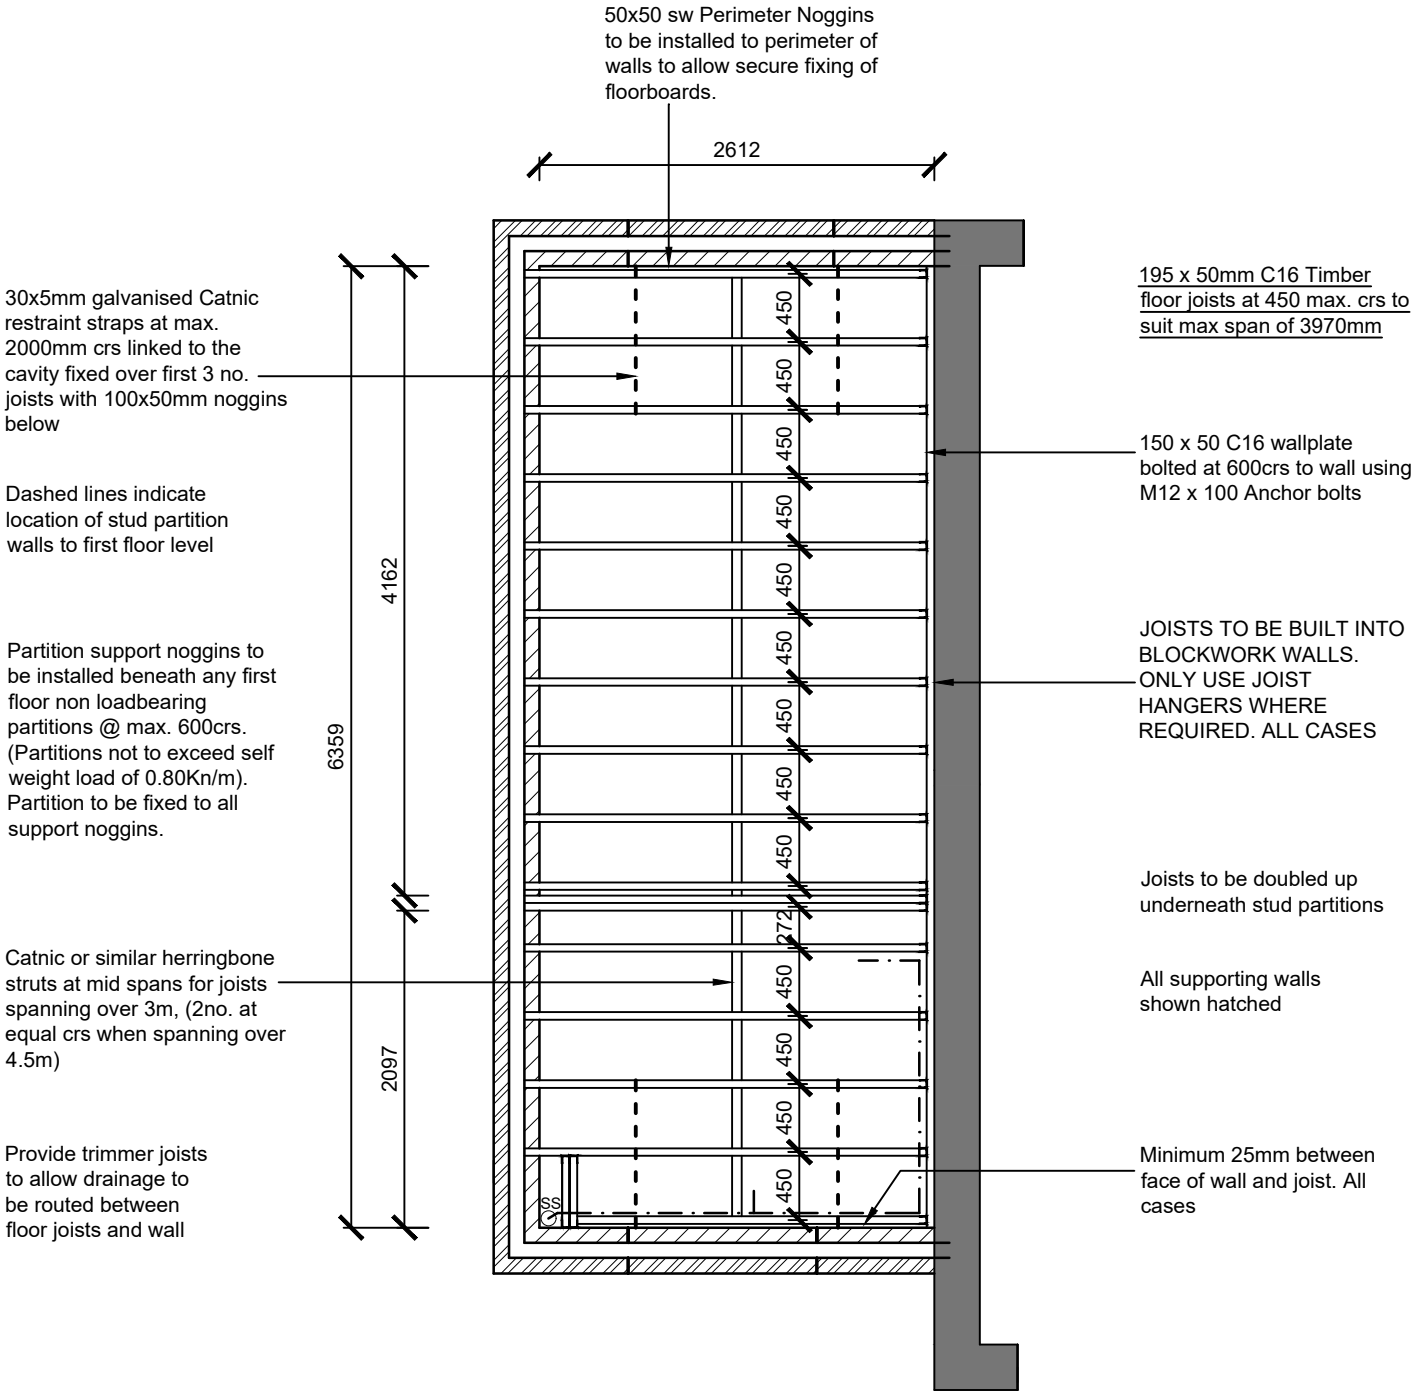


MASEFIELD CLOSE, CHEADLE

RevNo	Revision note	Date	Signature	Checked
-------	---------------	------	-----------	---------

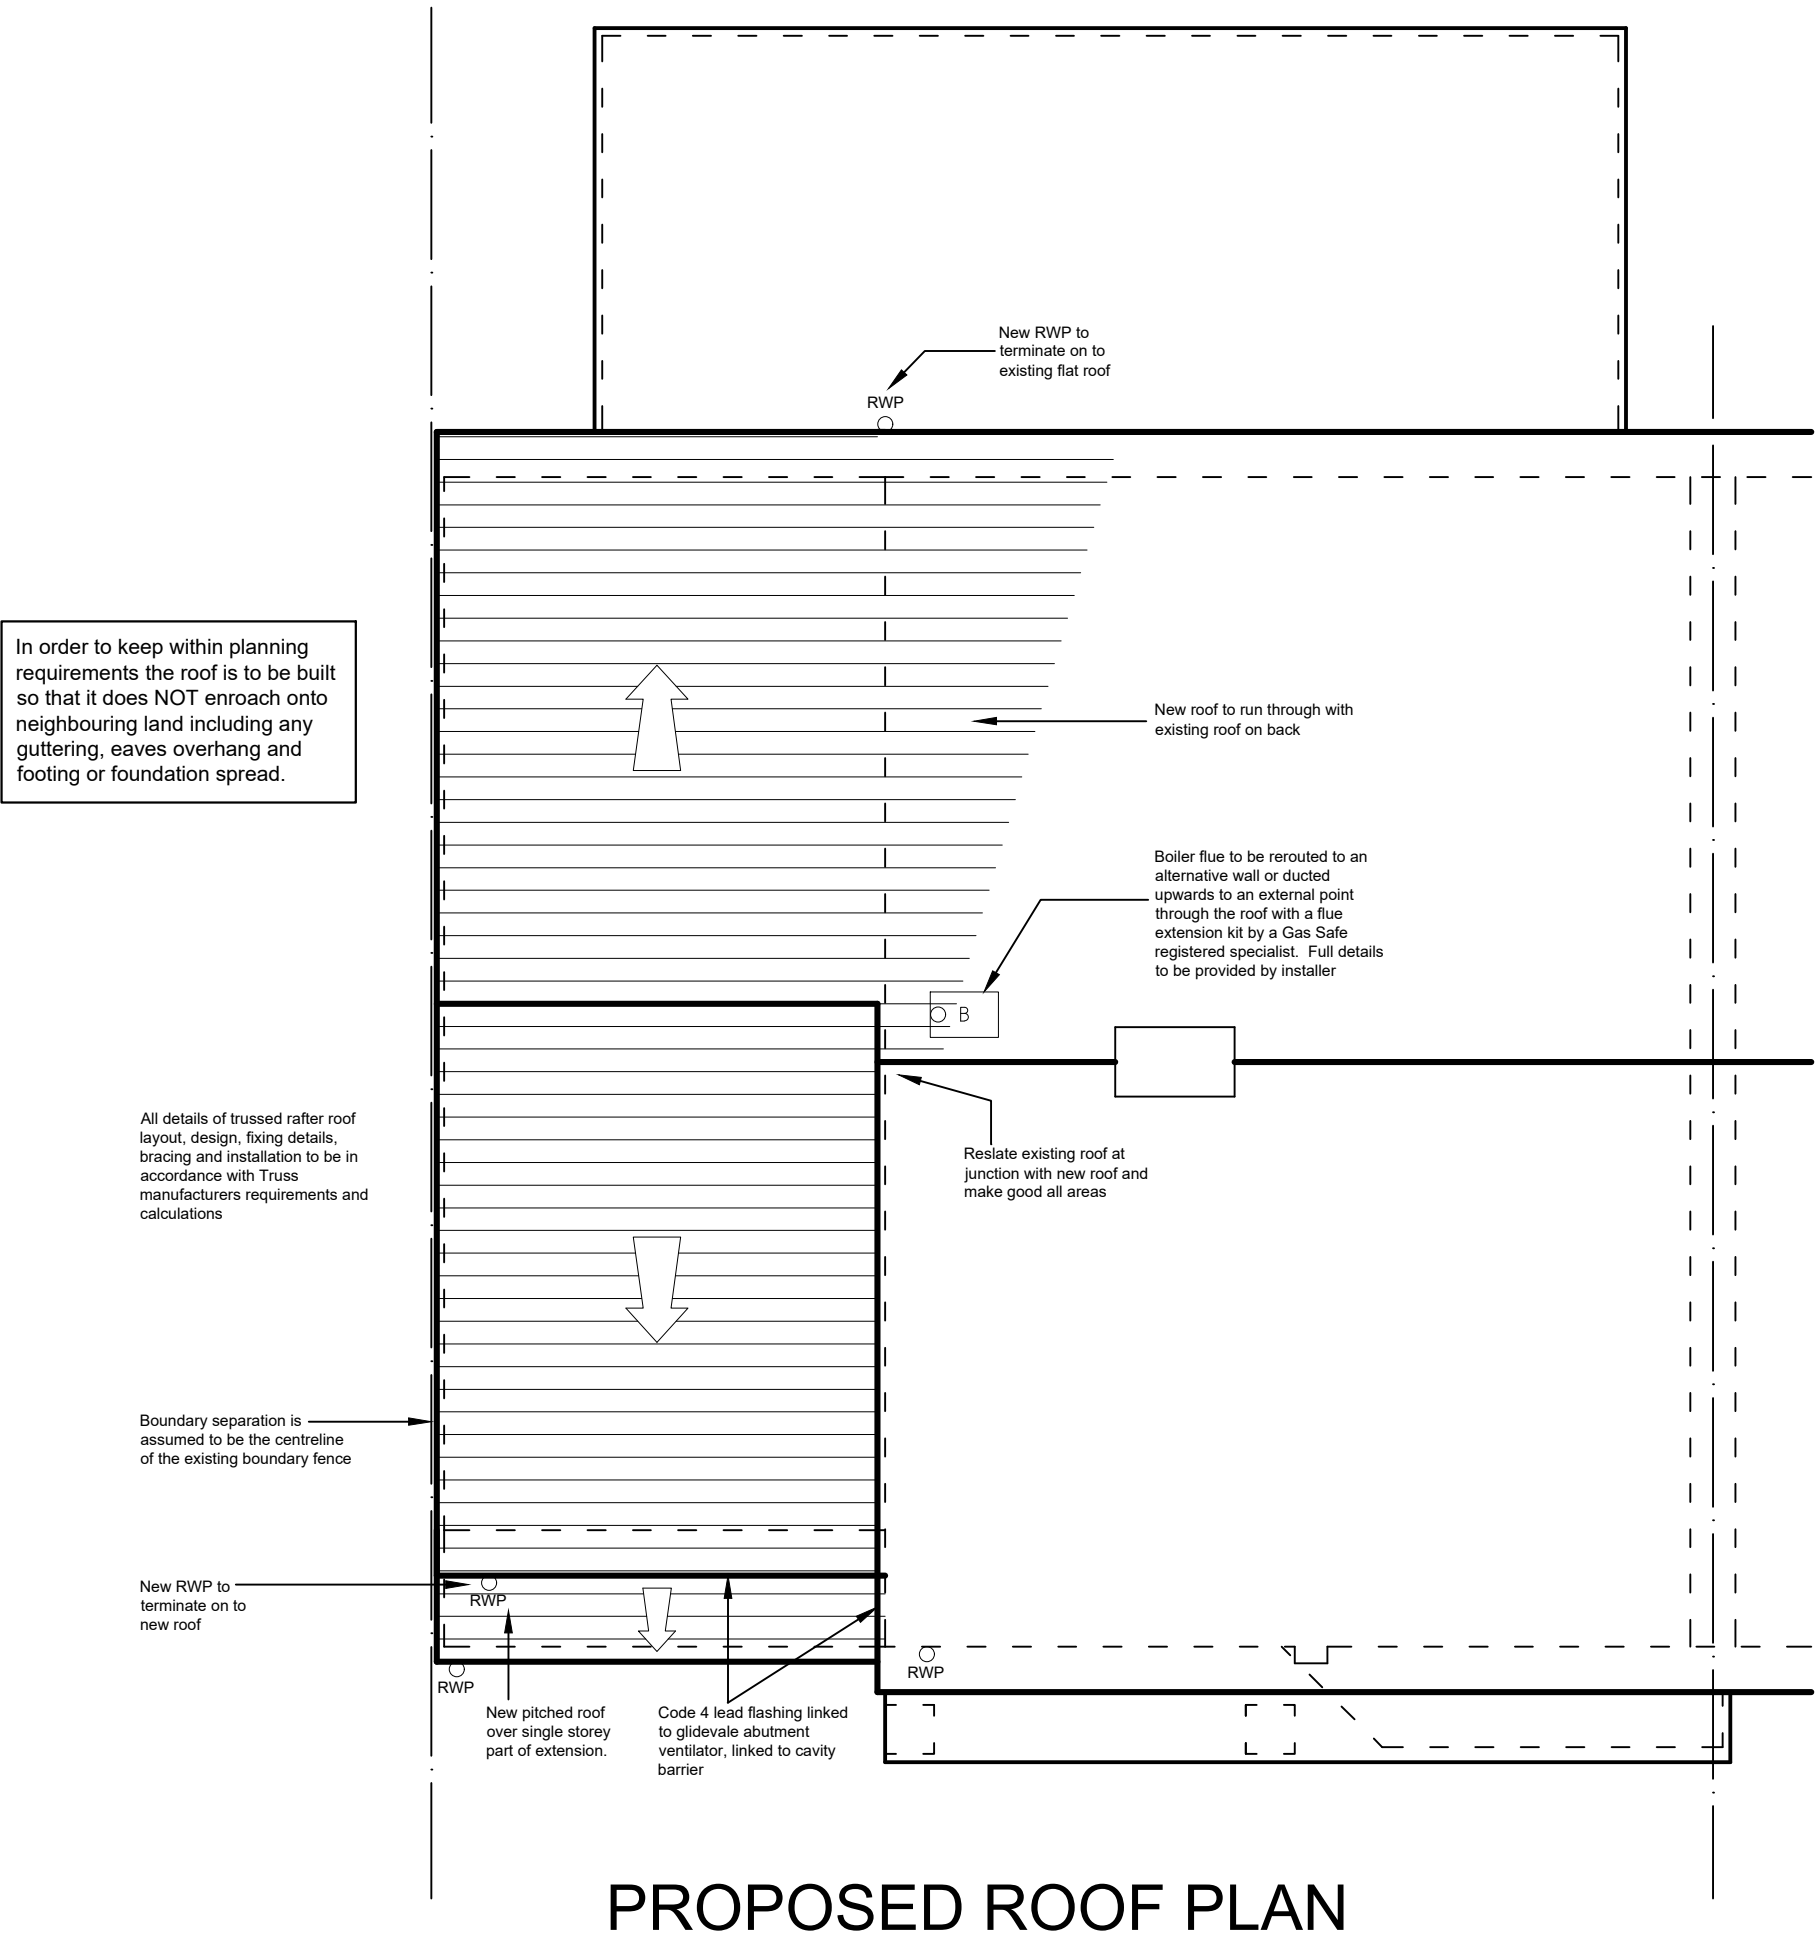

PROPOSED JOIST LAYOUT (1ST FLOOR)

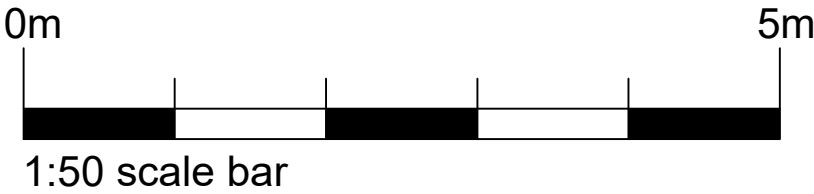

PROJECT: PROPOSED EXTENSION AT 32 MASEFIELD CLOSE CHEADLE ST10 1JS	Drawing No: 2438-BR-03
CLIENT: NORSE GROUP LTD - MR N. WATT	Date: SEPT 2024
Drawing Title: ROOF PLAN & GENERIC JOIST LAYOUT	Scale: 1:50 @ A2
	Revision:
Renaissance Studio, No 1 Derby St, Leigh, Lancashire WN7 4PF Telephone: 01942 676360 . Fax: 01942 682084 Email: info@pabarchitects.co.uk . www.pabarchitects.co.uk	Issue: BUILDING REGS