

MASEFIELD CLOSE, CHEADLE

RevNo	Revision note	Date	Signature	Checked
-------	---------------	------	-----------	---------

In order to keep within planning requirements the roof is to be built so that it does NOT enroach onto neighbouring land including any guttering, eaves overhang and footing or foundation spread.

Terminate new RWP onto new roof

New window with obscure glazing


Code 4 lead flashing to junction of new roof and wall

Replicate brick header and cill courses over all new openings



FRONT ELEVATION


* Indicates toughened glazing in accordance with part 'N' of the Approved Document
Double glazed units to have 'K' glass and 16 or 20mm gap within the sealed units

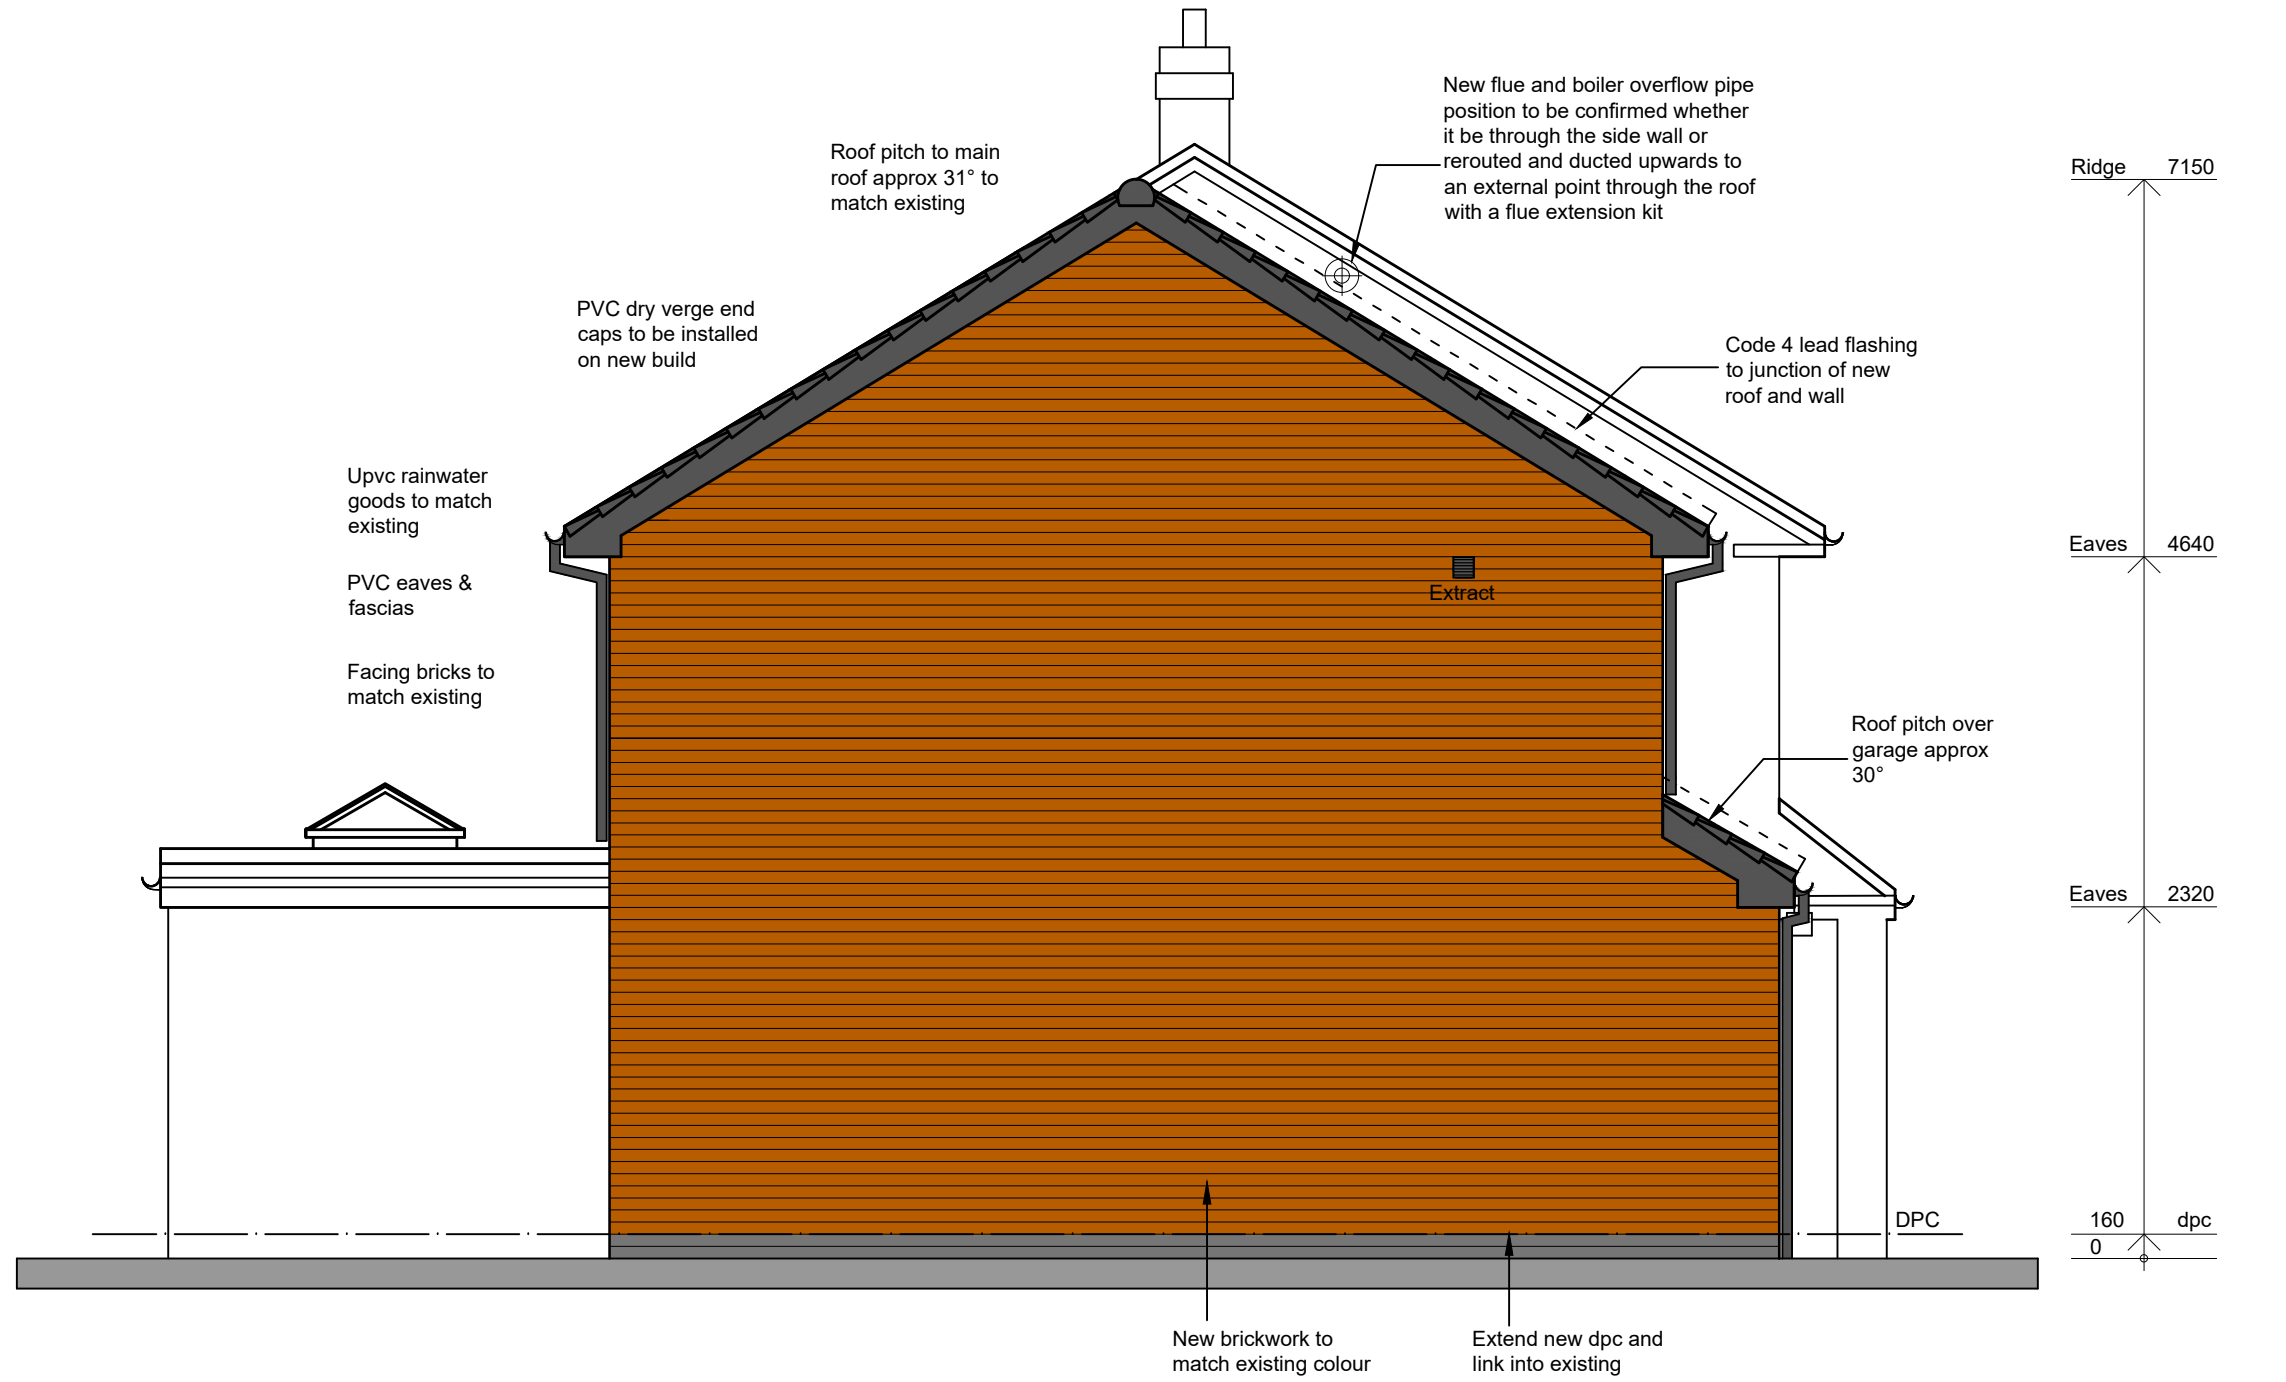

SIDE ELEVATION



REAR ELEVATION

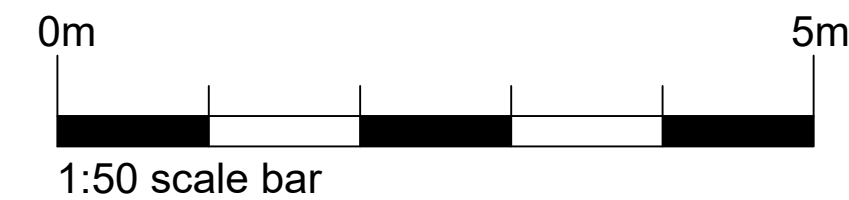

PROJECT: PROPOSED EXTENSION AT 32 MASEFIELD CLOSE CHEADLE ST10 1JS	Drawing No: 2438-BR-04
CLIENT: NORSE GROUP LTD - MR N. WATT	Date: SEPT 2024
Drawing Title: PROPOSED ELEVATIONS	Scale: 1:50 @ A2
	Revision:
Renaissance Studio, No 1 Derby St, Leigh, Lancashire WN7 4PF Telephone: 01942 676360 . Fax: 01942 682084 Email: info@pabarchitects.co.uk . www.pabarchitects.co.uk	Issue: BUILDING REGS