
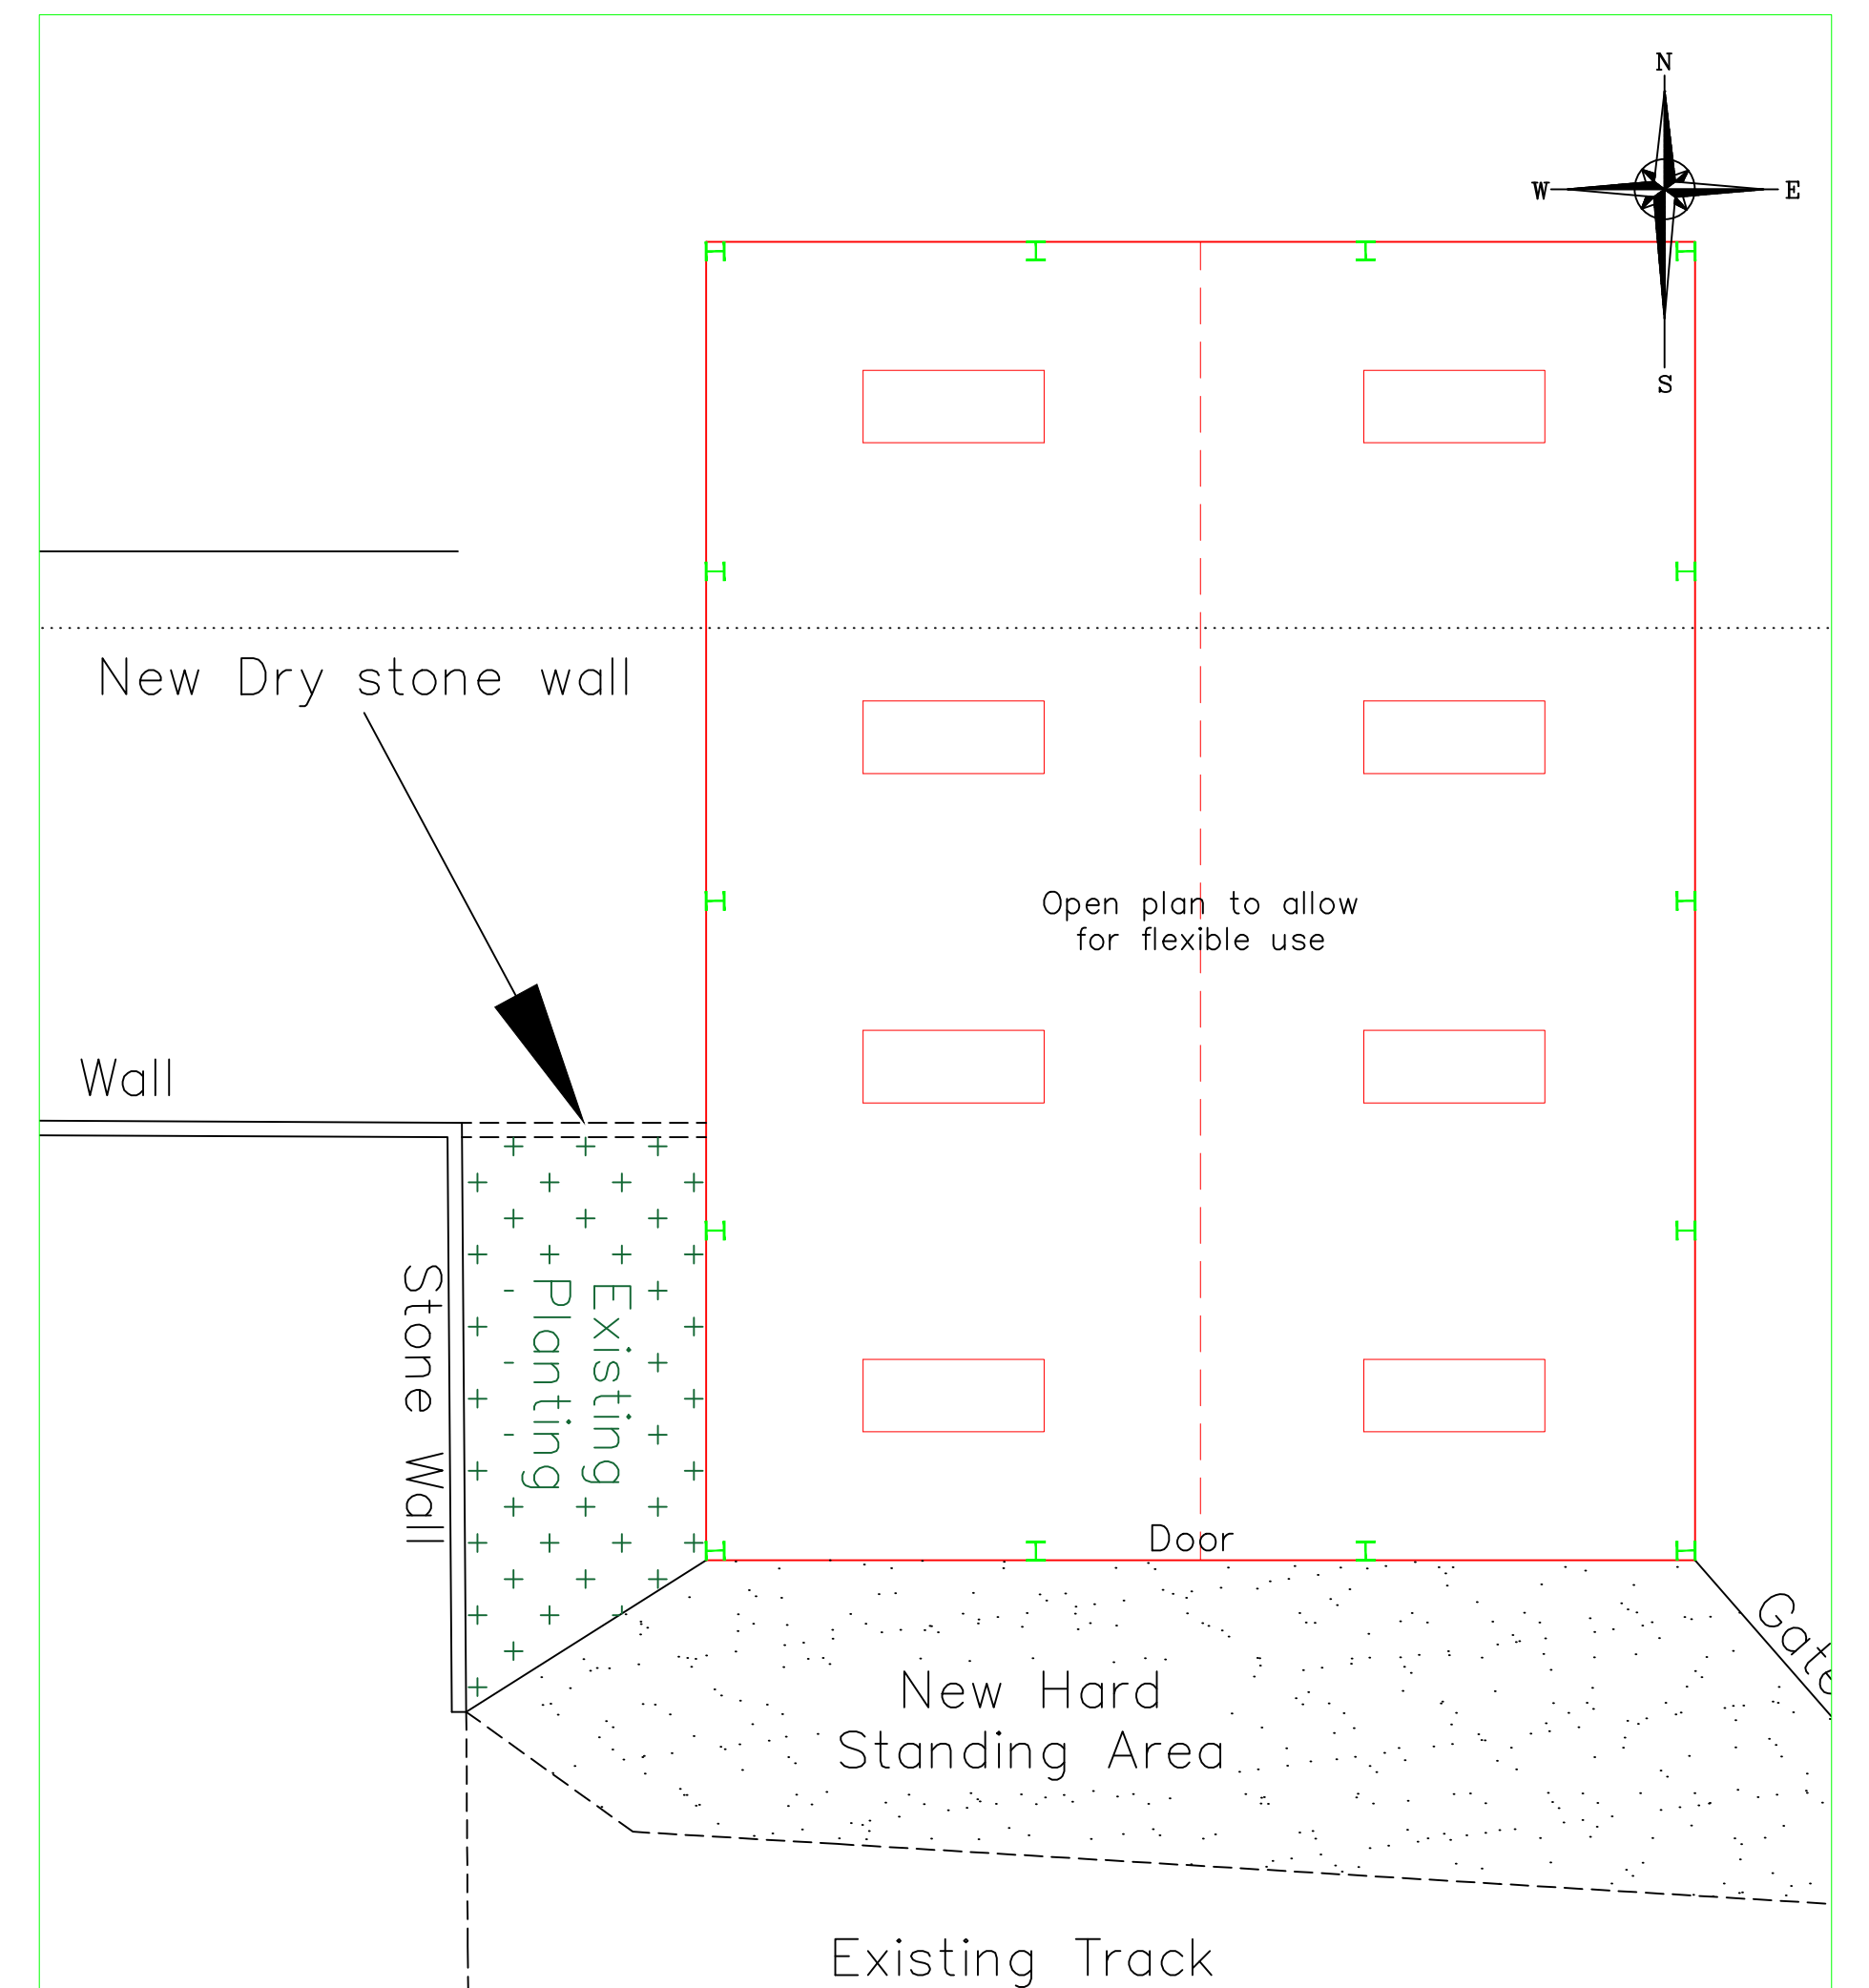
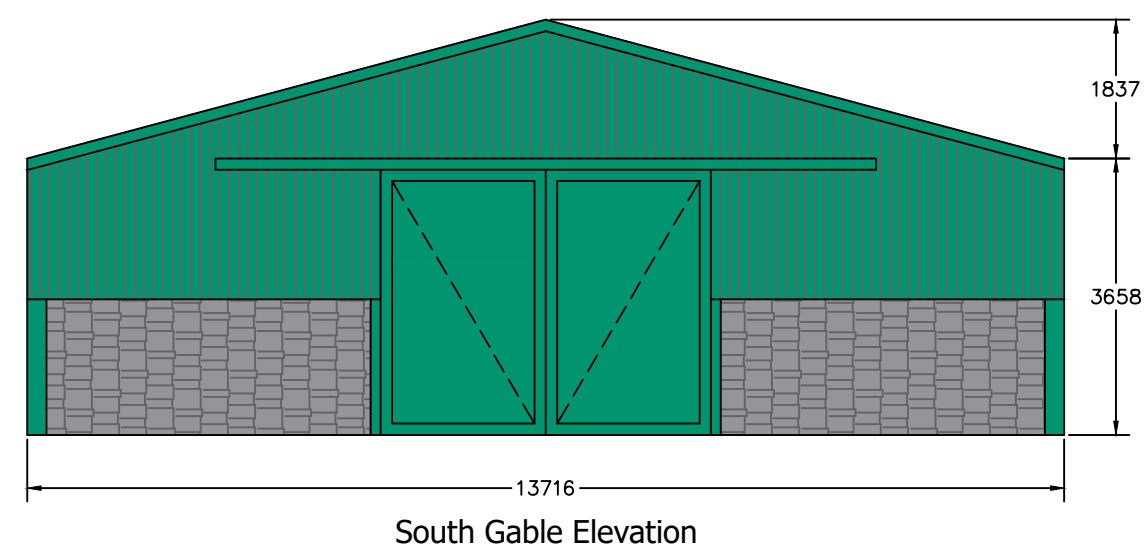
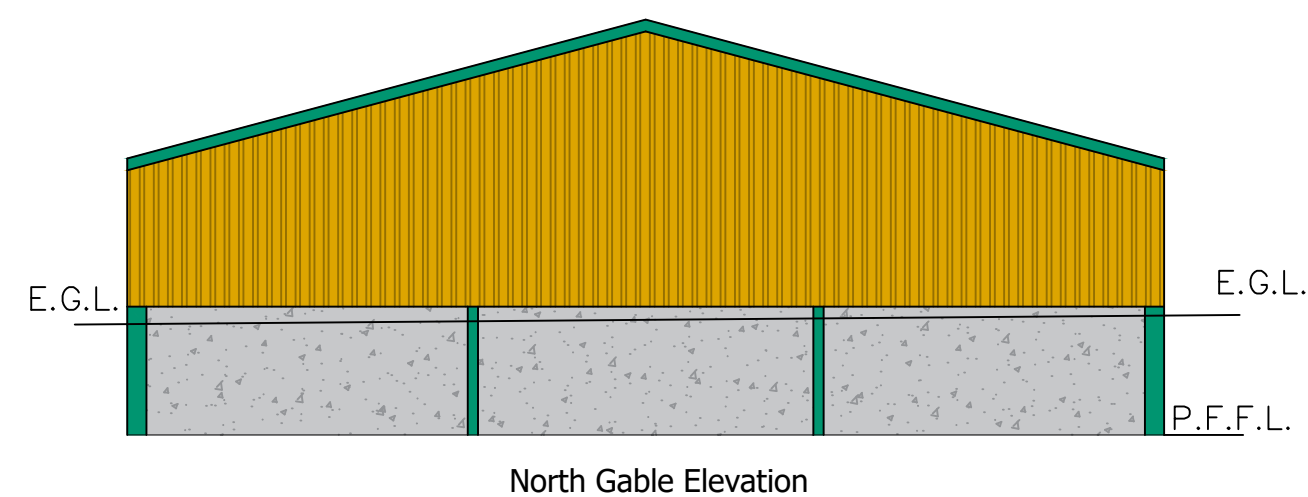
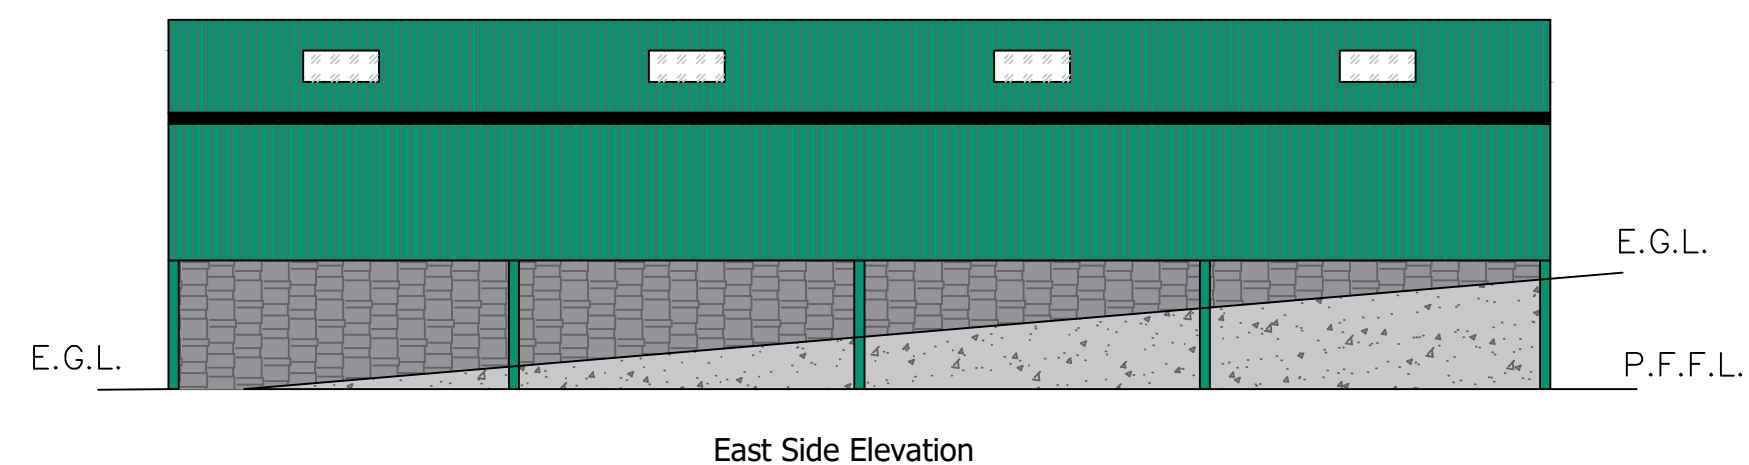


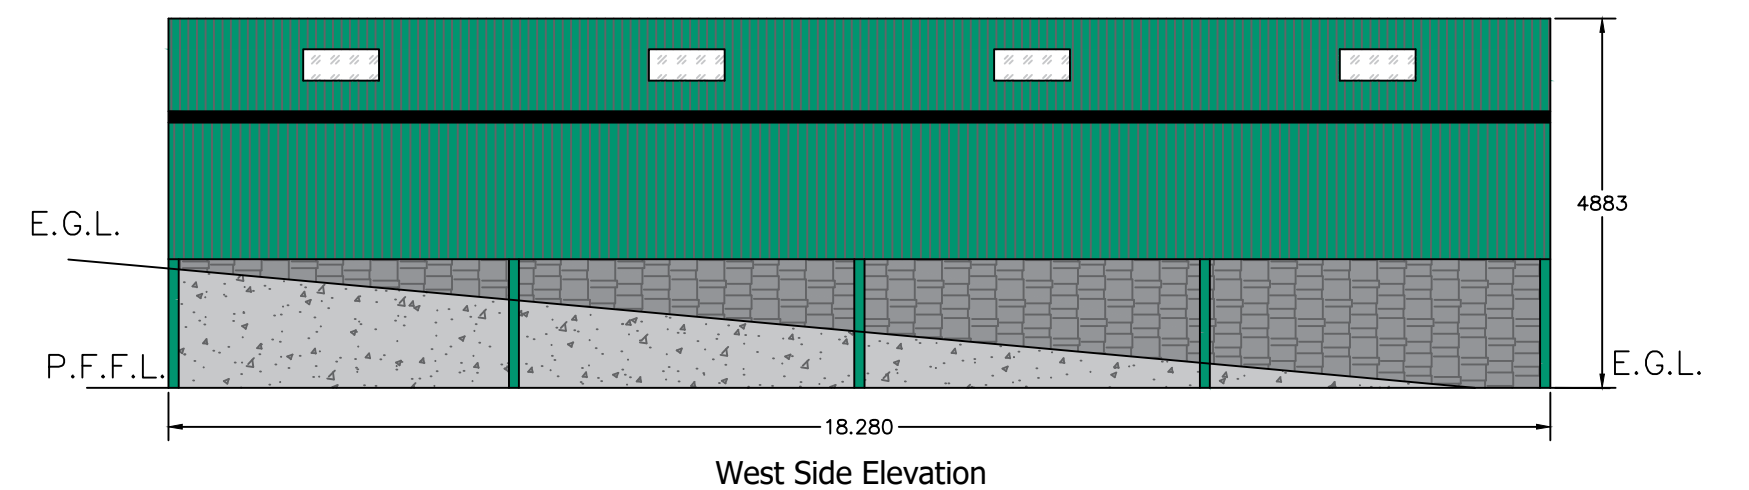

Roof sheeting to be factory coated coloured fibre cement sheeting, coloured Juniper Green (12B29), incorporating GRP roof lights

Vertical cladding to be box profile steel sheeting to both side elevations and the south gable elevation, coloured Juniper Green (12B29)

Vertical cladding to the north gable elevation to be treated Yorkshire boarding set in a traditional spaced system

Below cladding to be pre-stressed concrete panels, faced with dry stone walling above ground level to match existing stone walling

The south gable elevation will incorporate a bi-parting sliding door, clad in flat metal sheets, coloured Juniper Green (12B29)

All dimensions shown in mm

|                                                   |                                                                     |
|---------------------------------------------------|---------------------------------------------------------------------|
| © Copyright                                       |                                                                     |
| <b>J C Harrison Planning &amp; Admin Services</b> |                                                                     |
| jo@jcharrison.co.uk<br>07792 144155               |                                                                     |
| Client:                                           | Mr M Bradley<br>Elderberry Barn, Grange Lane,<br>Winkhill, ST13 7PU |
| Project:                                          | Proposed General Purpose<br>Agricultural Building                   |
| Title: Elevations, Roof<br>& Floor Plan           |                                                                     |
| Drawn: J Harrison                                 | Date: 15.03.2024                                                    |
| Scales: 1:100 @ A2                                |                                                                     |
| Drg. No.: 1146-003                                | Rev.:                                                               |