



NORTH EAST ELEVATION

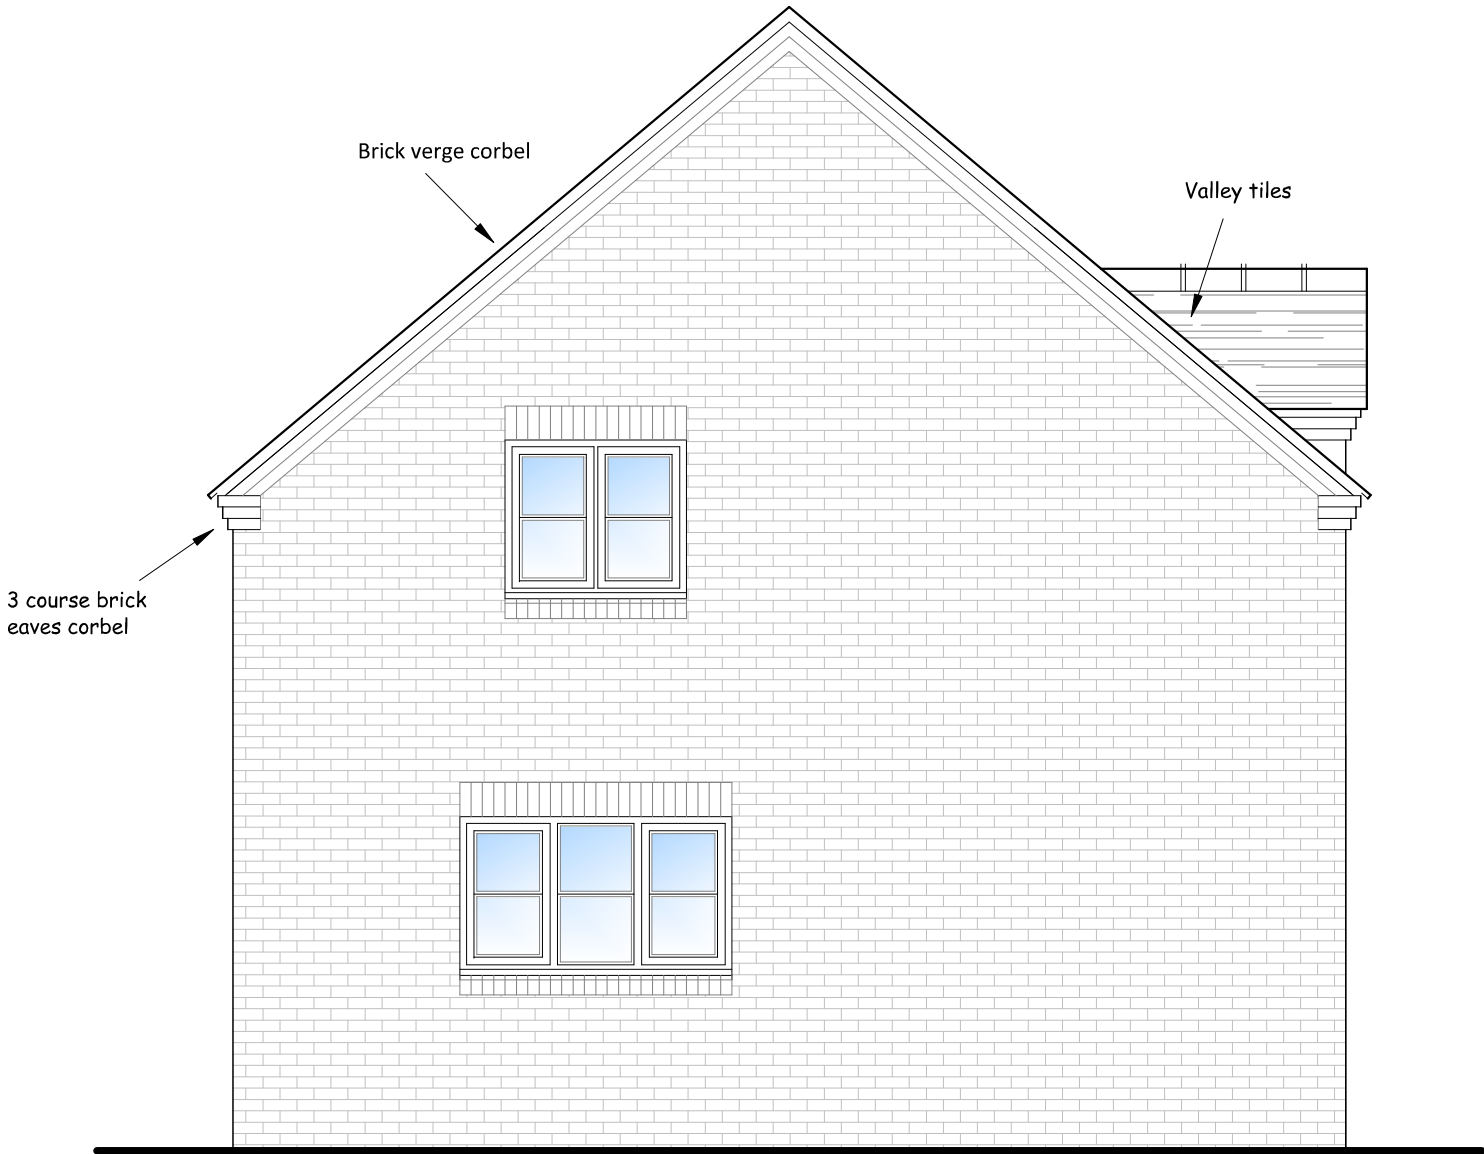

SOUTHEAST ELEVATION

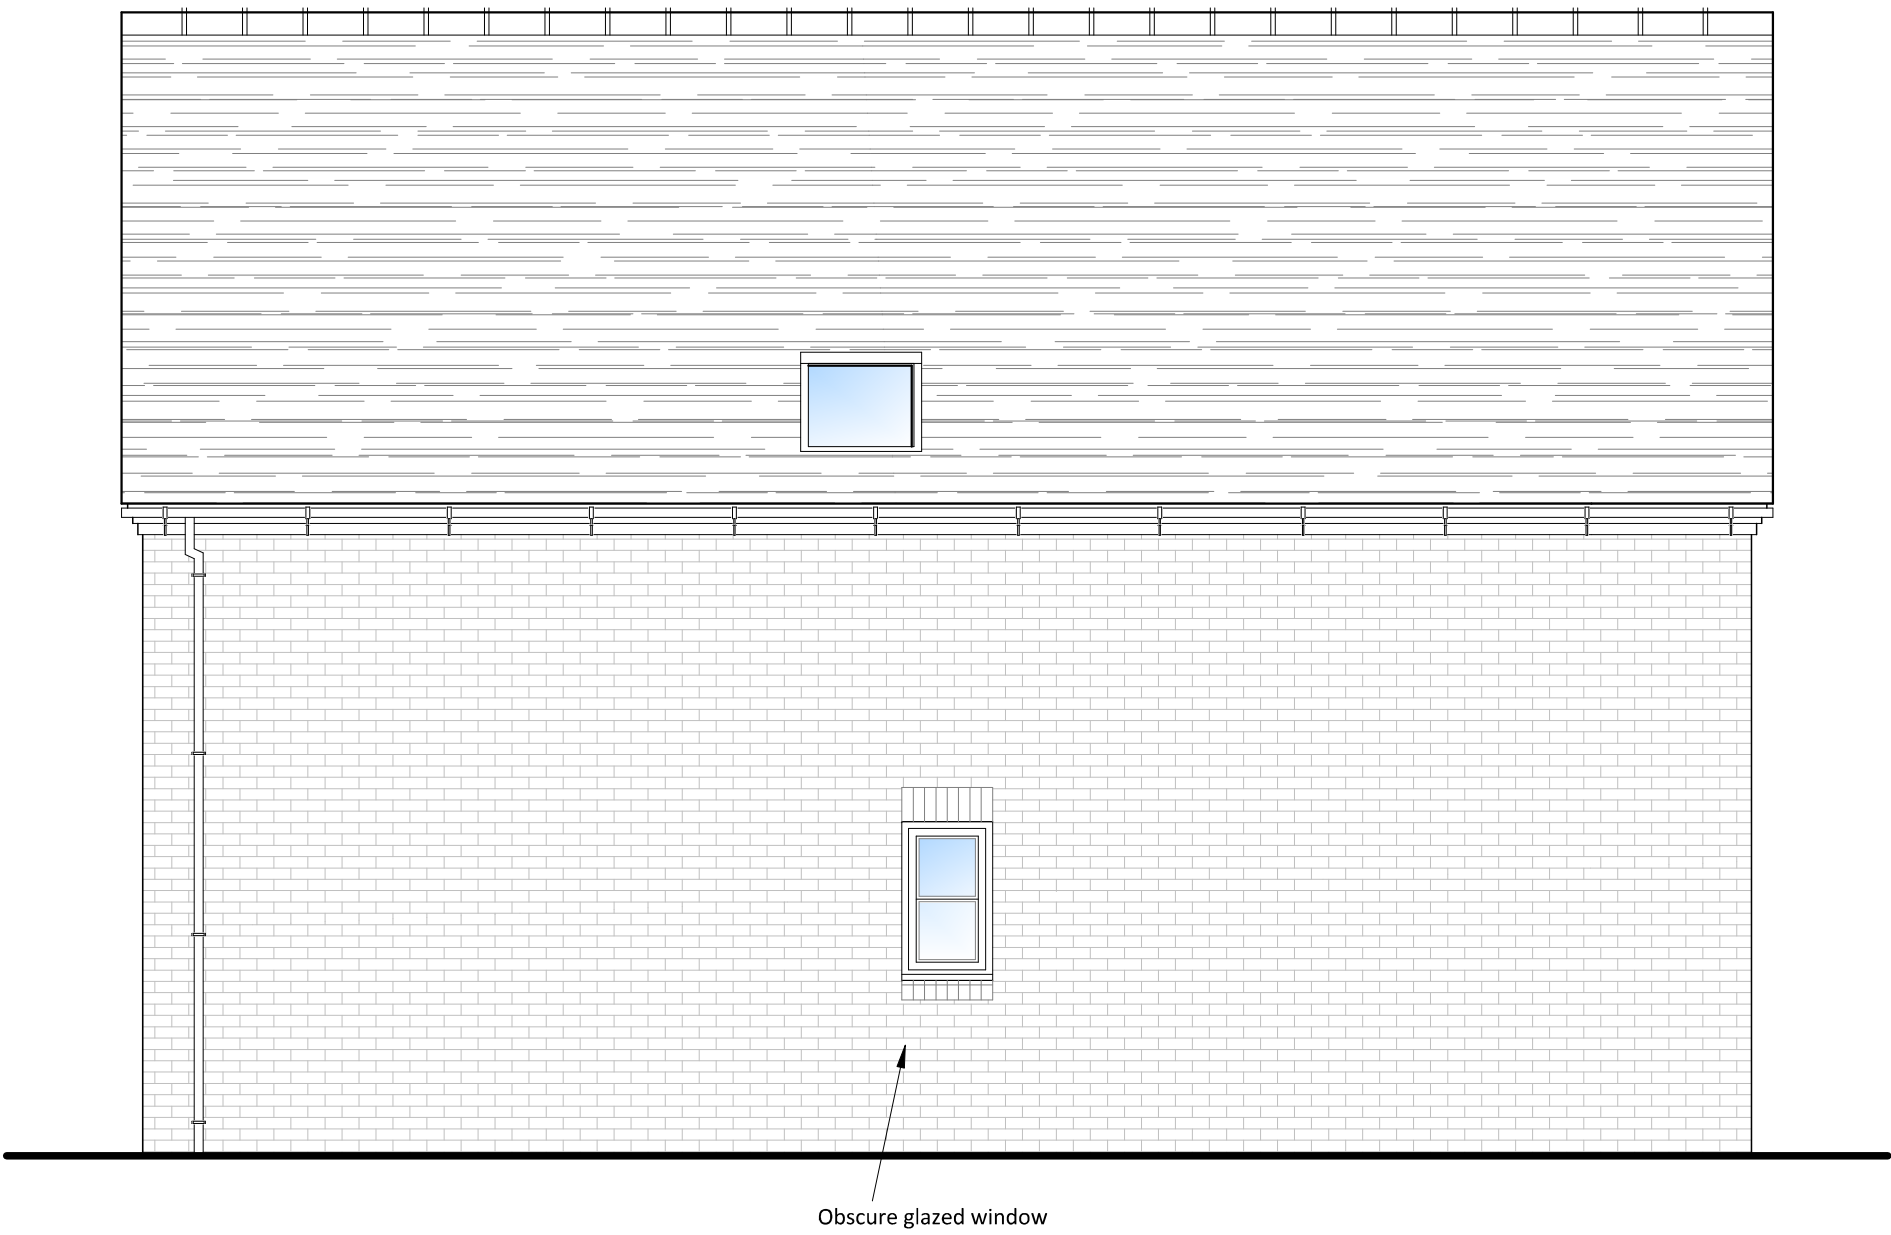


SOUTH WEST ELEVATION



NORTH WEST ELEVATION

Drawing Status: Planning

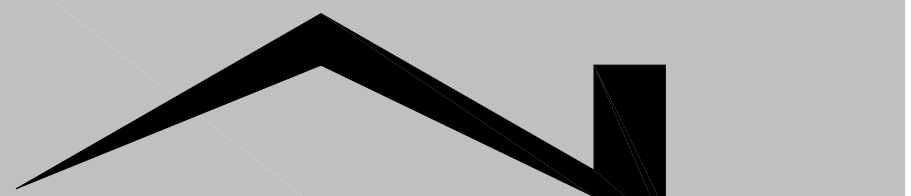
Nigel Forrester MCIOS
Building Design Services
ILETT HOUSE, SMITHY BANK, ALTON, STAFFS, ST10 4AD
TEL 01538 702164
www.nigelforrester.co.uk www.sap-calc.co.uk

CLIENT

Mr P and Mrs A Woodward

PROJECT

Proposed replacement dwelling

at
Dorian
Green Lane
Rudyard
ST13 8PN

DRAWING NUMBER 24/678/02

Proposed elevations

SCALES 1/50 @ A1