




EXISTING SITE PLAN

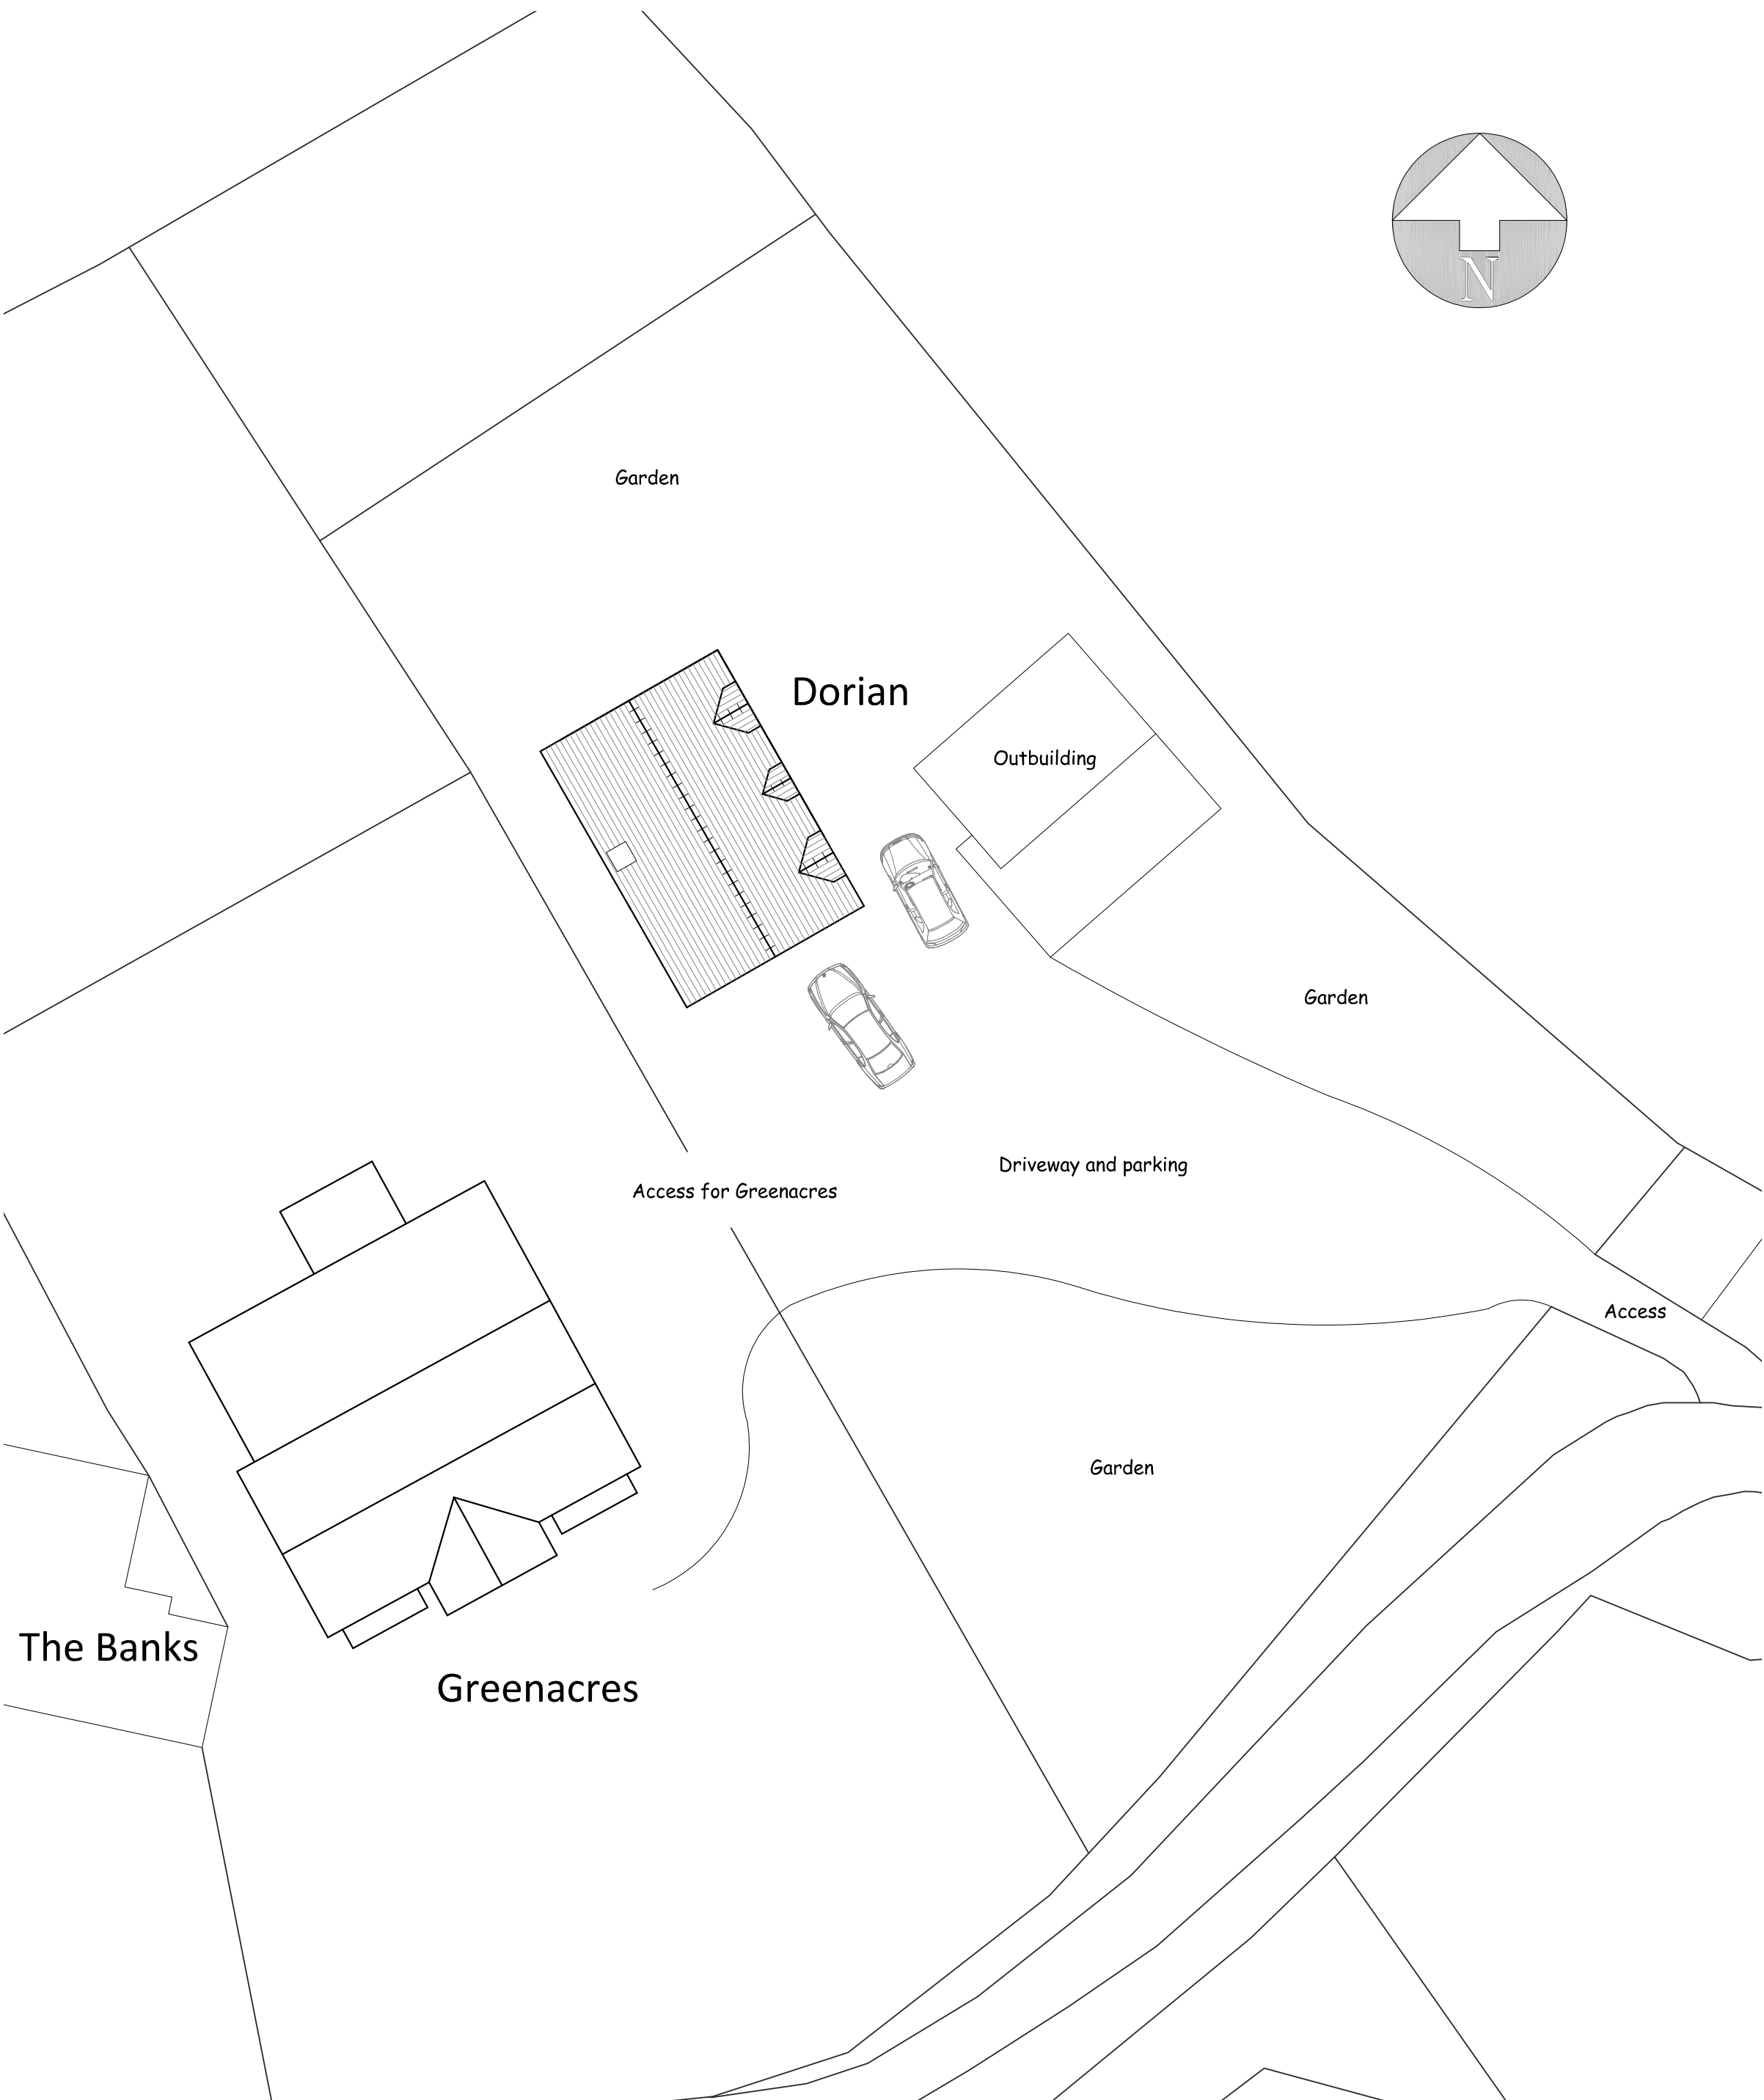

PROPOSED SITE PLAN

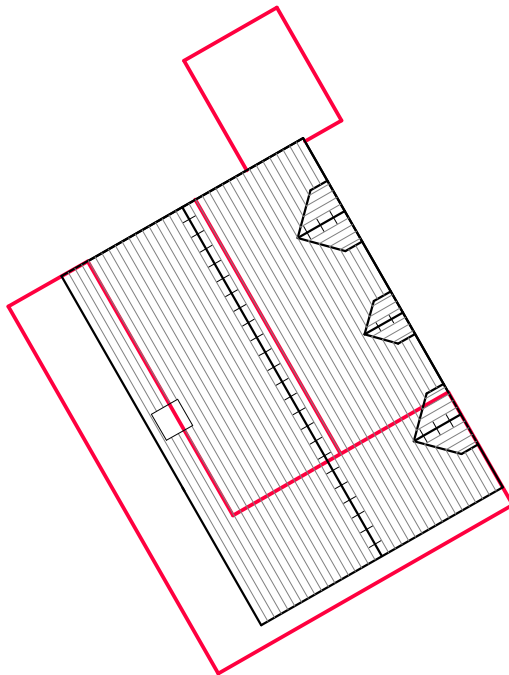

Proposed dwelling overlaid
onto existing for comparison

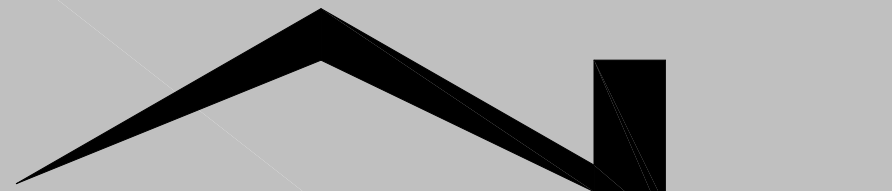
Nigel Forrester MCIOS
Building Design Services
Ilett House, Smithy Bank, Alton, Staffs, ST10 4AD
TEL 01538 702164
www.nigelforrester.co.uk www.sap-calc.co.uk

CLIENT

Mr P and Mrs A Woodward

PROJECT

Proposed replacement dwelling

at
Dorian
Green Lane
Rudyard
ST13 8PN

DRAWING NUMBER 24/678/04

Existing & Proposed site plans

SCALES 1/200 @ A1