


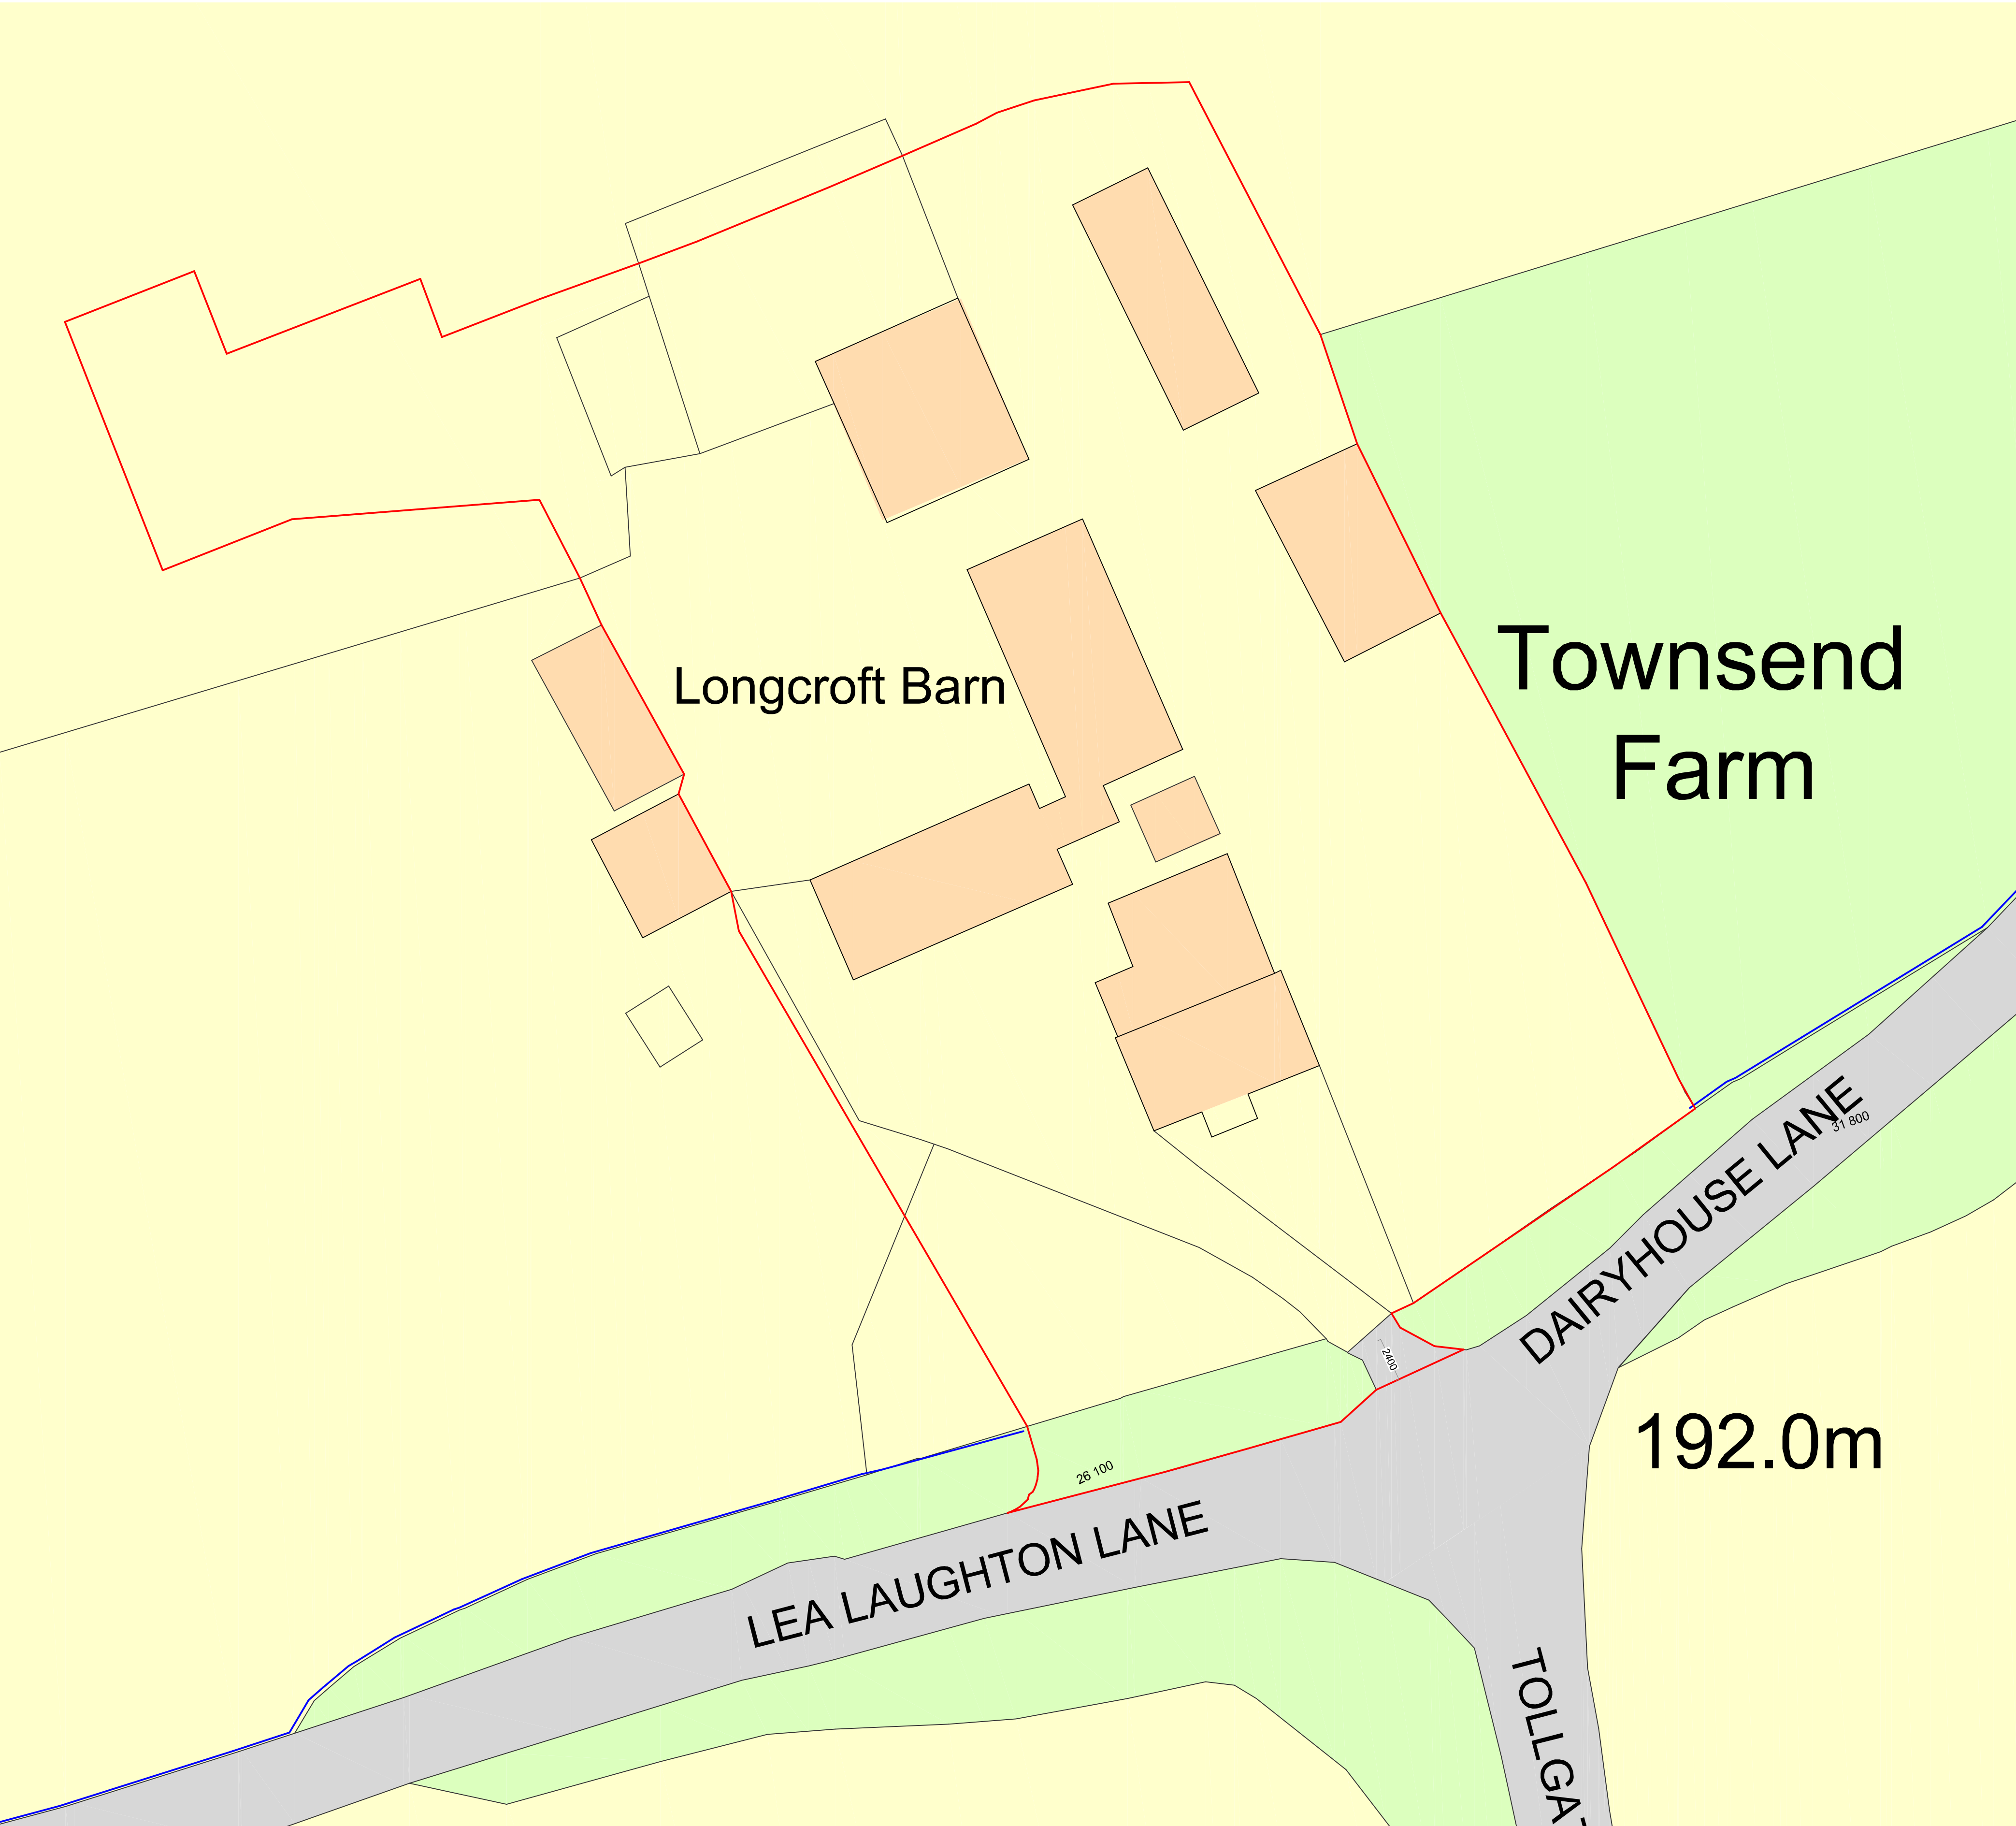


Site Plan as Existing

Metres

1 2 3 4 5 10 15 20

SCALE 1:200

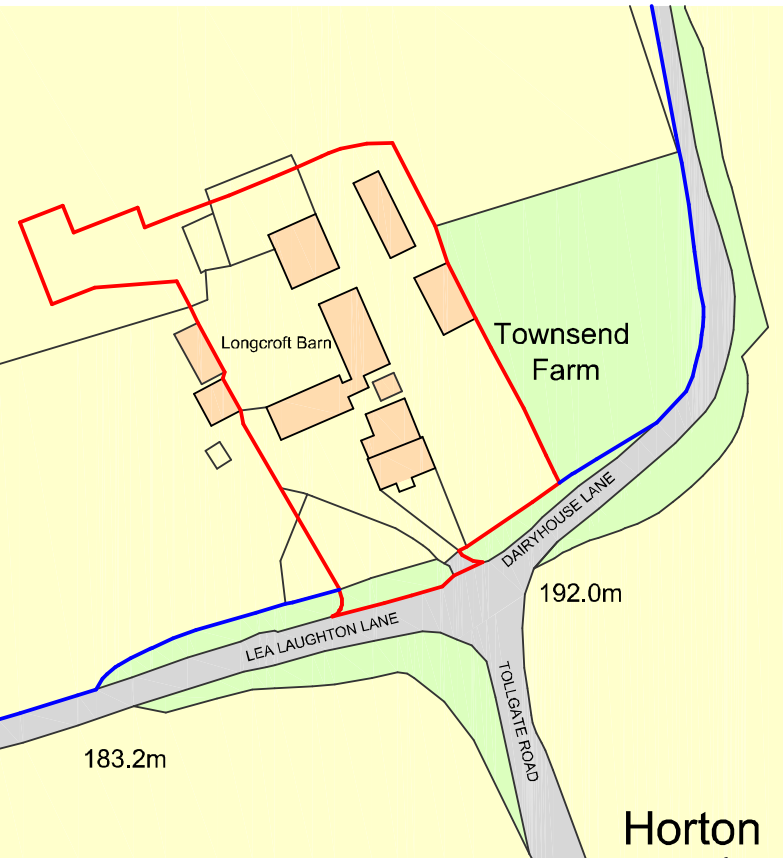


Site Location Plan

Metres

10 20 30 40 50 60 70 80 90 100

SCALE 1:1250

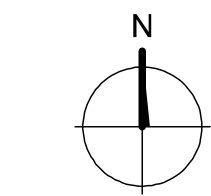

DBD Architectural
Consultancy Ltd ©2024

1. Copyright is vested with DBD Architectural Consultancy Ltd.
2. All dimensions to be checked on site before proceeding.
3. Contractor to check/adjust dimensions of new work to suit existing conditions. Do not assume existing structure or details are plumb, square or level.
4. Contractor must notify the architect of any discrepancies before proceeding.
5. All drawings to be read in conjunction with all other consultants drawings and specs.

Ref	Date	Description



Townsend Farm
Bond House Lane
ST13 9PU

Replacement Agricultural Buildings and
Revised Highway Access

Site Plans
with Topograph overlay

Drawn	Revised	Drawn	Revised

Sheet Number: PL 01A