


0 10 20 30 40 50m



Scale 1:1250

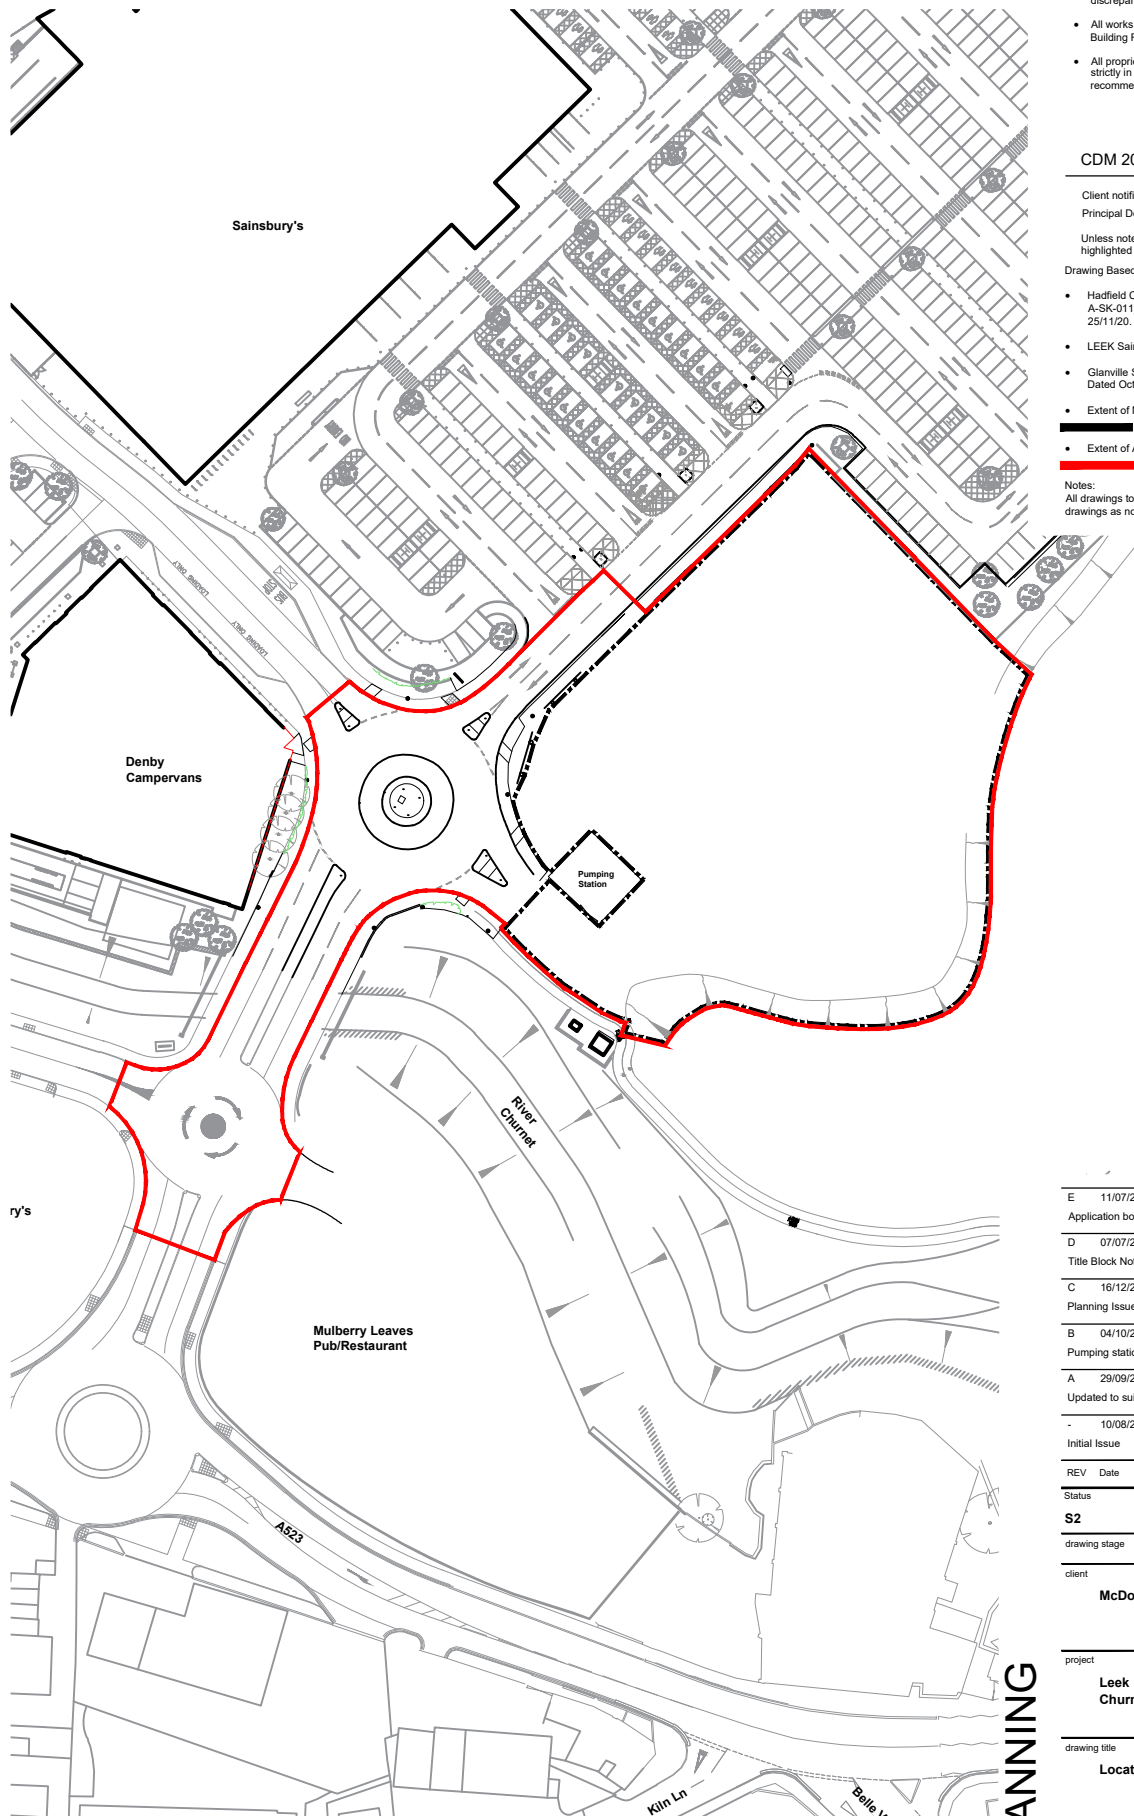

Location Plan

NOTES

- All dimensions and levels are to be checked on site.
- Any discrepancies are to be reported to the architect before any work commences.
- This drawing shall not be reproduced without express written permission from AEW.
- Title overlay drawings and ownership boundaries are produced using all reasonable endeavours. AEW cannot be responsible for the accuracy or scale discrepancy of base plans supplied to them.
- All works are to be undertaken in accordance with Building Regulations and the latest British Standards.
- All proprietary materials and products are to be used strictly in accordance with the manufacturers recommendations.

CDM 2015

Client notified of duties: **At Design Workshop**
Principal Designer: **TBC**

Unless noted below, all known hazards have been highlighted on the drawing:

Drawing Based on:

- Hadfield Cawkwell Davidson Architects drawing A-SK-011_Proposed Site Plan Option 2 dated 25/11/20.
- LEEK Sainsbury's - ProMap
- Glanville Site Survey Sheet 2 REF: 4210369/4102 Dated Oct 2021
- Extent of McDonald's Demise Indicated:
- Extent of Application Boundary Indicated:

Notes:
All drawings to be read in conjunction with all other drawings as noted on issue sheet.

E	11/07/22	RC	LB
Application boundary updated to suit highways boundary.			
D	07/07/22	JJ	LB
Title Block Notes updated at LPA request.			
C	16/12/21	JJ	LB
Planning Issue			
B	04/10/21	RC	LB
Pumping station indicated.			
A	29/09/21	RC	LB
Updated to suit latest demise			
-	10/08/21	TCSS	LB
Initial Issue			
REV	Date	Drawn by: -	Checked by: -
Status	Purpose of Issue		
S2	For Information		
drawing stage	Planning		
client	McDonald's Restaurants Ltd		

project	store		
Leek Churnet Way	8622		
drawing title			
Location Plan			
date	10/08/2021	drawn	TCSS
scale@A4	1:1250	checked	LB

PLANNING

Rev

12385_AEW_8622_0001

Job No

aew architects
0161 214 4370
www.aewarchitects.com

