


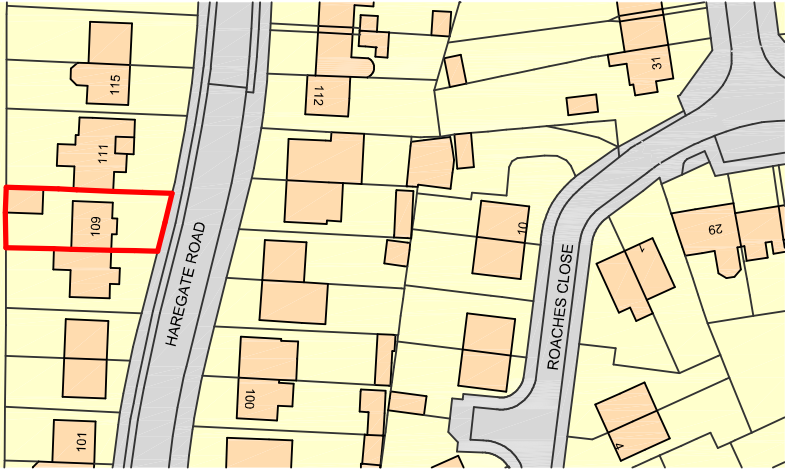

Ordnance Survey, (c) Crown Copyright 2024. All rights reserved. Licence number 100022432

Site Location Plan

Metres



SCALE 1:1250

DBD Architectural
Consultancy Ltd ©2024

1. Copyright is vested with DBD Architectural Consultancy Ltd.
2. All dimensions to be checked on site before proceeding.
3. Contractor to check/adjust dimensions of new work to suit existing conditions. Do not assume existing structure or details are plumb, square or level.
4. Contractor must notify the architect of any discrepancies before proceeding.
5. All drawings to be read in conjunction with all other consultants drawings and specs.

Rev	Date	Description





DBD Architectural Consultancy Ltd
50 Broad Street, Leek,
Staffordshire, ST13 5NS
01538 383118
mail@dbdconsultants.co.uk
www.dbdconsultants.co.uk

Mr J Hammond
109 Haregate Road
Leek
ST13 6PX
Client

Replacement driveway with new drop
kerb position
Project

Site Plans

Sheet: Planning	
Size: A3	Date: 25.09.24
Scale: 1:200	Job No: 2456
Drawing Number: PL 01	

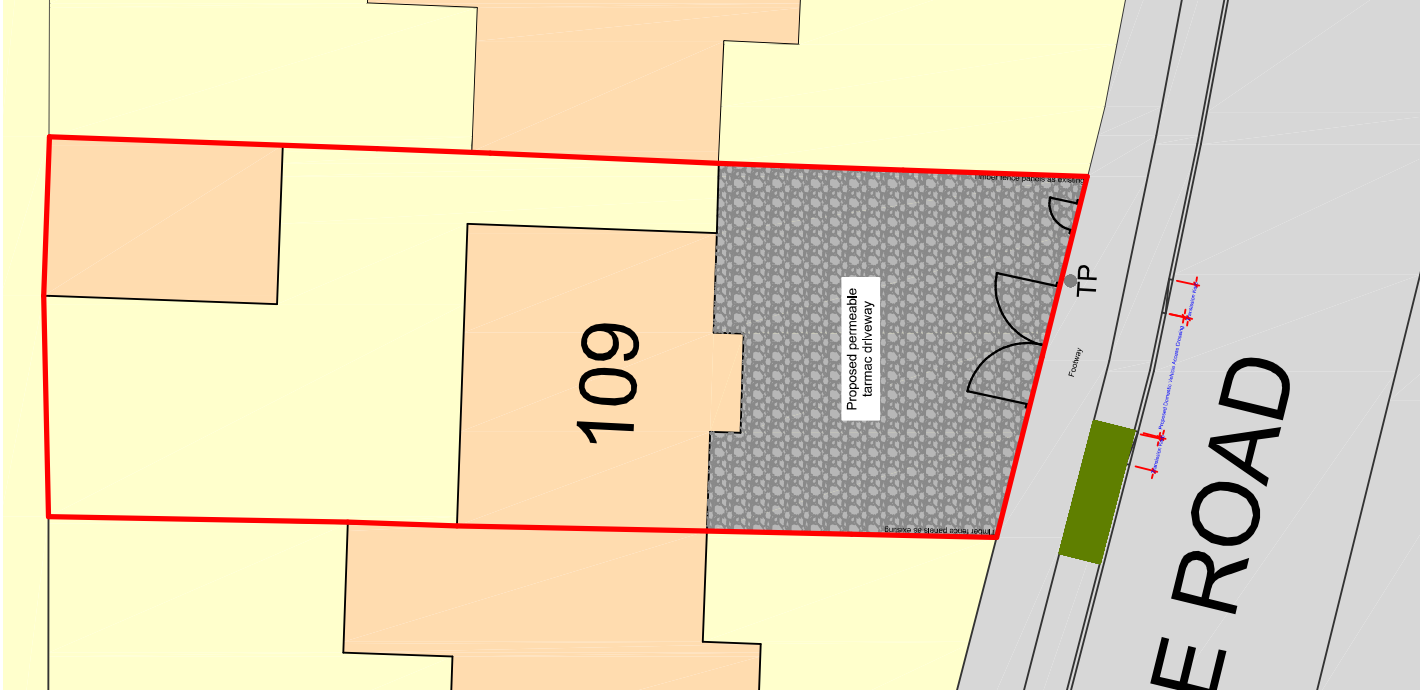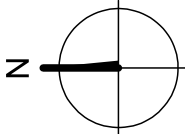


Site Plan as Proposed

Metres



SCALE 1:200

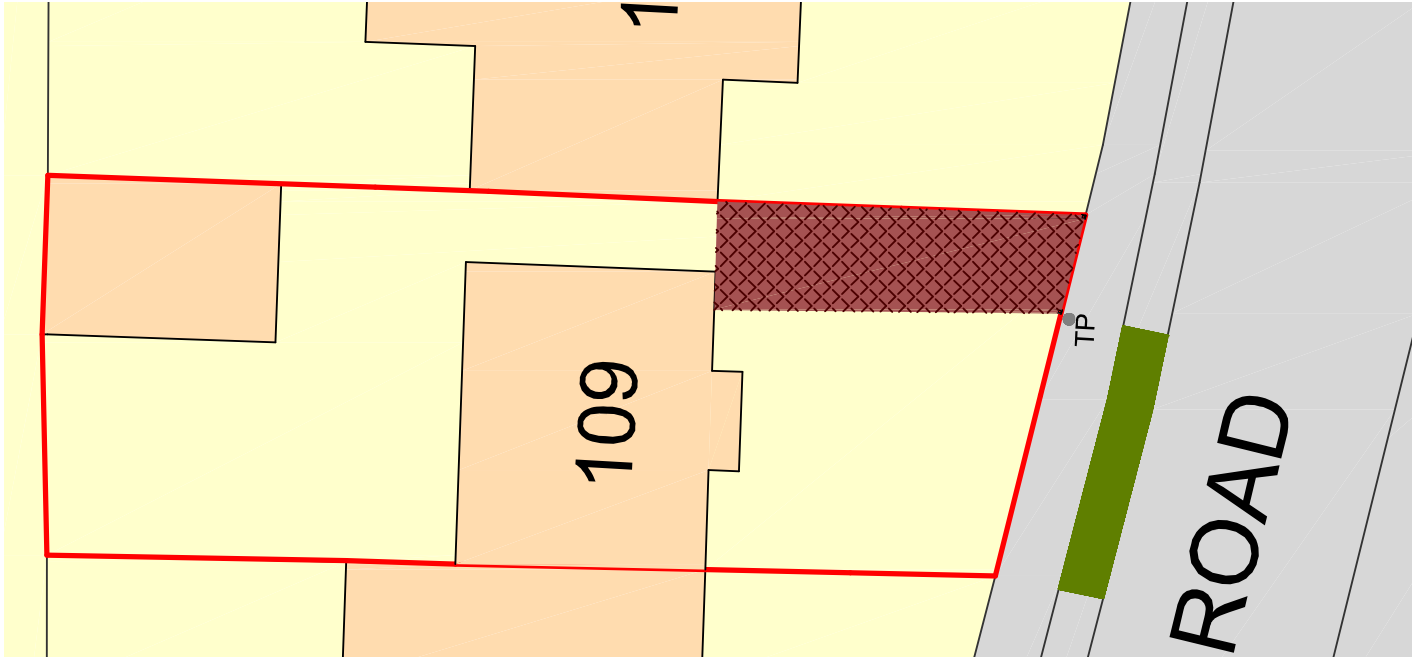

Site Plan as Existing

Metres



SCALE 1:200