


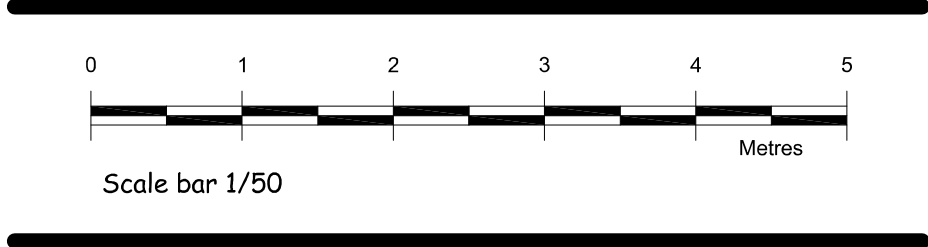


EXISTING FRONT ELEVATION (Southeast)



EXISTING SIDE ELEVATION (Northeast)




EXISTING FLOOR PLAN

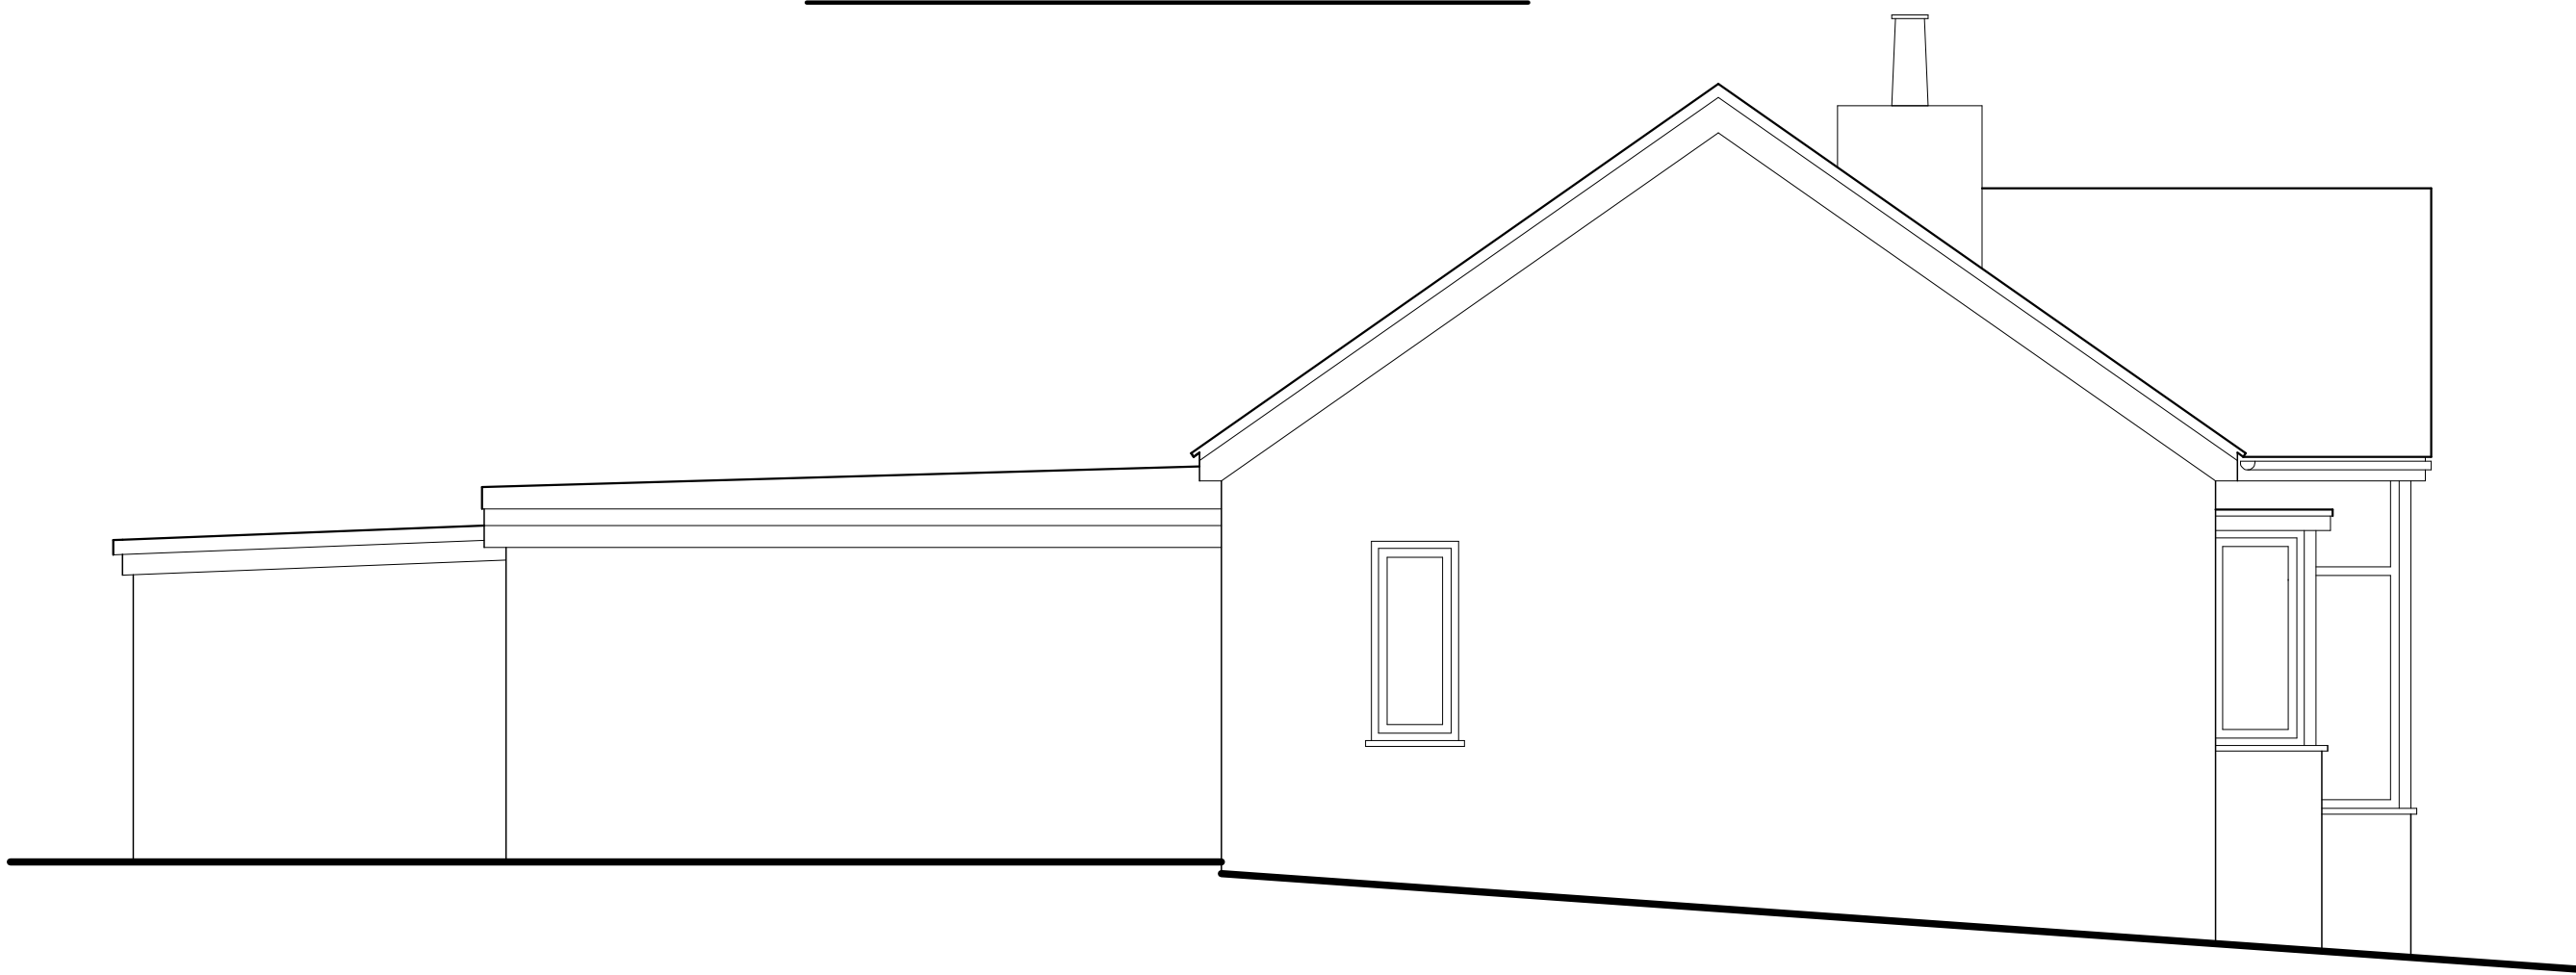

EXISTING SIDE ELEVATION (Southwest)



EXISTING REAR ELEVATION (Northwest)

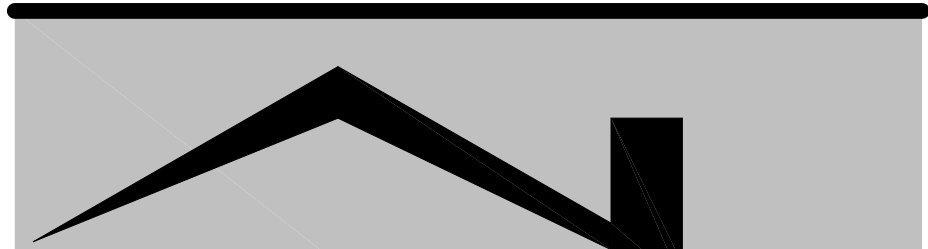
Nigel Forrester MCIOS
Building Design Services

ILETT HOUSE, SMITHY BANK, ALTON, STAFFS, ST10 4AD
TEL 01538 702164
www.nigelforrester.co.uk www.sap-calc.co.uk

CLIENT

Mr P and Mrs A Woodward

PROJECT

Proposed replacement dwelling

at
Greenacres
Green Lane
Rudyard
ST13 8PN

DRAWING NUMBER 24/677/01

Existing details

SCALES 1/50 @ A1