

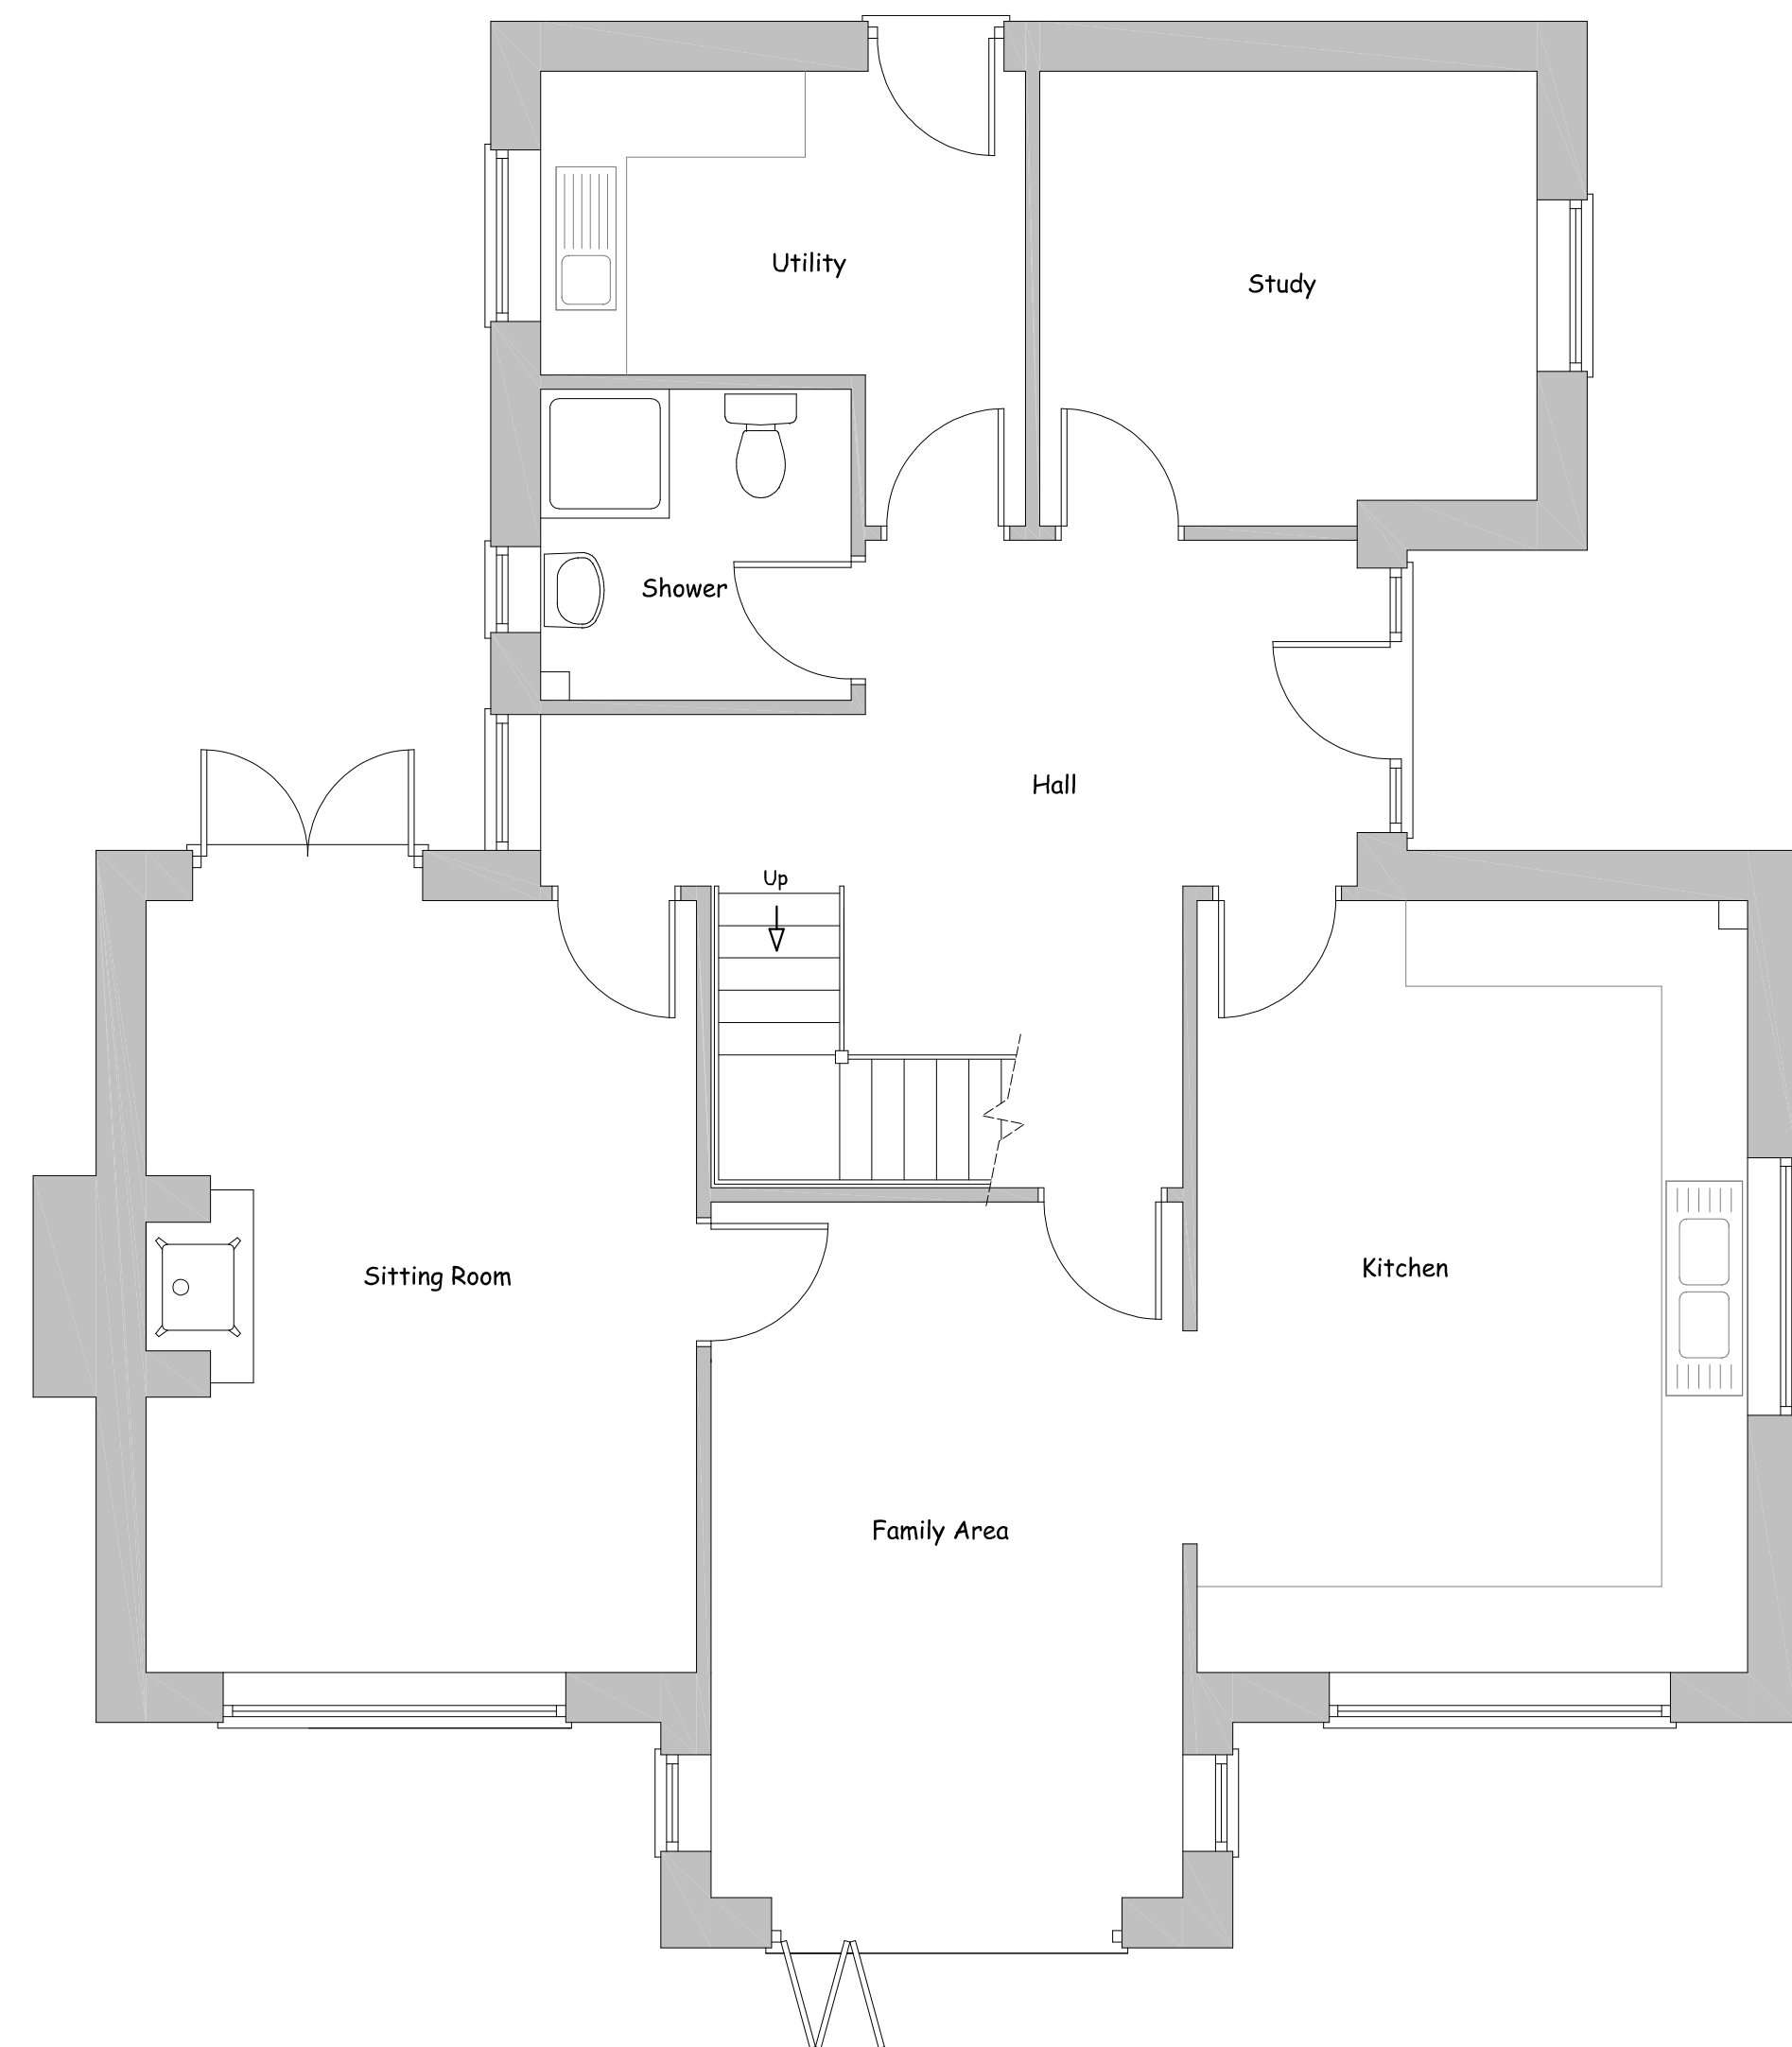


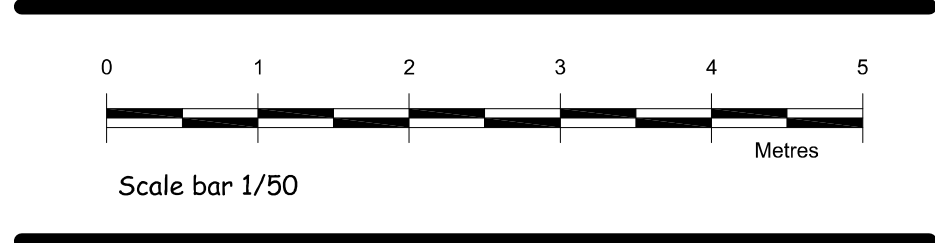

PROPOSED GROUND FLOOR PLAN
Ground floor area 102.50m2

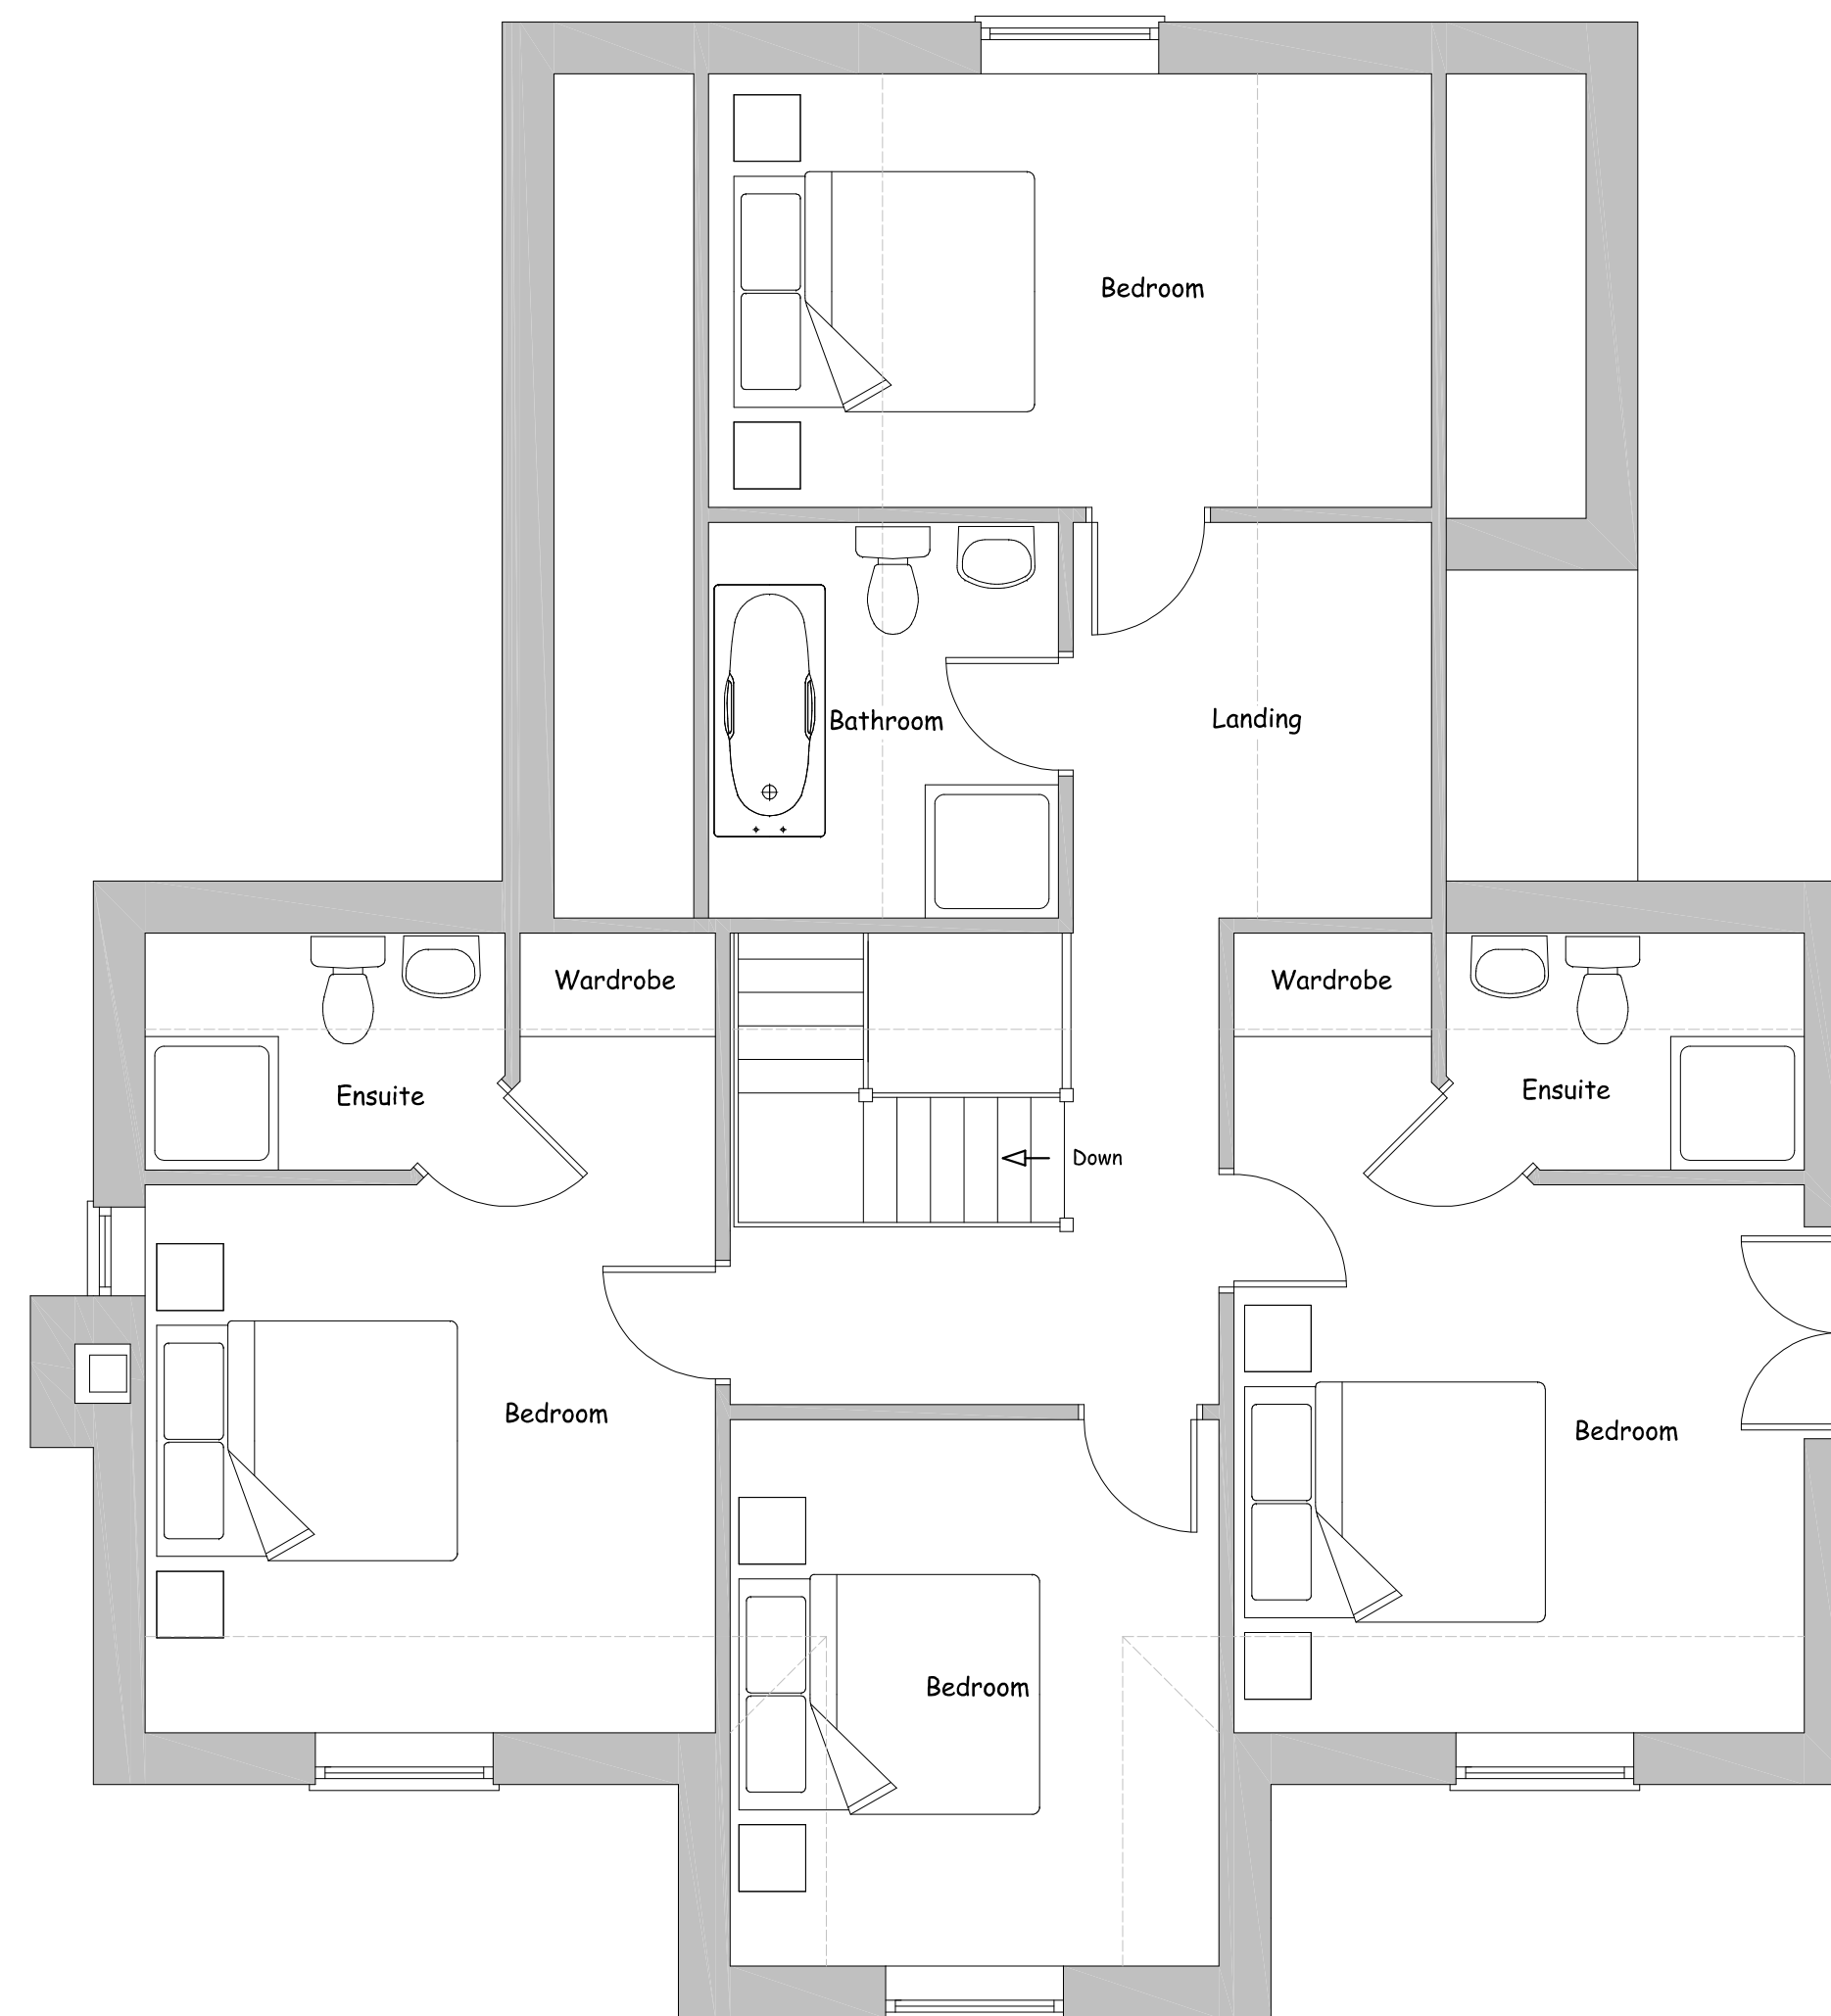

PROPOSED FIRST FLOOR PLAN
First floor area 94m2

Drawing Status: Planning application


Nigel Forrester MCIOS
Building Design Services

ILETT HOUSE, SMITHY BANK, ALTON, STAFFS, ST10 4AD
TEL 01538 702164
www.nigelforrester.co.uk www.sap-calc.co.uk

CLIENT

Mr P and Mrs A Woodward

PROJECT

Proposed replacement dwelling

at
Greenacres
Green Lane
Rudyard
ST13 8PN

DRAWING NUMBER 24/677/03

Proposed Floor plans

SCALES 1/50 @ A1