


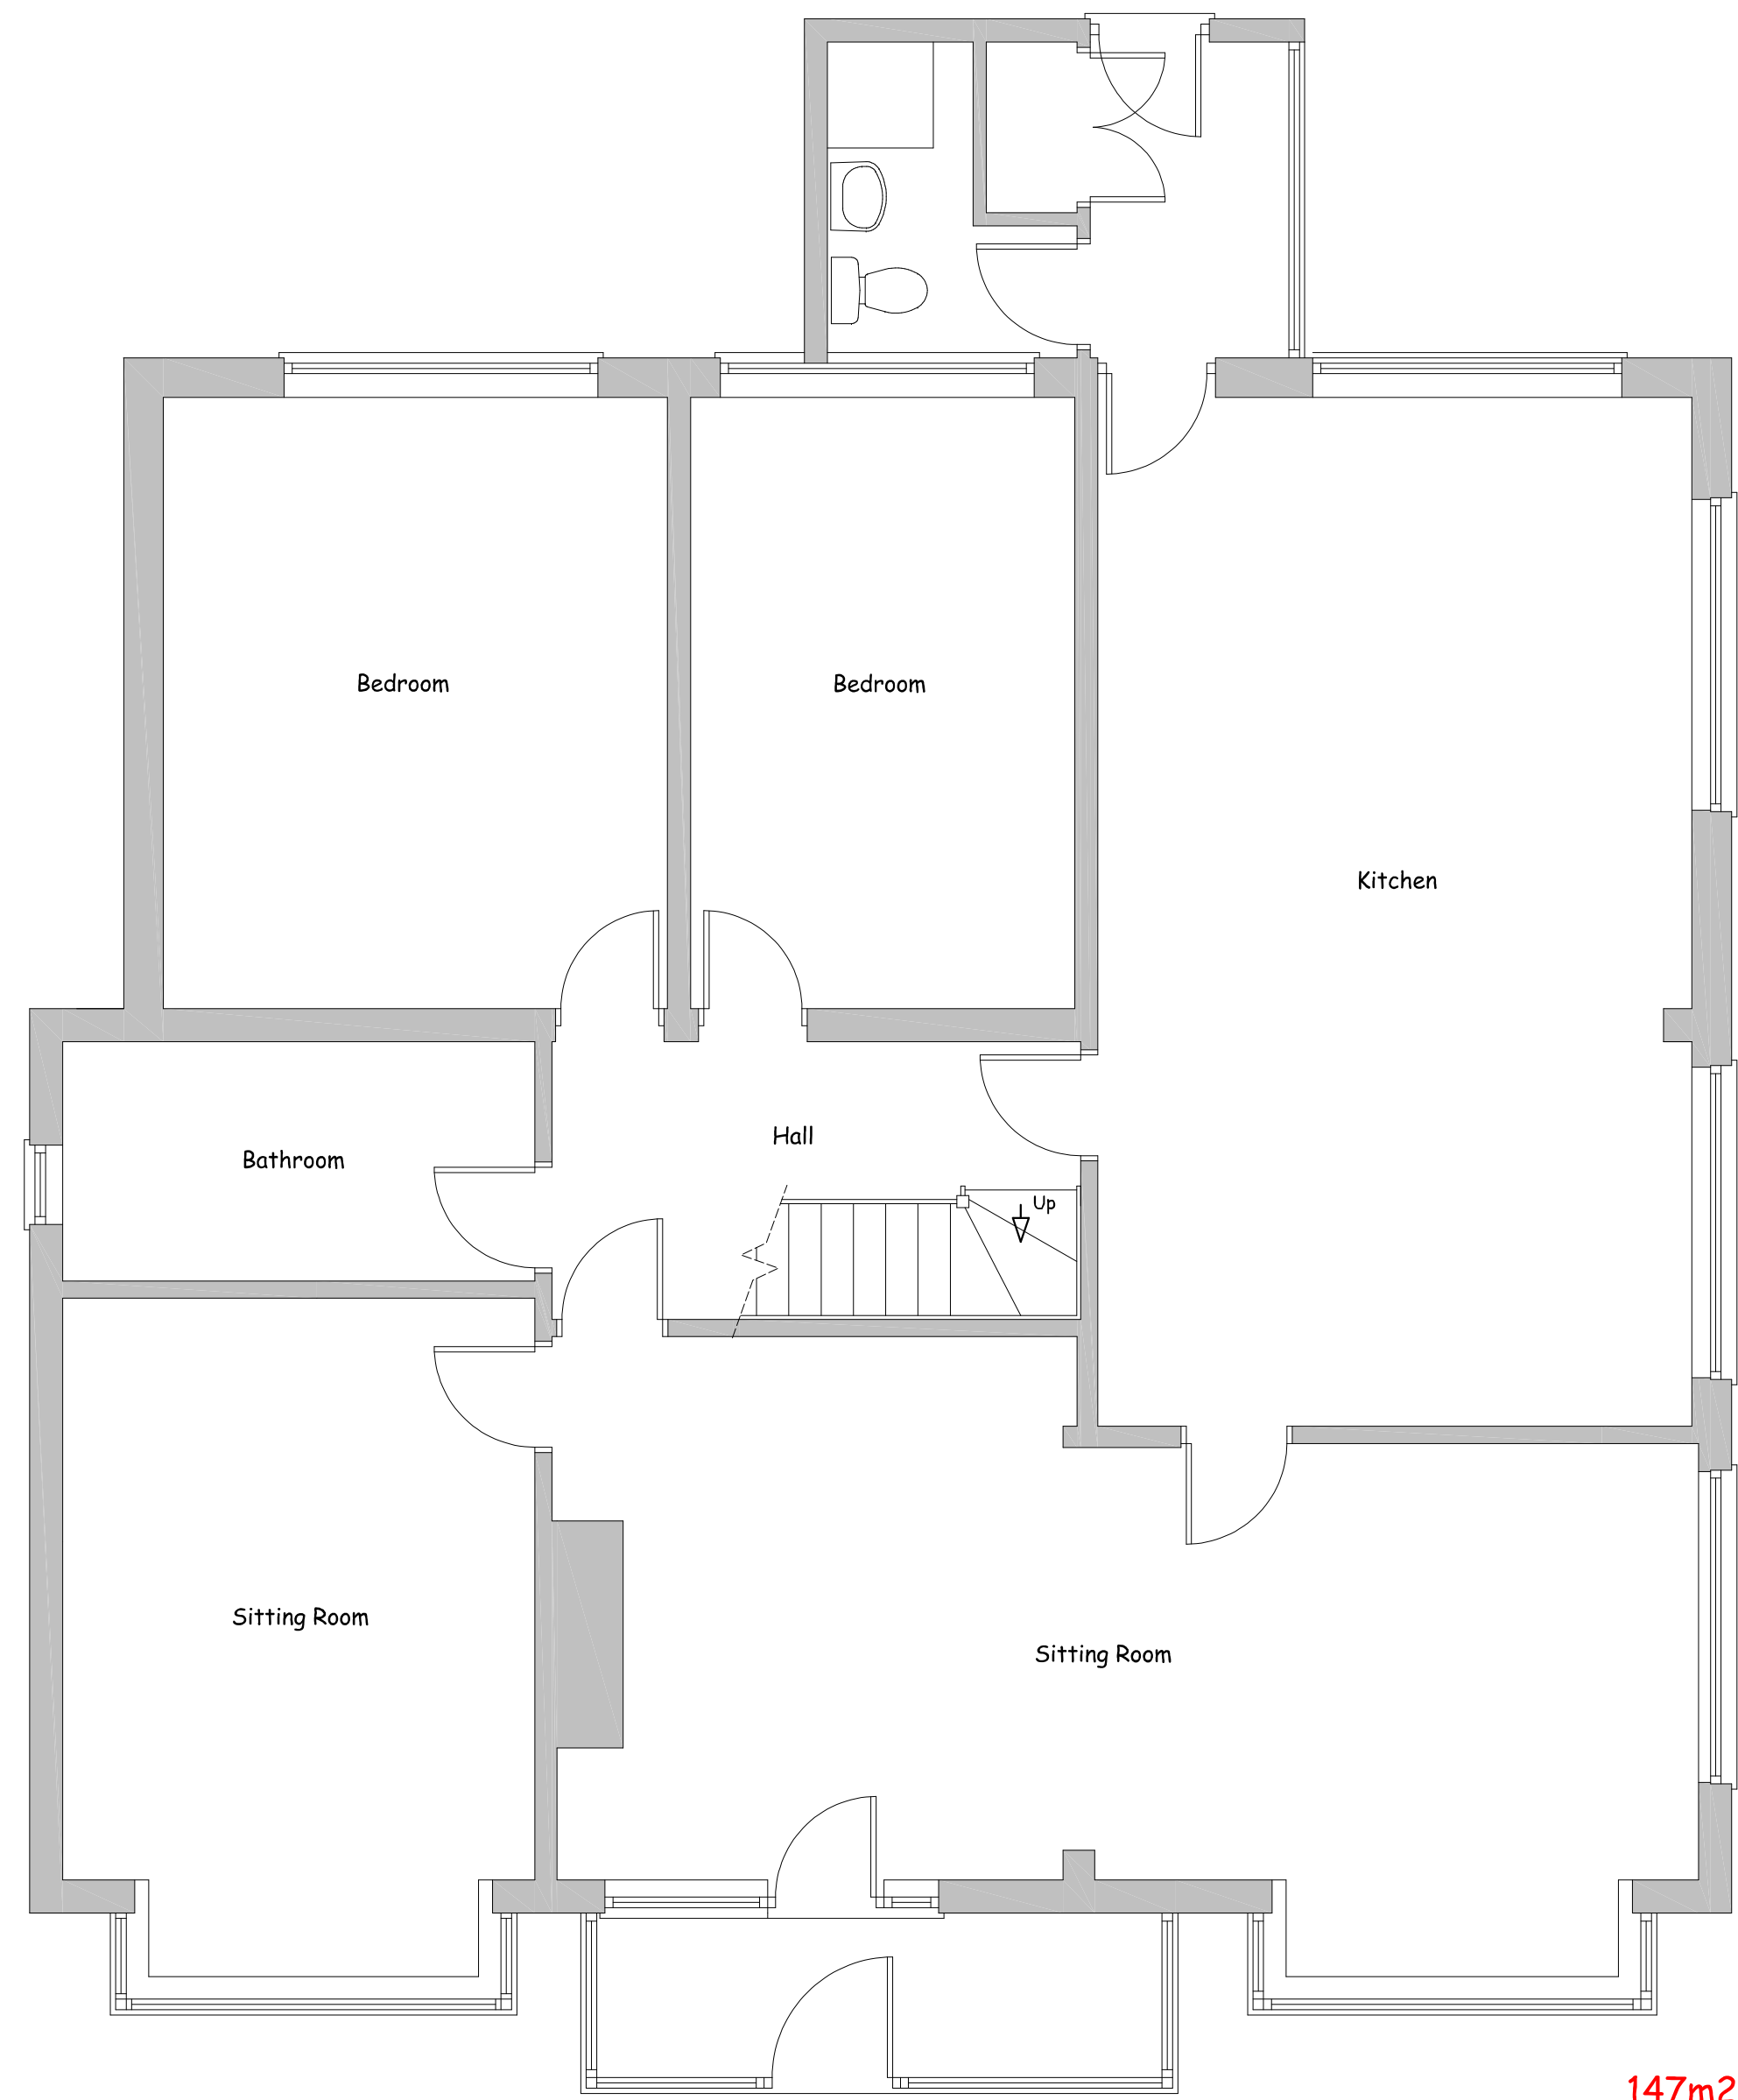


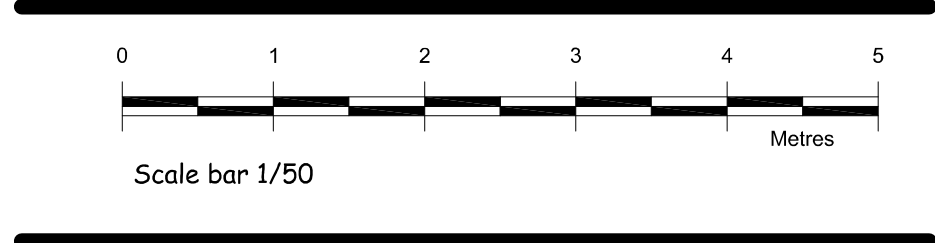

PROPOSED GROUND FLOOR PLAN

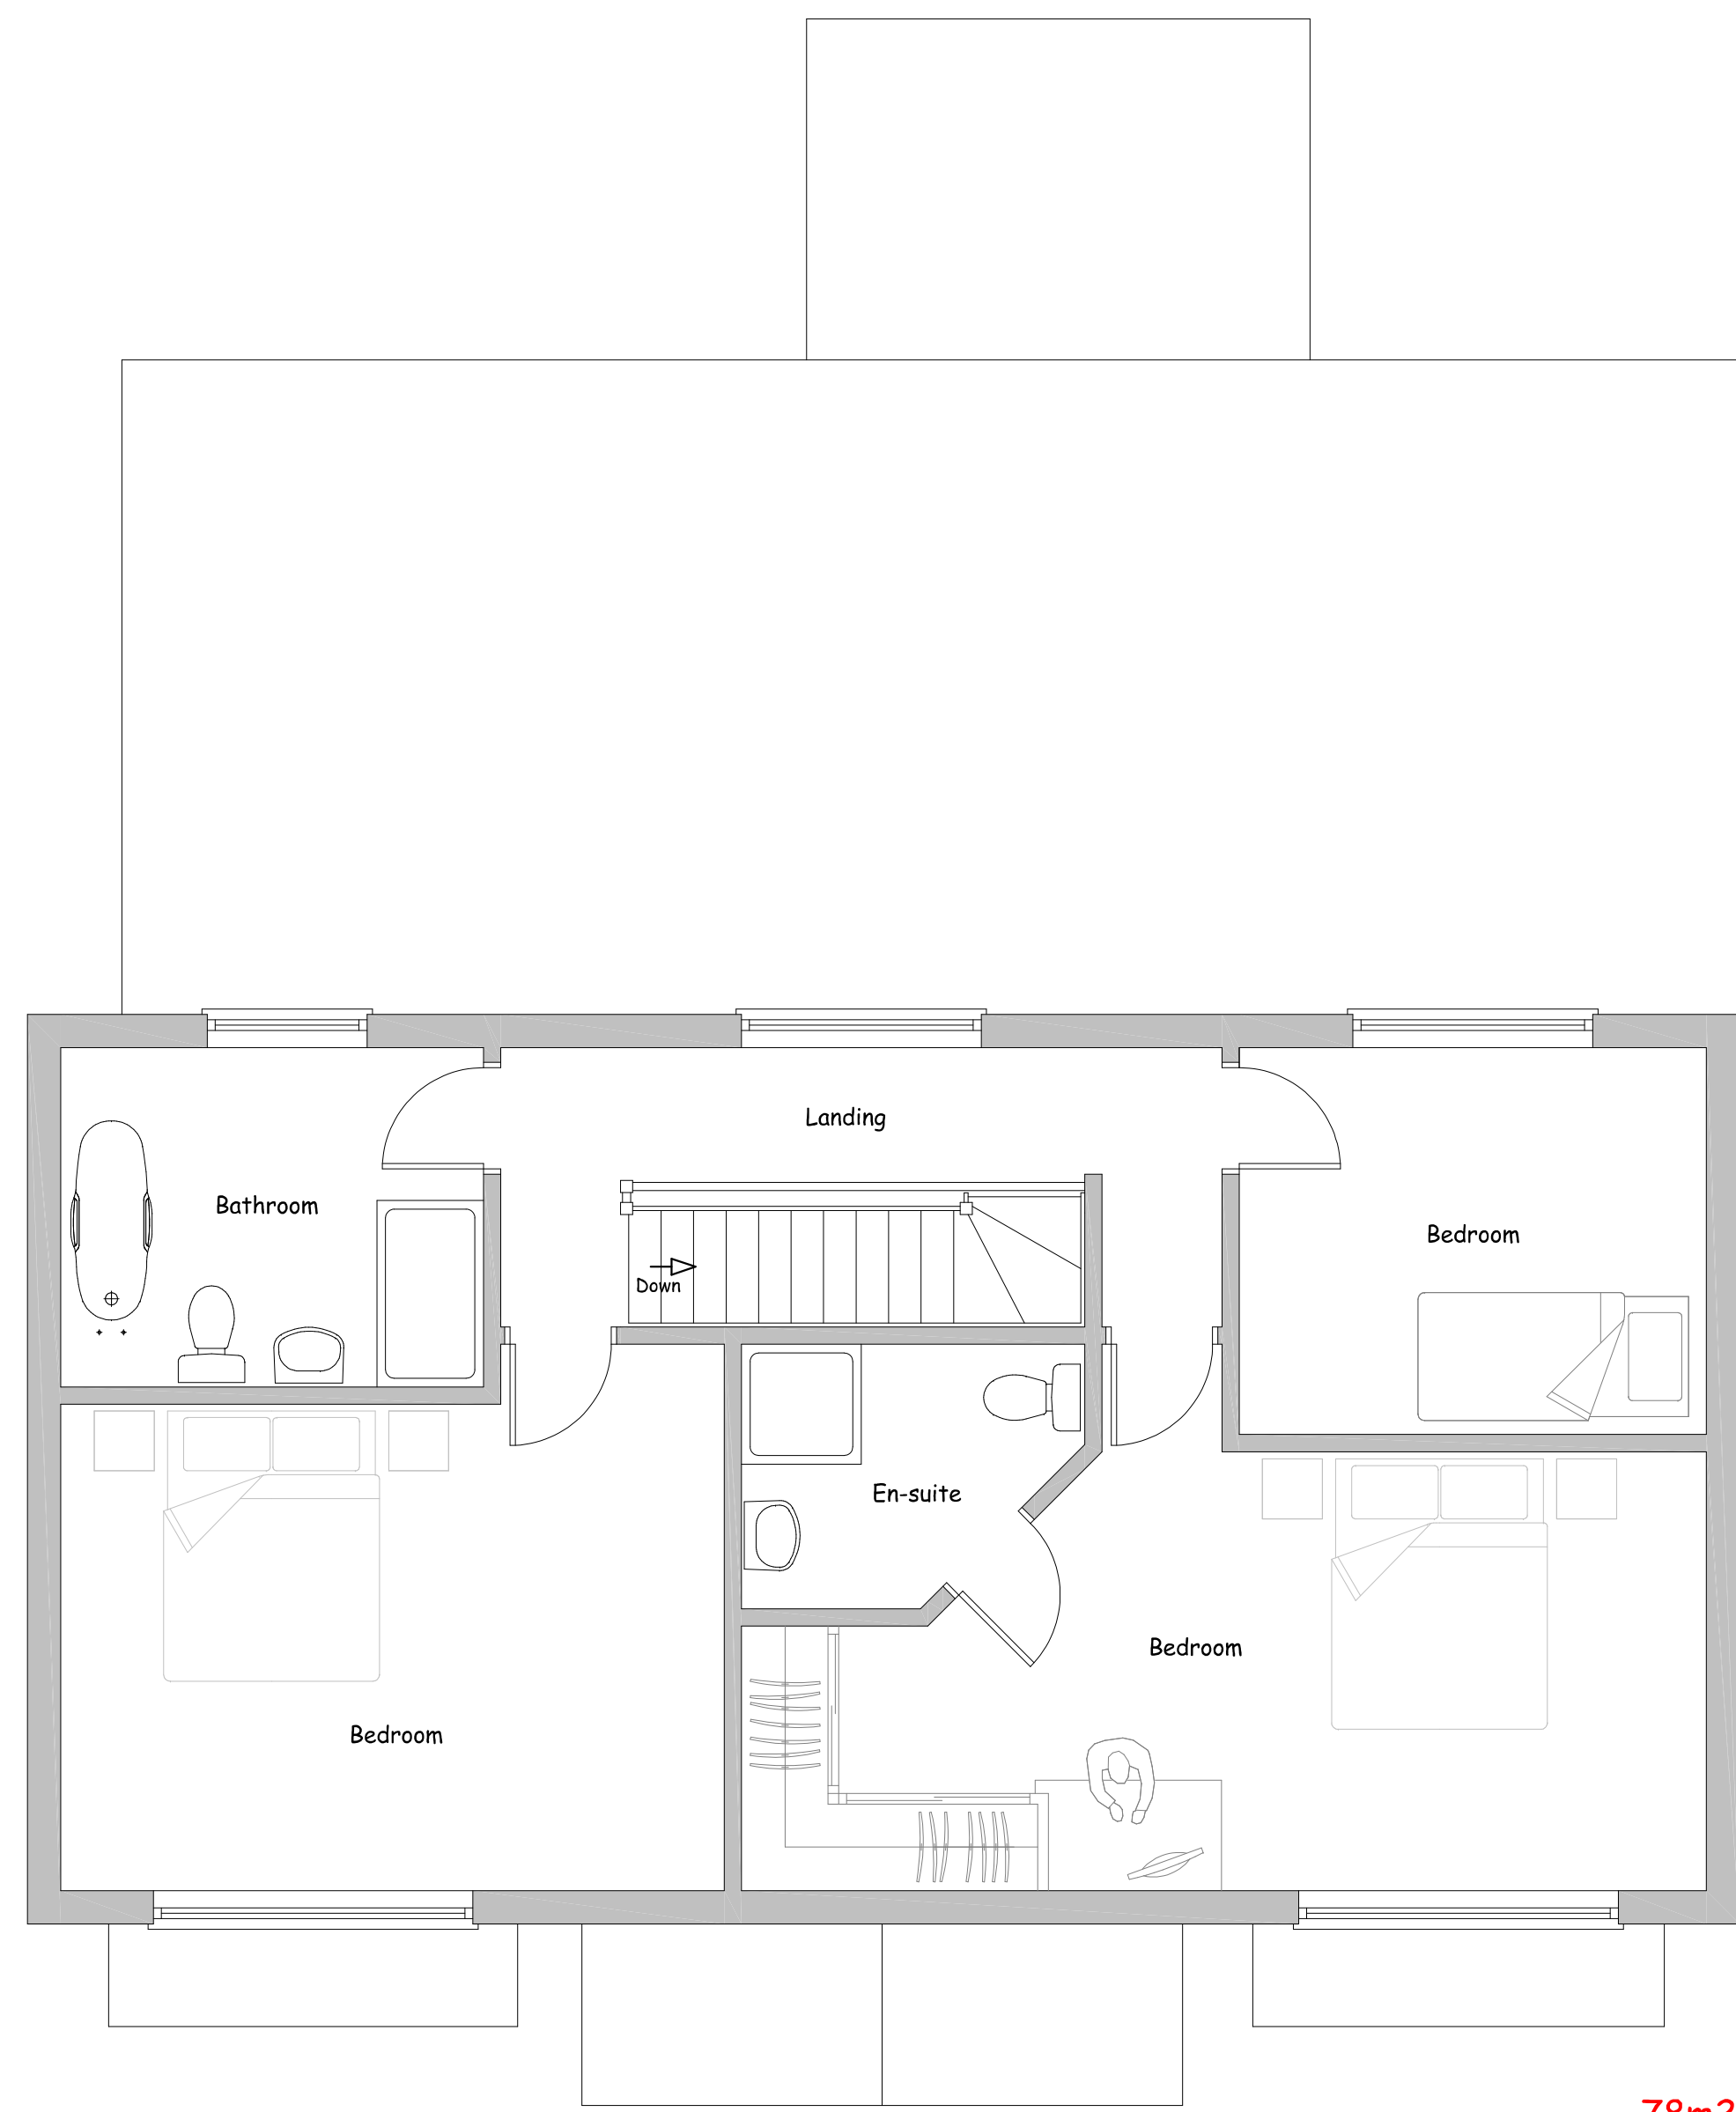


PROPOSED FIRST FLOOR PLAN

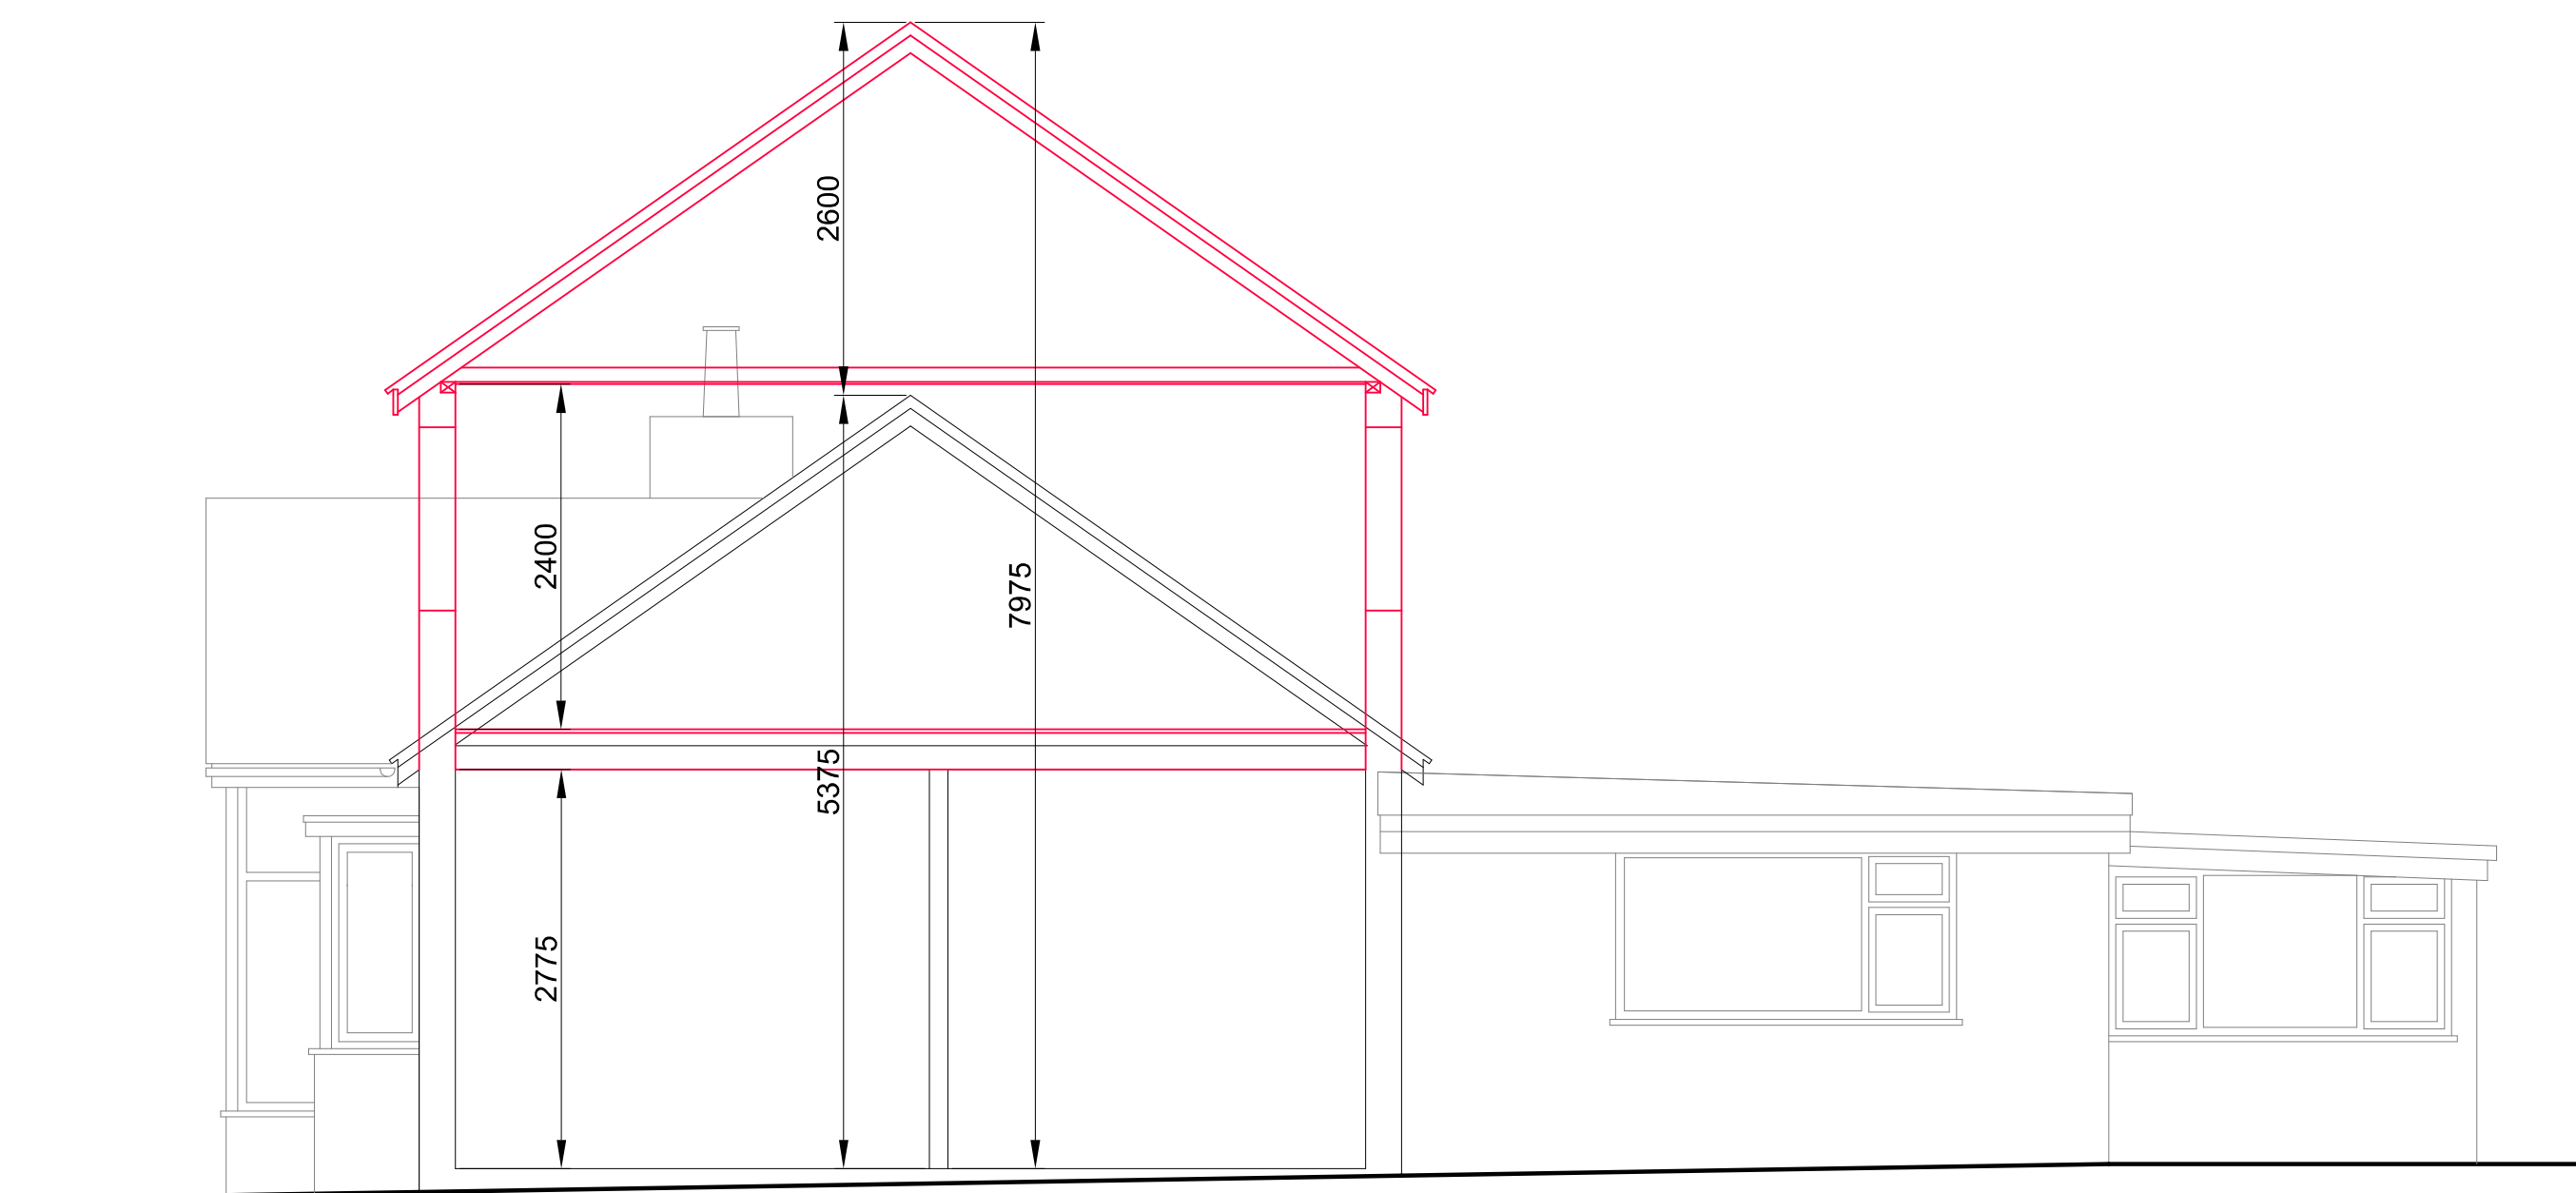

EXISTING AND PROPOSED SECTION DIMENSIONS

PREVIOUSLY APPROVED ADDITIONAL STOREY: HNT/2023/0017

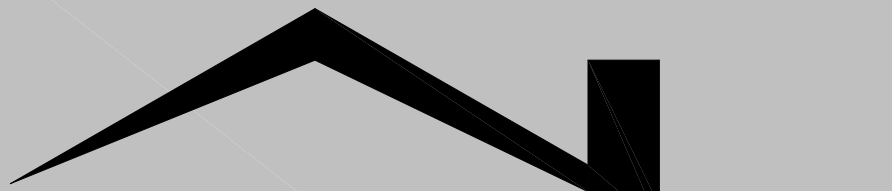
Nigel Forrester MCIOS
Building Design Services

ILETT HOUSE, SMITHY BANK, ALTON, STAFFS, ST10 4AD
TEL 01538 702164
www.nigelforrester.co.uk www.sap-calc.co.uk

CLIENT

Mr and Mrs P Woodward

PROJECT

Proposed enlargement of the dwelling by the construction of an additional storey at
Greenacres
Green Lane
Rudyard
ST13 8PN

DRAWING NUMBER 23/677/03

Proposed floor plans & section dimensions

SCALES 1/50 @ A1