




REV	DATE	DESCRIPTION	DRW	CHK
P01	2022-04-26	FIRST ISSUE	EA	NM
P02	2022-09-12	TITLE BLOCK UPDATED "DO NOT SCALE REMOVED"	ACG	NM

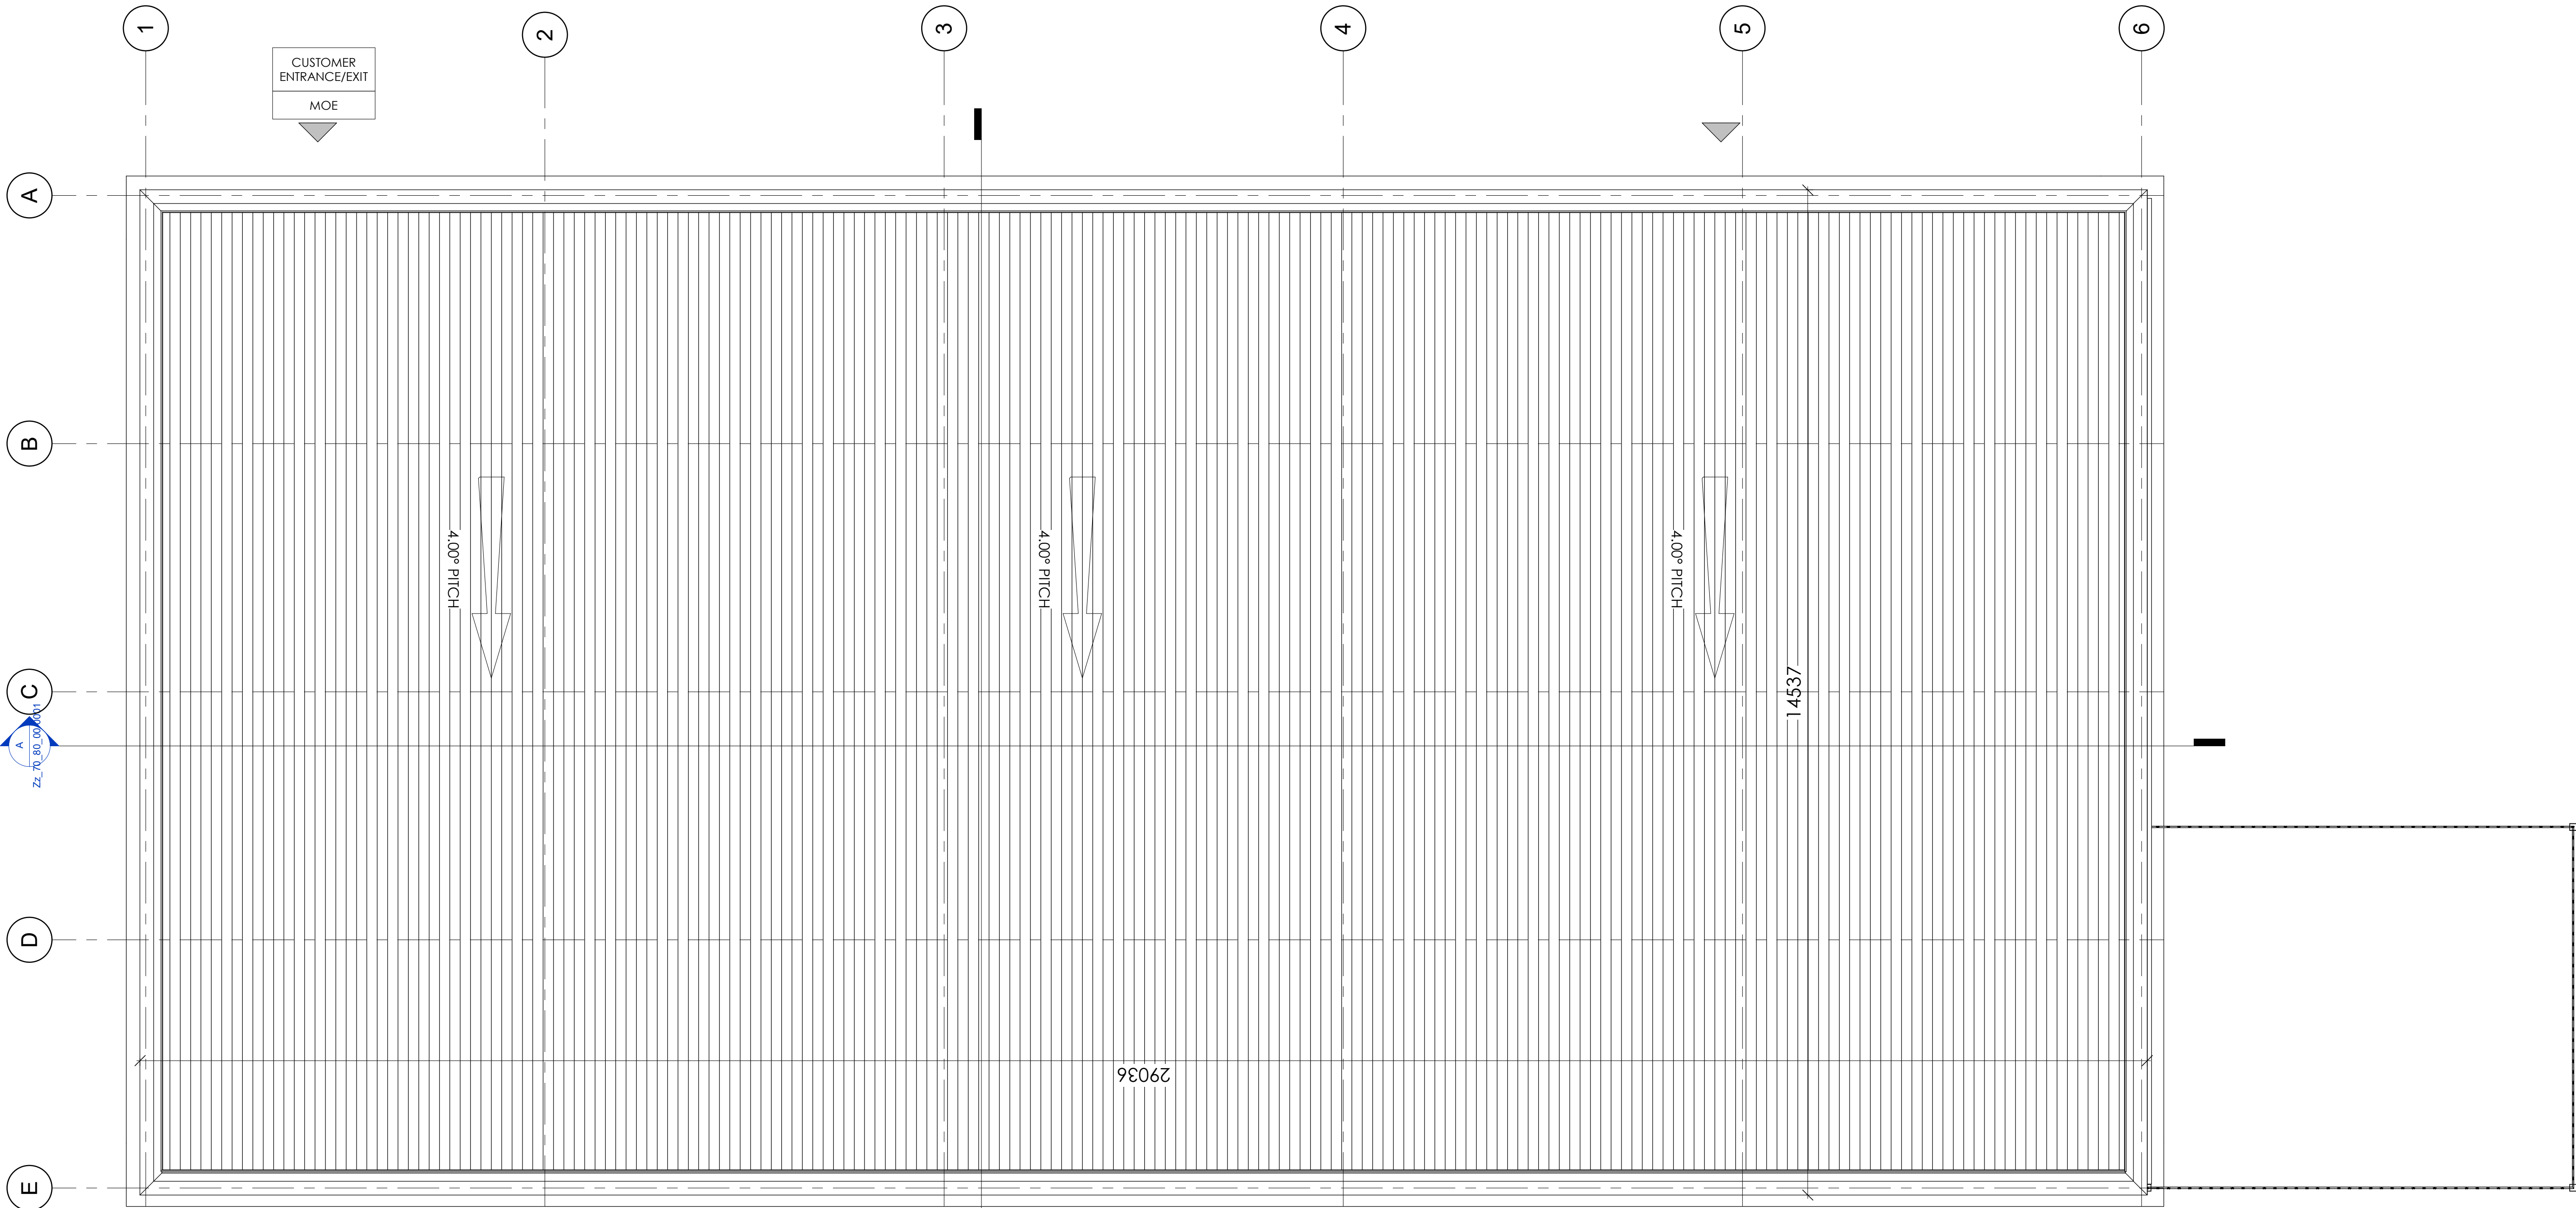

PROPOSED ROOF PLAN
1:50

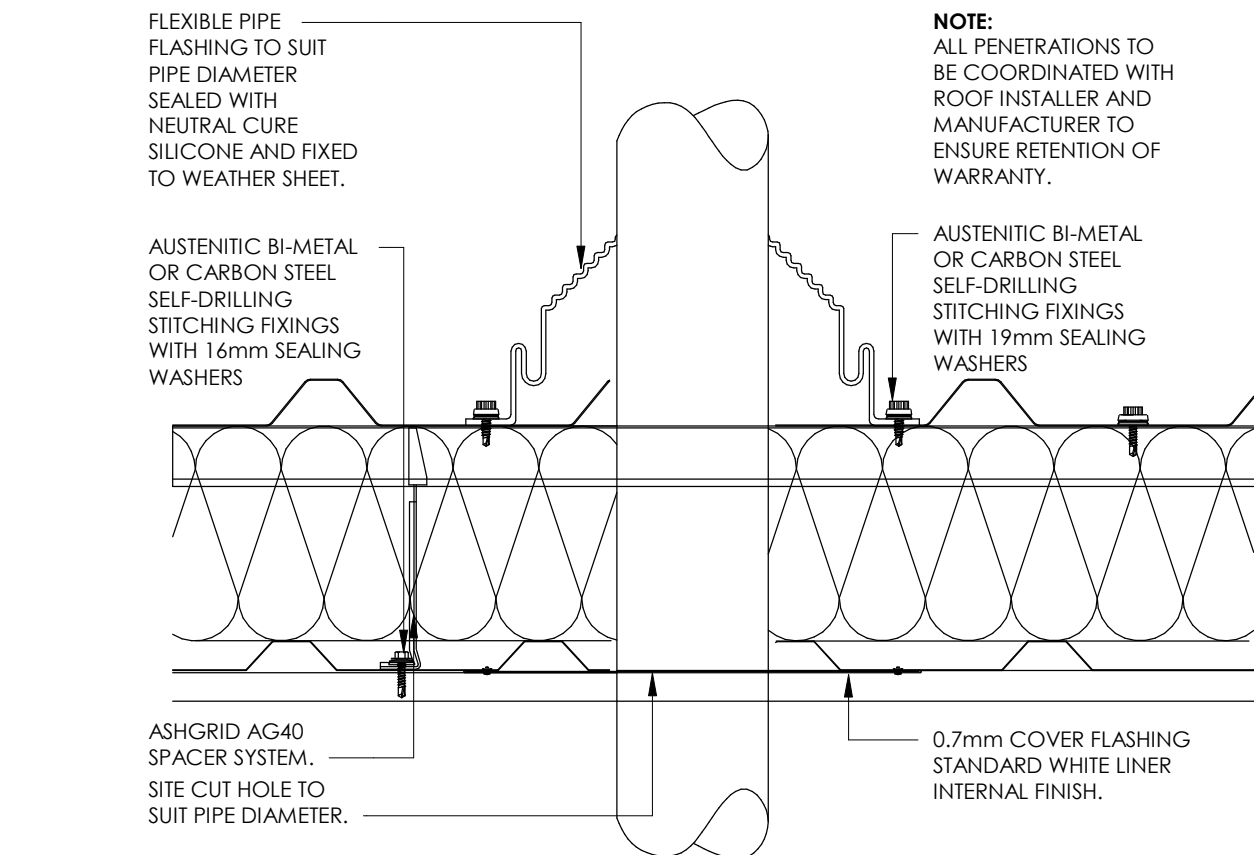

DETAIL - TYPICAL PENETRATION
1:5

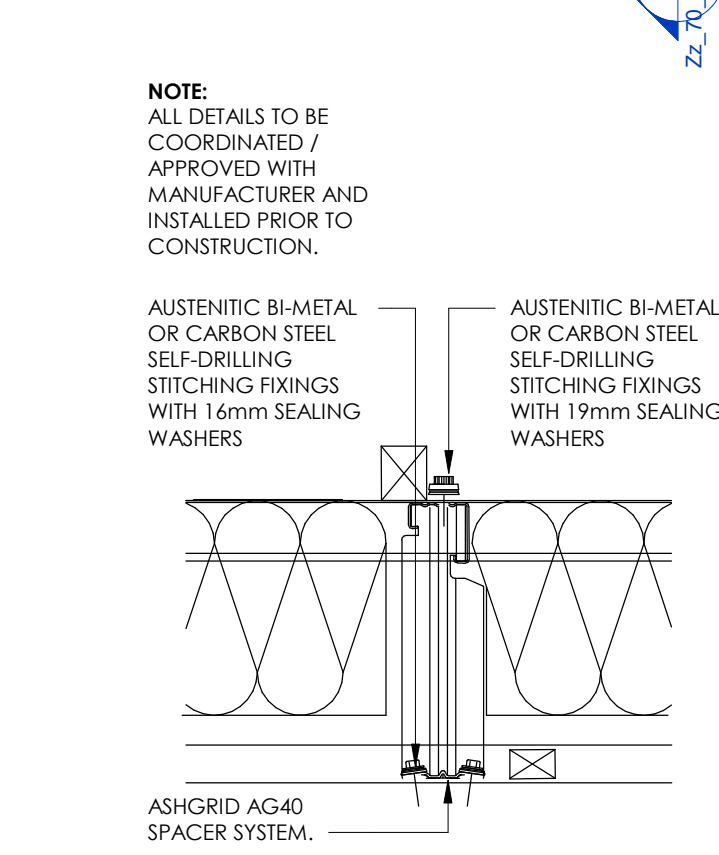

DETAIL - TYPICAL SPACER
1:5

Client

CARTA REAL ESTATE

Project Title

Co-Op WERRINGTON

Project Address

ASH BANK ROAD,
WERRINGTON
STOKE-ON-TRENT

Drawing Title

PROPOSED ROOF PLAN

Job No.	Originator	Zone	Level	Type	Role
GP2235	PA	XX	01	DR	A

System Classification	Drawing No.	Suitability	Revision
Zz_70_80_00-0002	S4	P02	

Drawn	Checked	Date	Scale	Size
EA	NM	2022-04-14	As indicated	A3

Media Exchange 2
Coquet Street
Newcastle Upon Tyne
NE1 2QB

One Lochrin Square,
92 Fountainbridge,
Edinburgh,
EH3 9QA

t : 0191 260 5551
e : admin@projektarchitects.com
w : www.projektarchitects.com

Architects | Construction

projekt

Architects | Construction

As designed and shown, this drawing is for information only. The design and construction of the project shall be subject to the necessary statutory consents, approvals and permits. 