



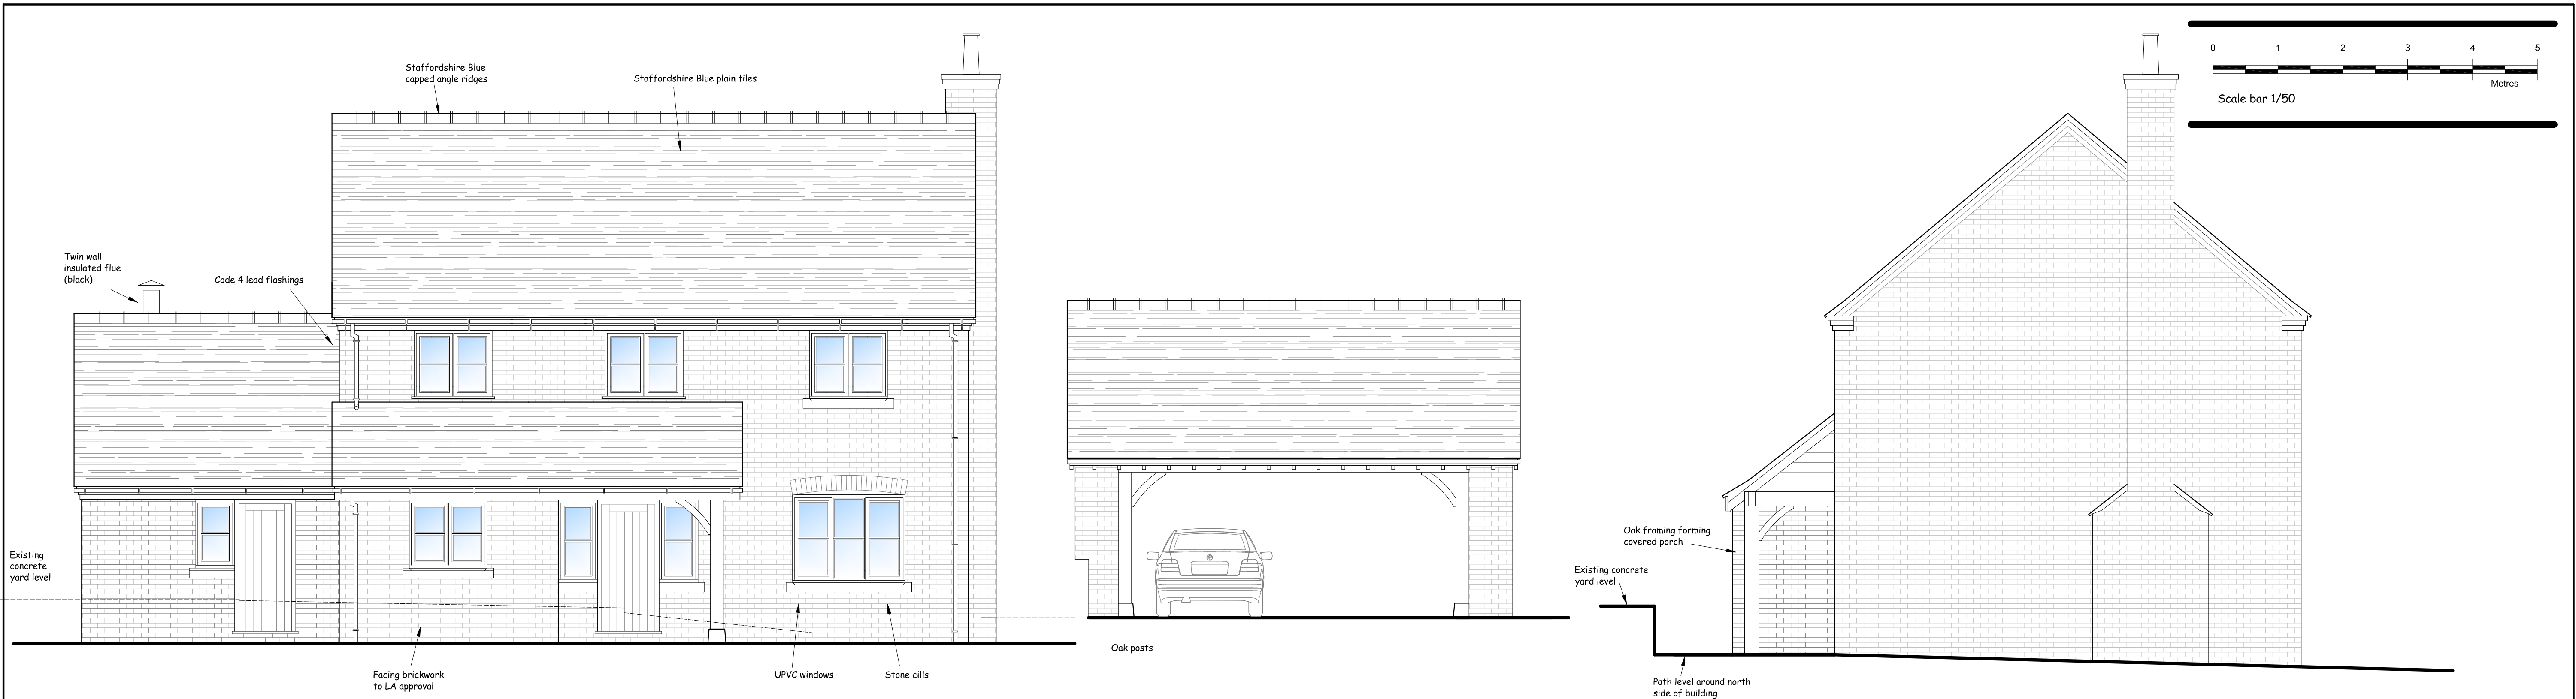

PROPOSED NORTH ELEVATION

PROPOSED WEST ELEVATION

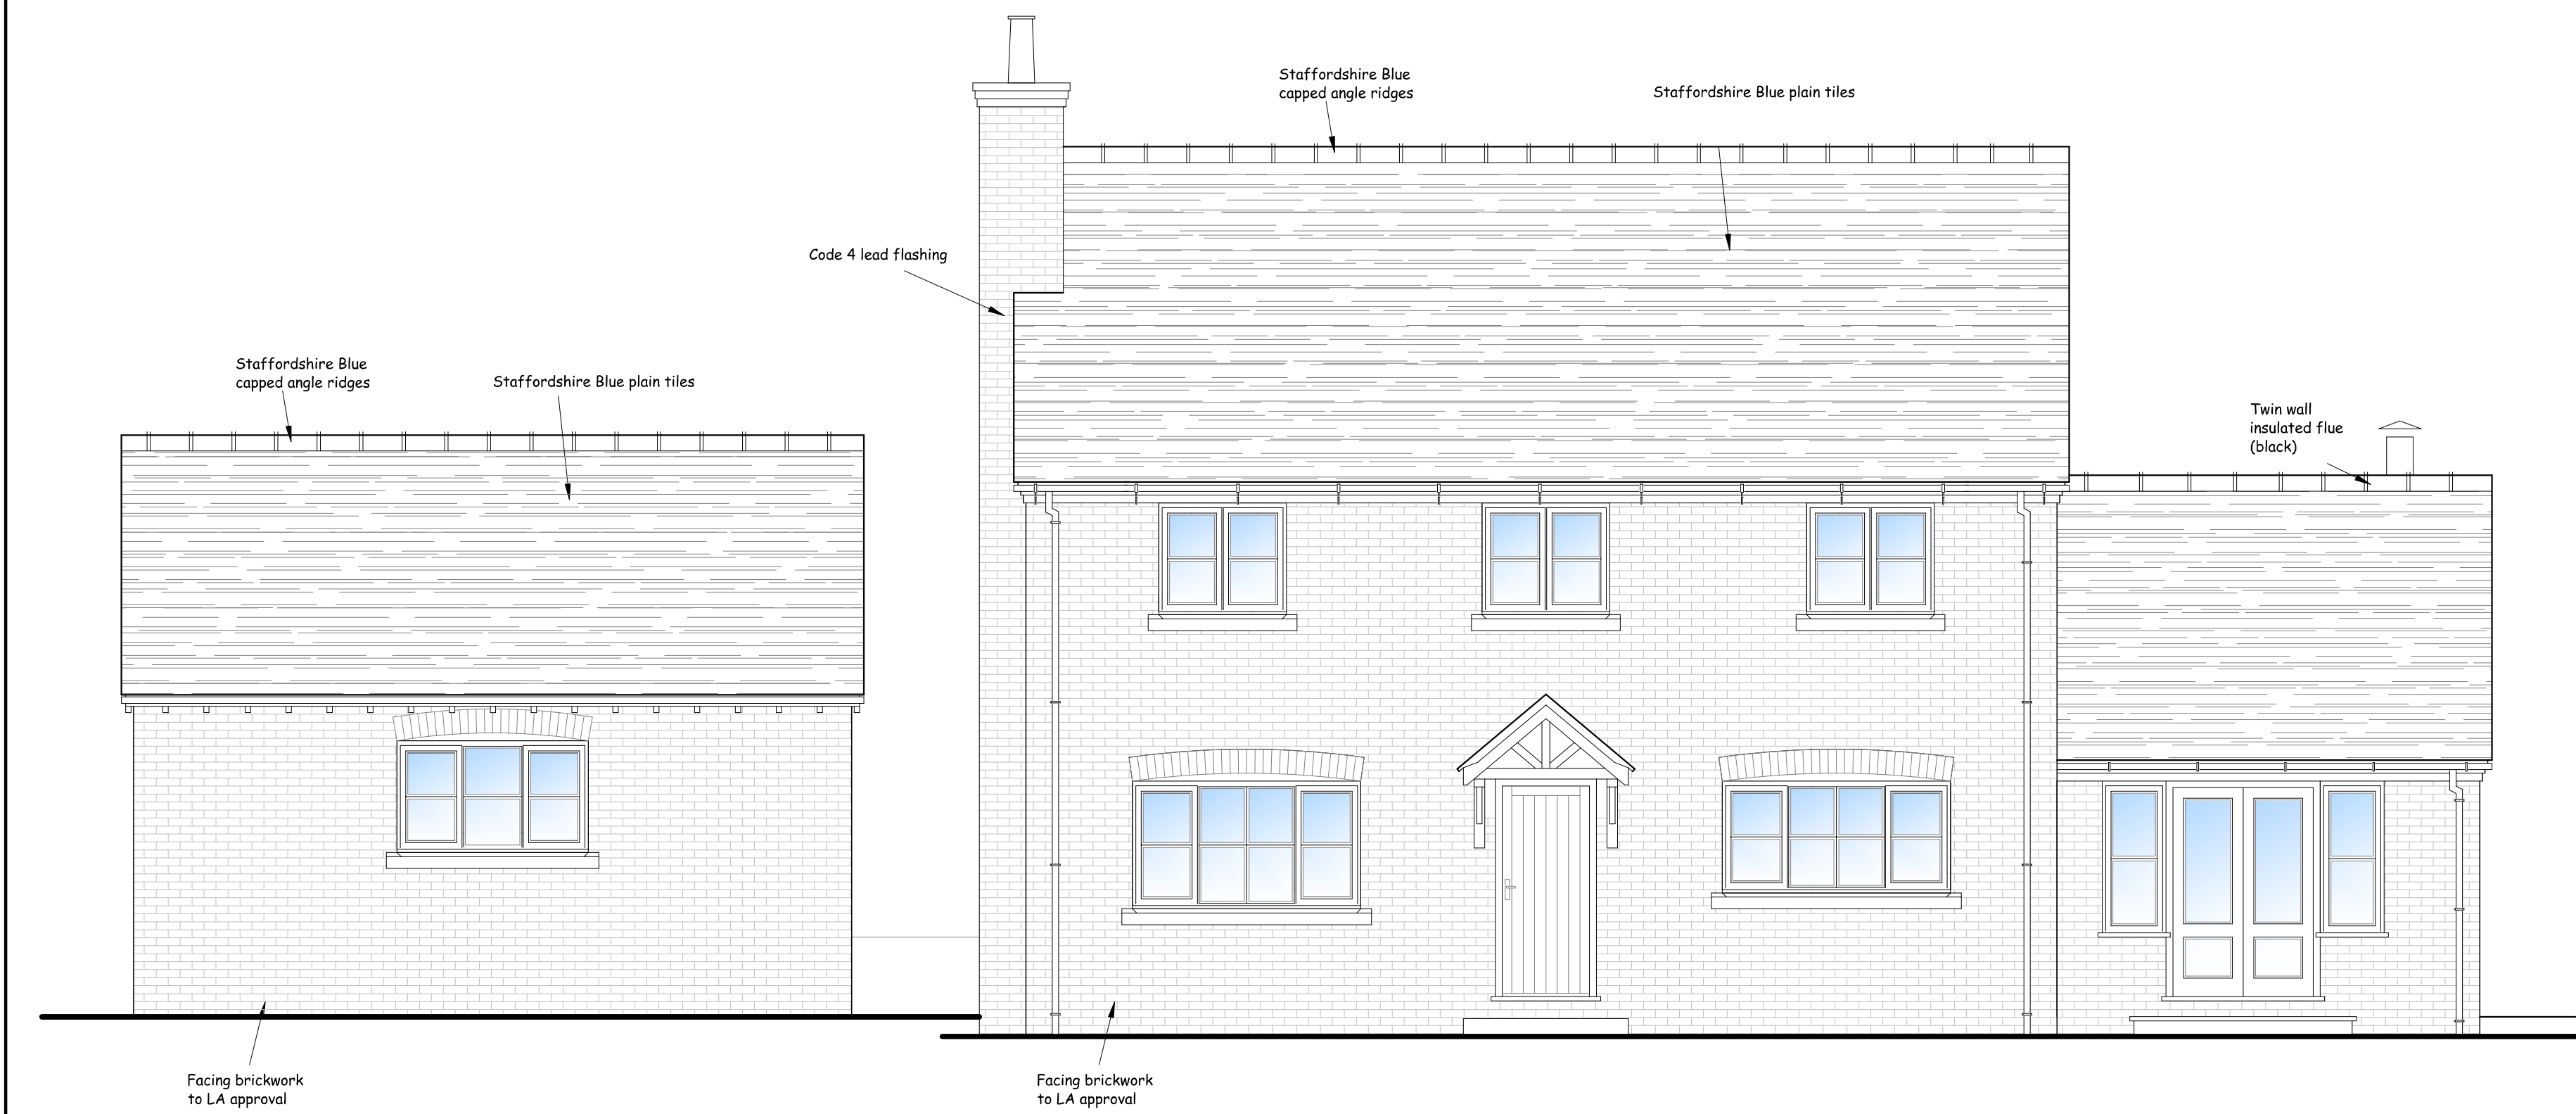

PROPOSED SOUTH ELEVATION



PROPOSED EAST ELEVATION

Drawing Status: Planning


Nigel Forrester MCIOD
Building Design Services
Ilett House, Smithy Bank, Alton, Staffs, ST10 4AD
TEL 01538 702164
www.nigelforrester.co.uk

Mr R & Mrs H Stevenson
Replacement dwelling
Gorsty Hill Farm
Gorsty Hill Road
Upper team
ST10 4EL

Drawing No 23/682/04/C
Proposed elevations
Scale 1/50 @ A1